


MATERIALS

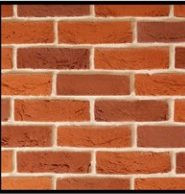

VANDERSANDEN, WICKFORD
FACING BRICK




GARAGE ROOF
CREST BRICK SLATE & TILE LTD,
DOUBLE PANTILE, COLOUR; RUSTIC


BRICKWORK BELOW DPC LEVEL
TO BE, DARK GREY ENGINEERING

DOOR & ROLLER; LIGHT GREY
U-PVC/ALUMINIUM
STYLE AS INDICATED ON DRAWINGS


BLACK PVC-U RAINWATER GOODS

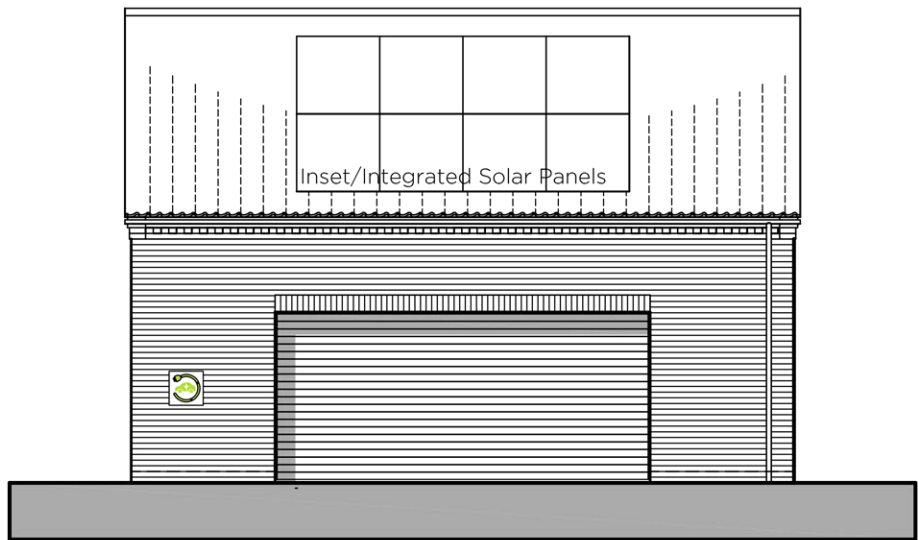


Front Elevation

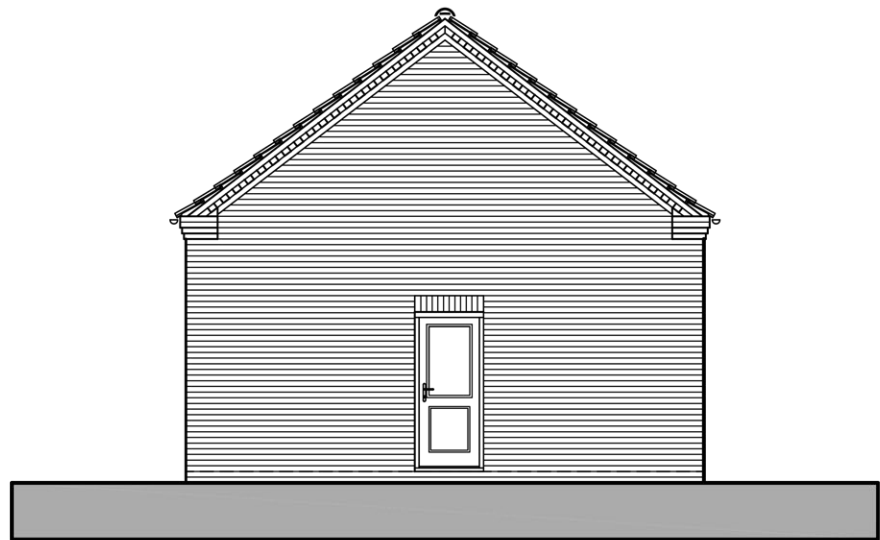


Side Elevation

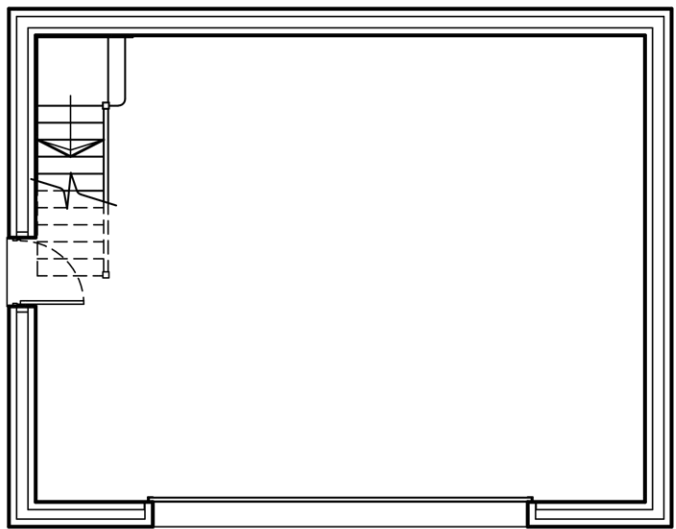


Garage
Ground Floor

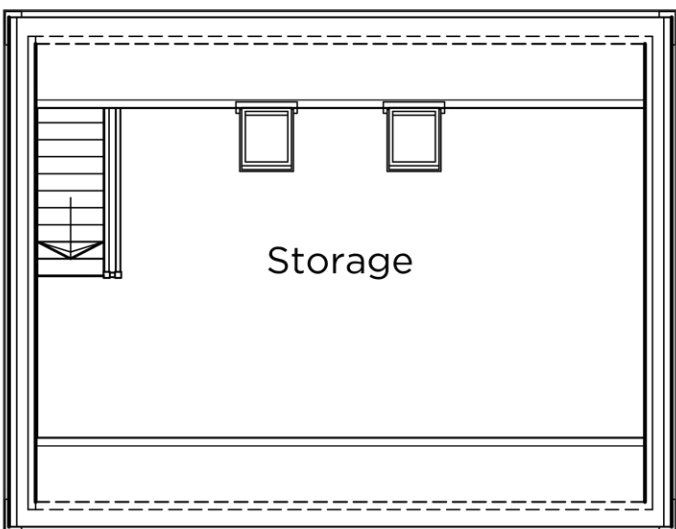


First Floor

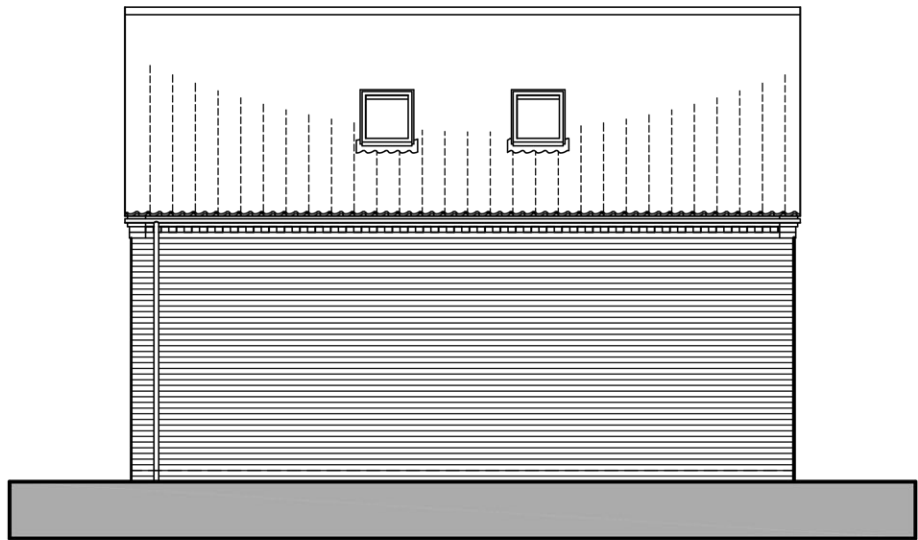

Rear Elevation

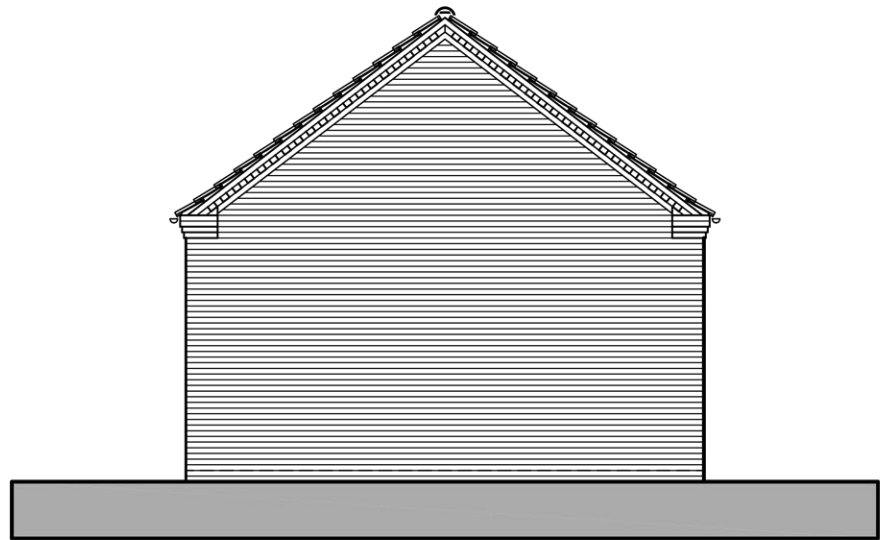

Side Elevation

 

22 SHORE VIEW, PETERBOROUGH
CAMBRIDGESHIRE, PE7 8FS
E:info@seven22.co.uk - T.07799 585277

PROJECT REPLACEMENT DWELLING 66 GARNSGATE ROAD LONG SUTTON LINCOLNSHIRE PE12 9BT		
CLIENT Mr A HICKS		
TITLE PROPOSED GARAGE PLANS & ELEVATIONS		
DRAWING No. 127 P03		
SCALE 1:100 @ A1	DATE JULY 2026	REV