




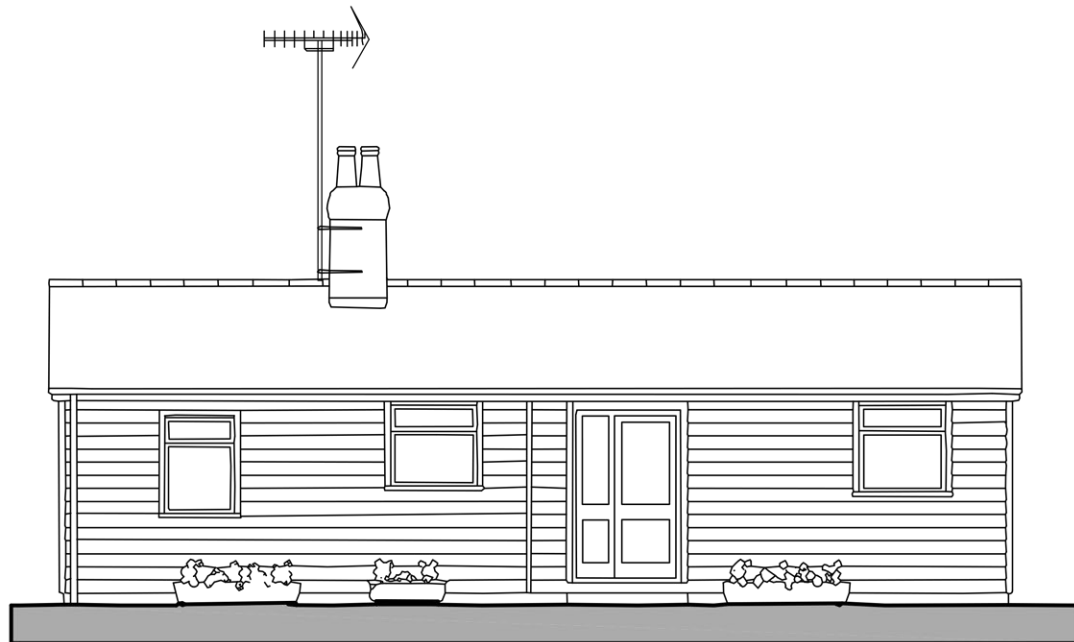


Front Elevation - South Facing

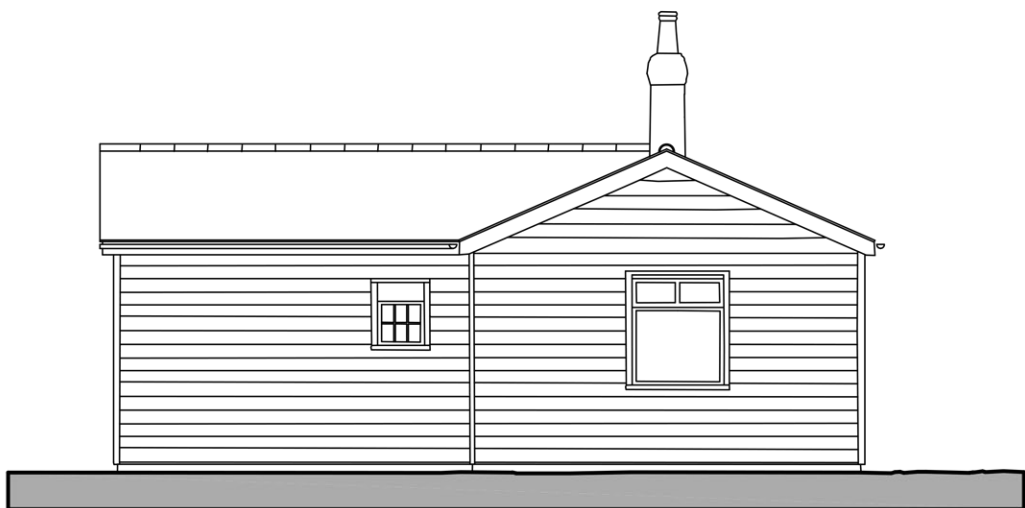


Side Elevation - West Facing

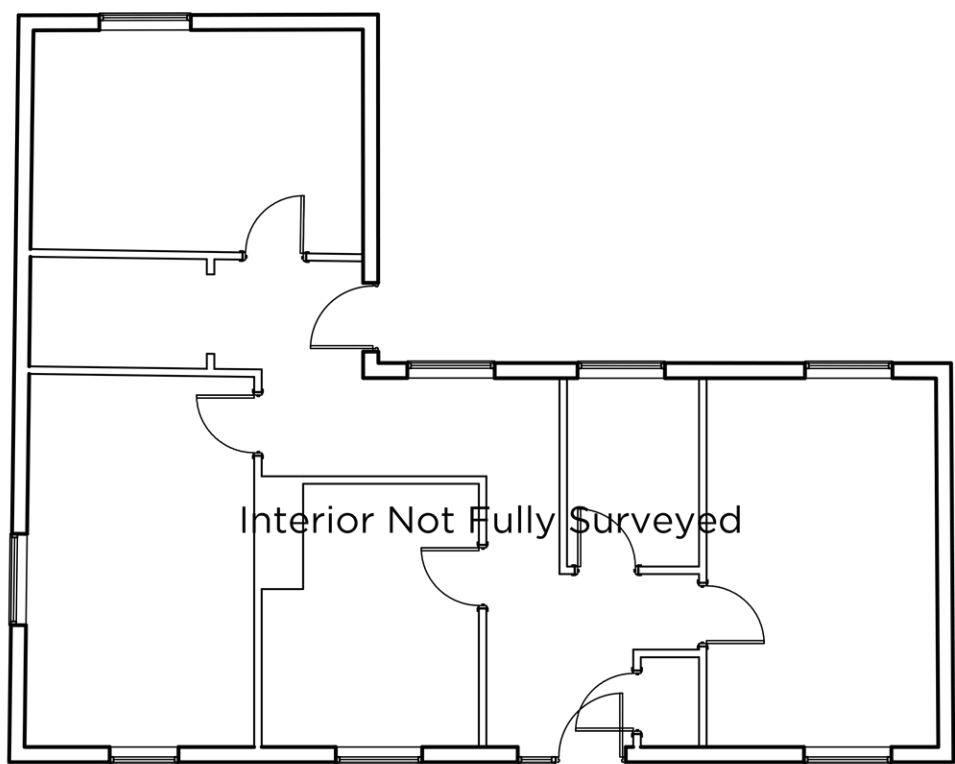


Floor Plan

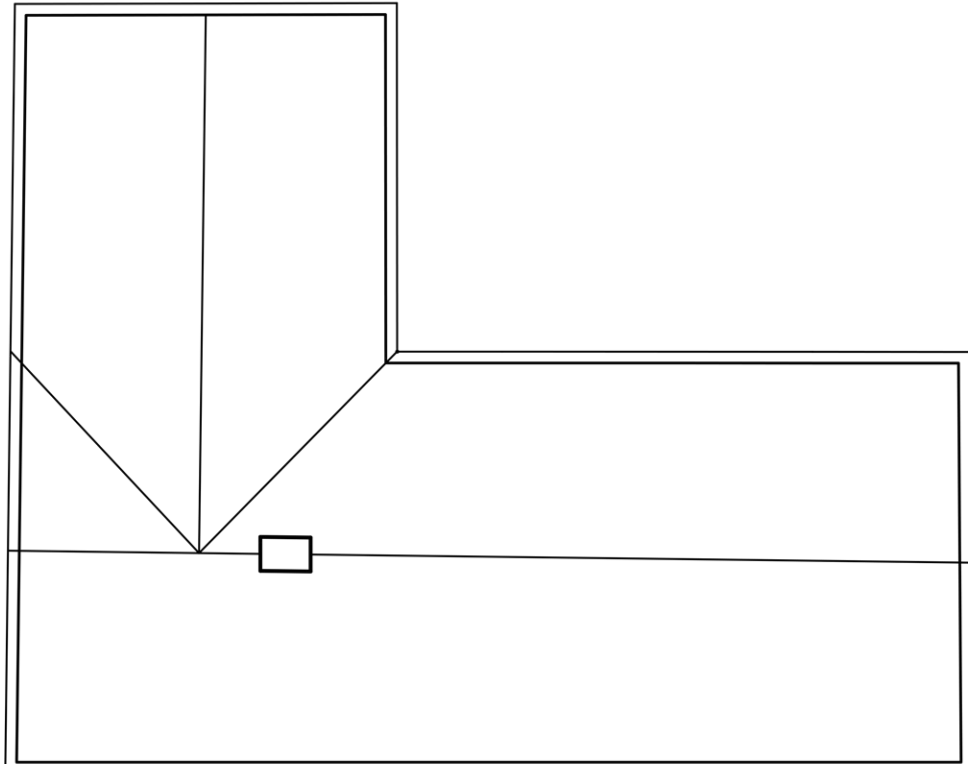


Roof Plan

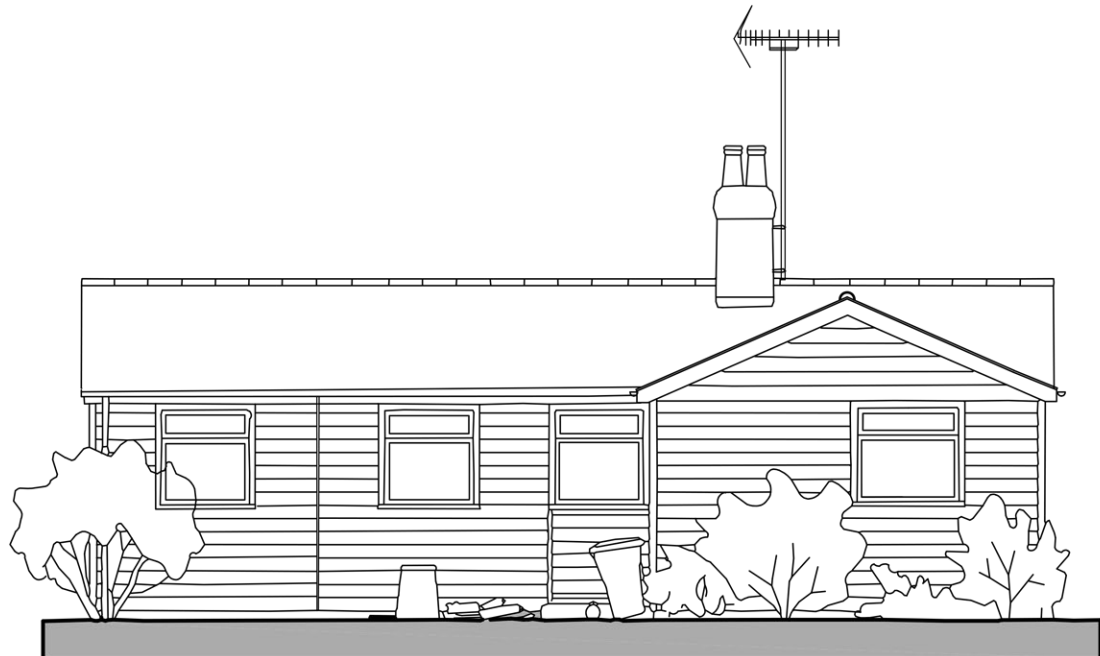

Rear Elevation - North Facing

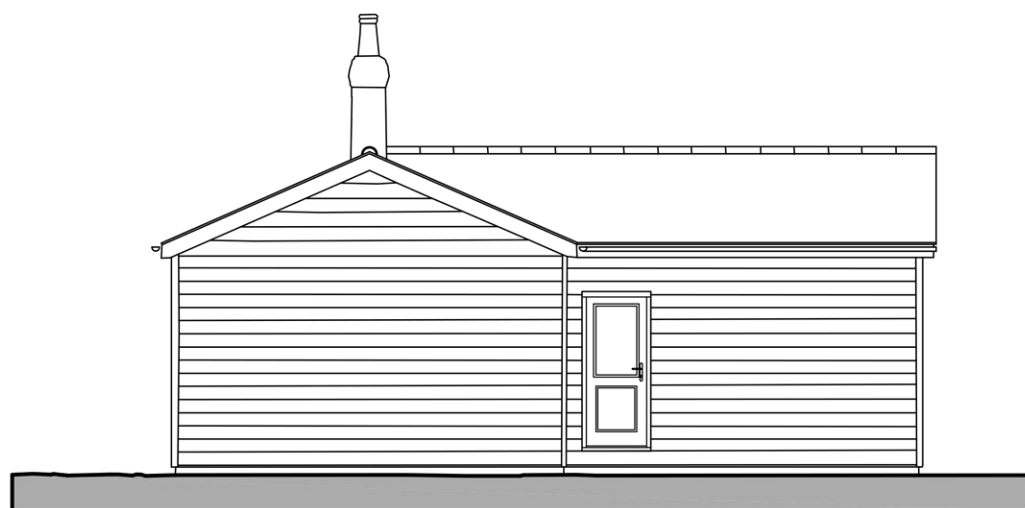

Side Elevation - East Facing

 

seven22
ARCHITECTURE LTD

22 SHORE VIEW, PETERBOROUGH
CAMBRIDGESHIRE, PE7 8FS
E:info@seven22.co.uk - T.07799 585277

PROJECT
REPLACEMENT DWELLING
66 GARNSGATE ROAD
LONG SUTTON
LINCOLNSHIRE
PE12 9BT

CLIENT
Mr & Mrs HICKS

TITLE
EXISTING PLANS & ELEVATIONS

DRAWING No.
127 S03

SCALE 1:100 @ A1	DATE JULY 2026	REV
---------------------	-------------------	-----