





WEST (FRONT) ELEVATION

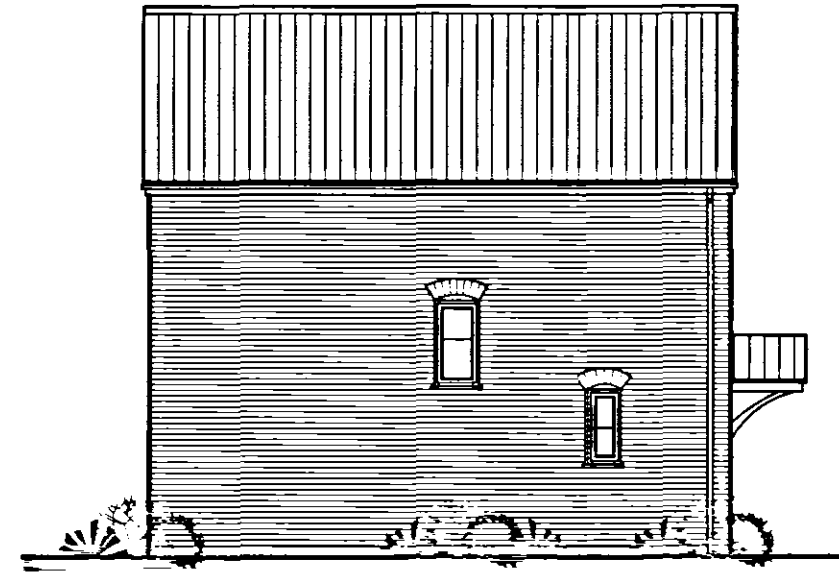

NORTH (SIDE) ELEVATION

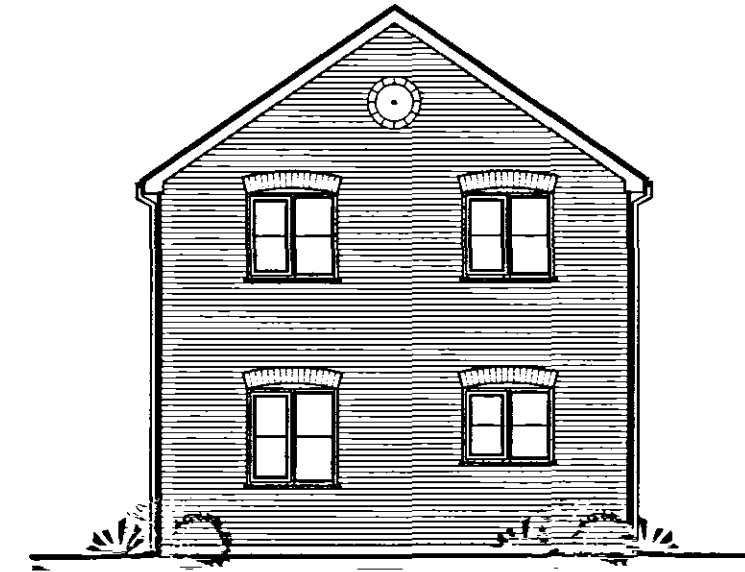


EAST (REAR) ELEVATION



SOUTH (SIDE) ELEVATION


PROPOSED ELEVATIONS

Scale: 1:100

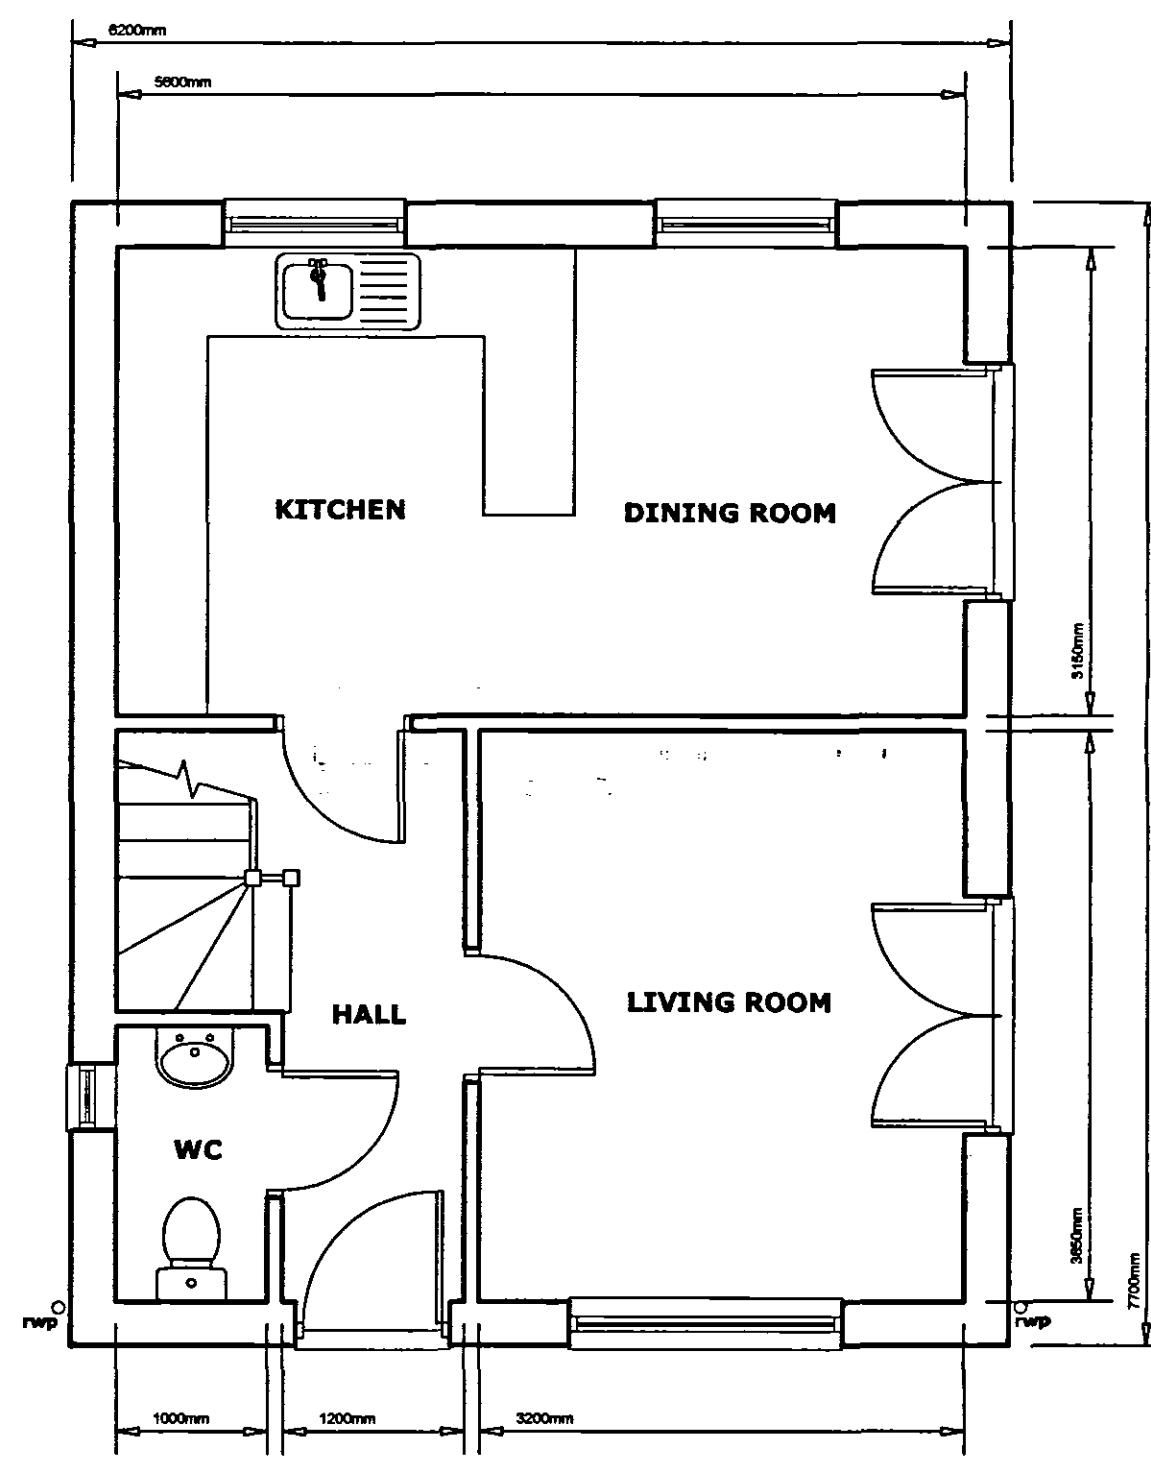


PROPOSED GROUND FLOOR PLAN

Scale: 1:50

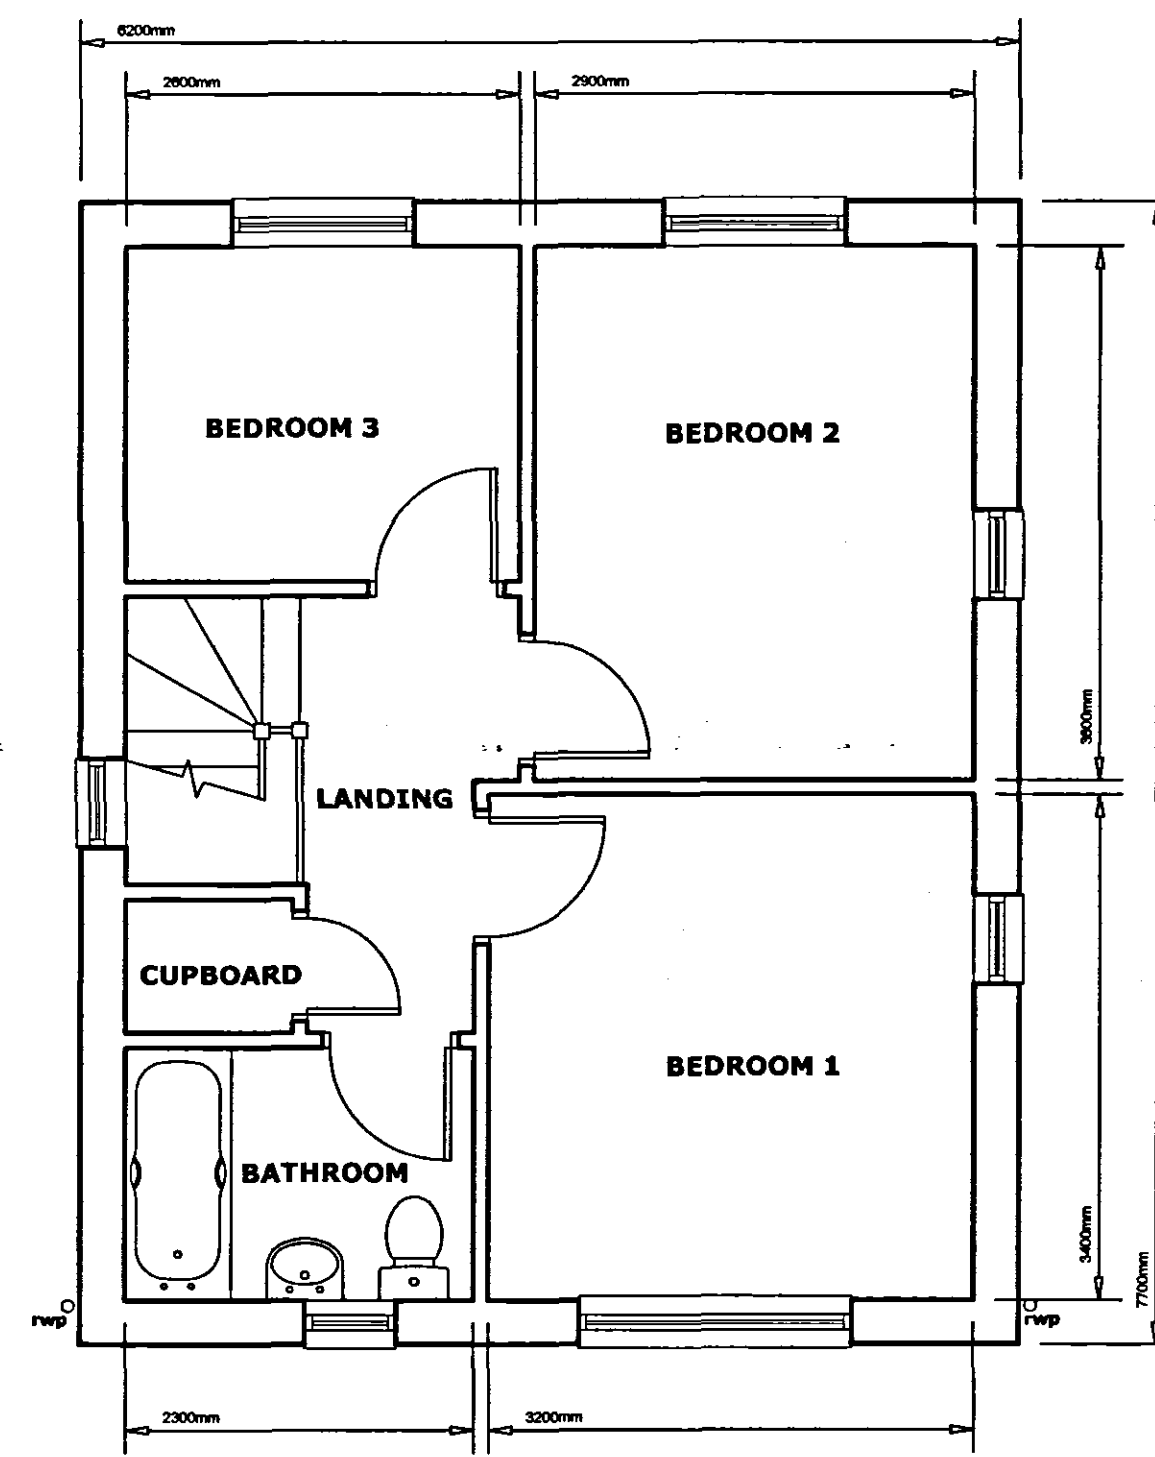



PROPOSED FIRST FLOOR PLAN

Scale: 1:50

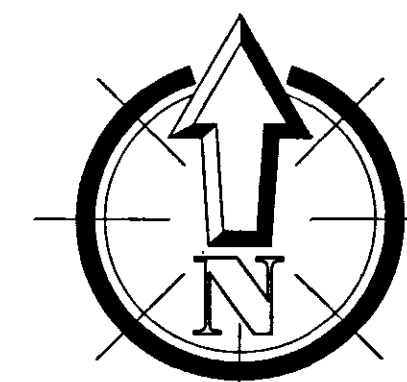

PROPOSED SITE PLAN


Scale: 1:100

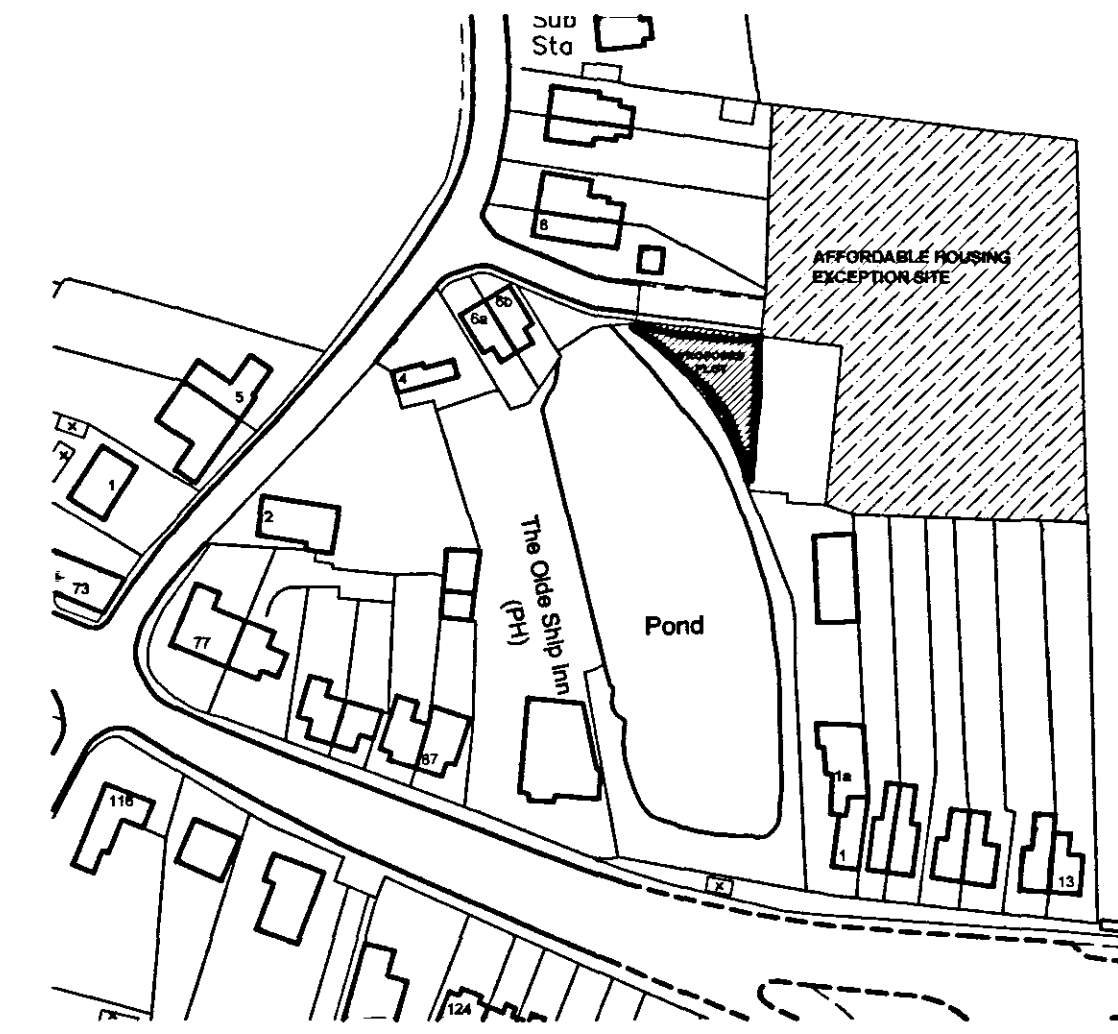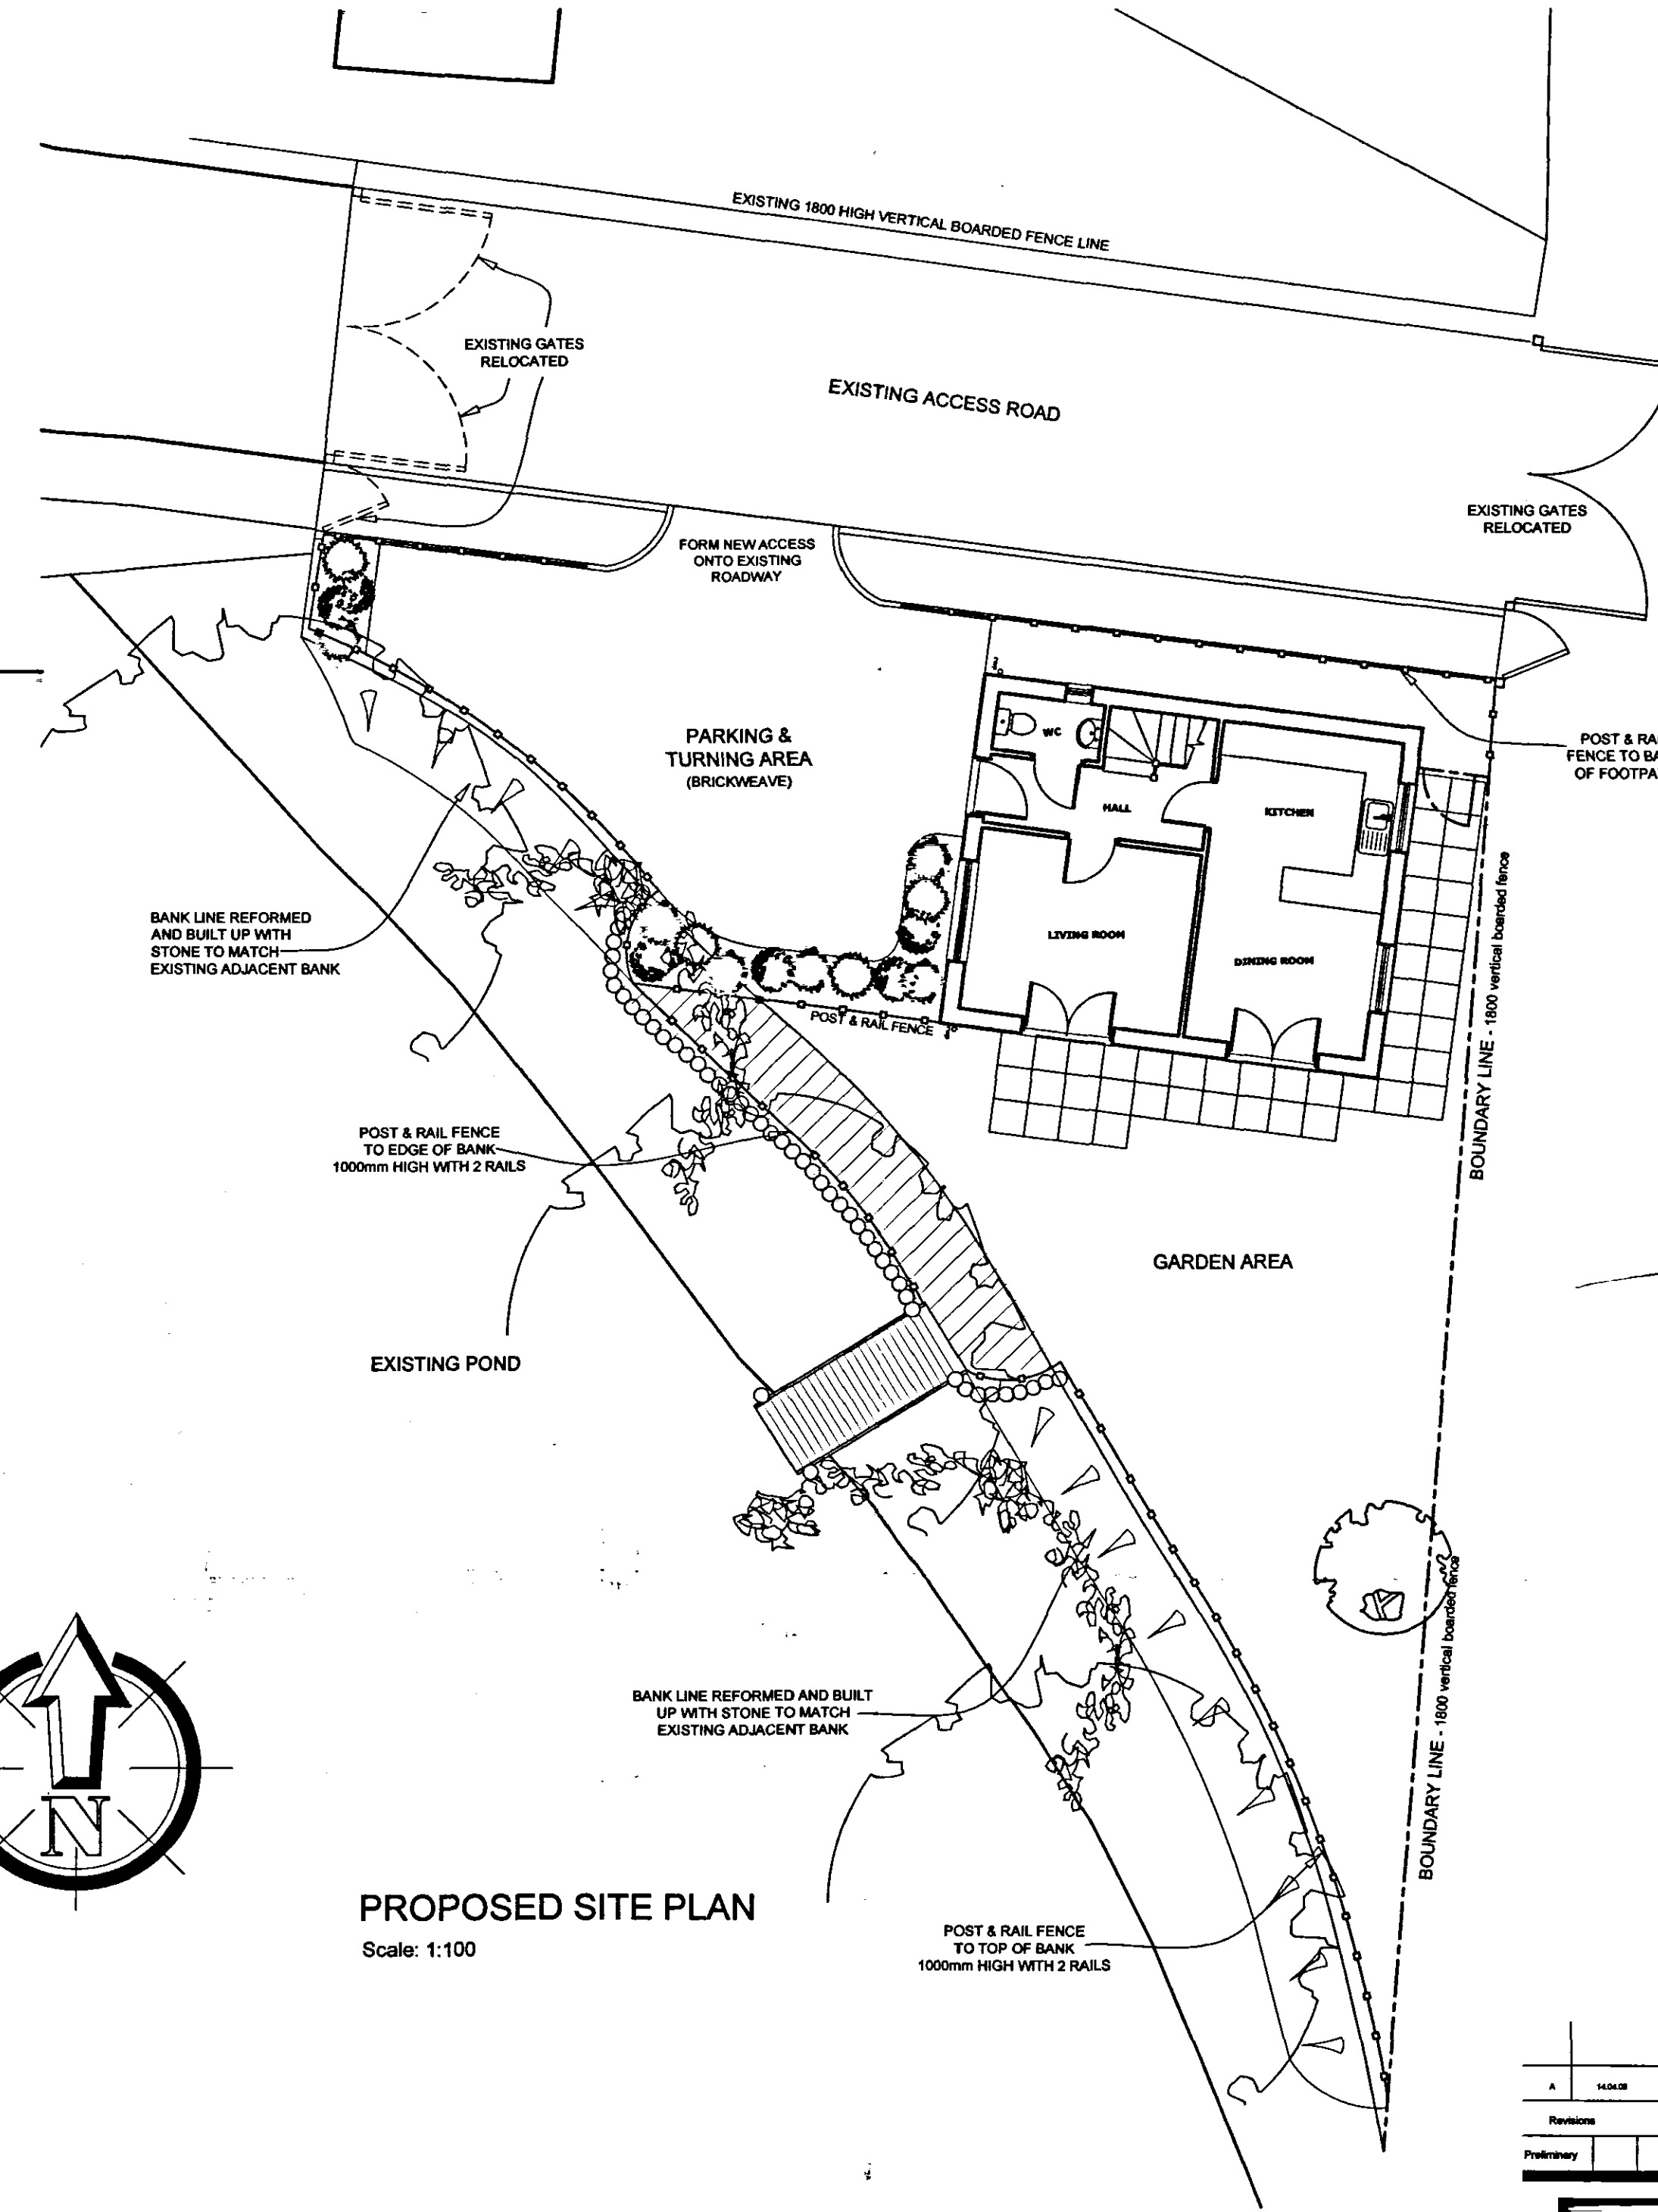

LOCATION PLAN

Scale: 1:1250

Revisions	Planning	Building Regulations	Construction
A	10/08	10/08	10/08
SITE PLAN AMENDED TO REFLECT CLIENTS COMMENTS, ELEVATION NOTES CORRECTED.			

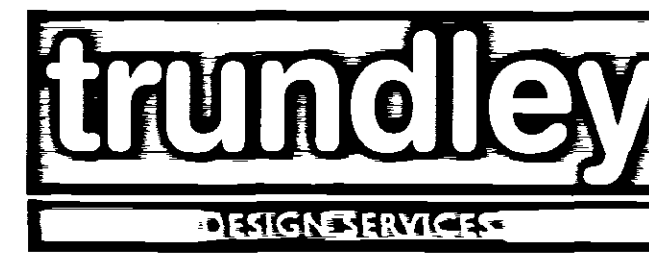

Project Title:
COMMON PIT
ROMAN BANK
LONG SUTTON
SPALDING
Lincs

PROPOSED NEW DWELLING

Drawing Title:
PROPOSED SITE PLAN, LOCATION PLAN,
FLOOR PLANS & ELEVATIONS

Scale: 1:50, 1:100 @ A1 Date: APRIL 2008 Drawn: SJ

Drawing Number: 08-28-03 Revision: A

Notes:
This drawing must not be reissued, loaned or copied without the written consent of David Trundley Design Services Ltd.
All dimensions are in millimetres unless stated otherwise.
It is recommended that information is not scaled off this drawing.
This drawing should be read in conjunction with all other relevant information, specifications & schedules.
If this drawing is received electronically it is the recipients responsibility to print document at the correct scale.
All dimensions to be checked on site prior to commencing work, all discrepancies to be reported to the design team.