



EXISTING MARKET PLACE ELEVATION




EXISTING BULL LANE ELEVATION




EXISTING SOUTH ELEVATION




EXISTING WEST ELEVATION

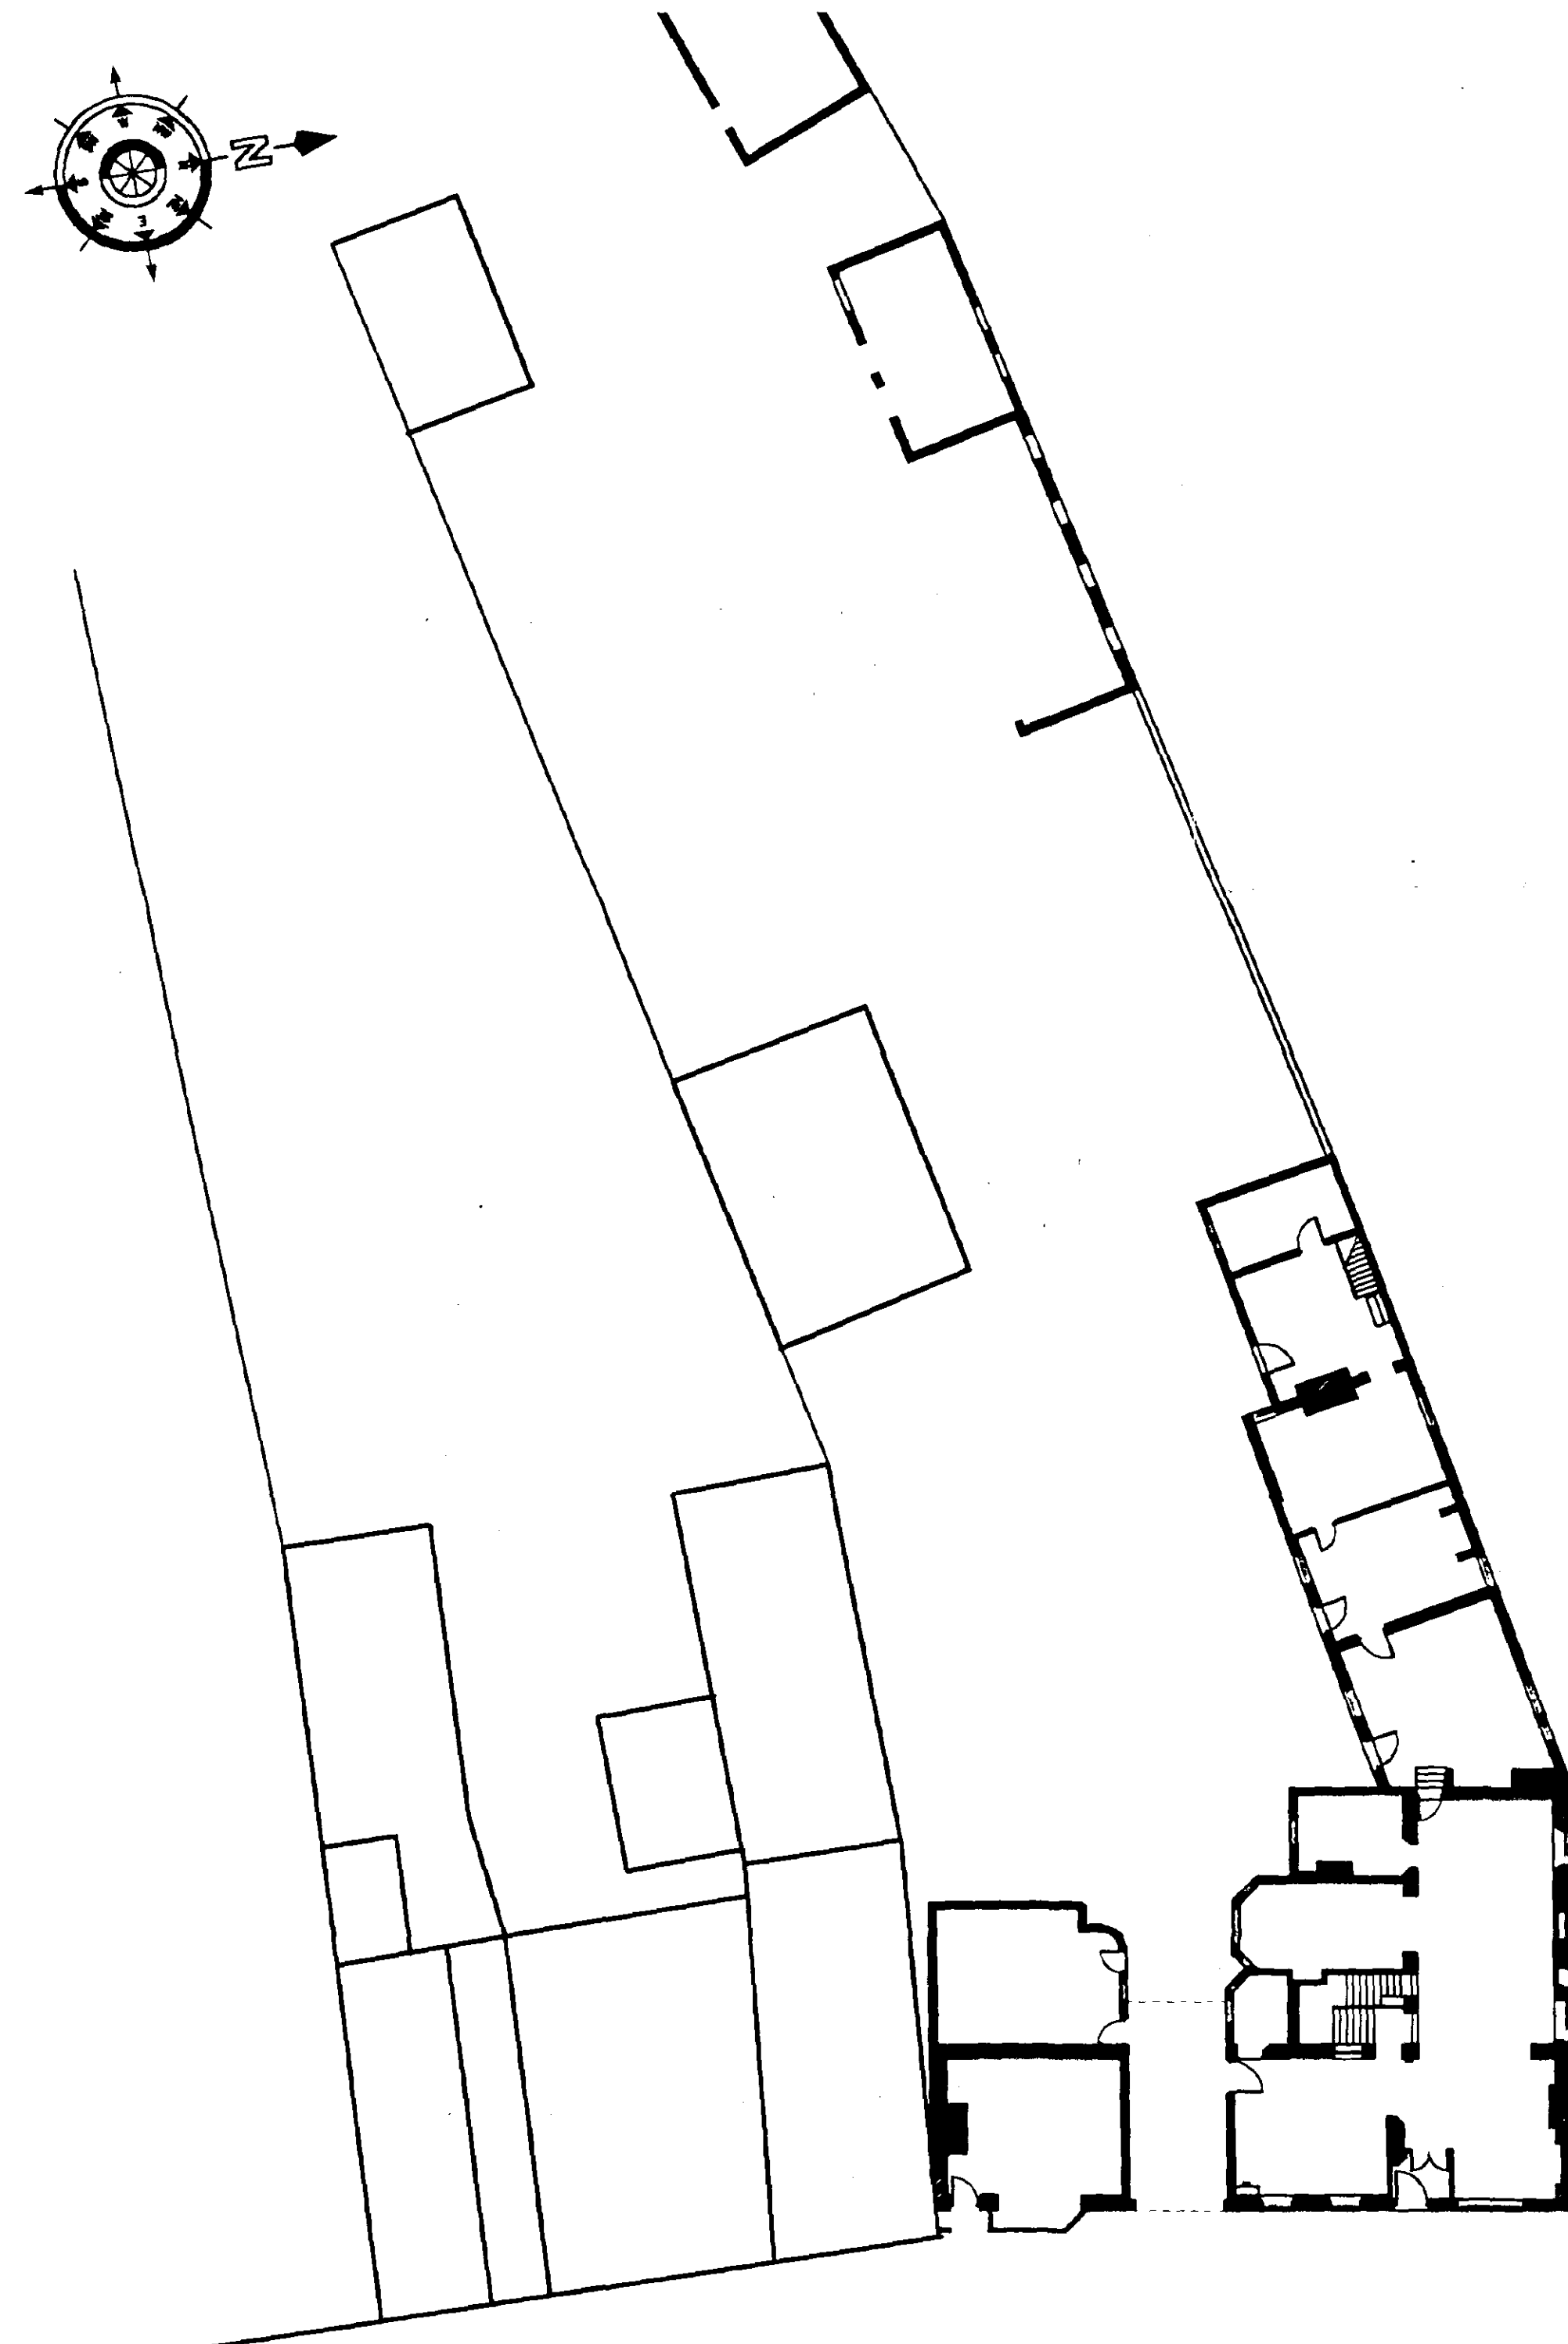

EXISTING GROUND FLOOR PLAN

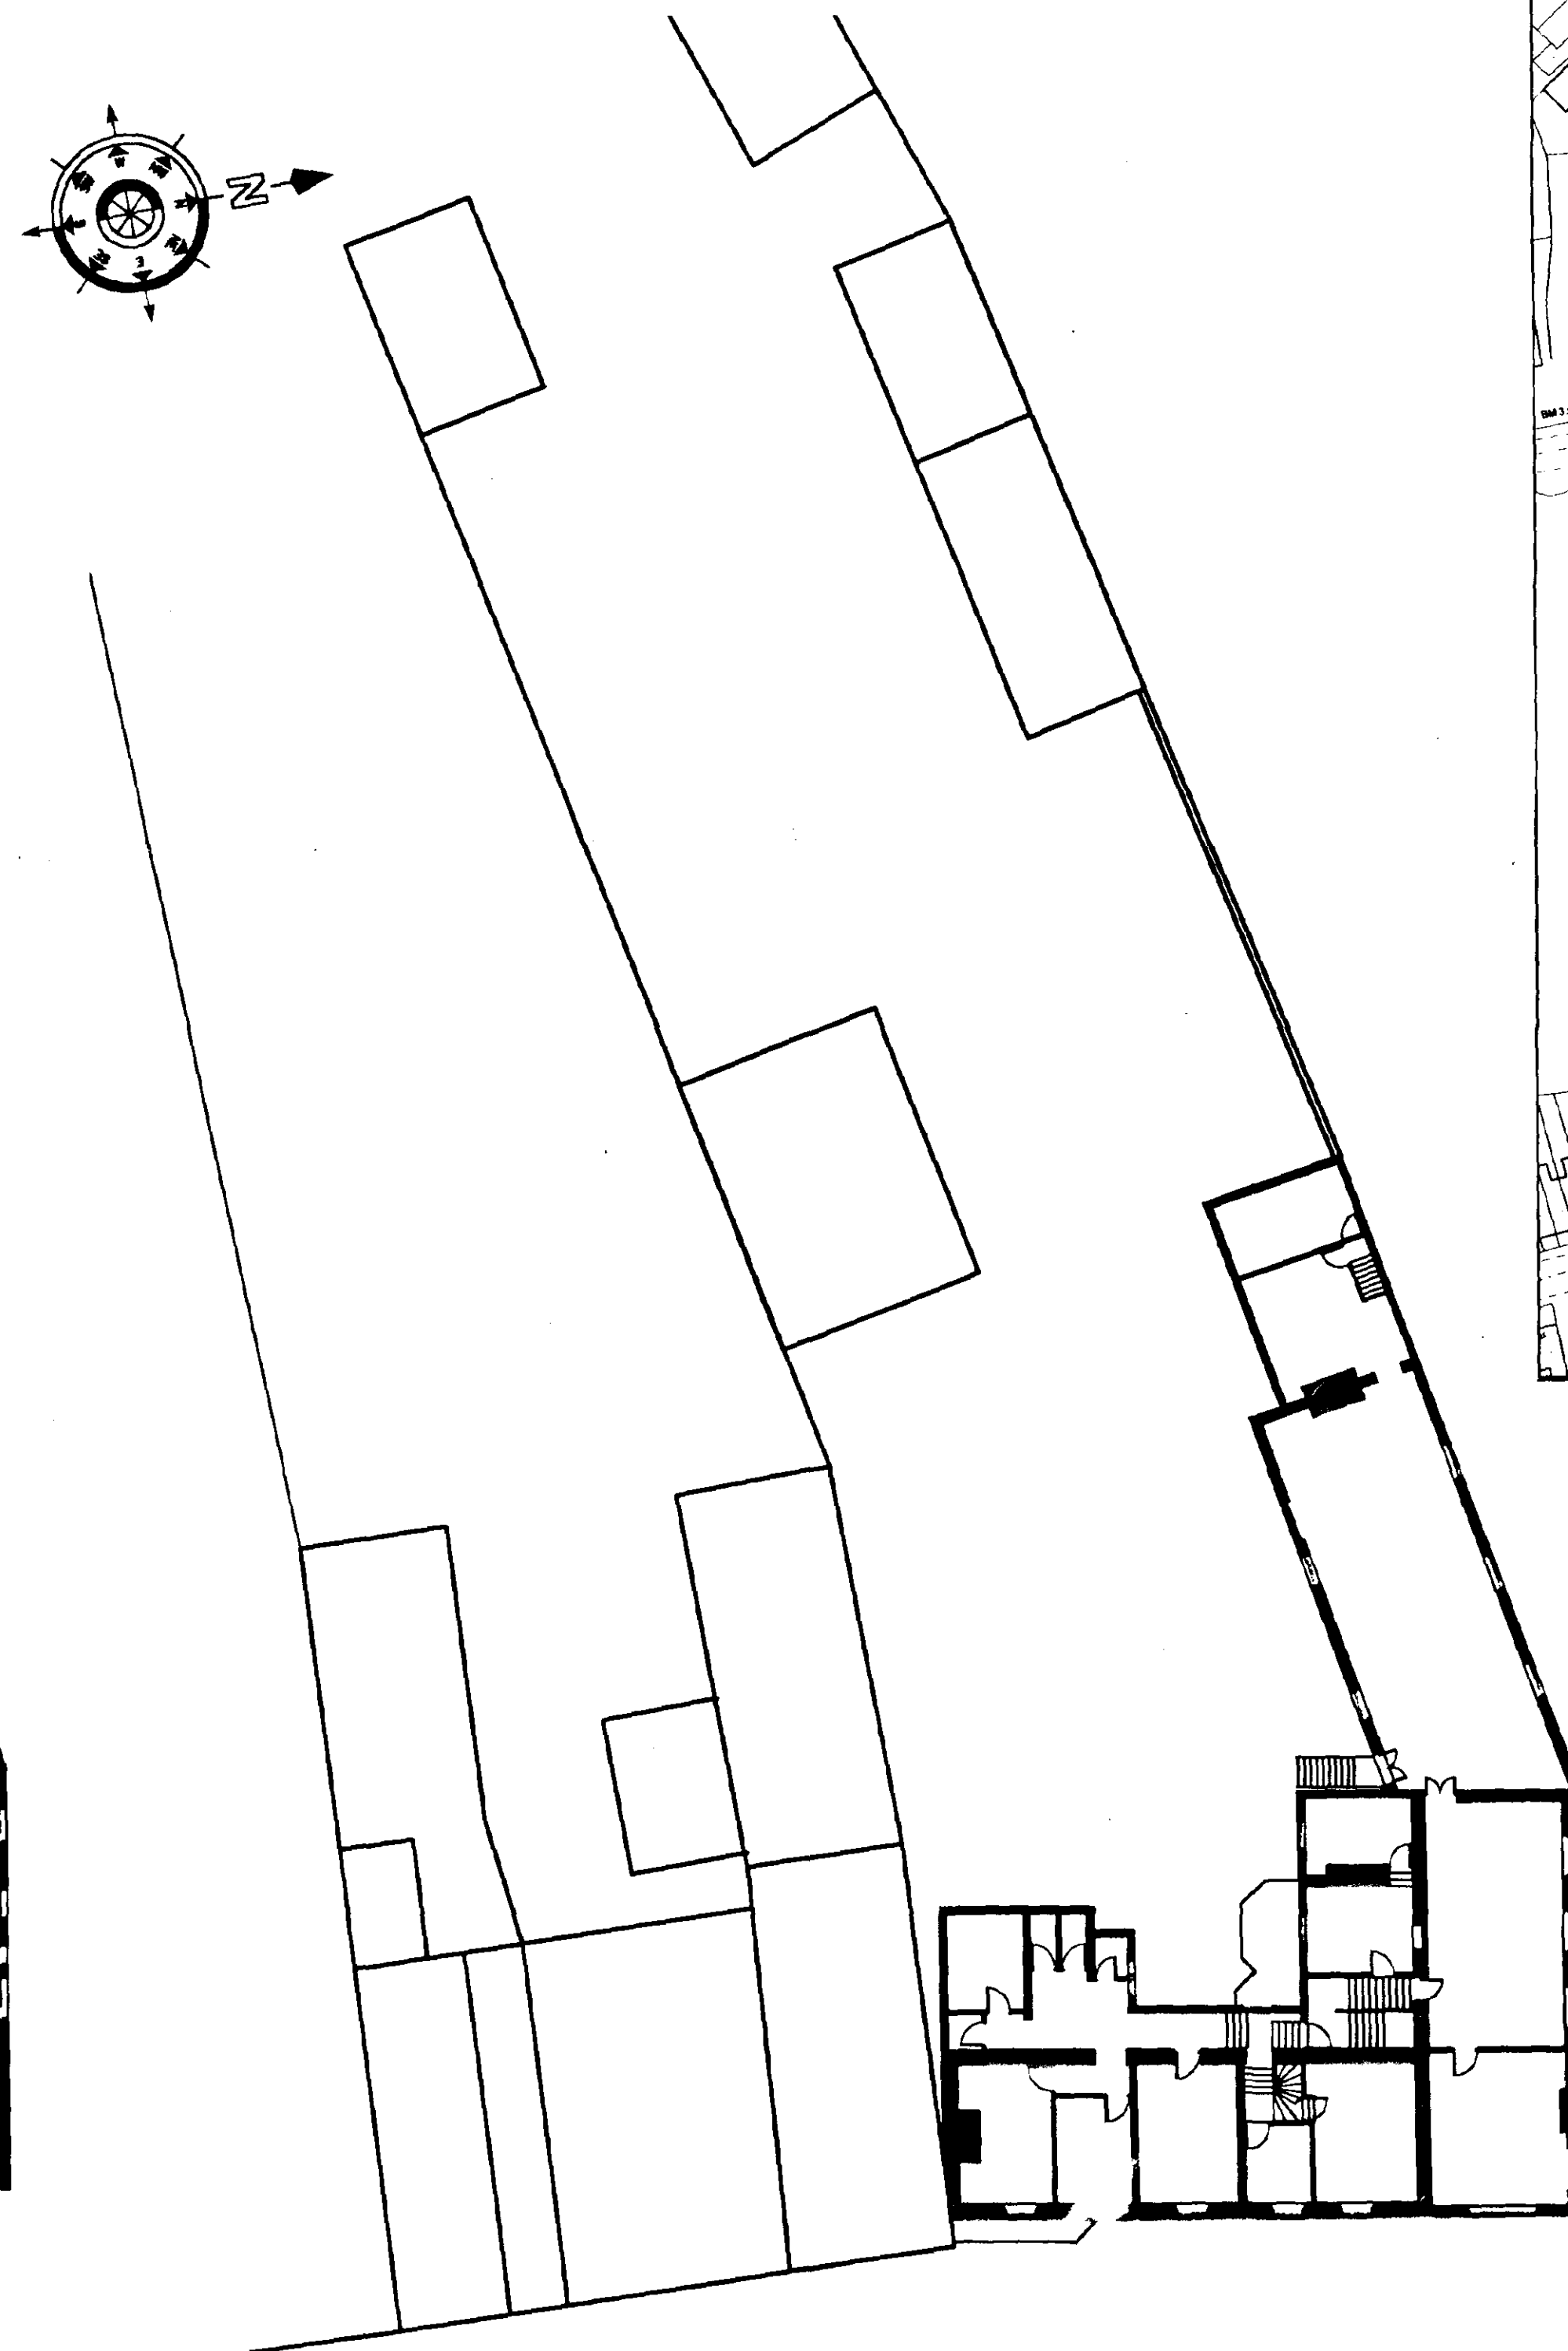


EXISTING FIRST FLOOR PLAN

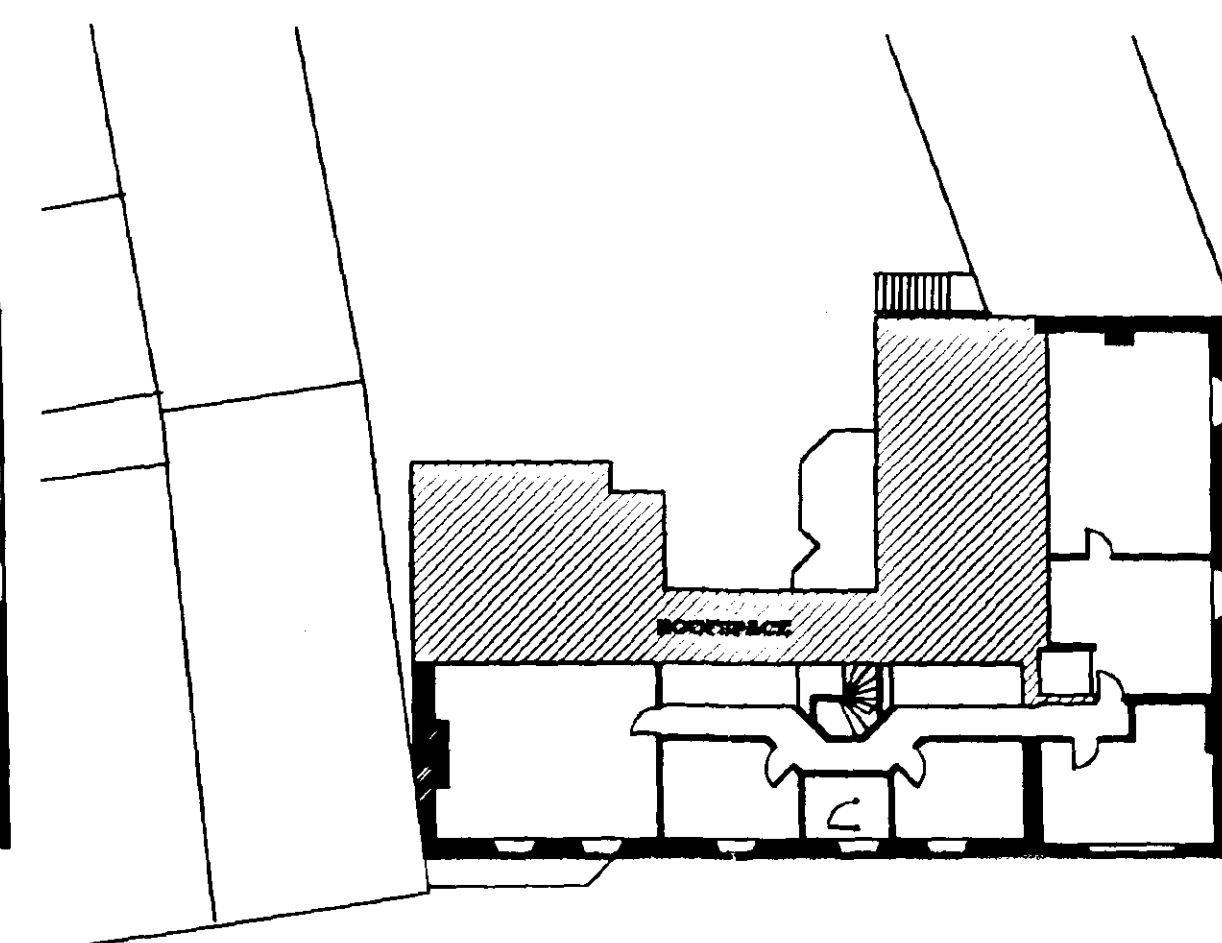


EXISTING SECOND FLOOR PLAN

JOHN D LYNCH partnership CHARTERED ARCHITECTS	
Client Mr & Mrs J Barbreh	
Project Conversion of the Bull Hotel, Long Sutton	
Drawing Existing Plans & Elevations	
Date Mar. 2001	Drawn JDL
Job No. 1520	Drawing No. AL1
Scale 1:200 & 1:2500	Revision No.

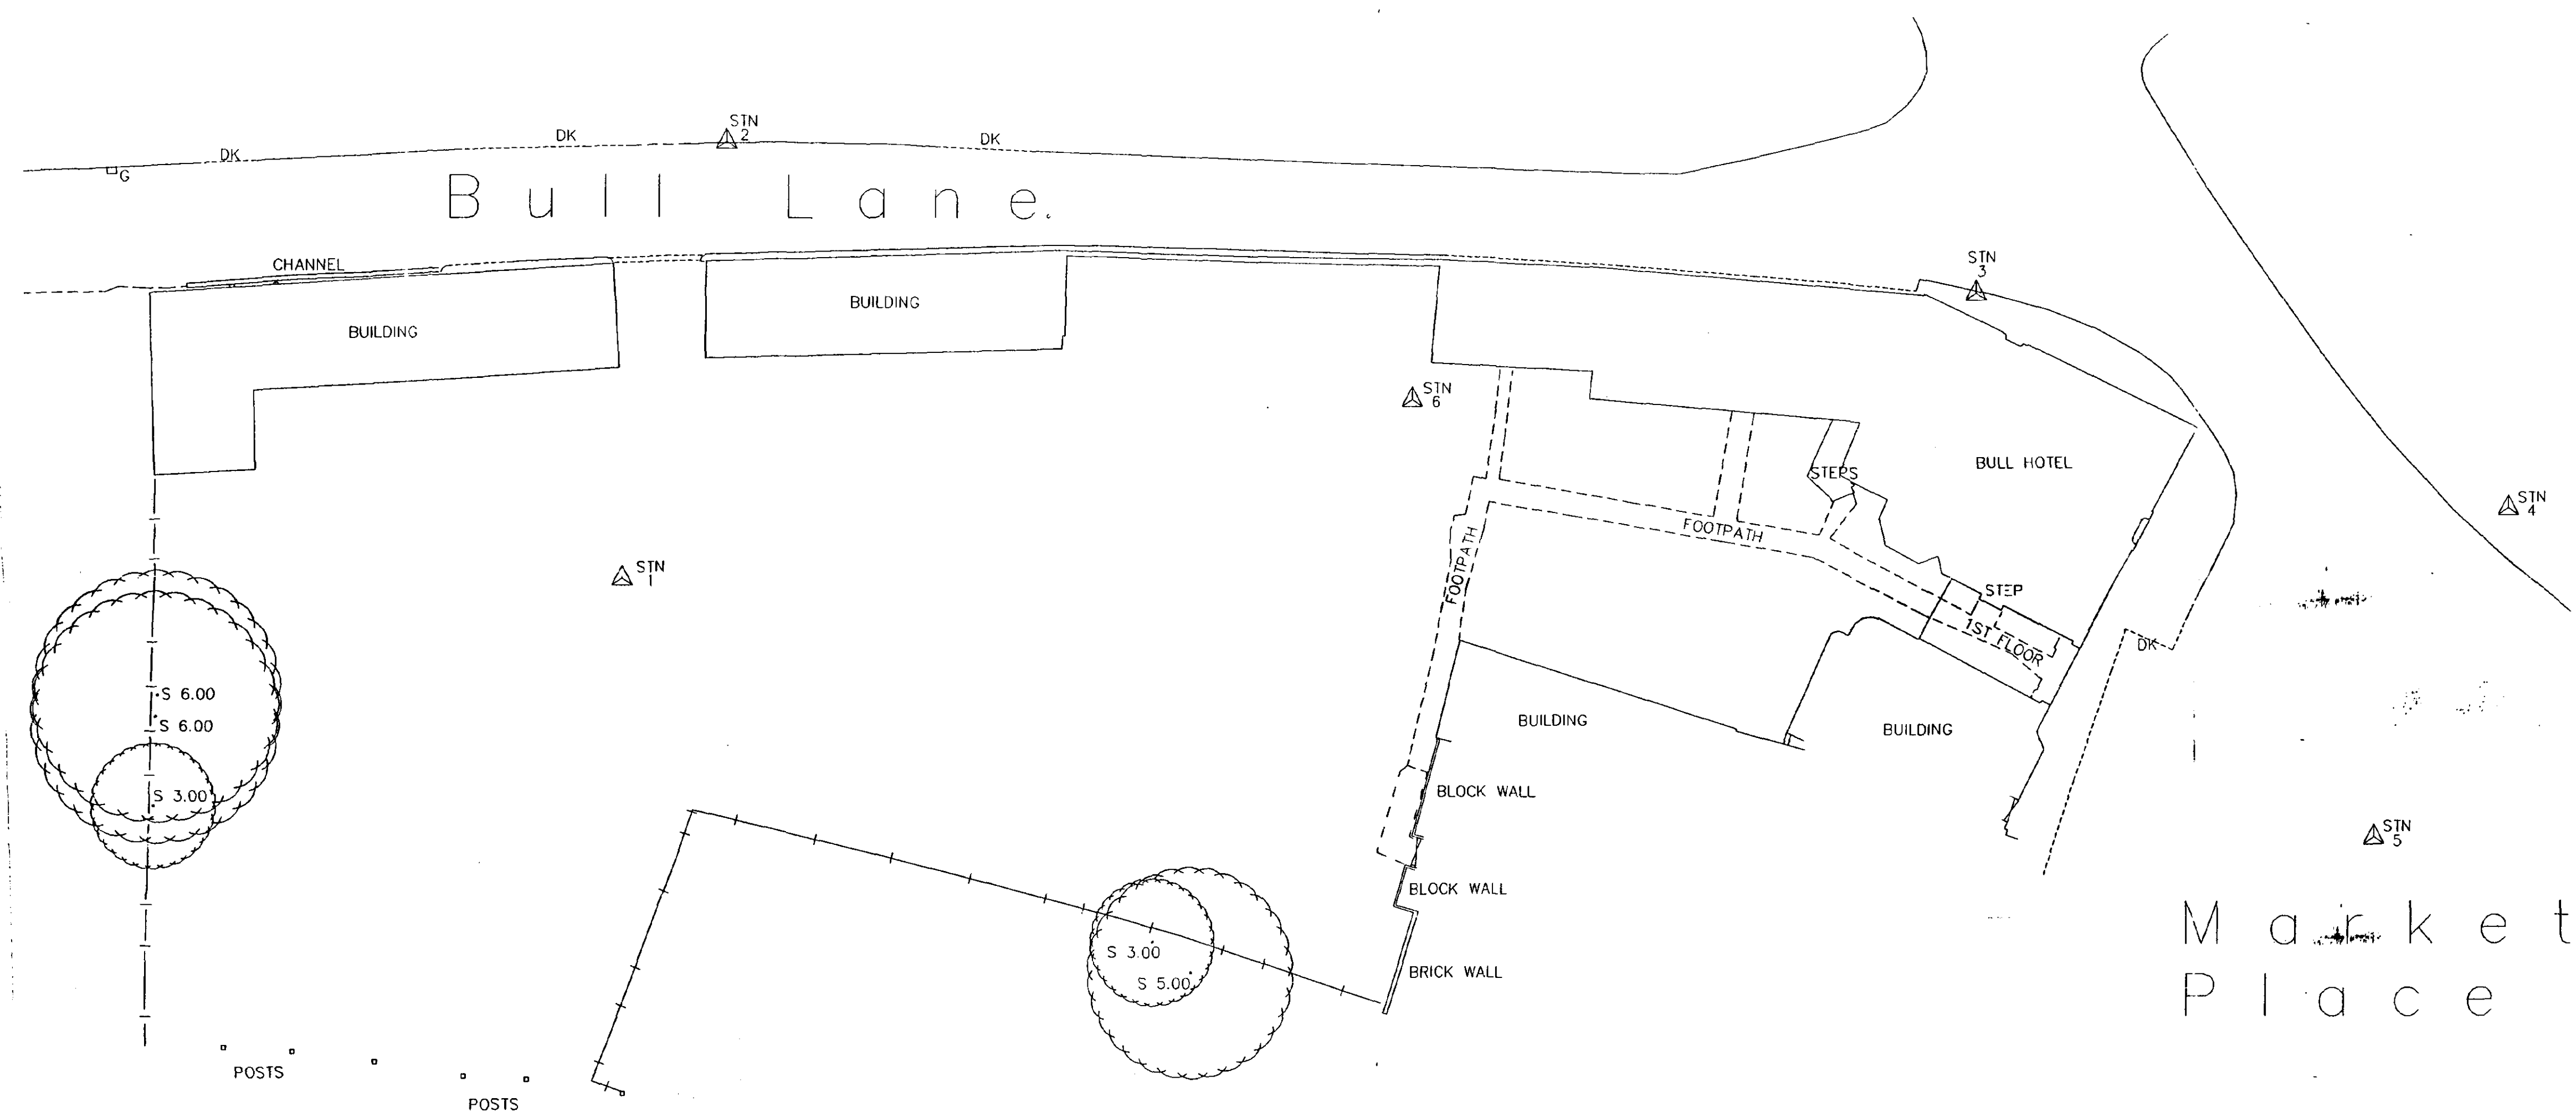


Ratcliff Land & Engineering Surveys	
8 Abbey Place, Thorney, Peterborough, PE6 0QA. Tel 01733 270851 Fax 01733 271140	
JOB TITLE	
LAND AND BUILDINGS AT BULL LANE LONG SUTTON	
SCALE	DATE
1:200	APRIL 2000
DRAWING NUMBER	
1377	
CLIENT	
STATUS DESIGN	

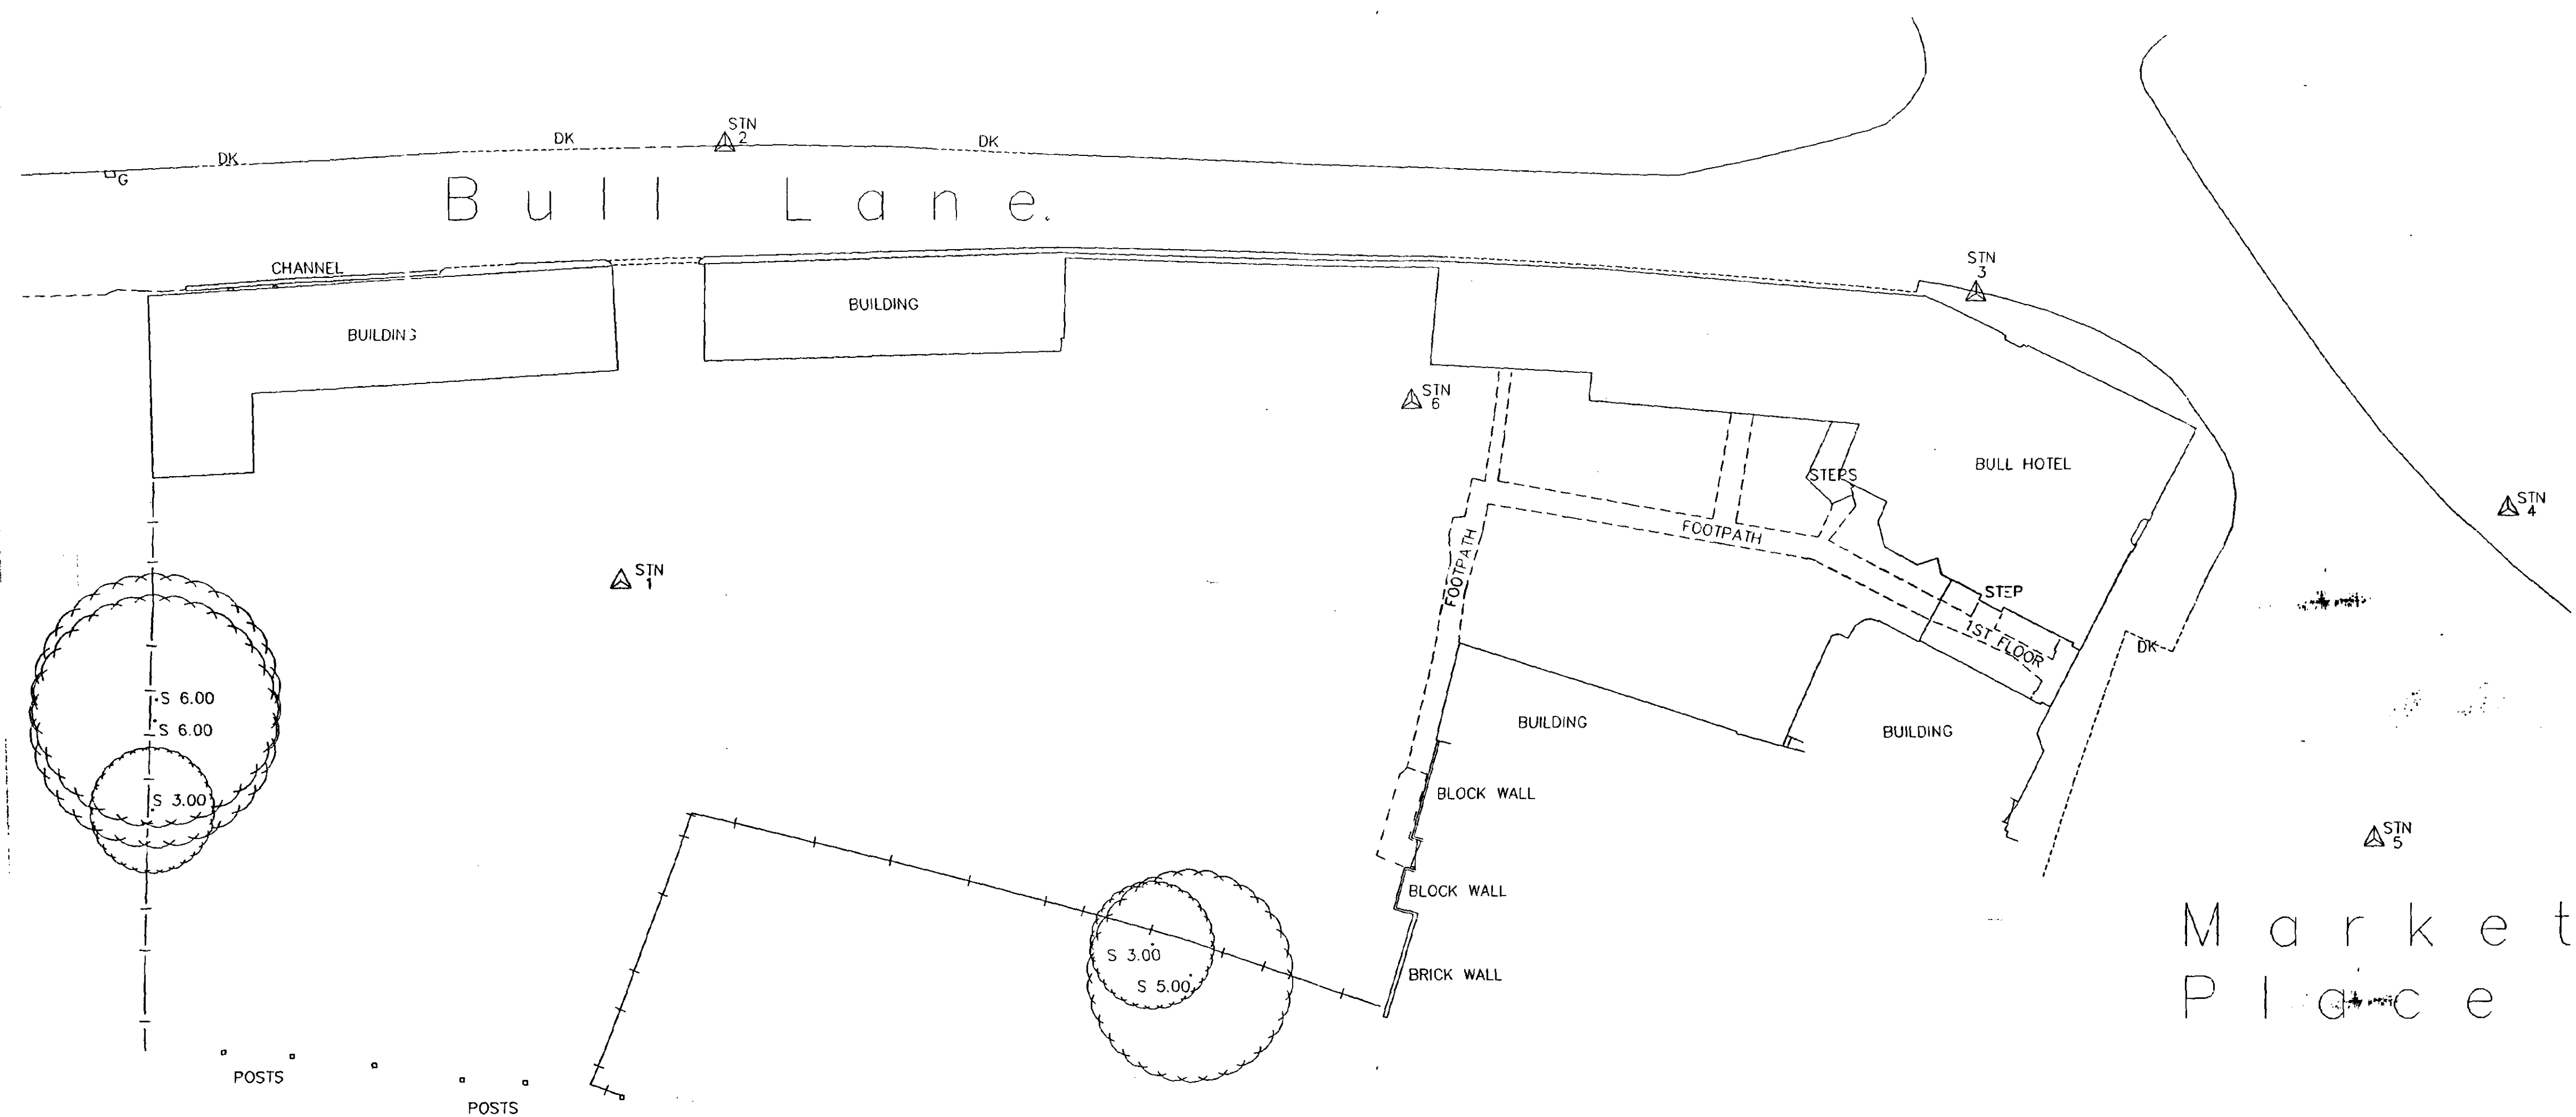


Ratcliffe Land & Engineering Surveys
8 Abbey Place, Thorney,
Peterborough. PE6 0QA.
Tel 01733 270851
Fax 01733 271140



JOB TITLE	
LAND AND BUILDINGS AT BULL LANE LONG SUTTON	
SCALE	DATE
1:200	APRIL 2000
DRAWING NUMBER	
1377	
CLIENT	
STATUS DESIGN	

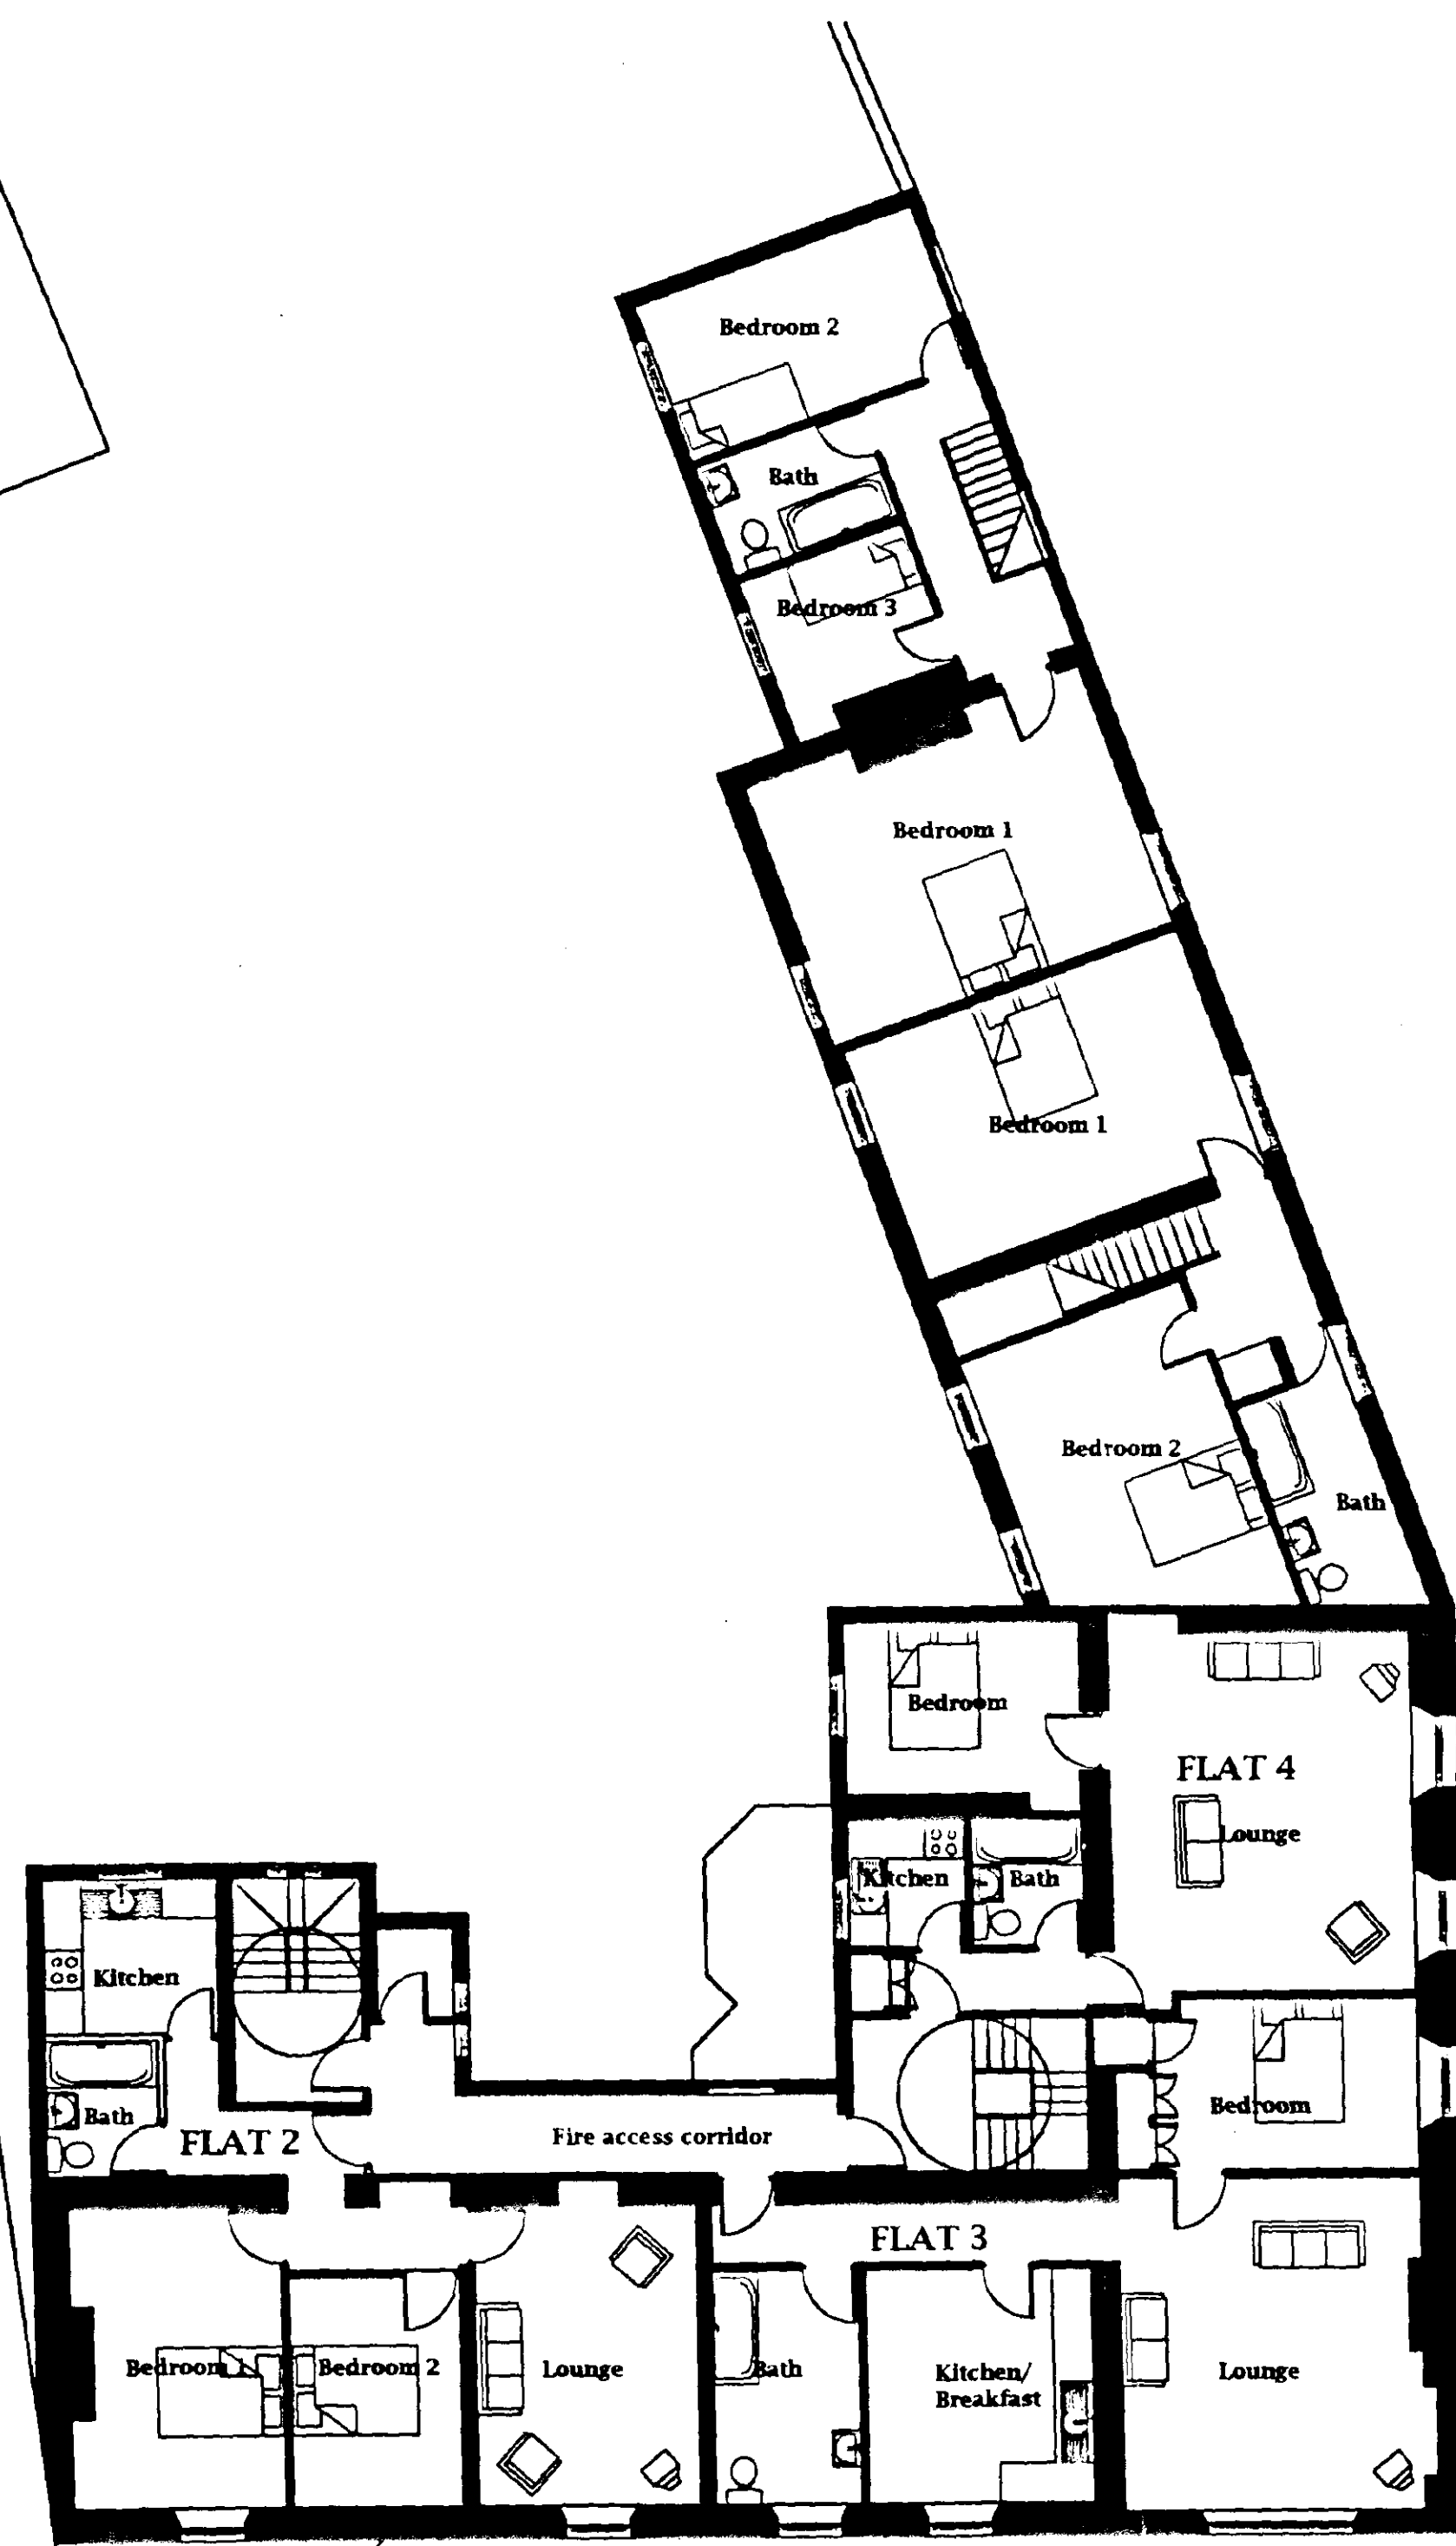



FIRST FLOOR LAYOUT

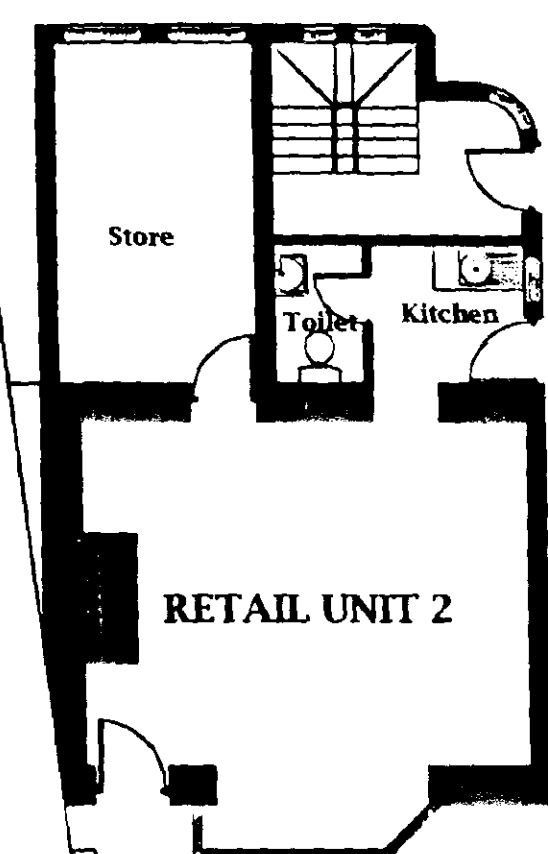

GROUND FLOOR LAYOUT

MEWS UNIT 1
3 BEDROOMS

MEWS UNIT 2
2 BEDROOMS

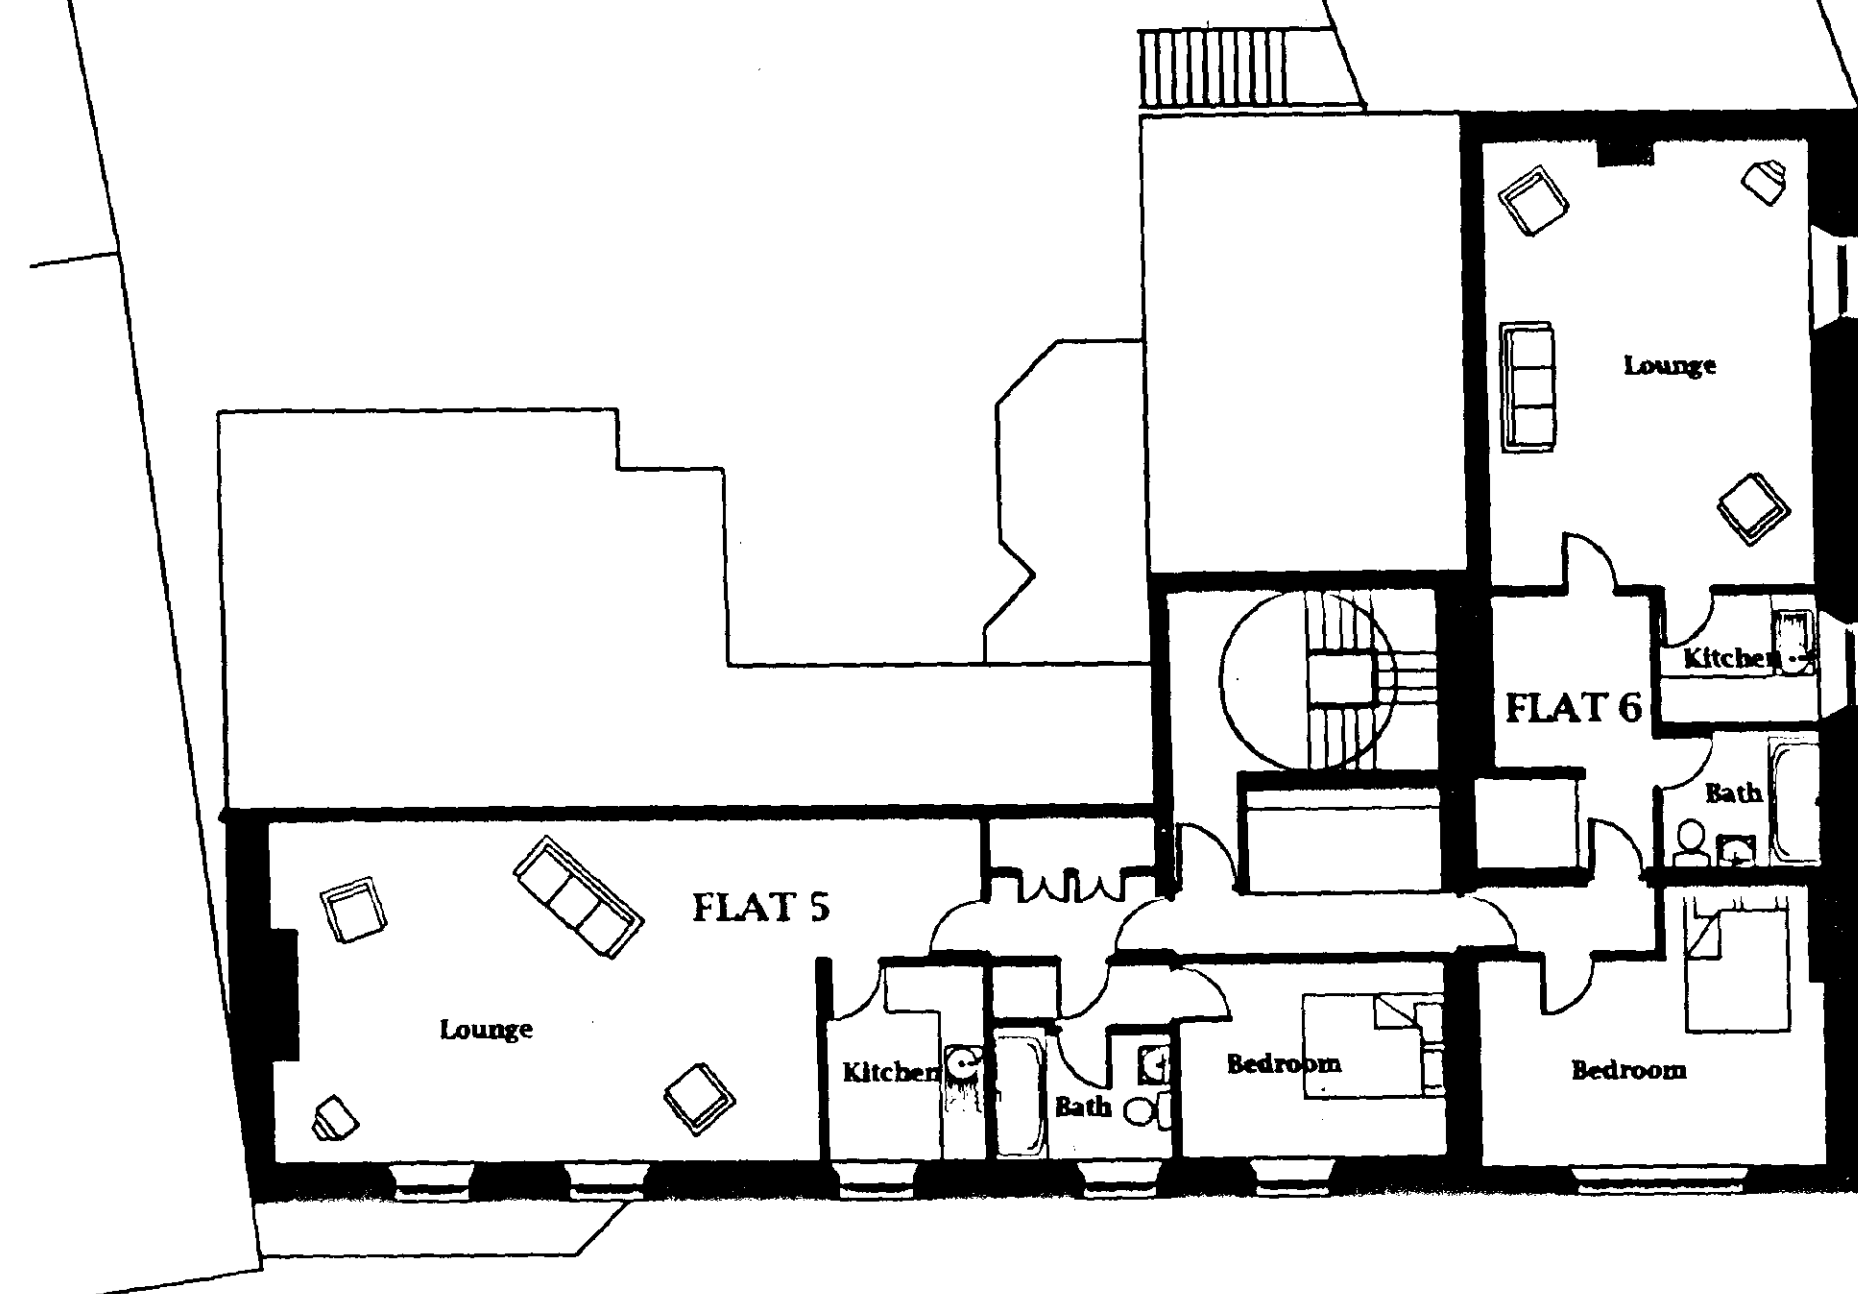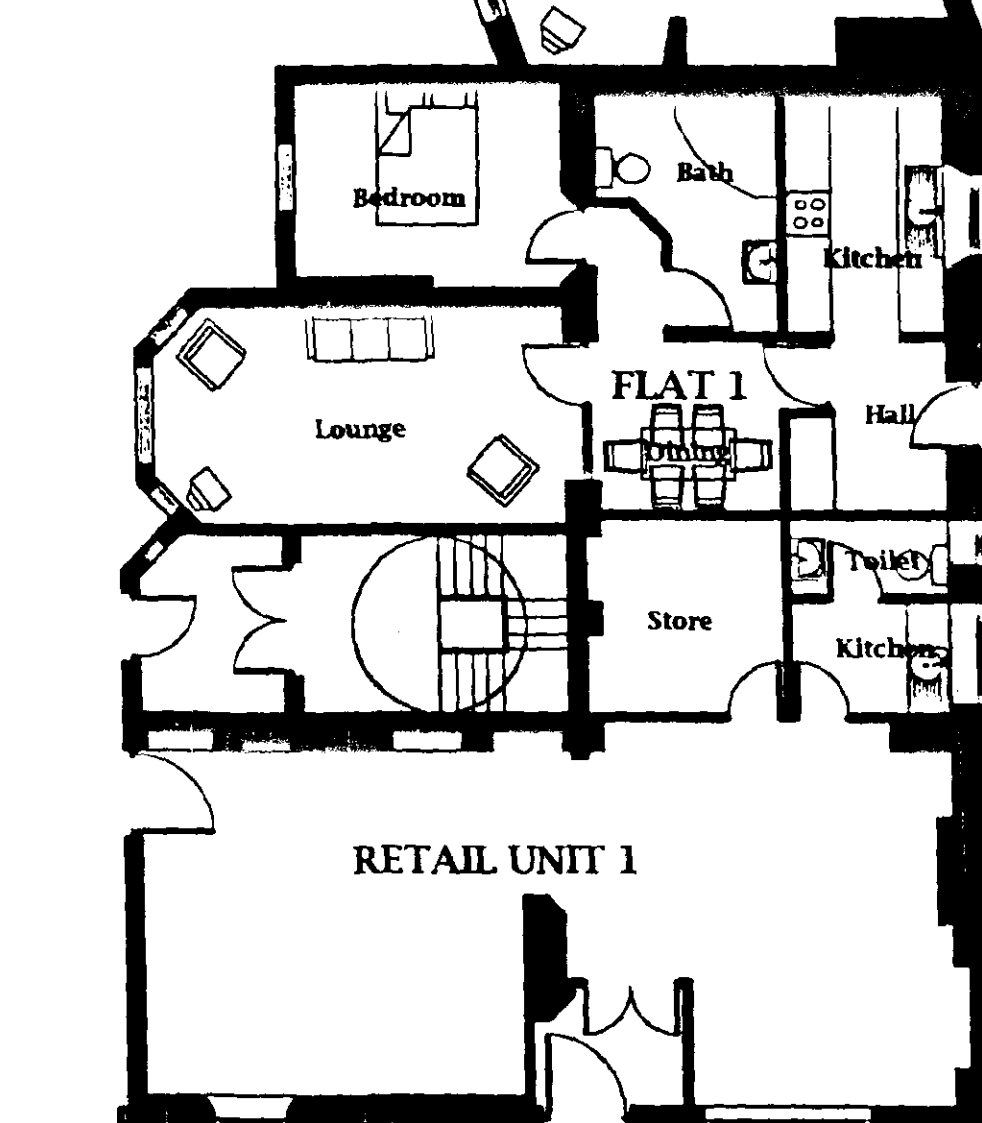

SECOND FLOOR LAYOUT

SCHEDULE OF ACCOMMODATION

No	UNIT	ACCOMMODATION	APPROX AREA
1	RETAIL UNIT 1	Shop, Store, Facilities	52 sq mtrs & 22sq. mtrs
2	RETAIL UNIT 2	Shop, Store, Facilities	29 sq. mtrs & 19sq.mtrs
3	FLAT 1	One Bedroom	54.15sq. mtrs
4	FLAT 2	Two Bedroom	95 sq. mtrs
5	FLAT 3	One Bedroom	62 sq. mtrs
6	FLAT 4	One Bedroom	47 sq. mtrs
7	FLAT 5	One Bedroom	63 sq. mtrs
8	FLAT 6	One Bedroom	59 sq. mtrs
9	MEWS DWELLING 1	Three Bedrooms	107 sq. mtrs
10	MEWS DWELLING 2	Two Bedrooms	110 sq. mtrs

JOHN D LYNCH partnership CHARTERED ARCHITECTS	
Client Mr & Mrs J Barbreh	
Project Conversion of the Bull Hotel, Long Sutton	
Drawing Proposed Plans	
Date Mar. 2001	Drawn JDL
Job No. 1520	Drawing No. AB1
Scale 1:100	Revision No.



ELEVATION TO MARKET PLACE



ELEVATION TO BULL LANE



SOUTH ELEVATION



EAST ELEVATION

19 JUN 2001
15:41:57

JOHN D LYNCH partnership CHARTERED ARCHITECTS	
Client Mr & Mrs J Barbreh	
Project Conversion of the Bull Hotel, Long Sutton	
Drawing Proposed Elevations	
Date Mar. 2001	Drawn JDL
Job No. 1520	Drawing No. AB2
Scale 1:100	Revision No.