



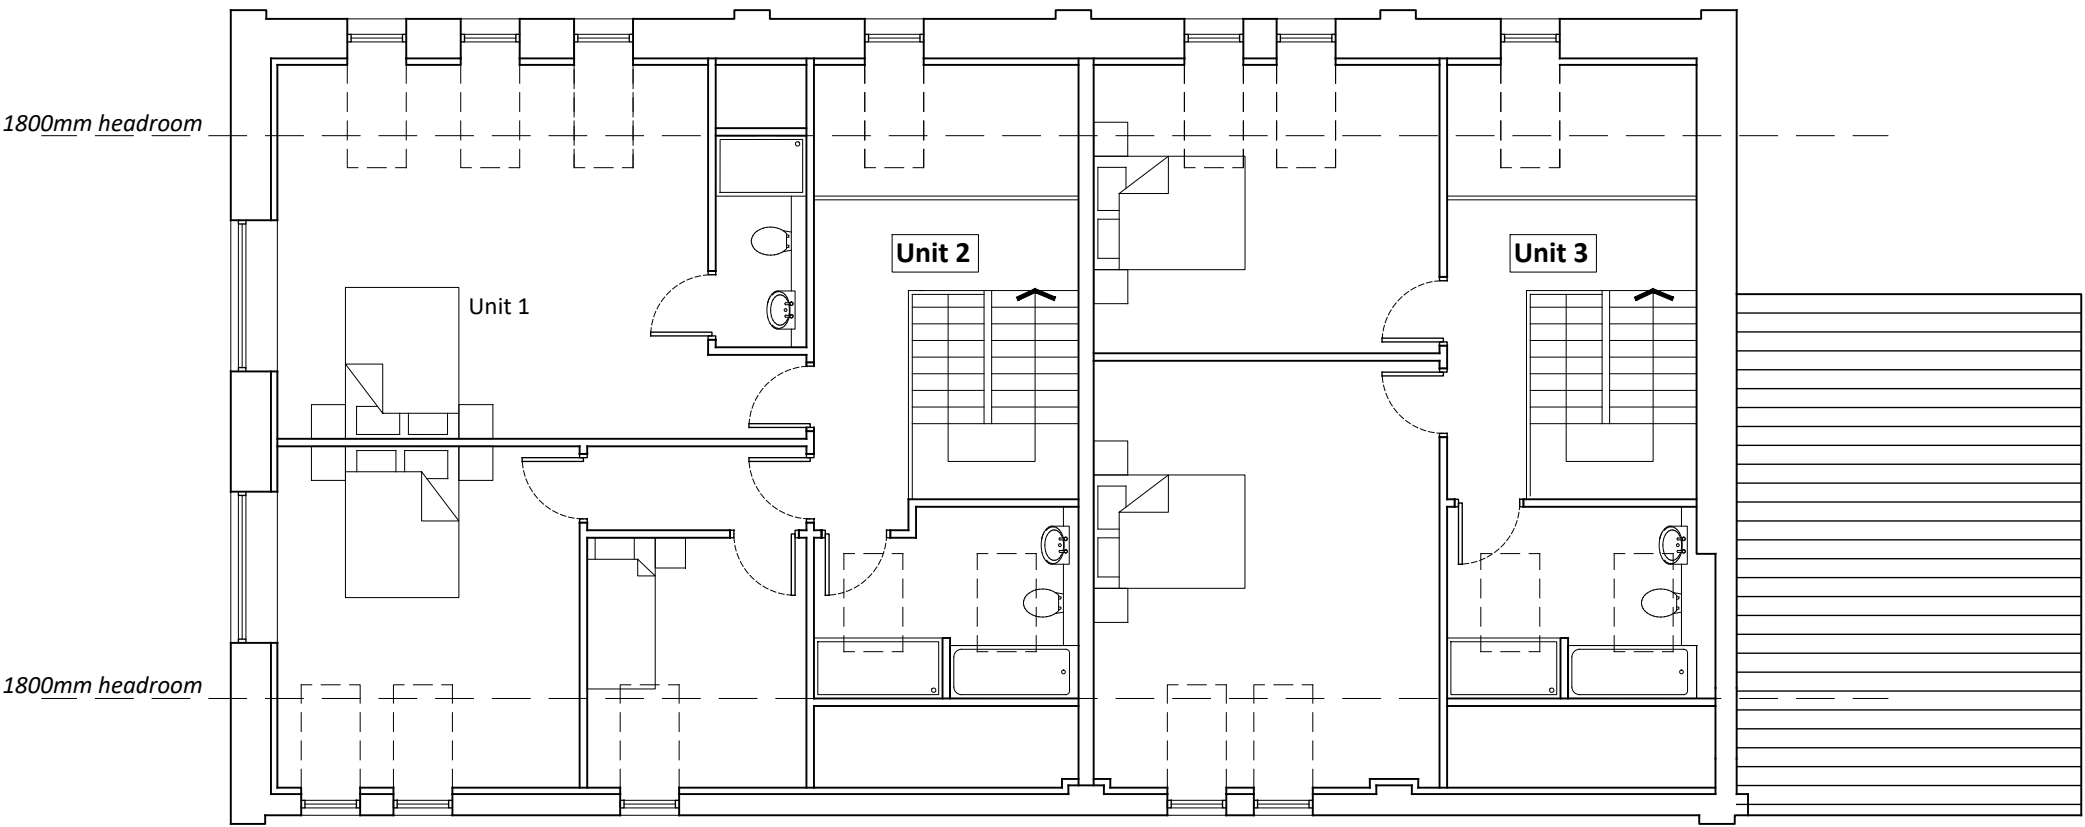

Proposed First Floor Plan

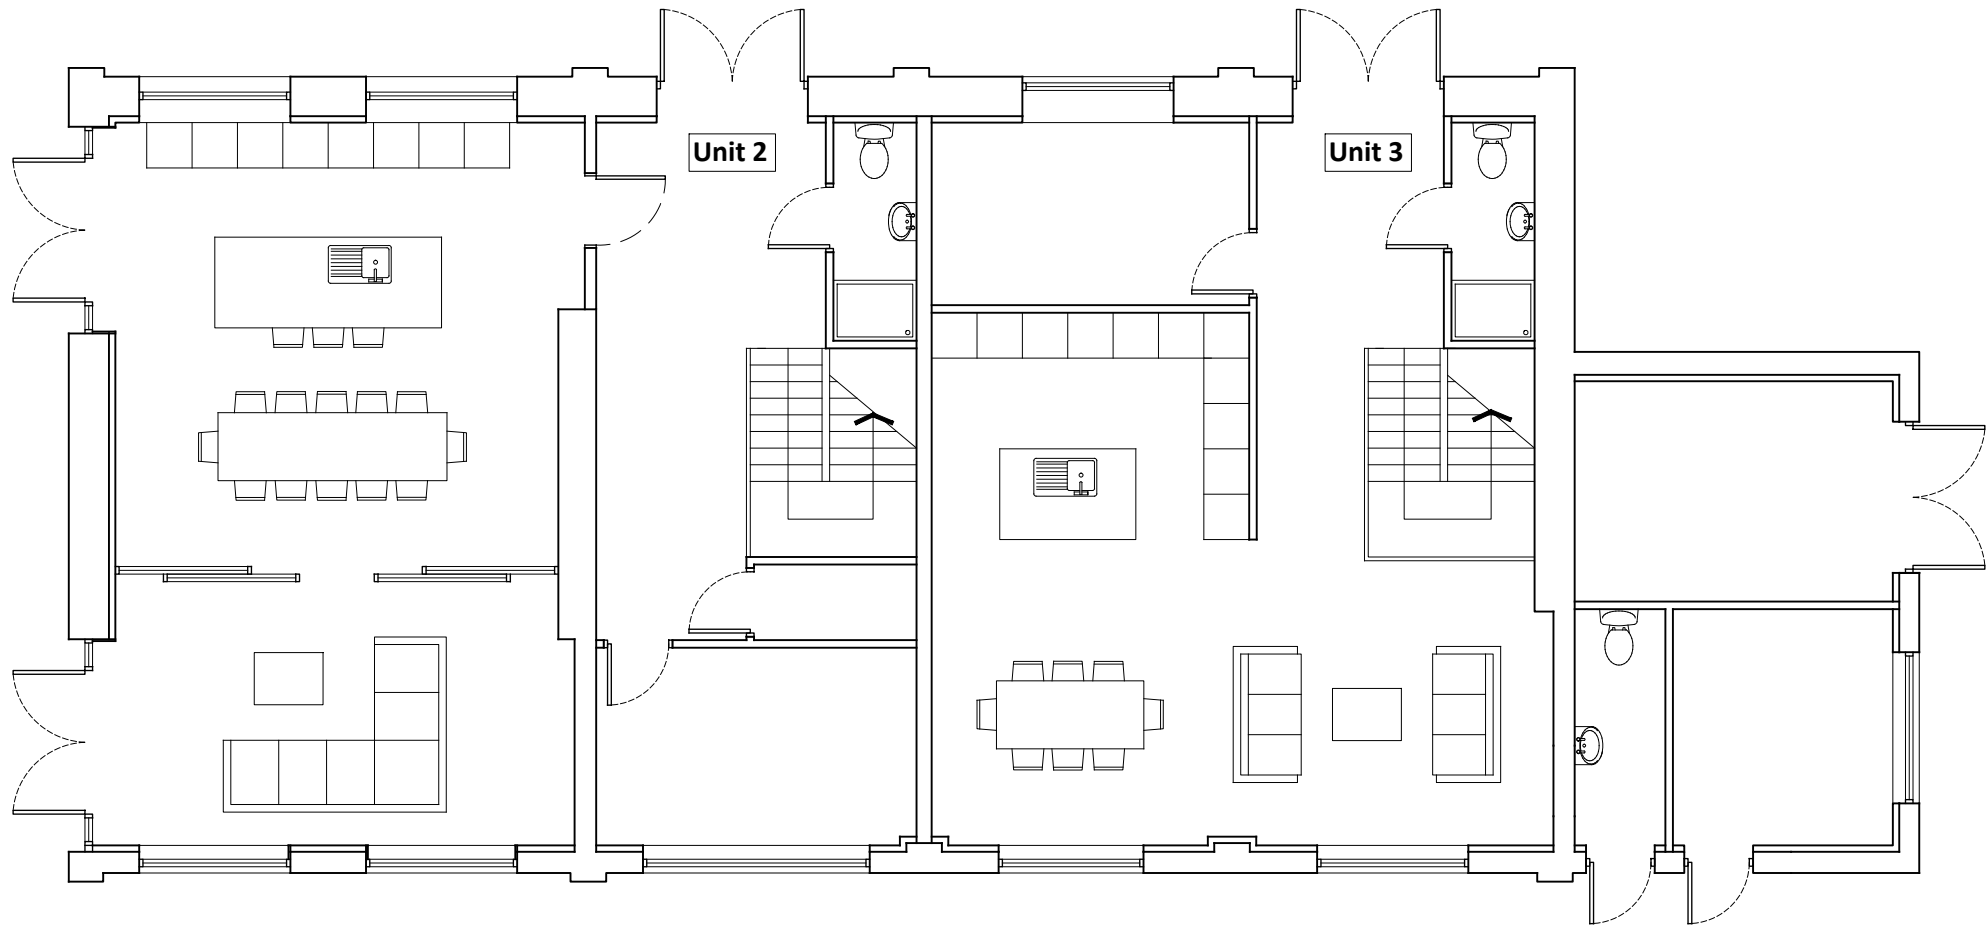

Proposed Ground Floor Plan



Notes

Copyright
© Robert Doughty Consultancy Limited.
All rights described in the Copyright, Designs and Patents Act 1988 have been asserted.

Ordnance Survey Map
© Crown Copyright. OS Licence No: AR 100010613.

Dimensions
All dimensions shown are for the purposes of obtaining the relevant planning permission only.

CDM 2015
This drawing is for illustrative purposes and/or obtaining the relevant planning permission only. It should not be used for construction and accordingly, risk identification under the Construction (Design & Management) Regulations 2015 has not been undertaken.

B	Unit 1 windows updated	06.07.21
A	Design Alterations	04.06.21

Rev	Description	Date
-----	-------------	------

rdc
Robert Doughty
Consultancy

32 High Street, Helpringham
Sleaford, Lincolnshire, NG34 0RA

Tel: 01529 421646
Email: admin@rdc-landplan.co.uk
Web: www.rdc-landplan.co.uk

Client Mr and Mrs Jeffs		
Project Four Winds Tydd Low Road, Long Sutton		
Drawing Proposed GA Floor Plans - Unit 2 & 3		
Scale @ A2 1: 100		Date 14/04/21
Drawn By CH		Checked By PSS
Job Number 1425-2	Status PL	Purpose of Issue Planning
Drawing No. 1425-2_PL_GA02		Rev B