




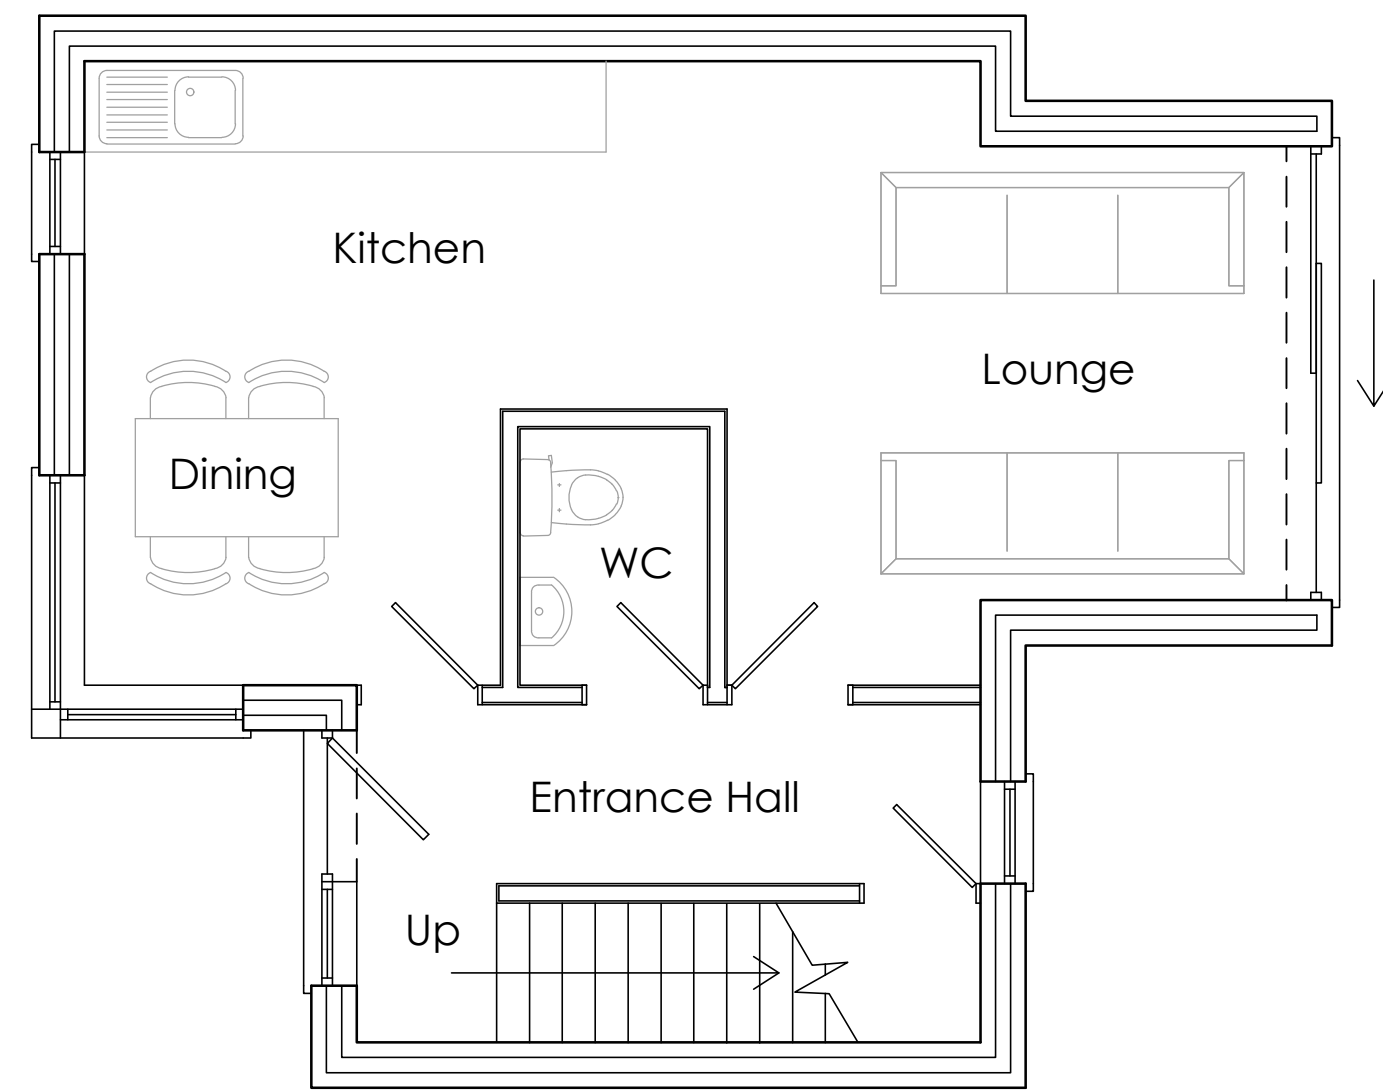


Ground Floor Plan 1:50

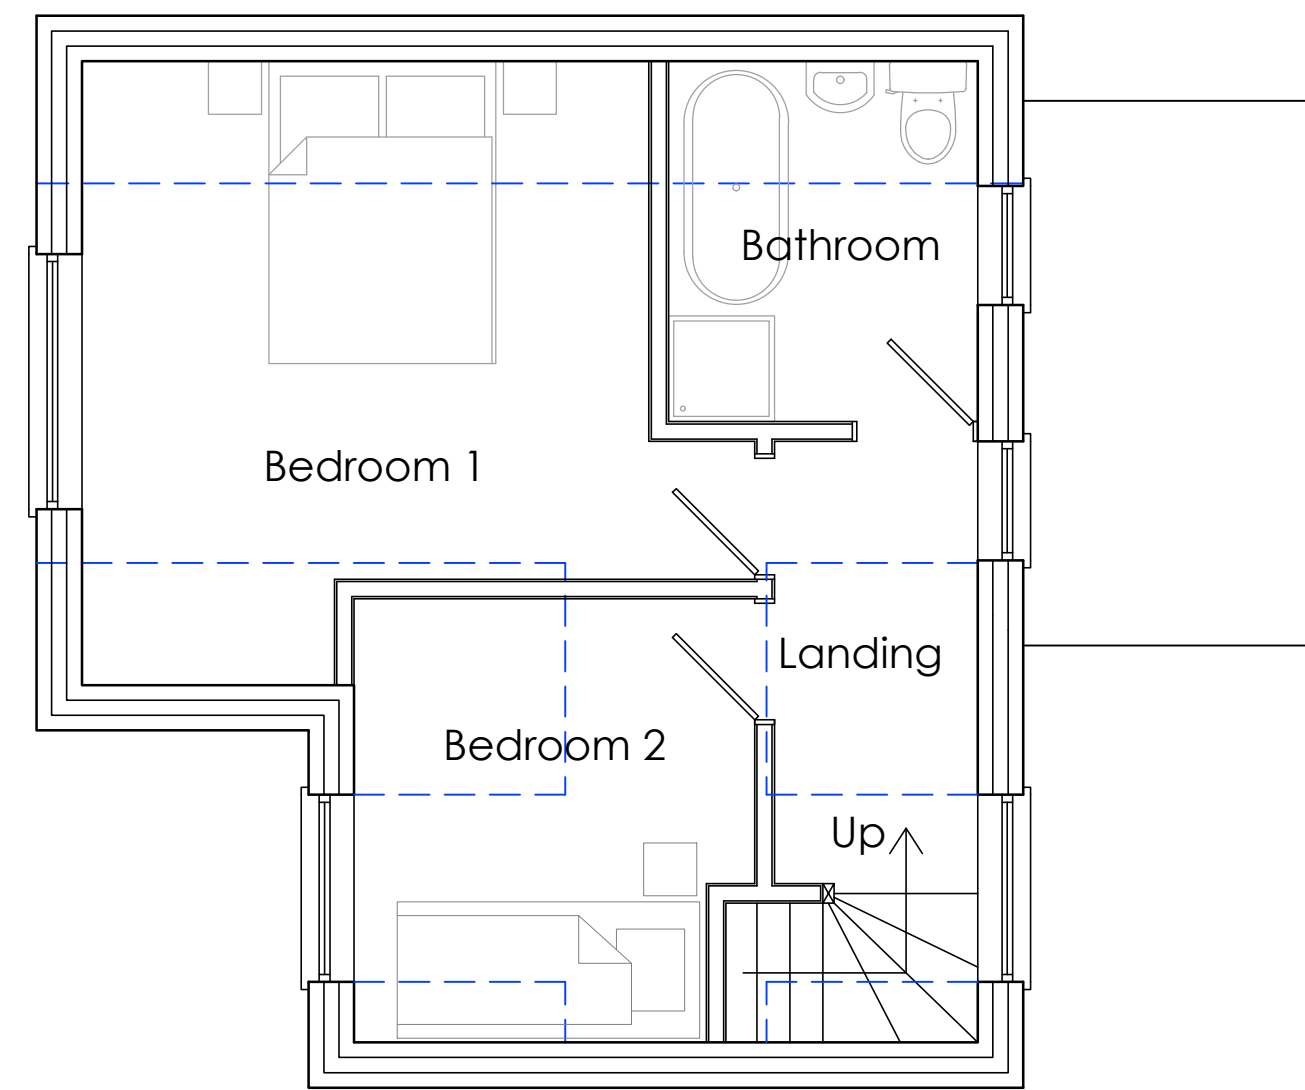


First Floor Plan 1:50

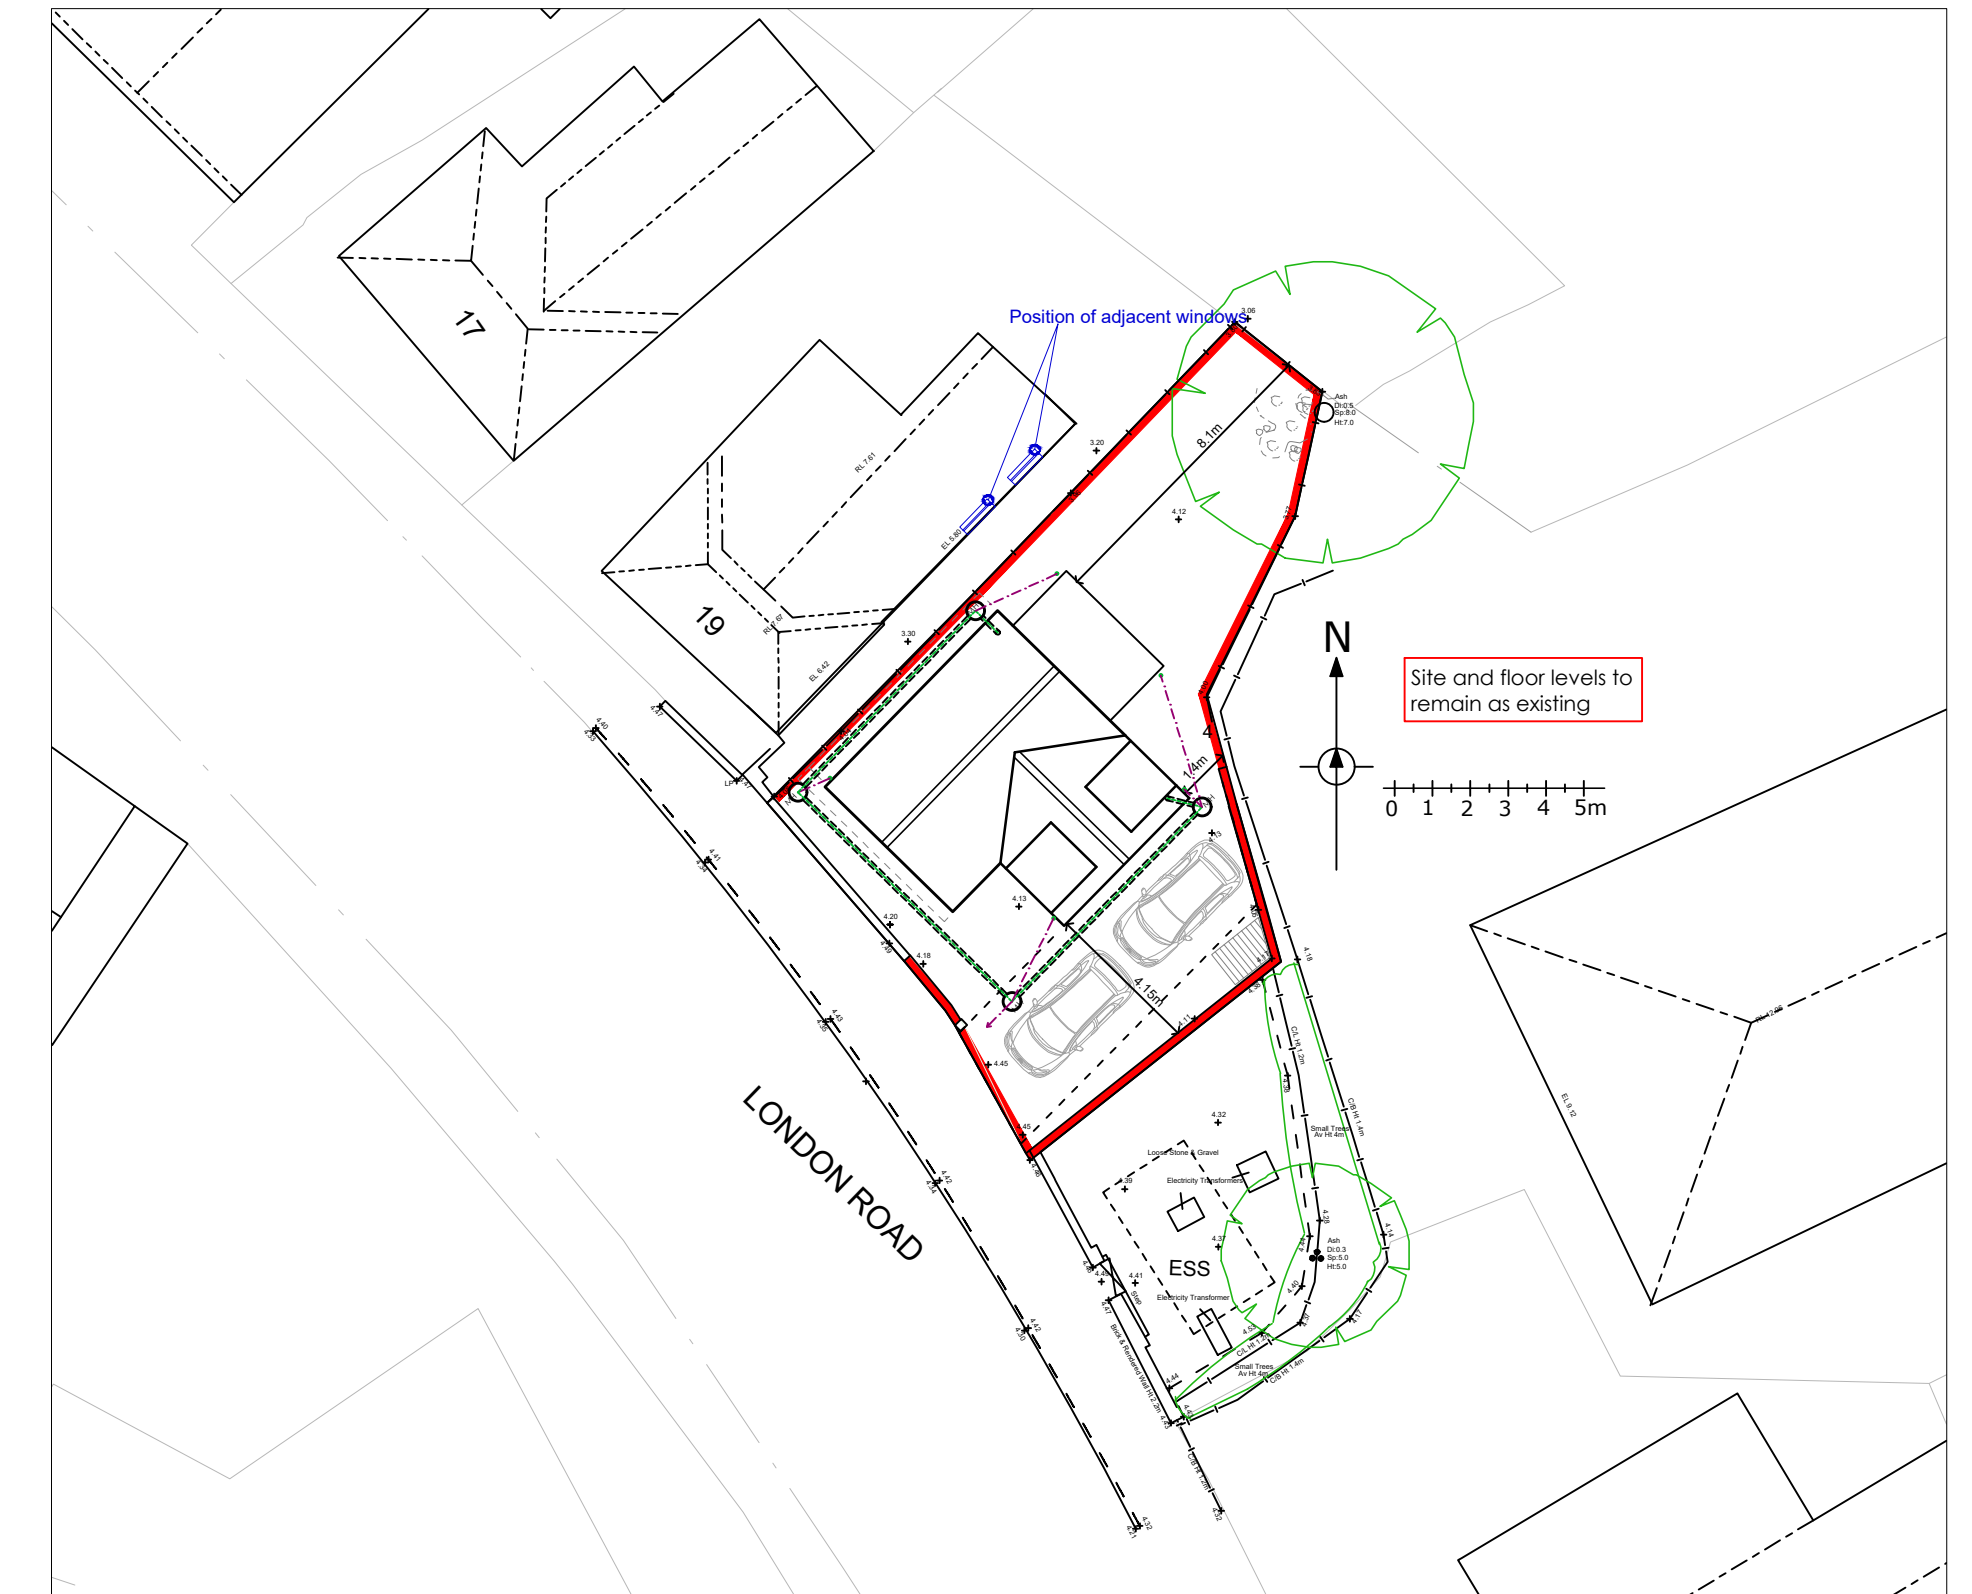


Site Plan 1:200

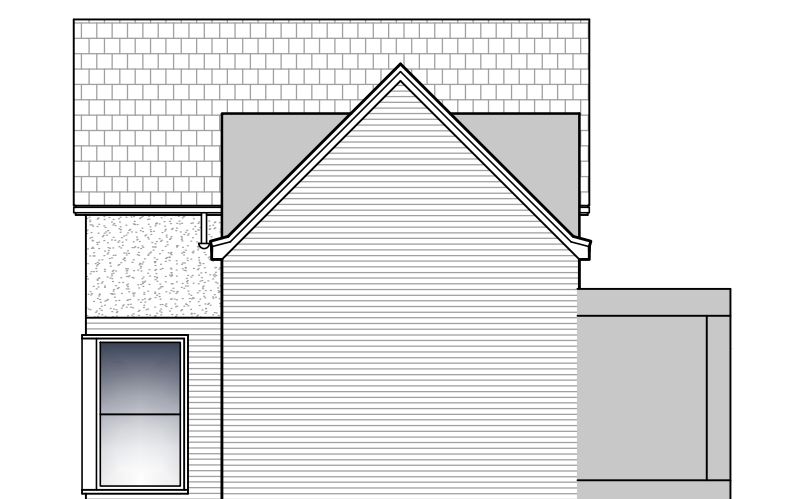


South East Elevation 1:100

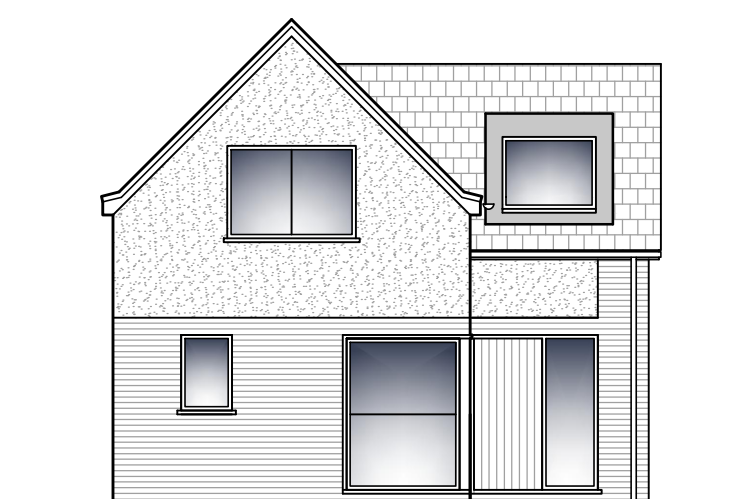


South West Elevation

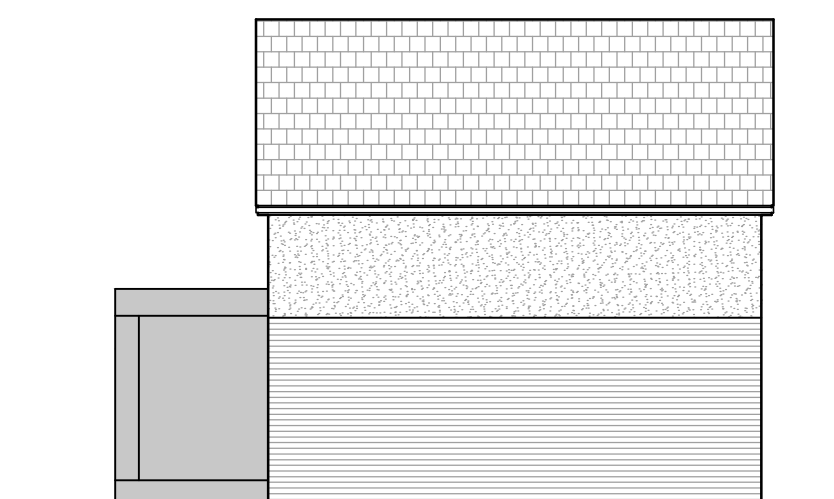


North West Elevation

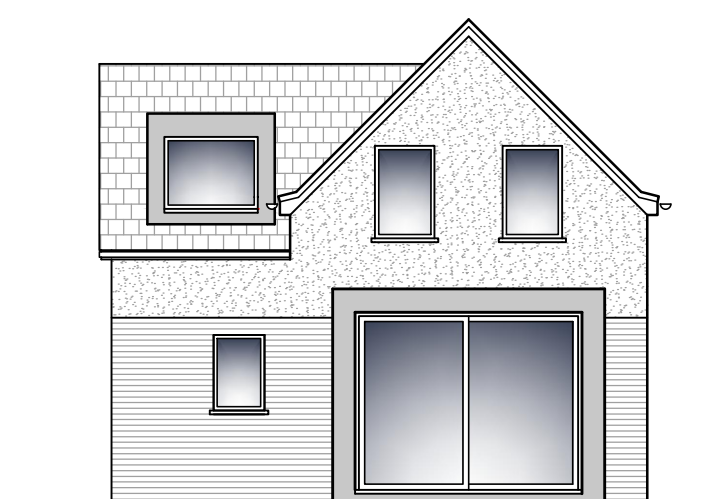

North East Elevation

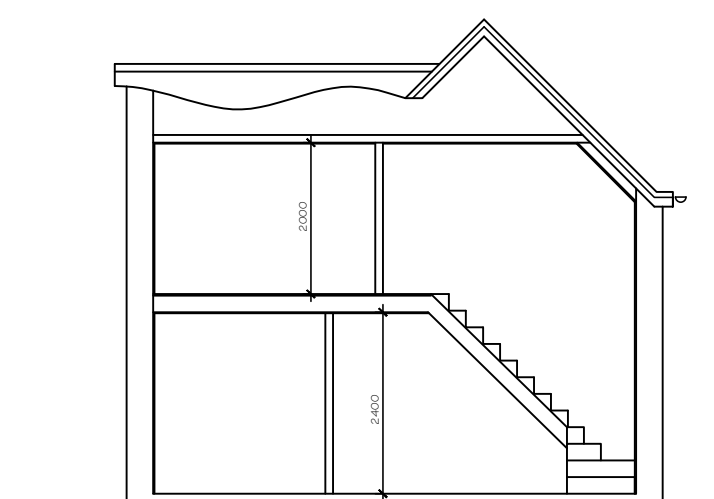

Proposed Section 1:100

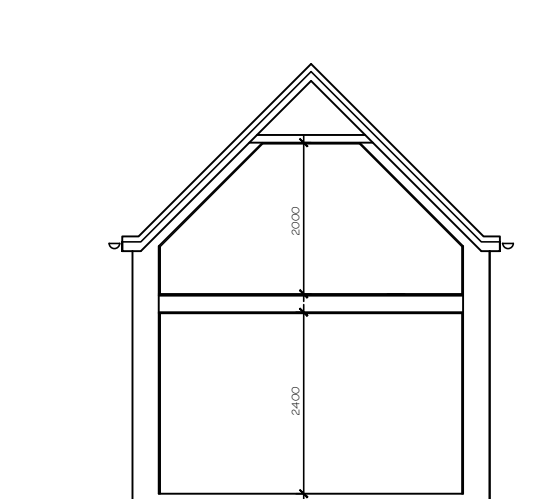

Proposed Section 1:100

Materials to be:

- Bricks - Forterra Brick Hampton Rural Blend
- Slates - Cedral Thrutone Fibre Cement Roofing Slates
- Render - White
- Windows & Doors - RAL 7016, Aluminium
- Rainwater Goods - Galvanised
- Zinc - Dark Grey

Date:	Revision:	Description:
 Info@vertexarchitecture.co.uk www.vertexarchitecture.co.uk 2 - 3 Northgate Precinct, Hunstanton, Norfolk PE36 6EA Tel: 01485 532286 St. Georges Works, 51 Colegate, Norwich, Norfolk NR3 1DD Tel: 01603 576466		
Project: Site at London Road, Long Sutton PE12 9EA		
Subject: Proposed New Dwelling Proposed Plans & Elevations		
Date: June 2023	Scale: 1:50, 1:100, 1:200 @A1	
Project No.: 23011	Drawing No.: 02	Revision: