



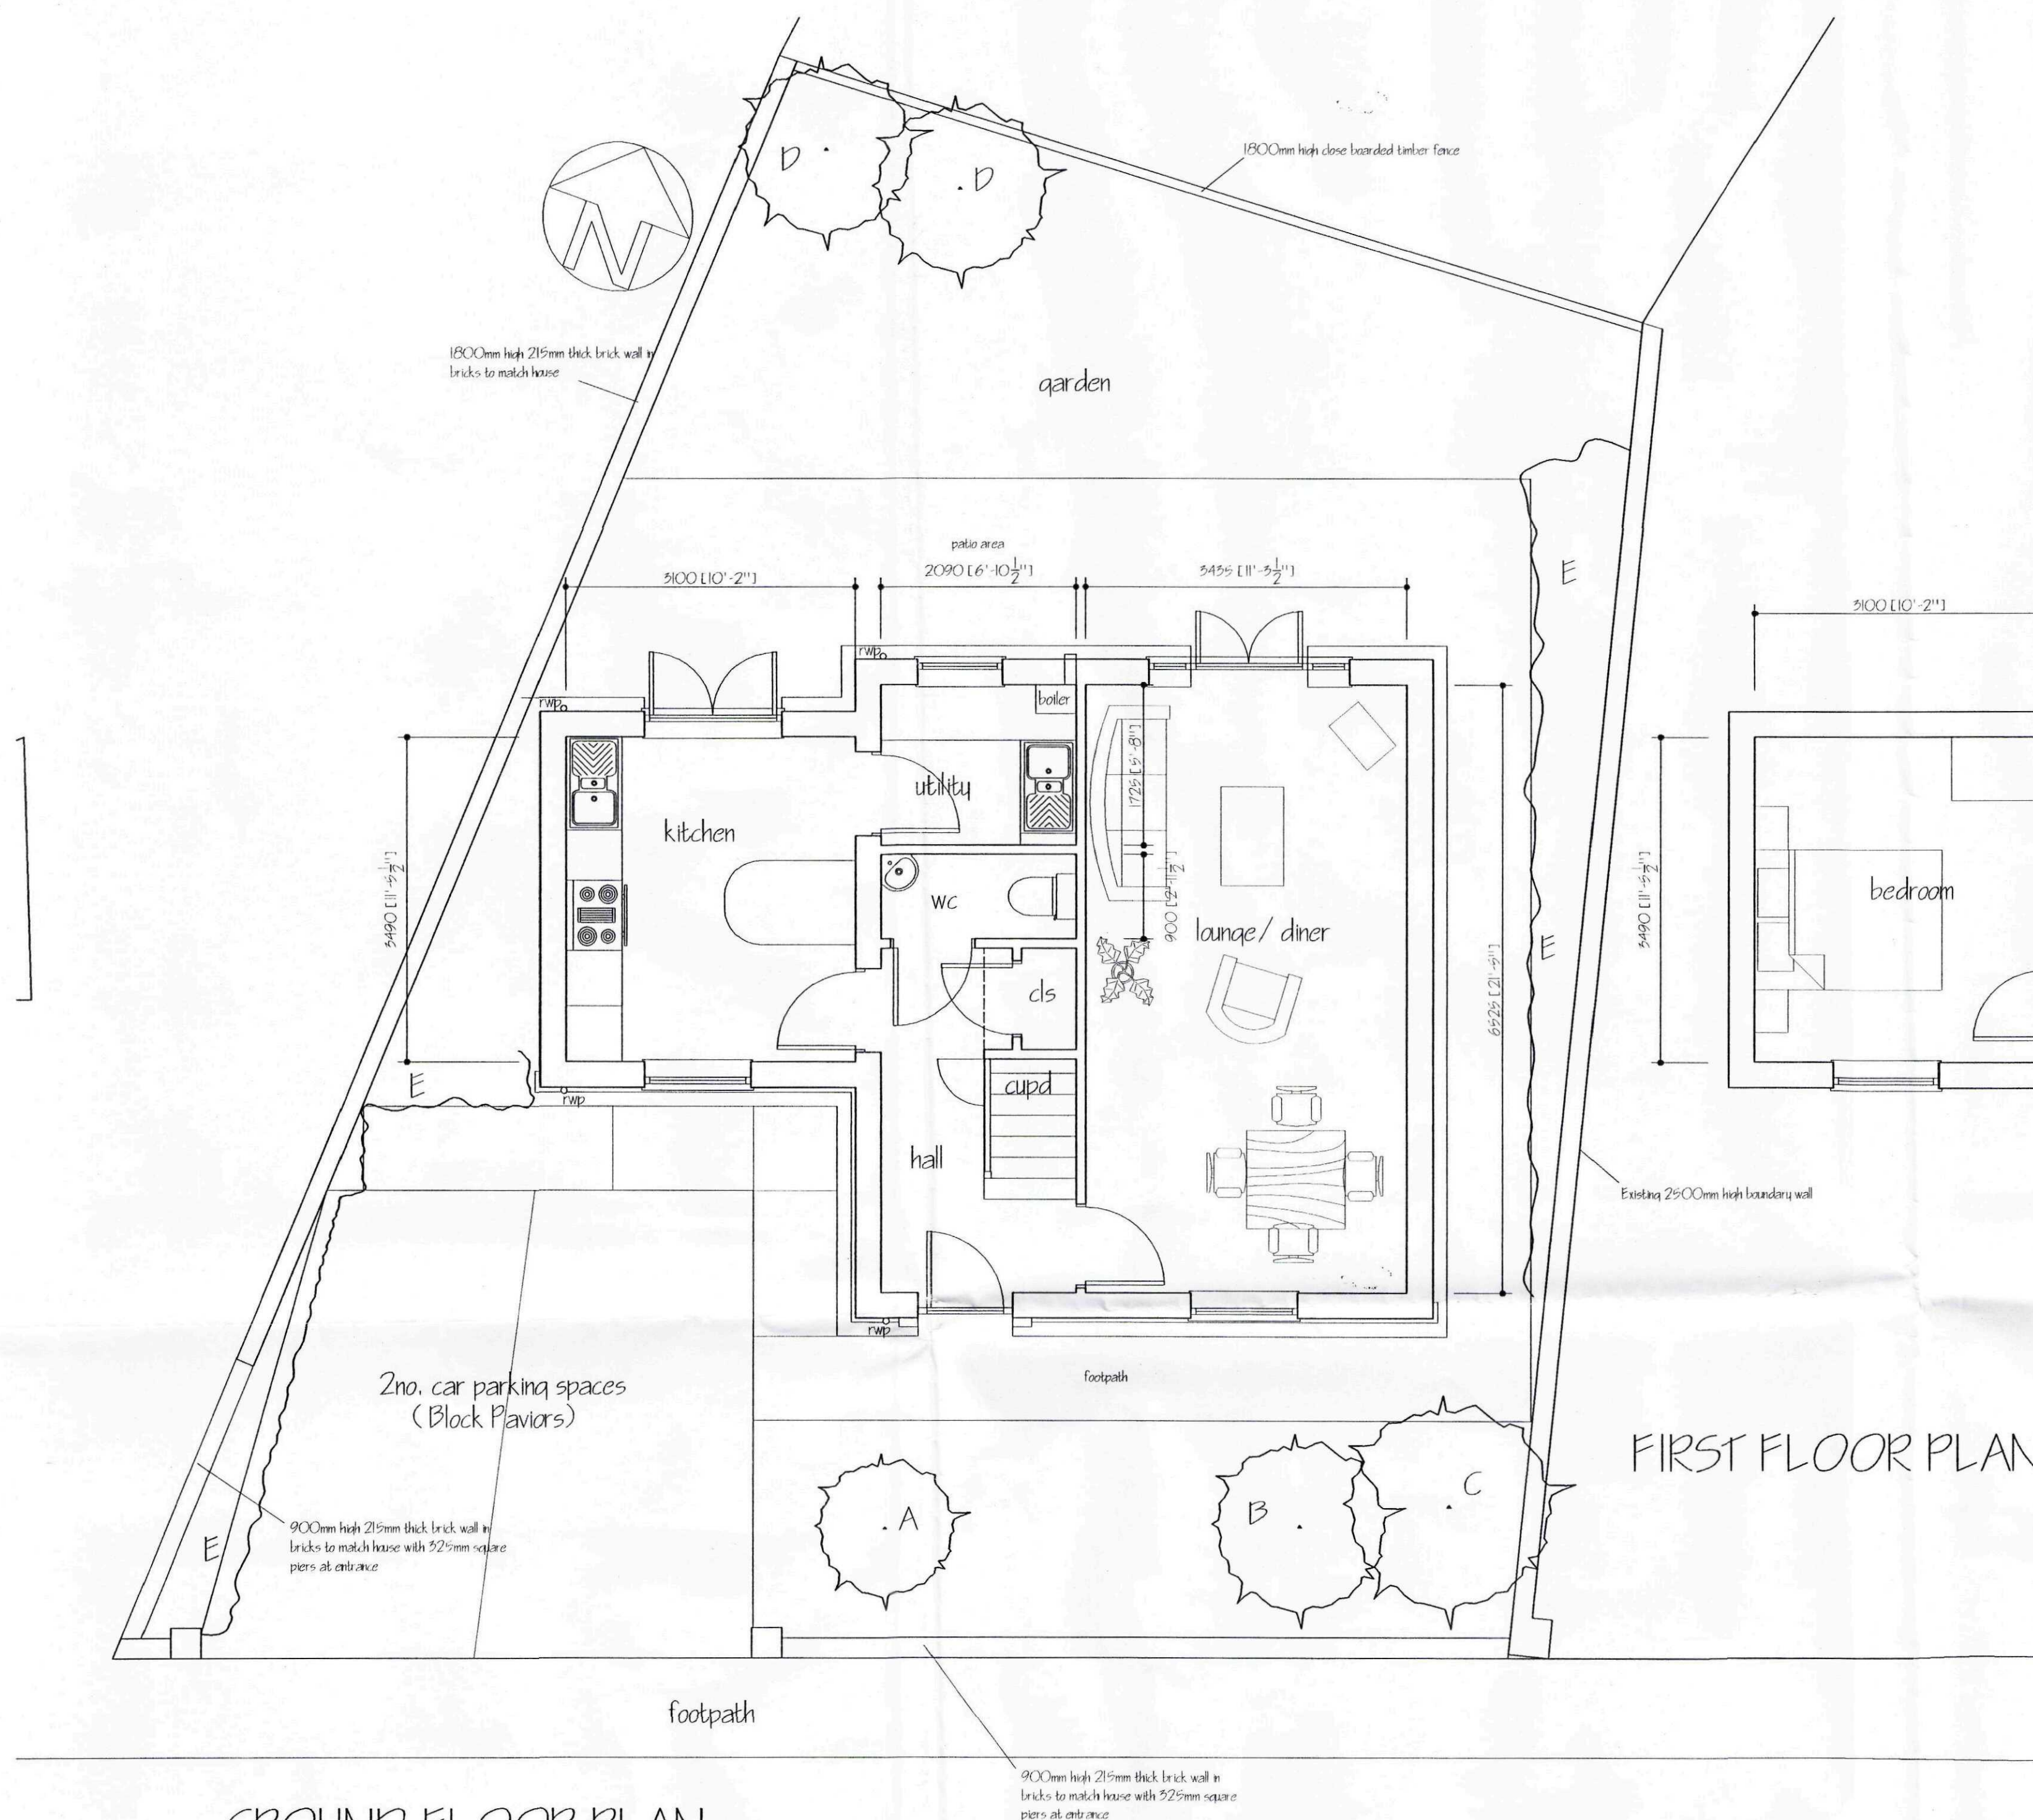


GROUND FLOOR PLAN


LANDSCAPING, TREE AND SHRUB PLANTING
All new trees are to be a variety of the following:-
A- MAGNOLIA LOEBNERI (LEONARD MESELE) FEATHERED
A- SILVER BIRCH (BETULA PENDULA) FEATHERED
C- WHITE BEAM (SORBUS ARIA) FEATHERED
D- FLOWERING CHERRY 'HISAKURA' (PRUNUS) FEATHERED
all planting to be in accordance with BS 4428: 1989 and amendment no. 1 (1991)
all trees to be planted with minimum 600mm plastic mulch mat and to be staked, tied and tubed 1/3 to 1/2 bag of peat free and shrub planting compost to be incorporated into backfill for each tree hole
E- SOFT LANDSCAPING (SHRUBBERY) AREAS
PLANT NAME & SPECIFICATION (for planting season) Oct-Mar only
Berberis Thunbergii - Transplant 1+ 2 450-600mm high
Hedera Helix 'Hibernica' - 500-450mm spread, 9comp, minimum of 1.5m x 1.5m
L. laurum 'Ovalifolium' 'Aurum' - 500-450mm high, 3L-pot, 3 no. breaks
Prunus Lusitanica - 450-600mm high, 3L-pot
Paracantha 'Soleil D'Or' - 450-600mm high, 3L-pot
Rosa Rugosa 'Frau Dagmar Hastrup' - 500-450mm high, Bare root
NB: AFTER PLANTING 65MM DEEP LAYER OF MEDIUM GRADE BARK MULCH TO BE APPLIED.

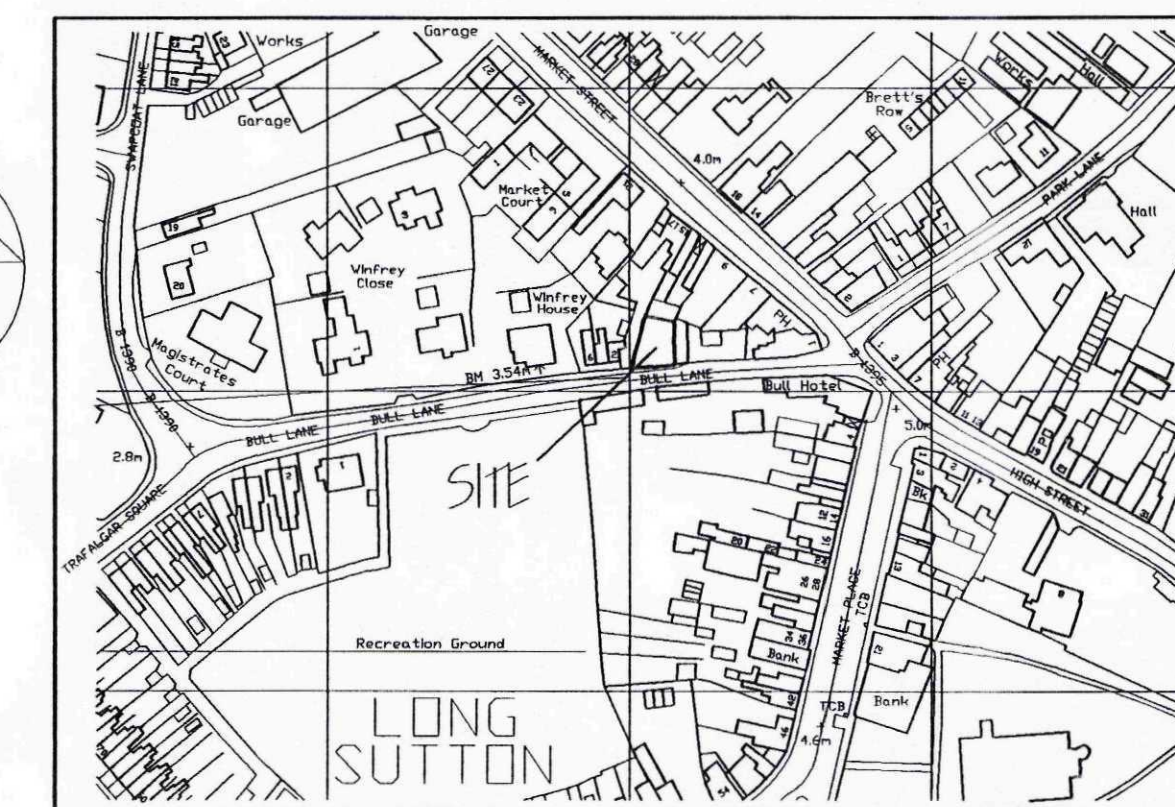

LOCATION PLAN

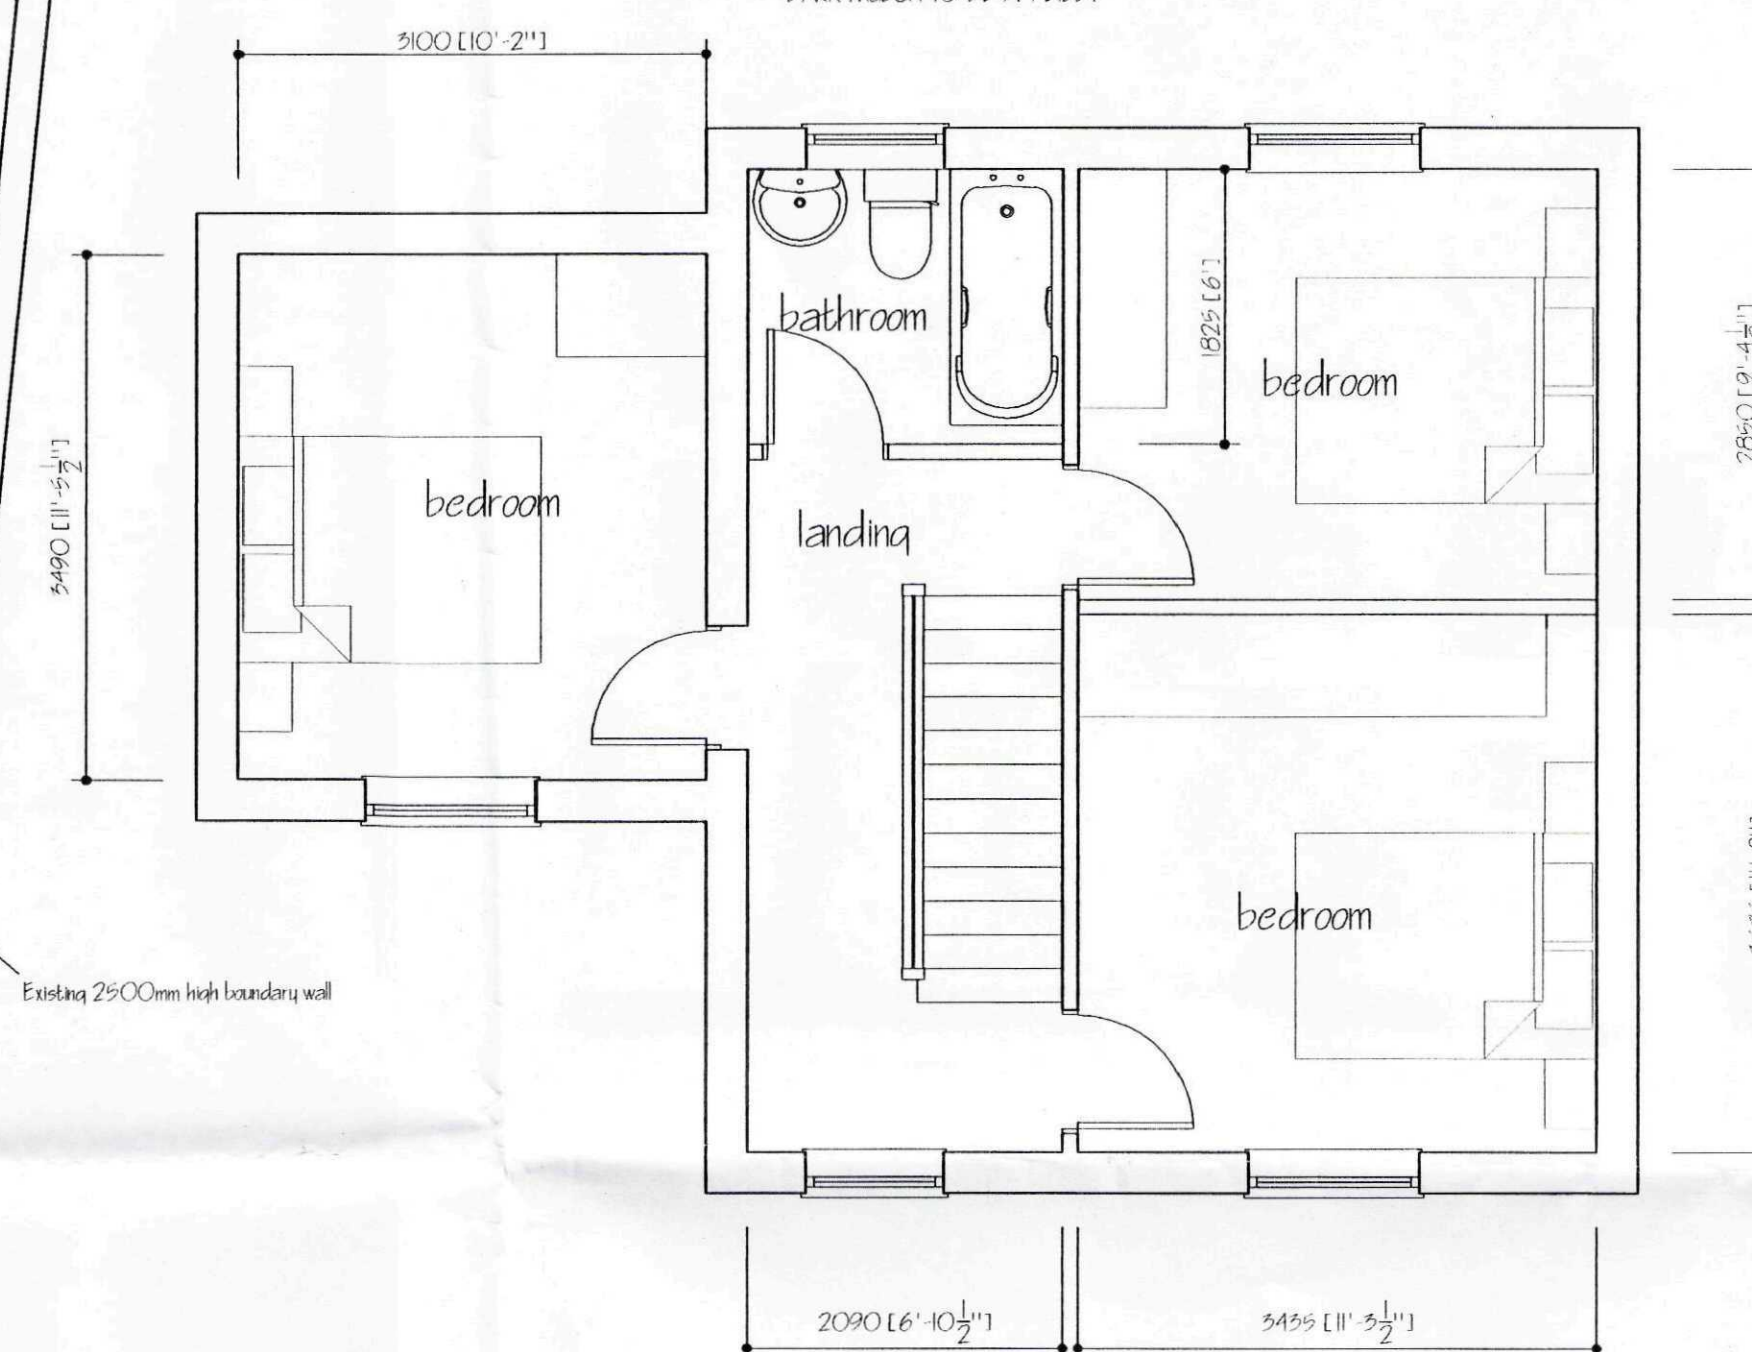


FIRST FLOOR PLAN

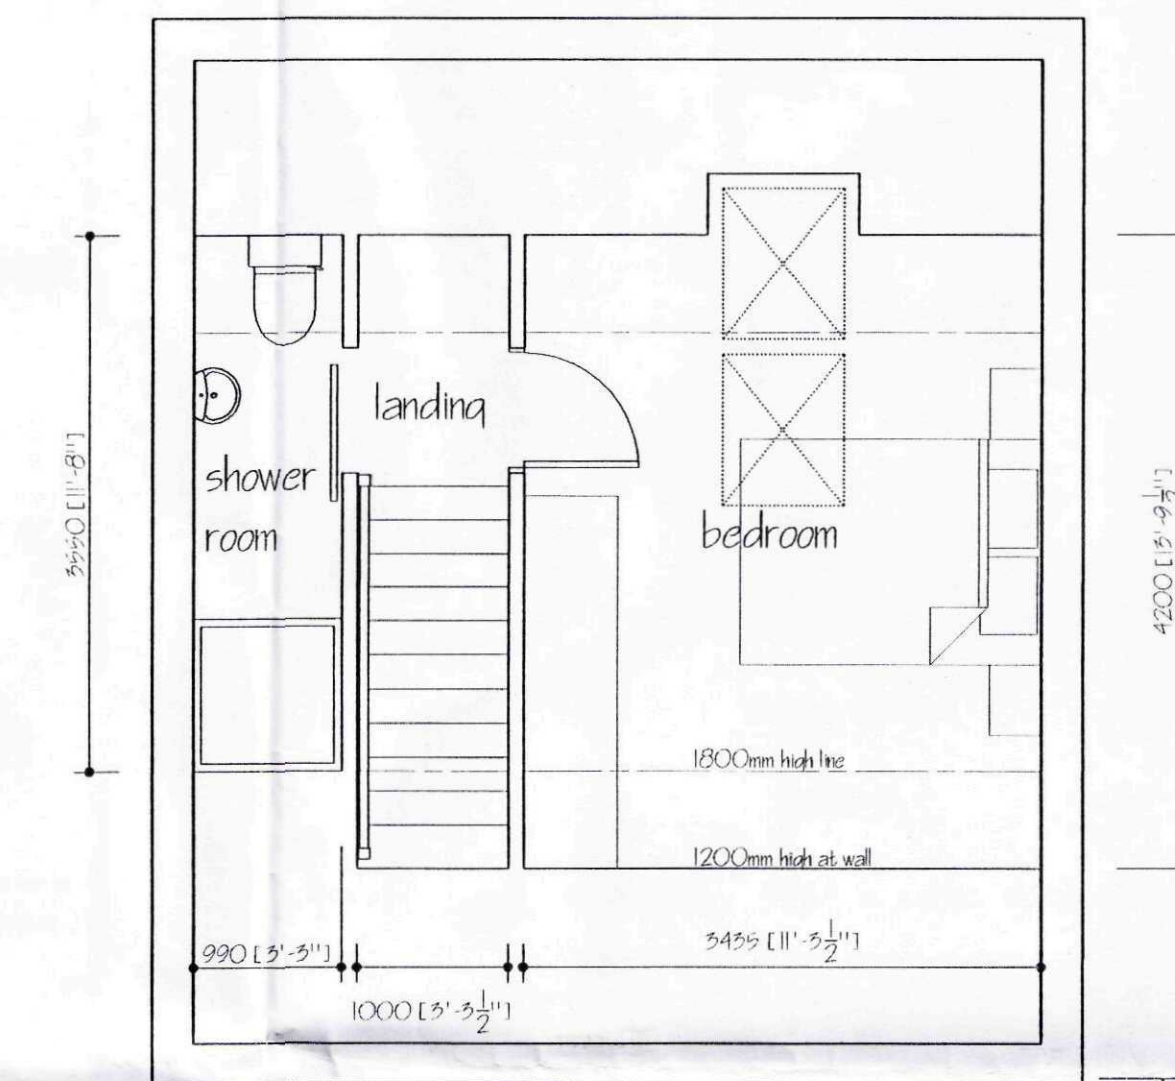

SECOND FLOOR PLAN

EXTERNAL MATERIALS
BRICKS TO BE TERCA KASSANDRA MULTI STOCK
TILES TO BE ETERNIT RIVENDALE SLATE
LINTELS, SILLS AND PLINTH TO BE CONCRETE OR RECONSTRUCTED STONE
WINDOWS TO BE WHITE FINISHED SLIDING SASH - TIMBER
RAINFALL GOODS TO BE BLACK FINISHED
FRONT DOOR TO CLIENTS COLOUR
DRIVE TO BE BLOCK PAVING


SHDC
Planning & Development
28 SEP 2009
Ref: 0772-09

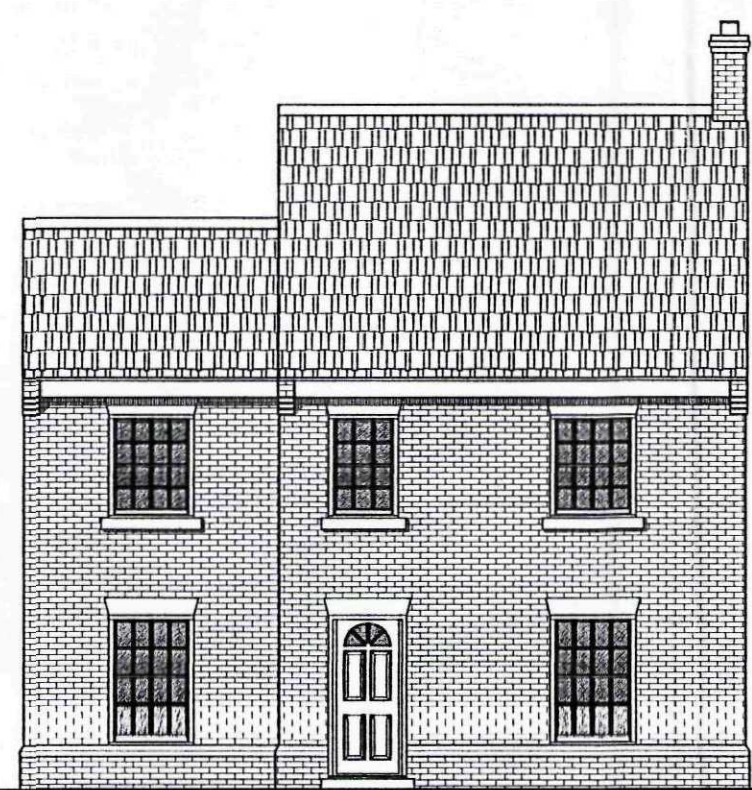


FRONT



REAR

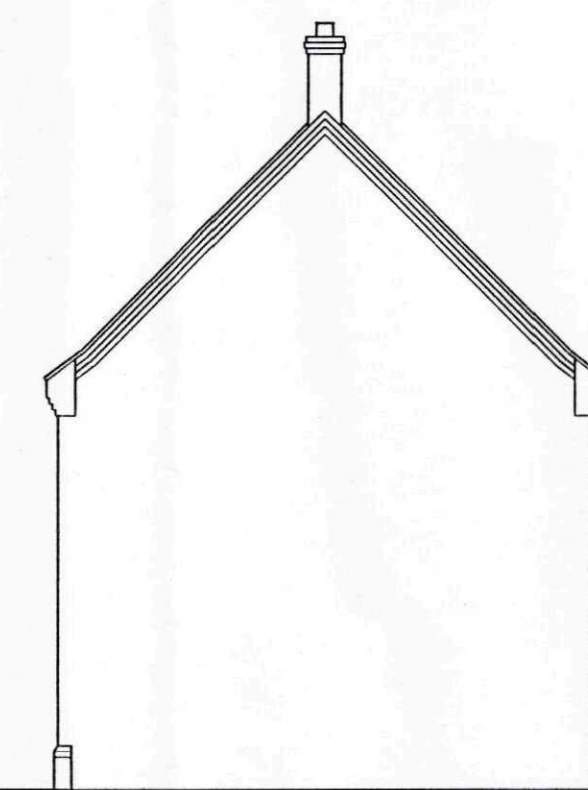

SIDE

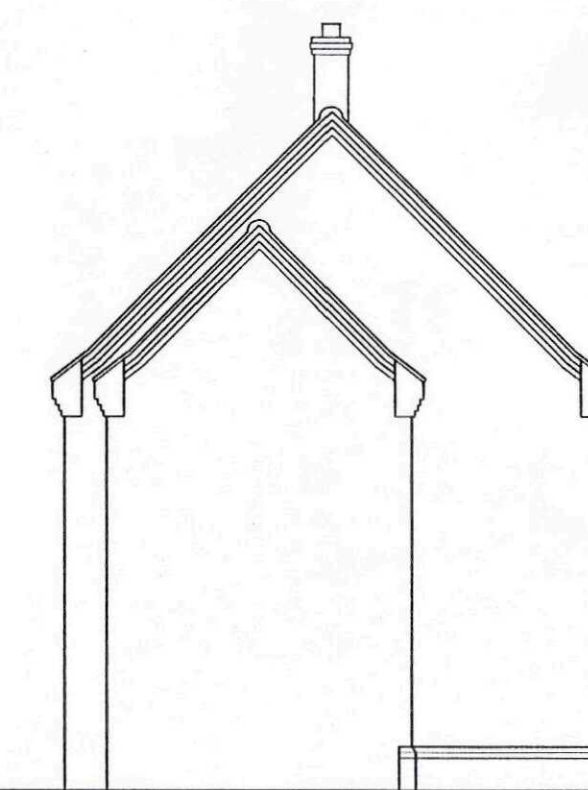

SIDE

G. R. MERCHANT
I.ENG AMICE FIWO
ARCHITECTURAL, STRUCTURAL AND LAND DRAINAGE CONSULTANTS
Unit 4, Wrights Mews
12A Park Road, Holbeach, Spalding, Lincs., PE12 7EE
Tel: 01406 490800
Fax: 01406 425744
E-Mail: G. R. Merchant @ Merchant. F9. Co. UK

Project
PROPOSED 4 BEDROOM HOUSE AT
BILL LANE
LONG SUTTON
SPALDING Lincs

Client
LGH. WELLS

Drawing
PLANS AND ELEVATIONS

Job Ref: 927/04
Drawing No: 020

Date: AUG 2004
Drawn: JPW

Scales
1/50 1/100 1/2500

DO NOT SCALE FROM THIS DRAWING
This drawing is copyright and may not be altered, copied, photographed or used for any other purpose other than that for which it is issued. The General Contractor is to check all dimensions of site and report any discrepancies to the architect. All details shown on this drawing are to be taken as typical unless otherwise stated. No responsibility can be accepted for alterations or variations which may be required during construction unless reported to the Architect so that design amendments may be considered. Site surveys are recommended in respect of foundations to establish specific site conditions before foundation work is undertaken. This drawing is limited in the amount of information contained and does not purport to contain a full specification of the works. It is solely for the purpose of obtaining Planning Permission. This drawing must not be used as a contract document. The works will not be reported or inspected on site by G. R. Merchant or any representative thereof. It is the client or their appointed agents responsibility to control workmanship, substitution of materials, adherence to specification, variations to contract etc.
All materials to be new unless otherwise stated and all components and materials, etc. to be used fixed and installed etc. in strict accordance with manufacturers instructions and relevant code of practice. Materials shall conform to appropriate British standard specification or ENA certificate or European code equivalent. The Engineer / Client shall ensure that the selected contractor is competent with and adopts all measures necessary to achieve compliance with Health and Safety Regulations for Building sites and Work places. The Employer / Client is advised that should the work proceed to comply with the Construction Design and Management Regulations an independent Planning Consultant will be required. The architect's liability is limited to the design and drawings only.