


Schedule of Revisions			
Rev:	Description:	Date:	Initial:



Front
1 : 100

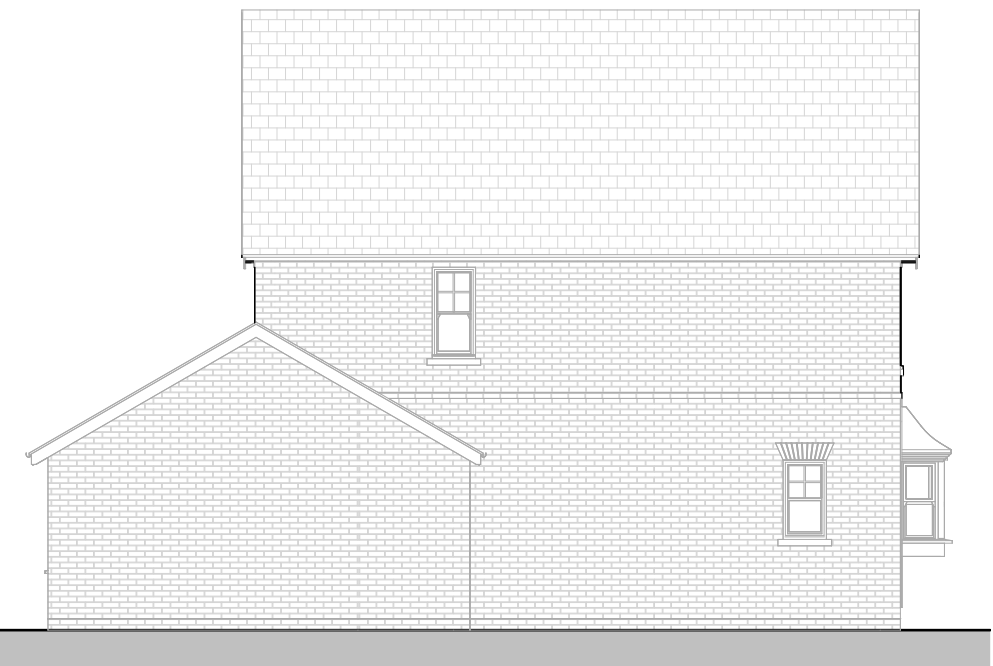


Left
1 : 100



Rear
1 : 100




Right
1 : 100

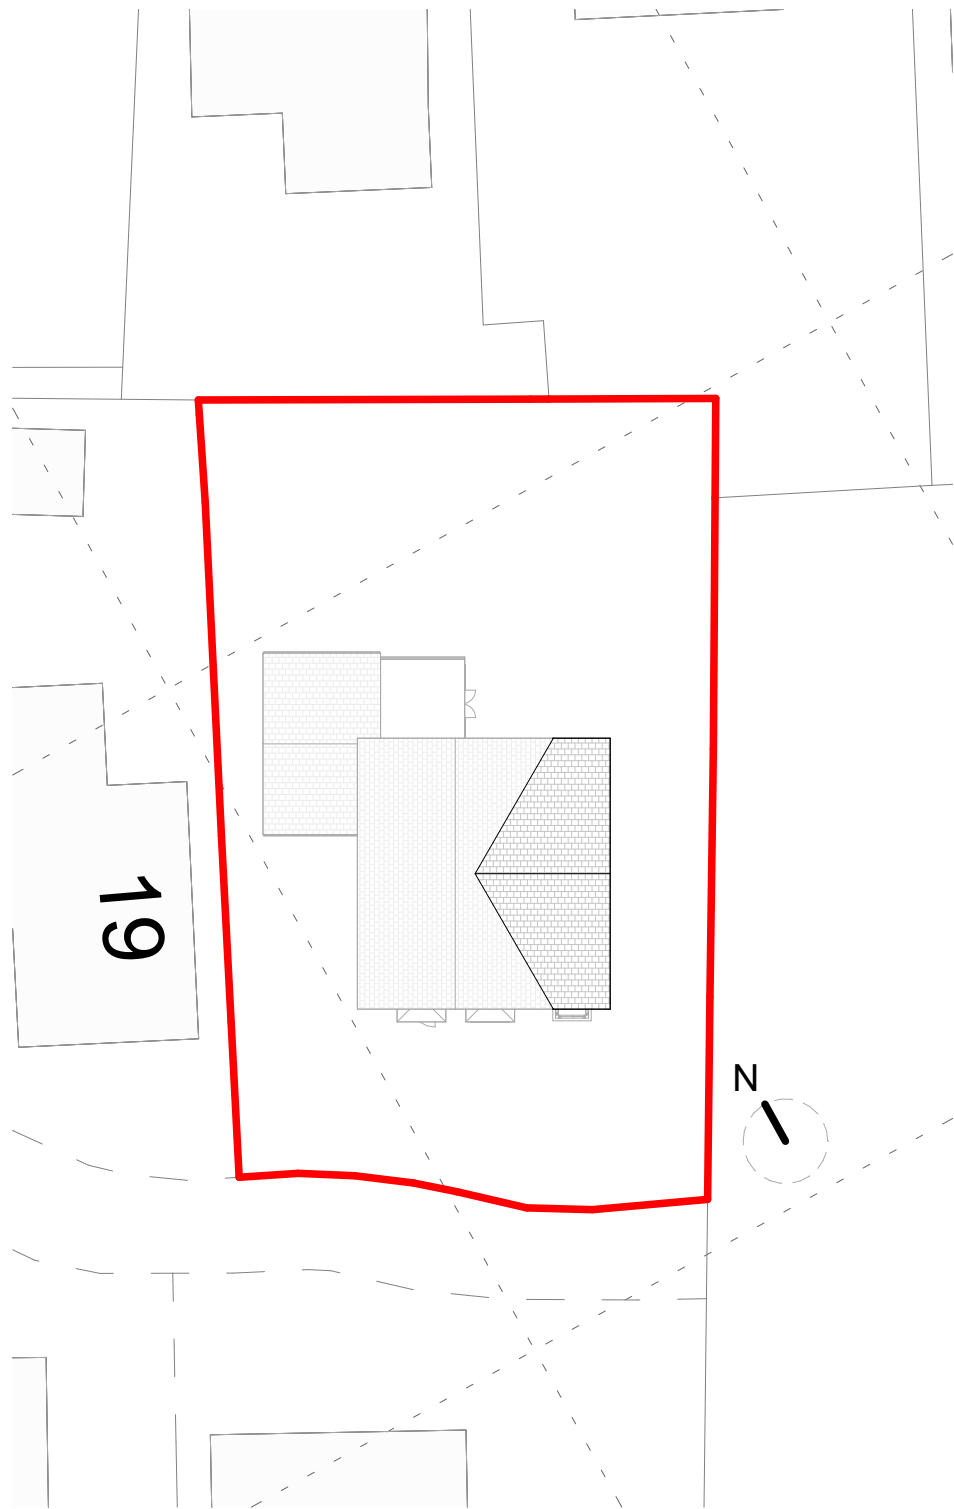


Site Plan
1 : 250




Location Plan
1 : 1250

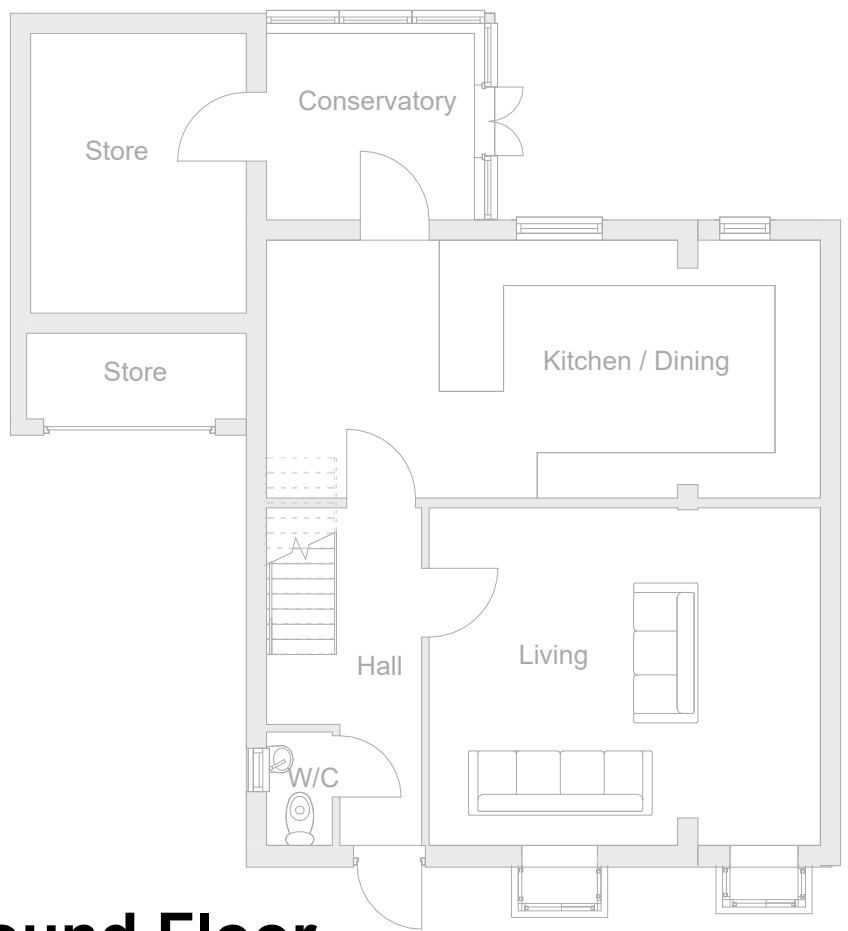


Ground Floor
1 : 100

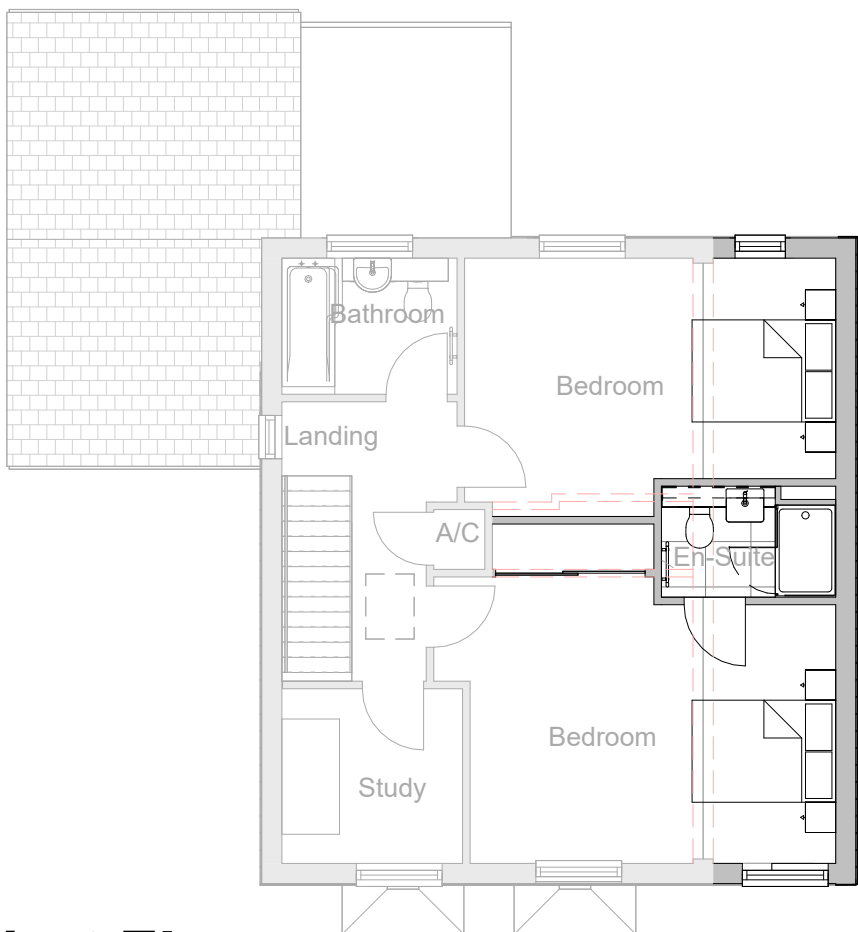

First Floor
1 : 100

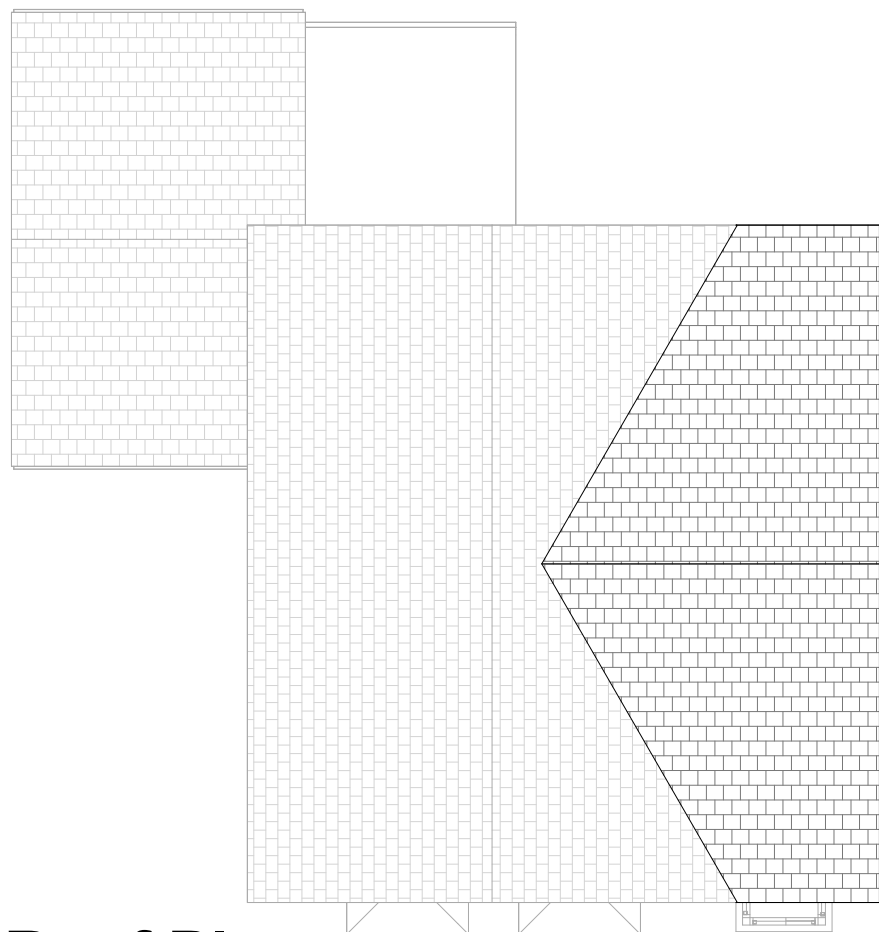

Roof Plan
1 : 100

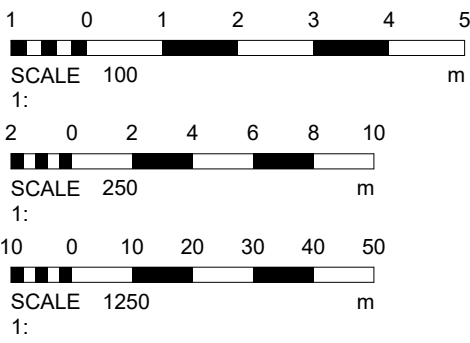

Project: 20 The Maltings, Long Sutton, South Holland, Lincolnshire, PE12 9EX			
Client: DSM construction services			
Drawing: Proposed Plans			
Scale: As indicated		@A1	Date: 04-07-2025
Drawn By: BW	Checked By: BAS		Revision:
Drawing No: 067-002			
THIS DRAWING IS A COPYRIGHT All dimensions to be checked on site or in the workshop before work commences Only figured dimensions to be worked to. Any discrepancies to be reported to the Bright Architectural Solutions prior to development commencement.			