



PLEASE NOTE :
that whilst every effort is
made to ensure accuracy in
the production of this
drawing, All dimensions
must be checked on site.
Do Not Scale.

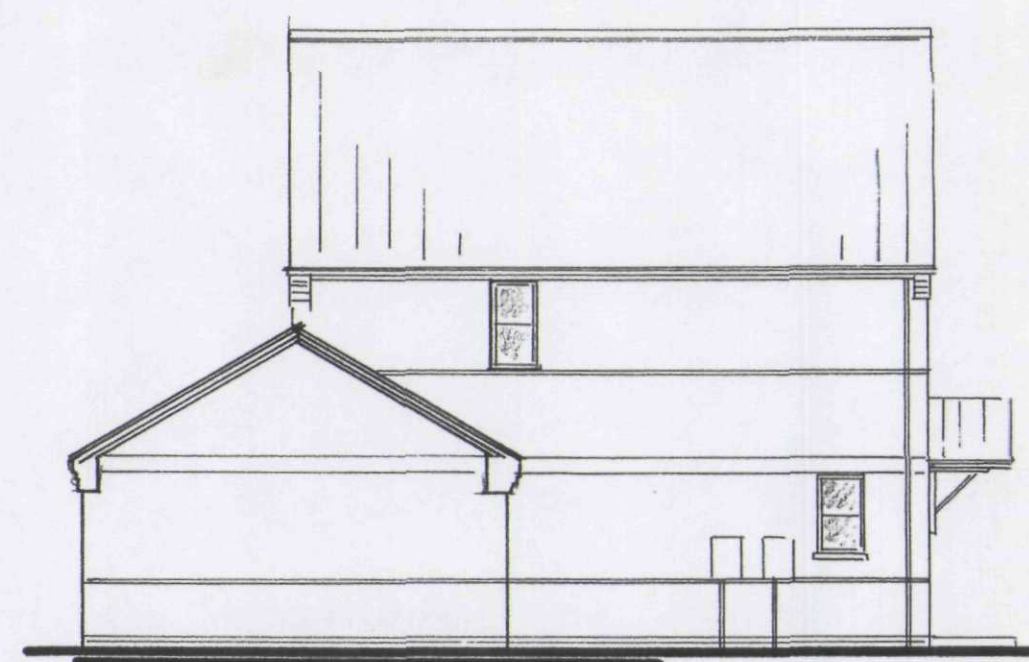


SOUTH



EAST

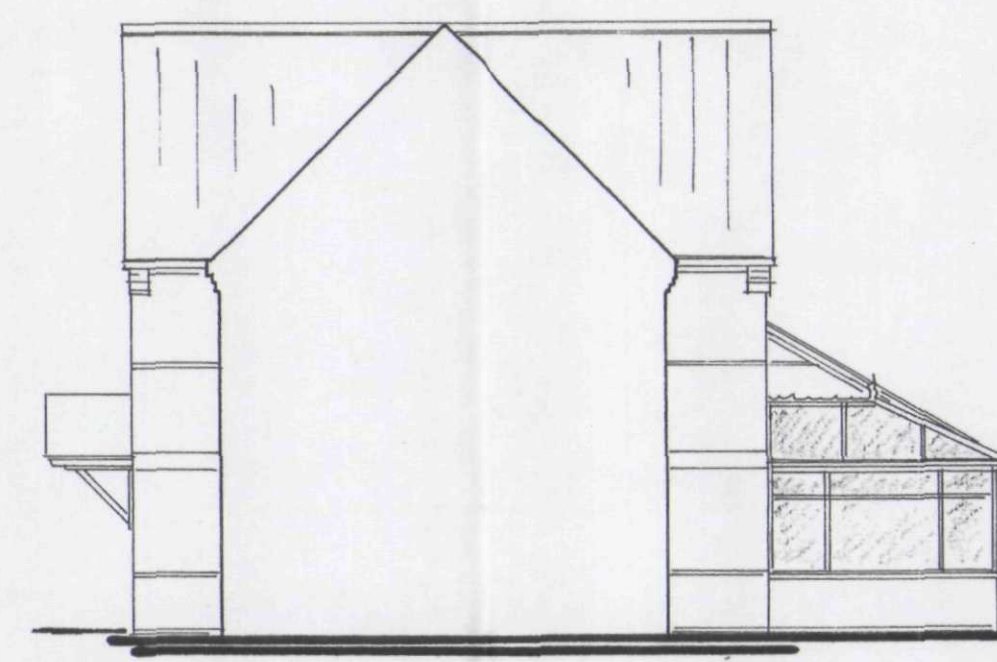


NORTH

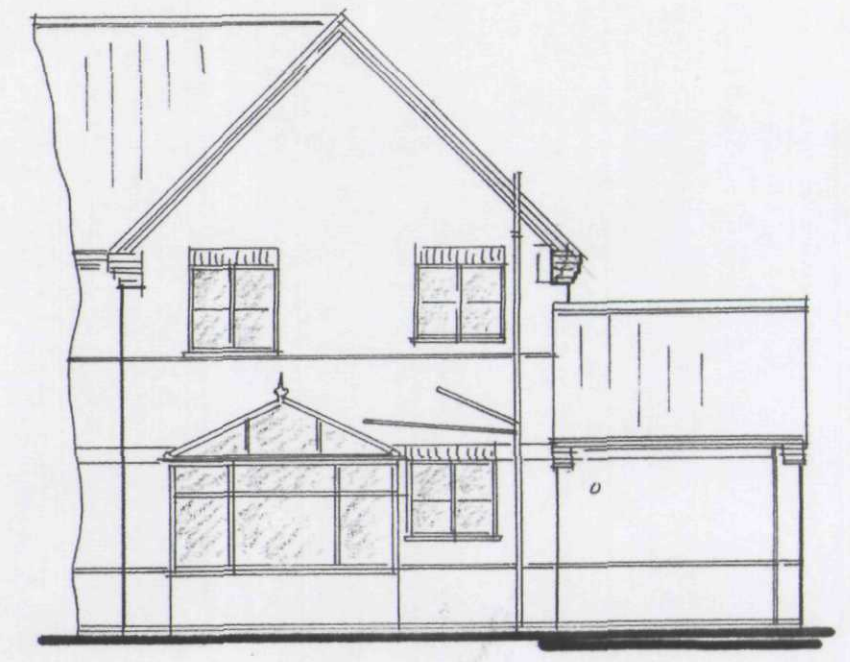


WEST



ELEVATIONS 1:100

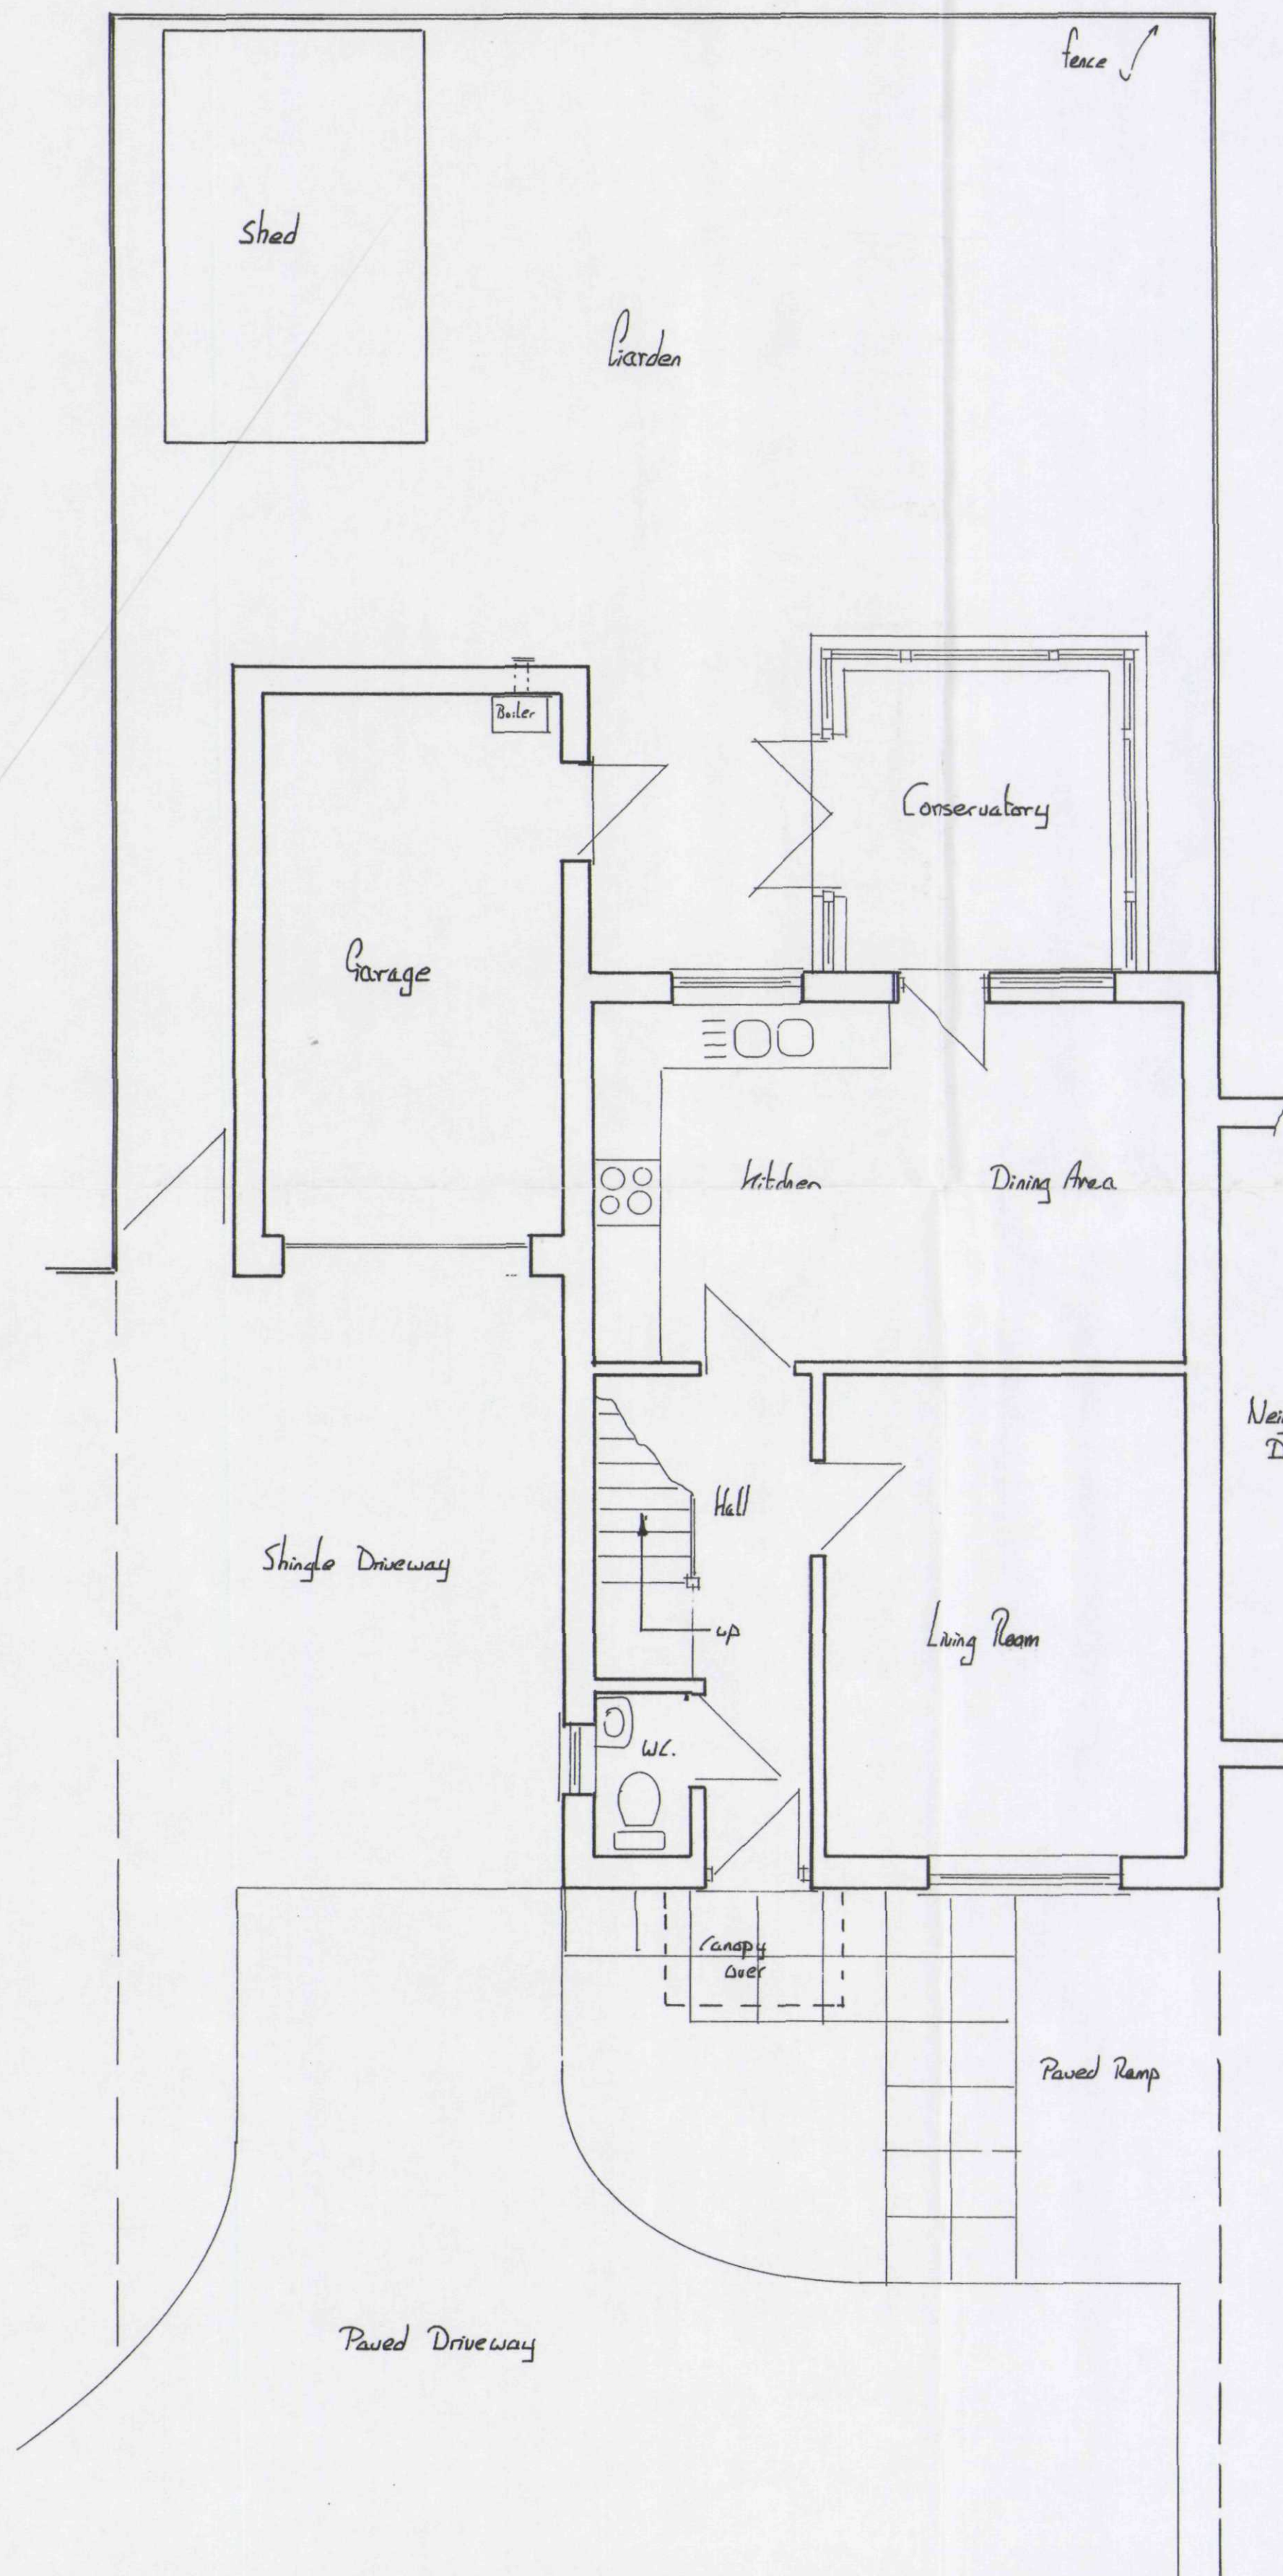

GROUND FLOOR & BLOCK PLAN 1:50

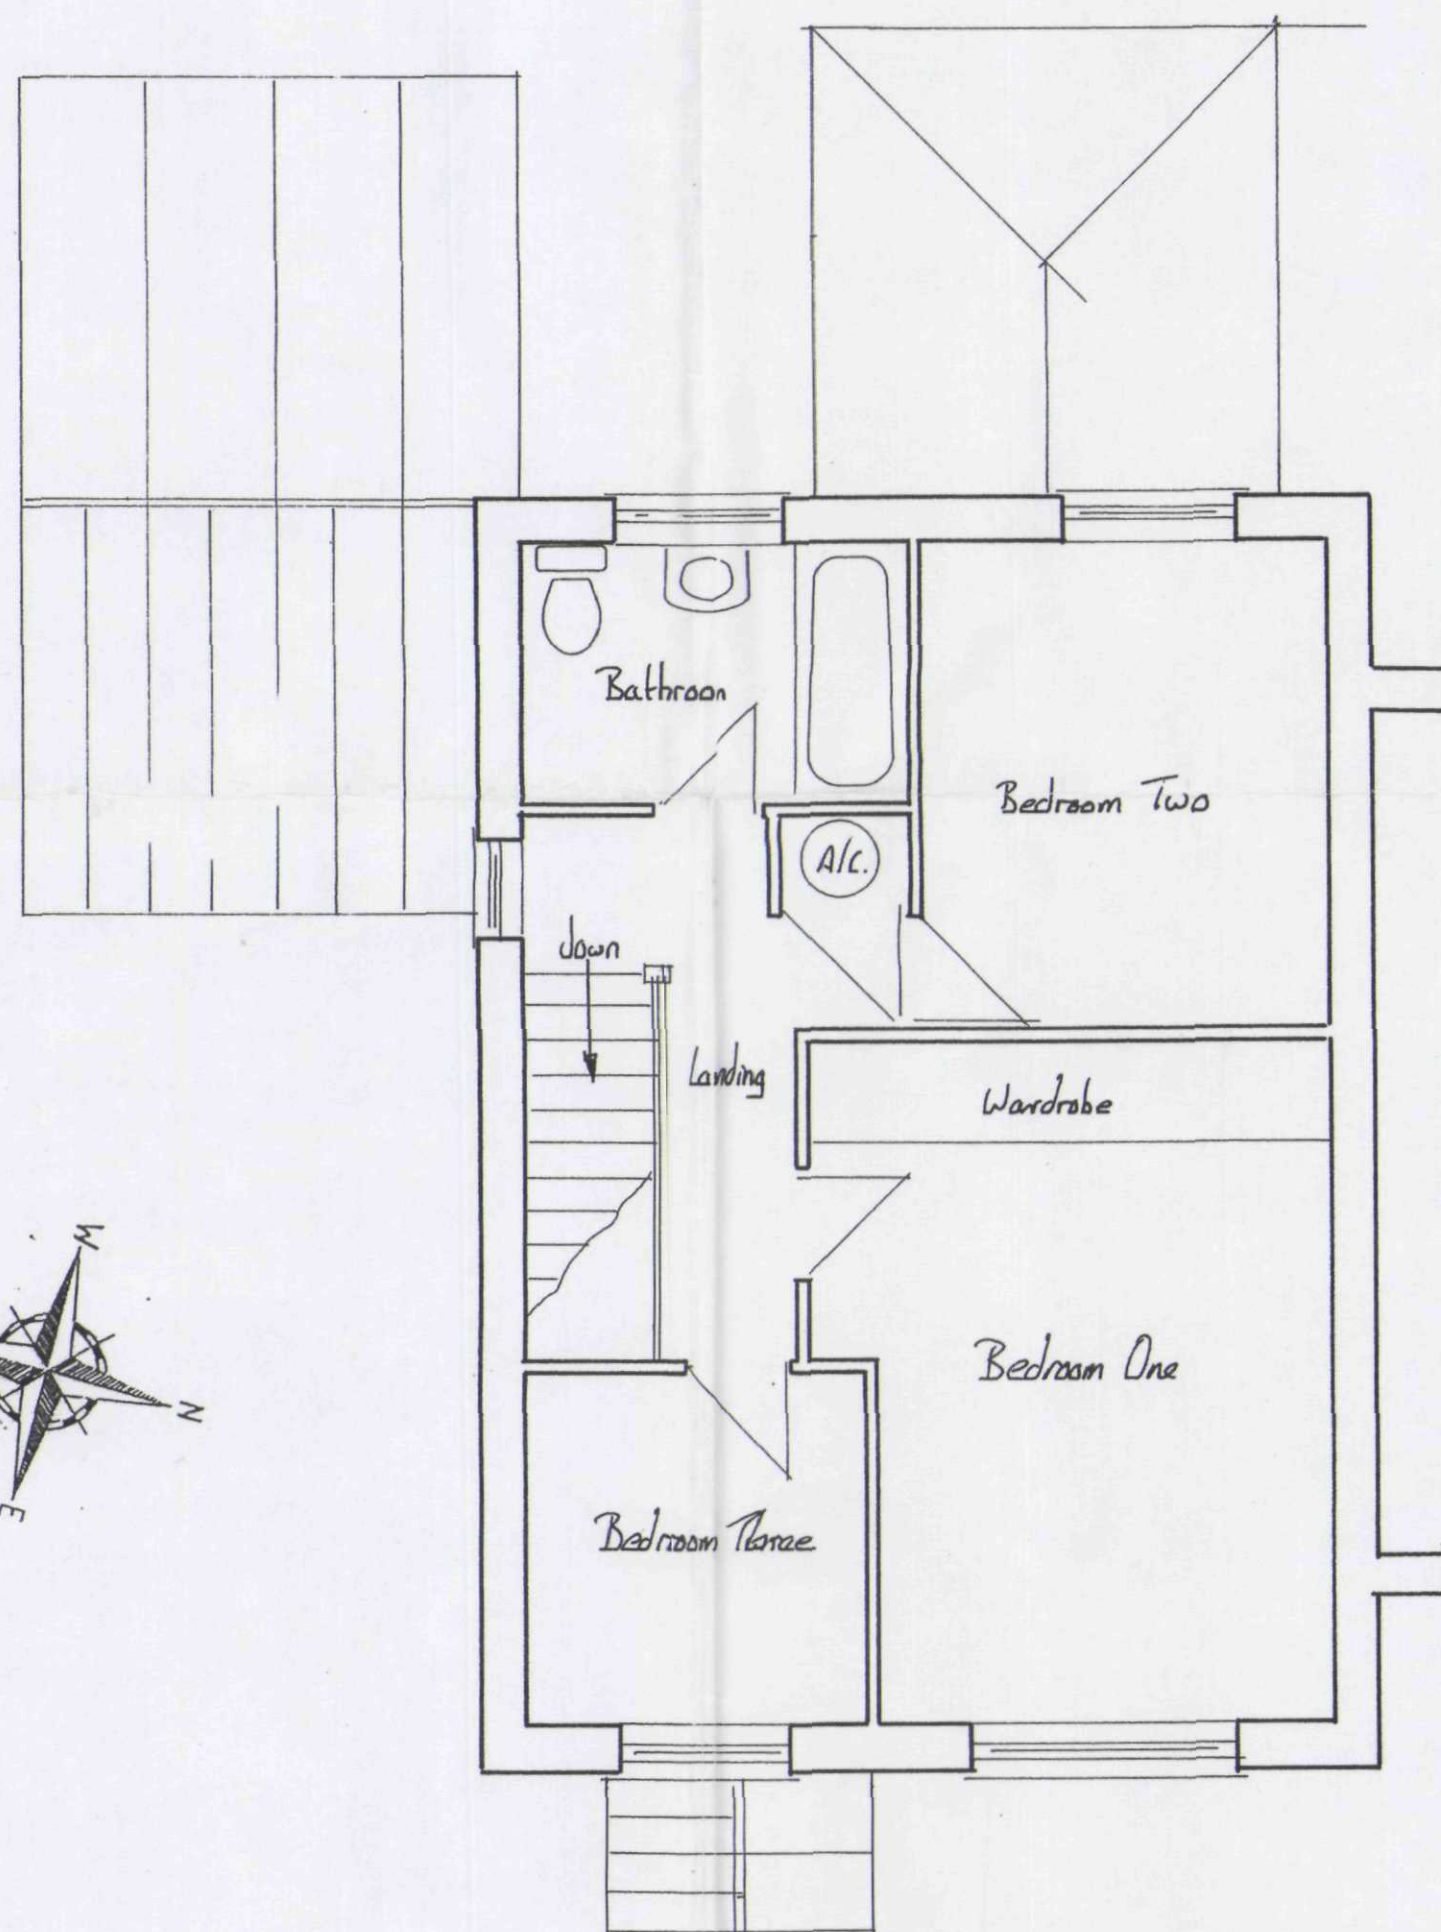

FIRST FLOOR PLAN 1:50

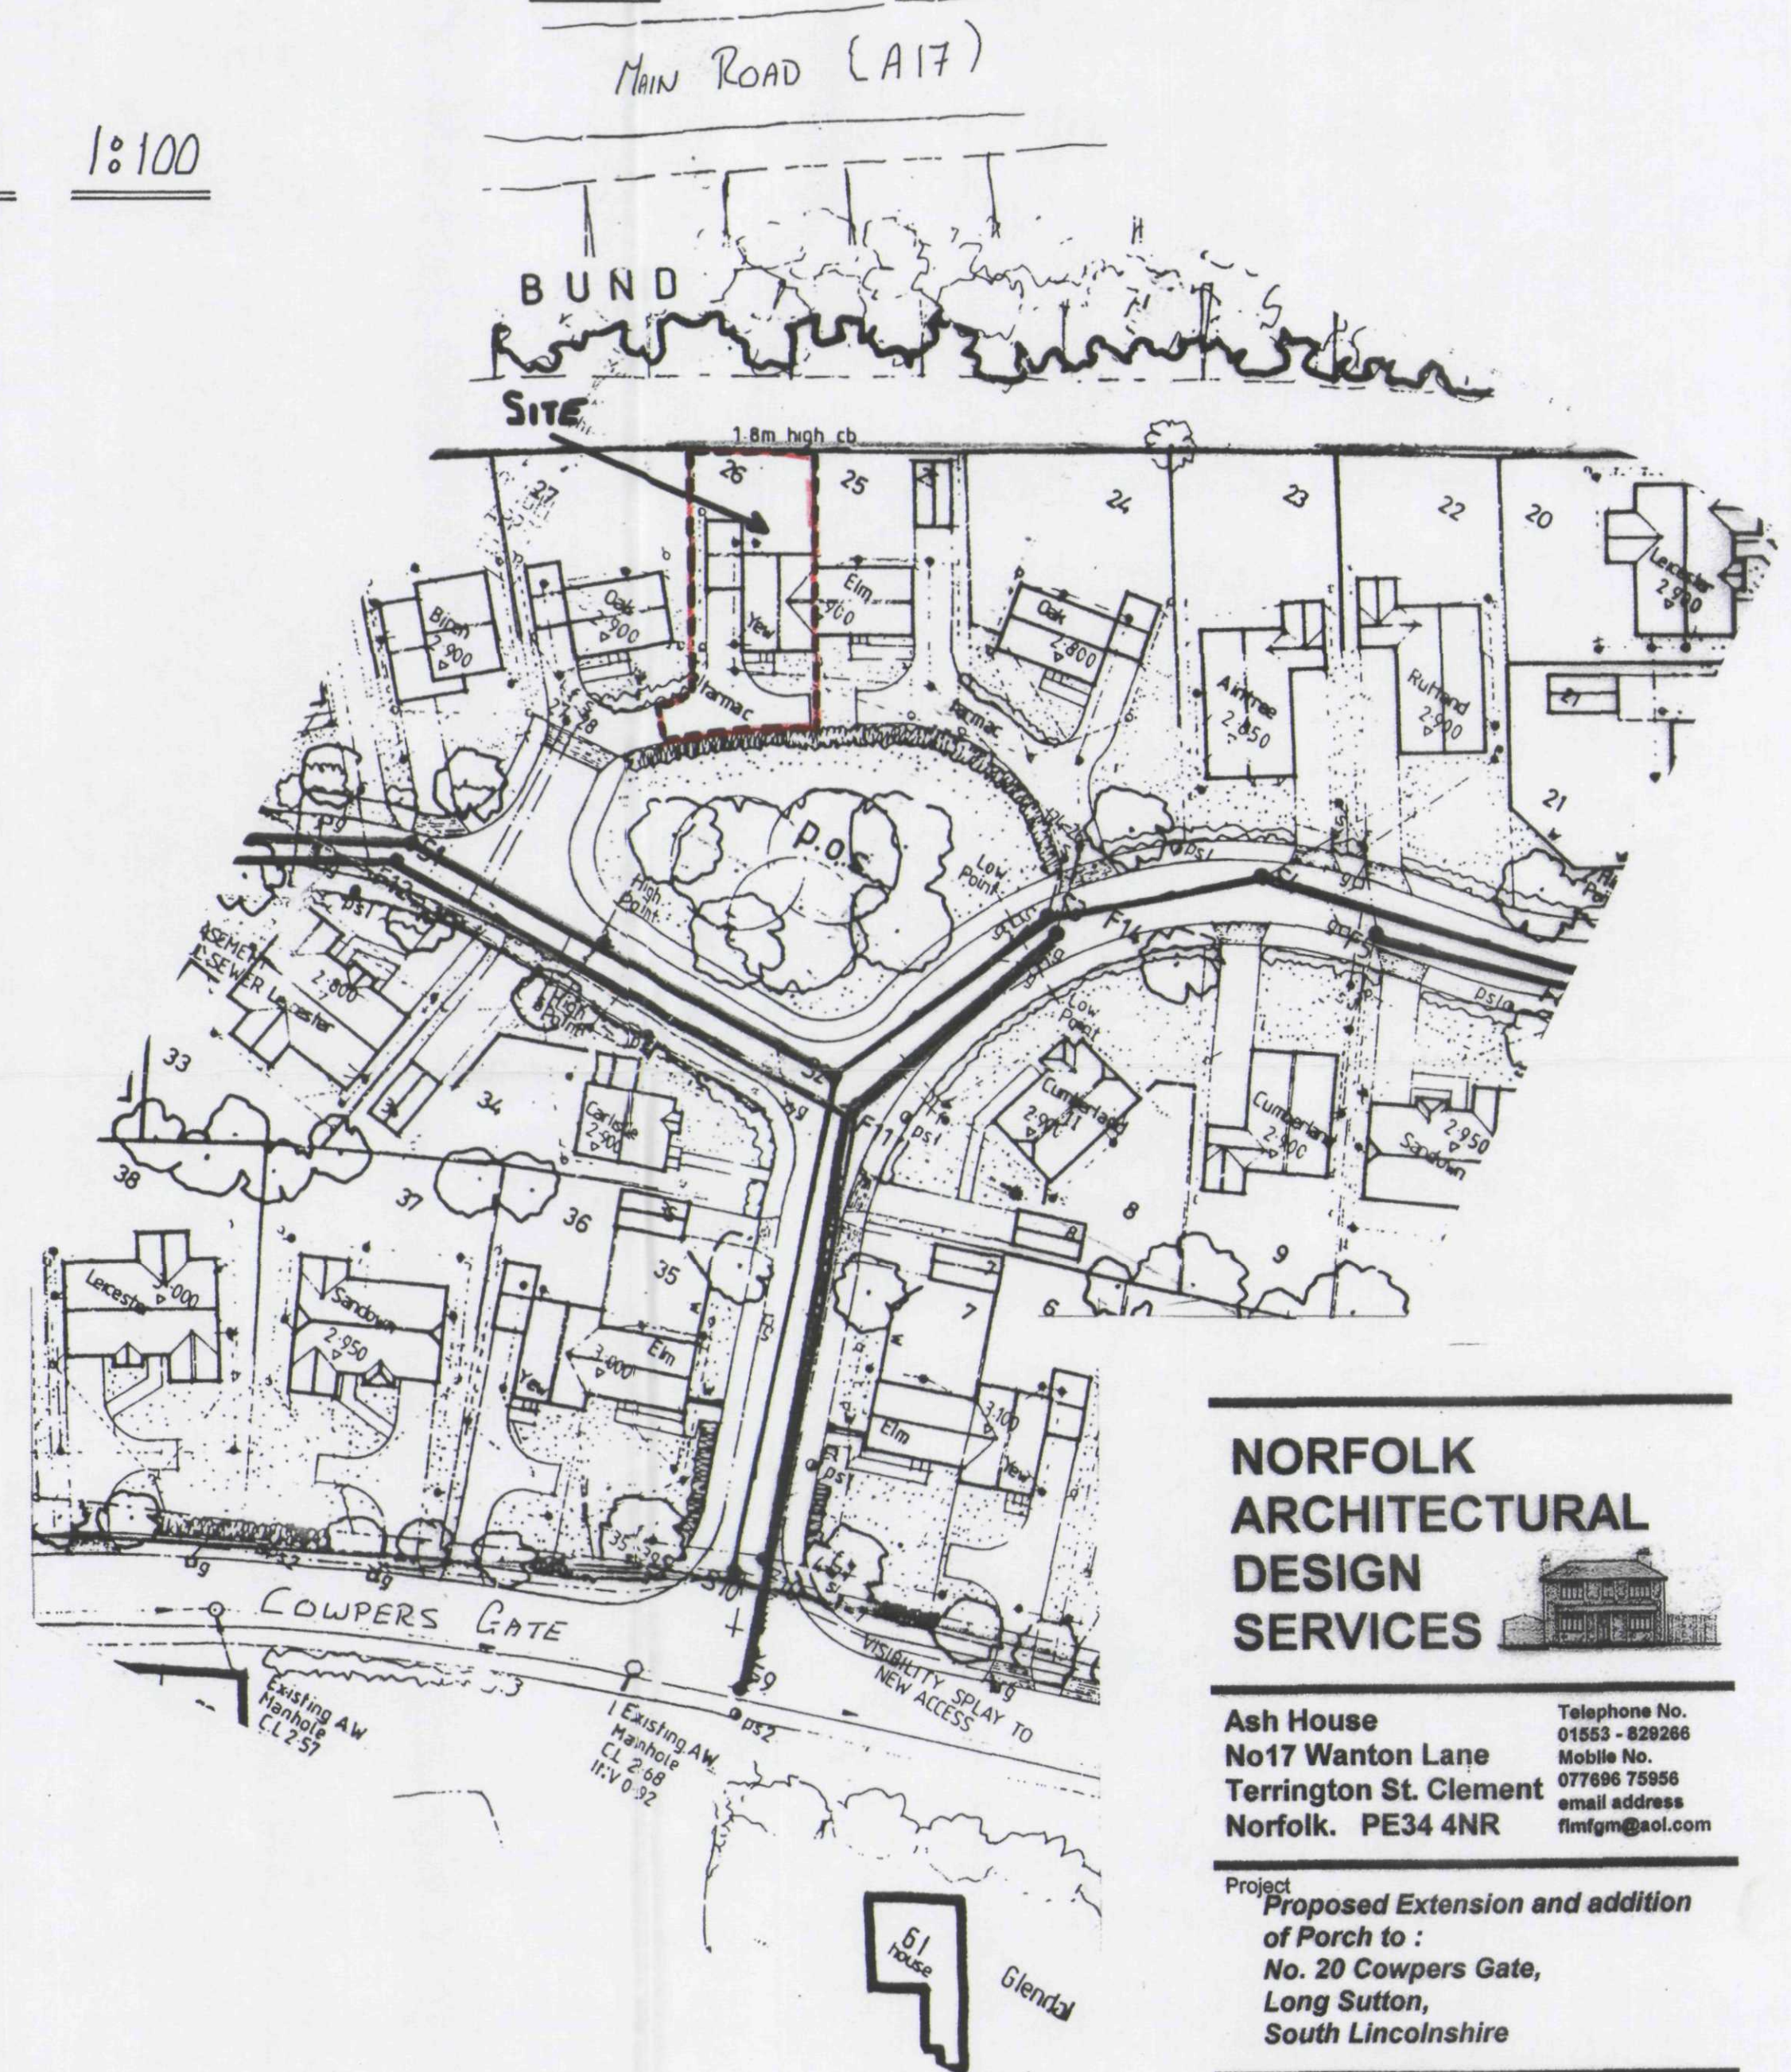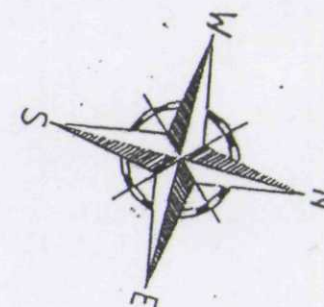

LOCATION PLAN 1:500

Please Note: Numbers shown are
developers PLOT Numbers NOT Postal Numbers

SHDC
Planning & Development
11 JUN 2004
Ref: 0779104

**NORFOLK
ARCHITECTURAL
DESIGN
SERVICES**

Ash House
No17 Wanton Lane
Terrington St. Clement
Norfolk. PE34 4NR
Telephone No. 01553 - 828286
Mobile No. 077686 75956
email address timfmg@aol.com

Project
Proposed Extension and addition
of Porch to :
No. 20 Cowpers Gate,
Long Sutton,
South Lincolnshire

Client **Mr & Mrs P. Chidgey**

Drawing **Plans, Elevations & Details
As Existing**

Drawing No. **358 - 01** Date **June 2004**

Scale **1:50 1:100 1:500** Drawn By **Francis Marshall**

Amendments

**DETERMINED
PLAN**