




SOUTH HOLLAND CO
HOUSING & PLANNING
20 JUN 2000
Ref: 0783/00

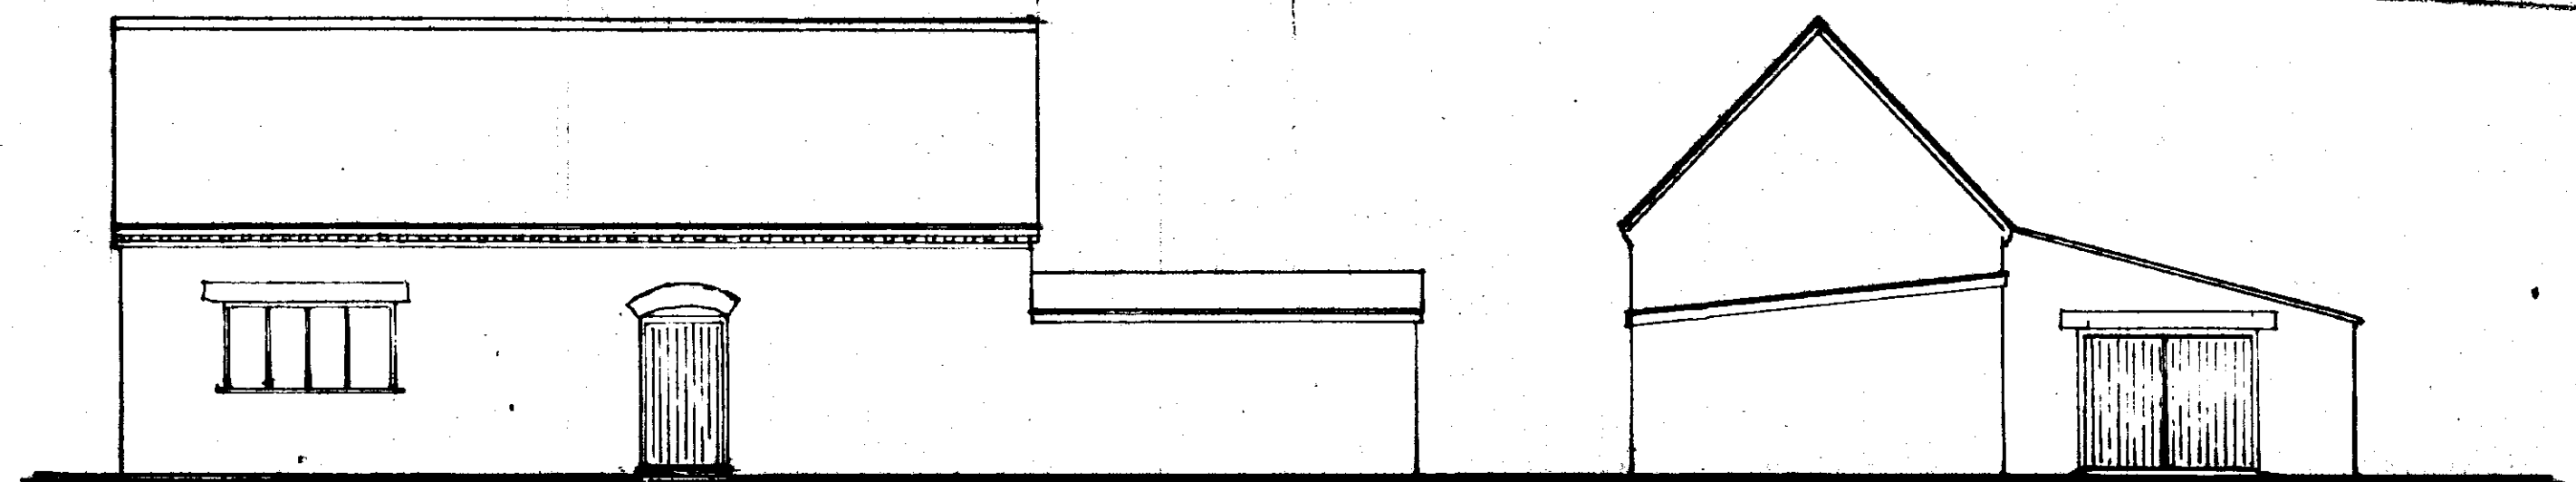

ELEVATIONS

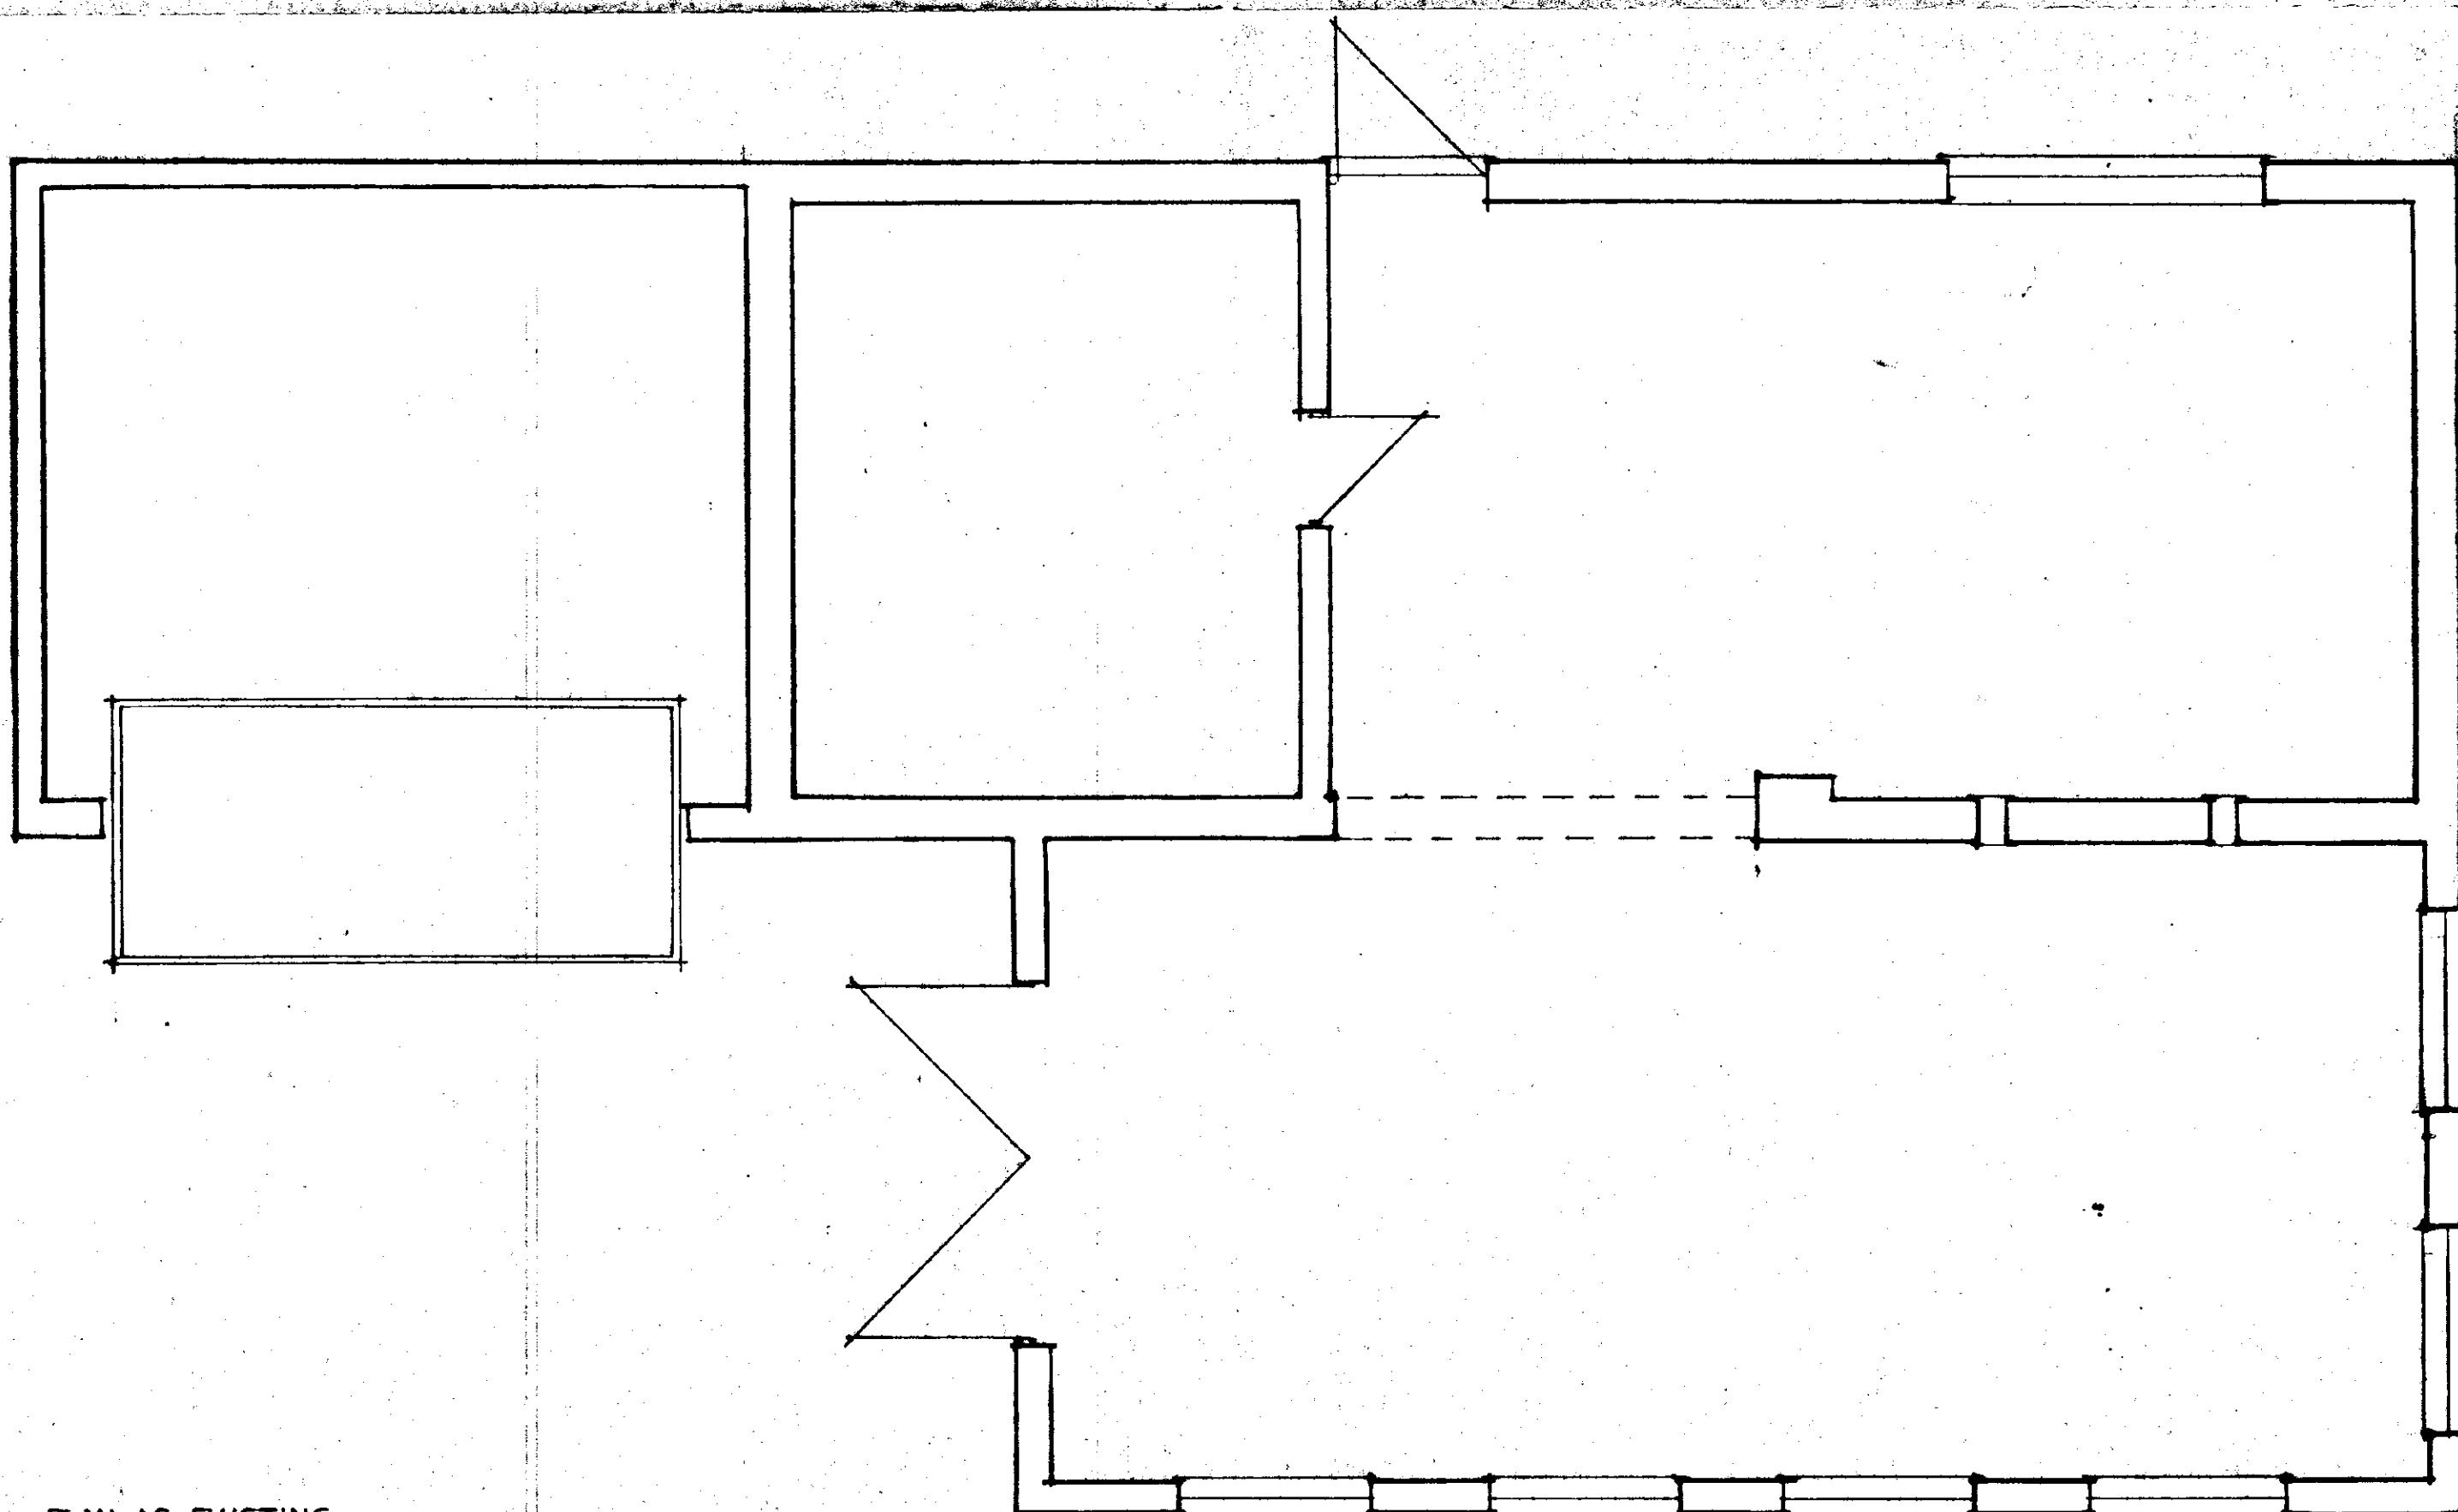


PLAN AS EXISTING

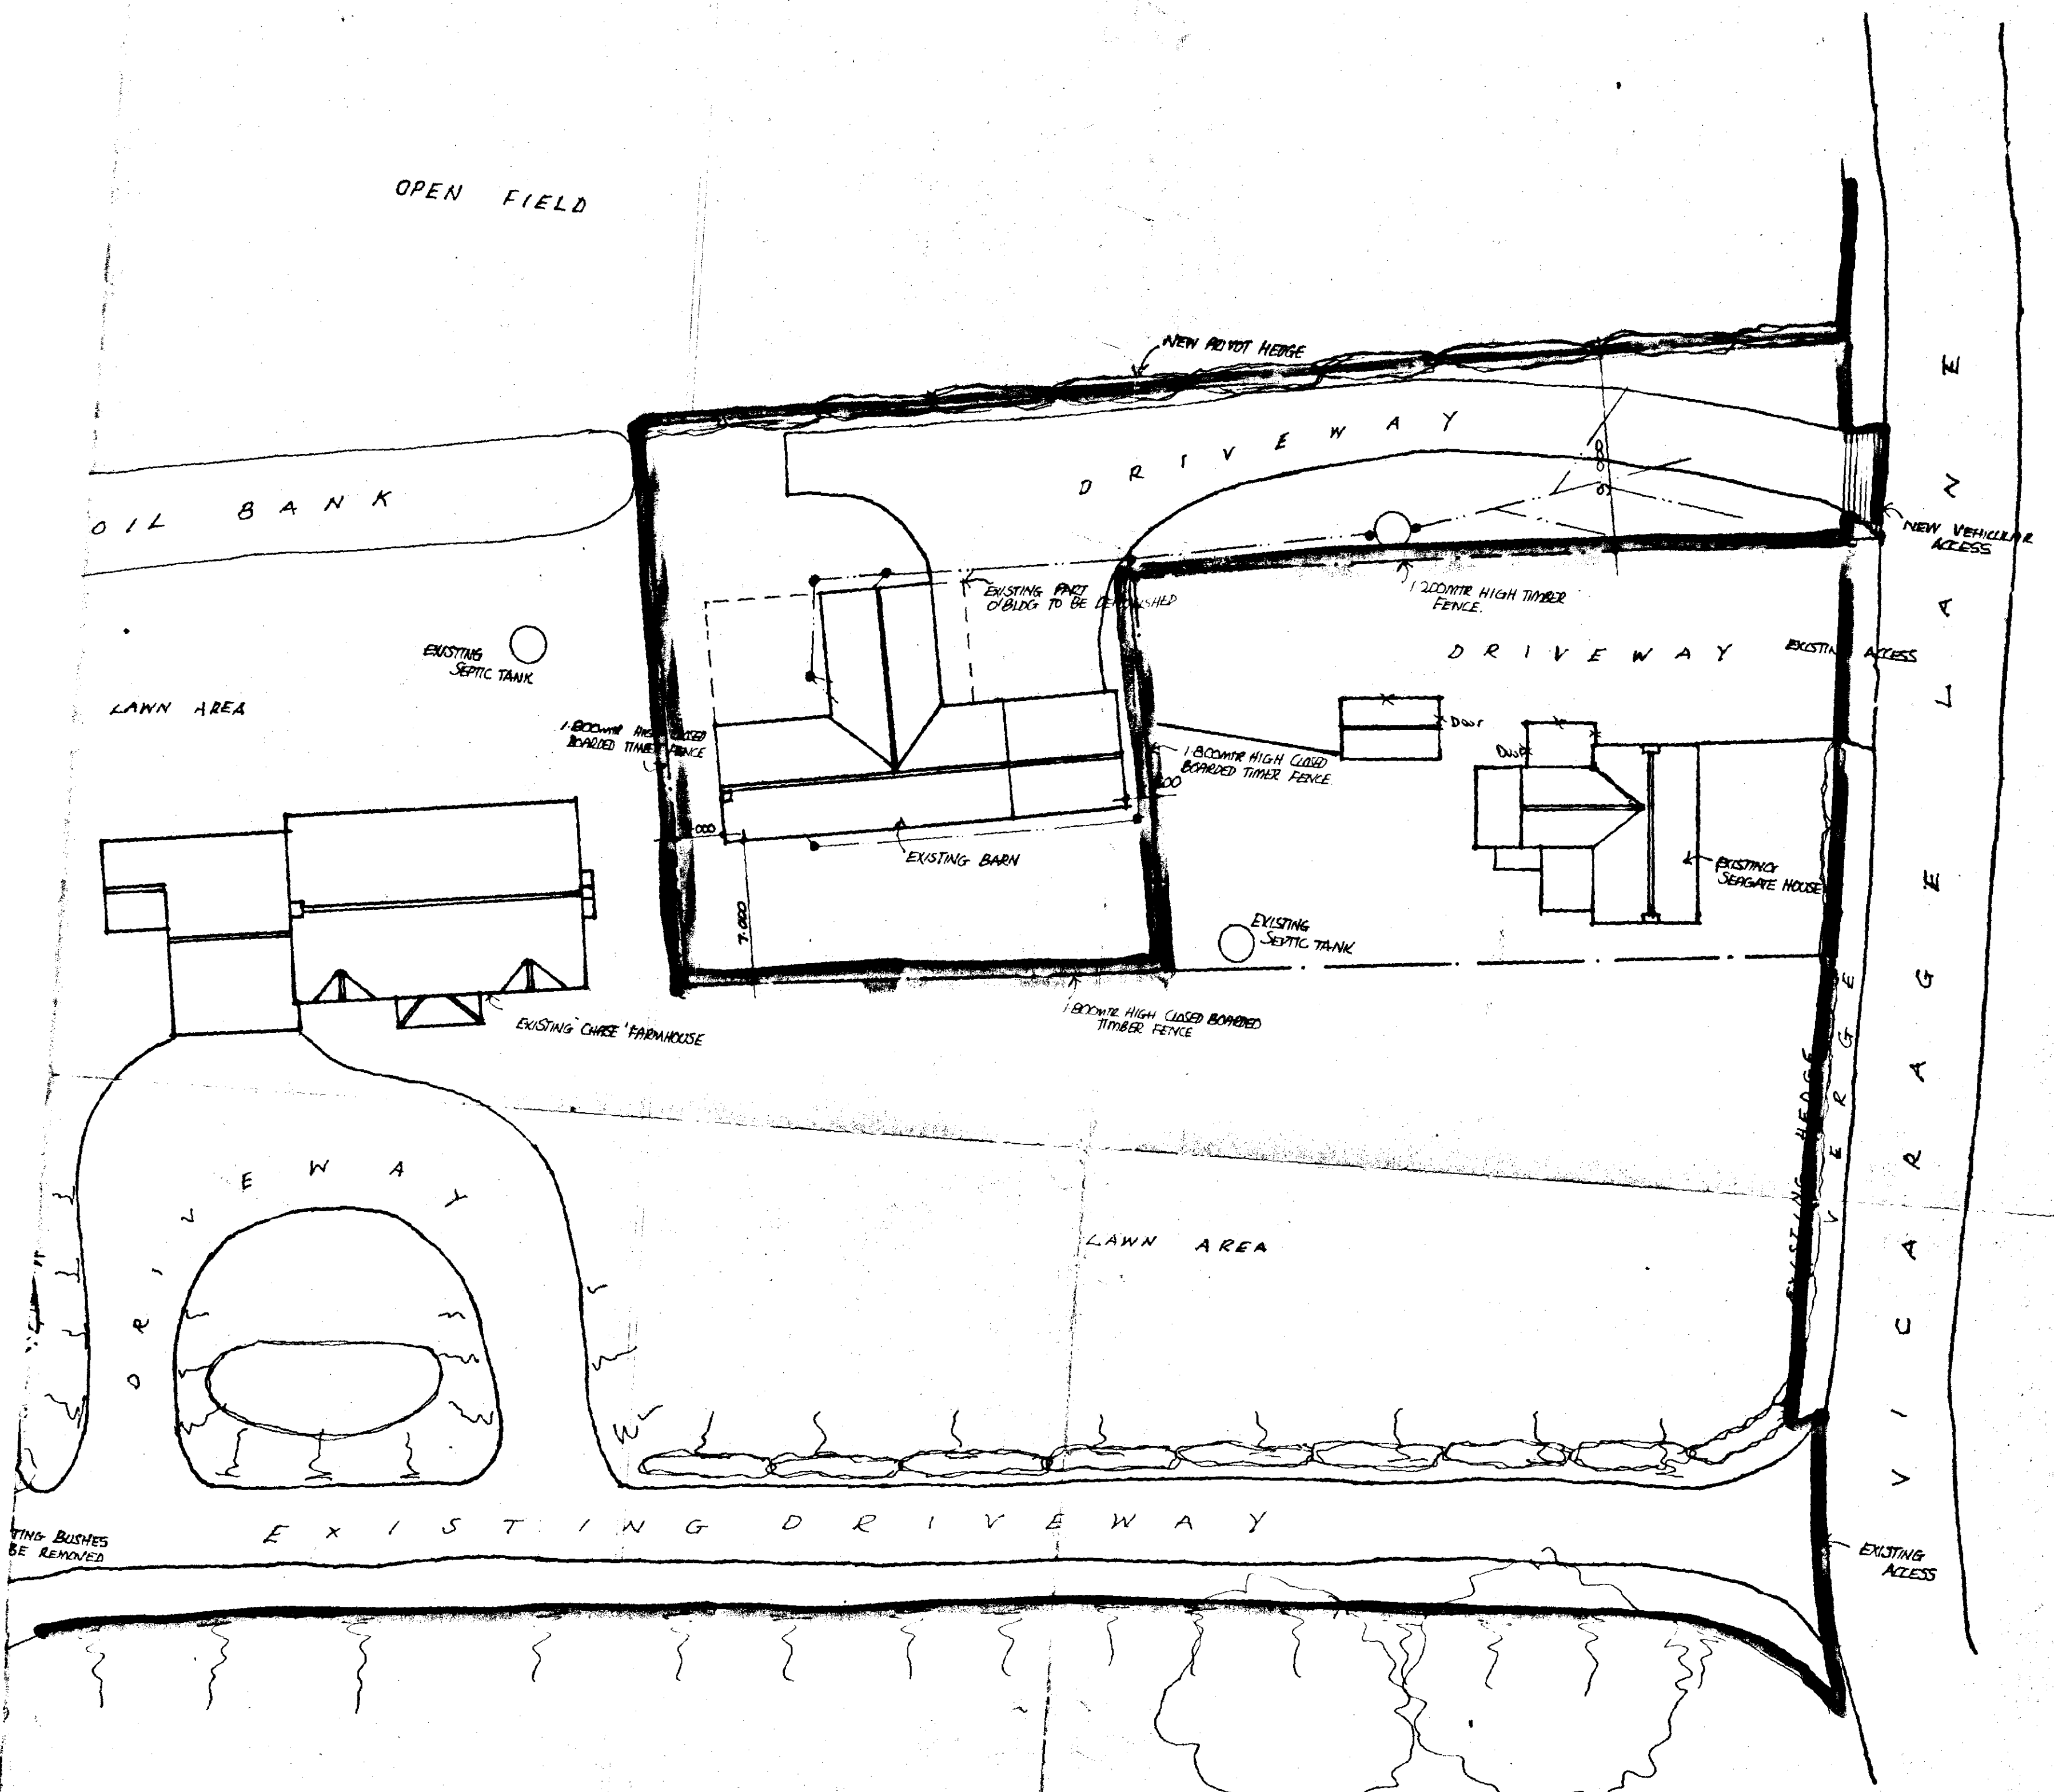

OPEN FIELDS

SITE LAYOUT.
SCALE 1:200.

SOUTH HOLLAND DC
HOUSING & PLANNING
20 JUN 2000
Ref: 0783/00

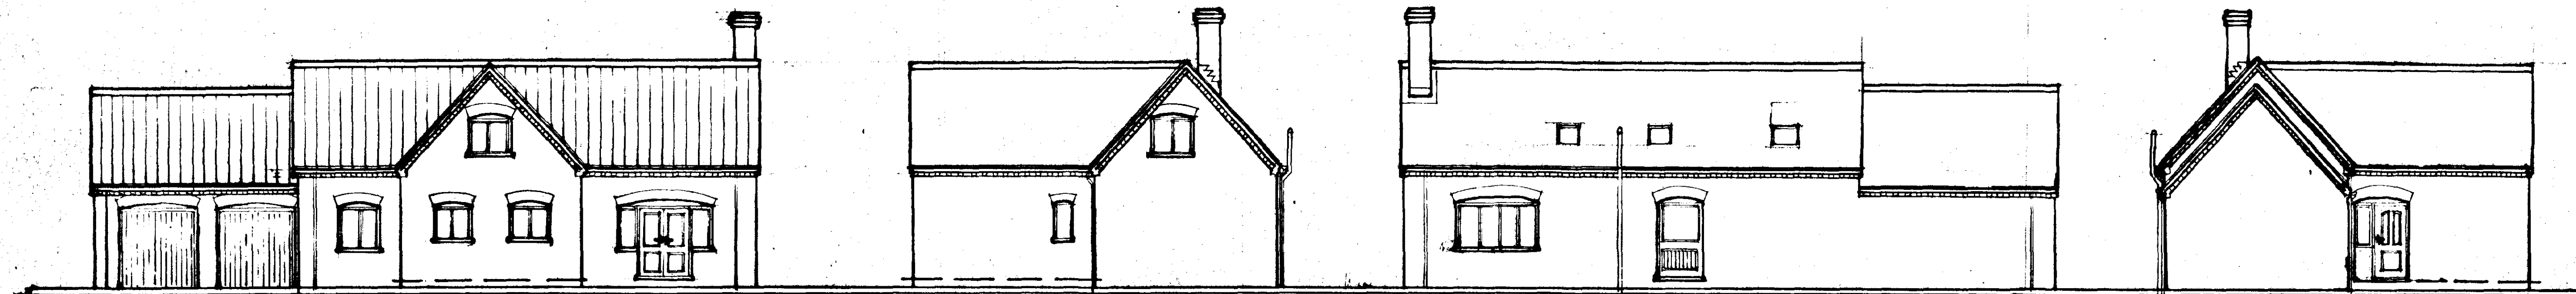


FRONT ELEVATION


SIDE ELEVATION

REAR ELEVATION

SIDE ELEVATION

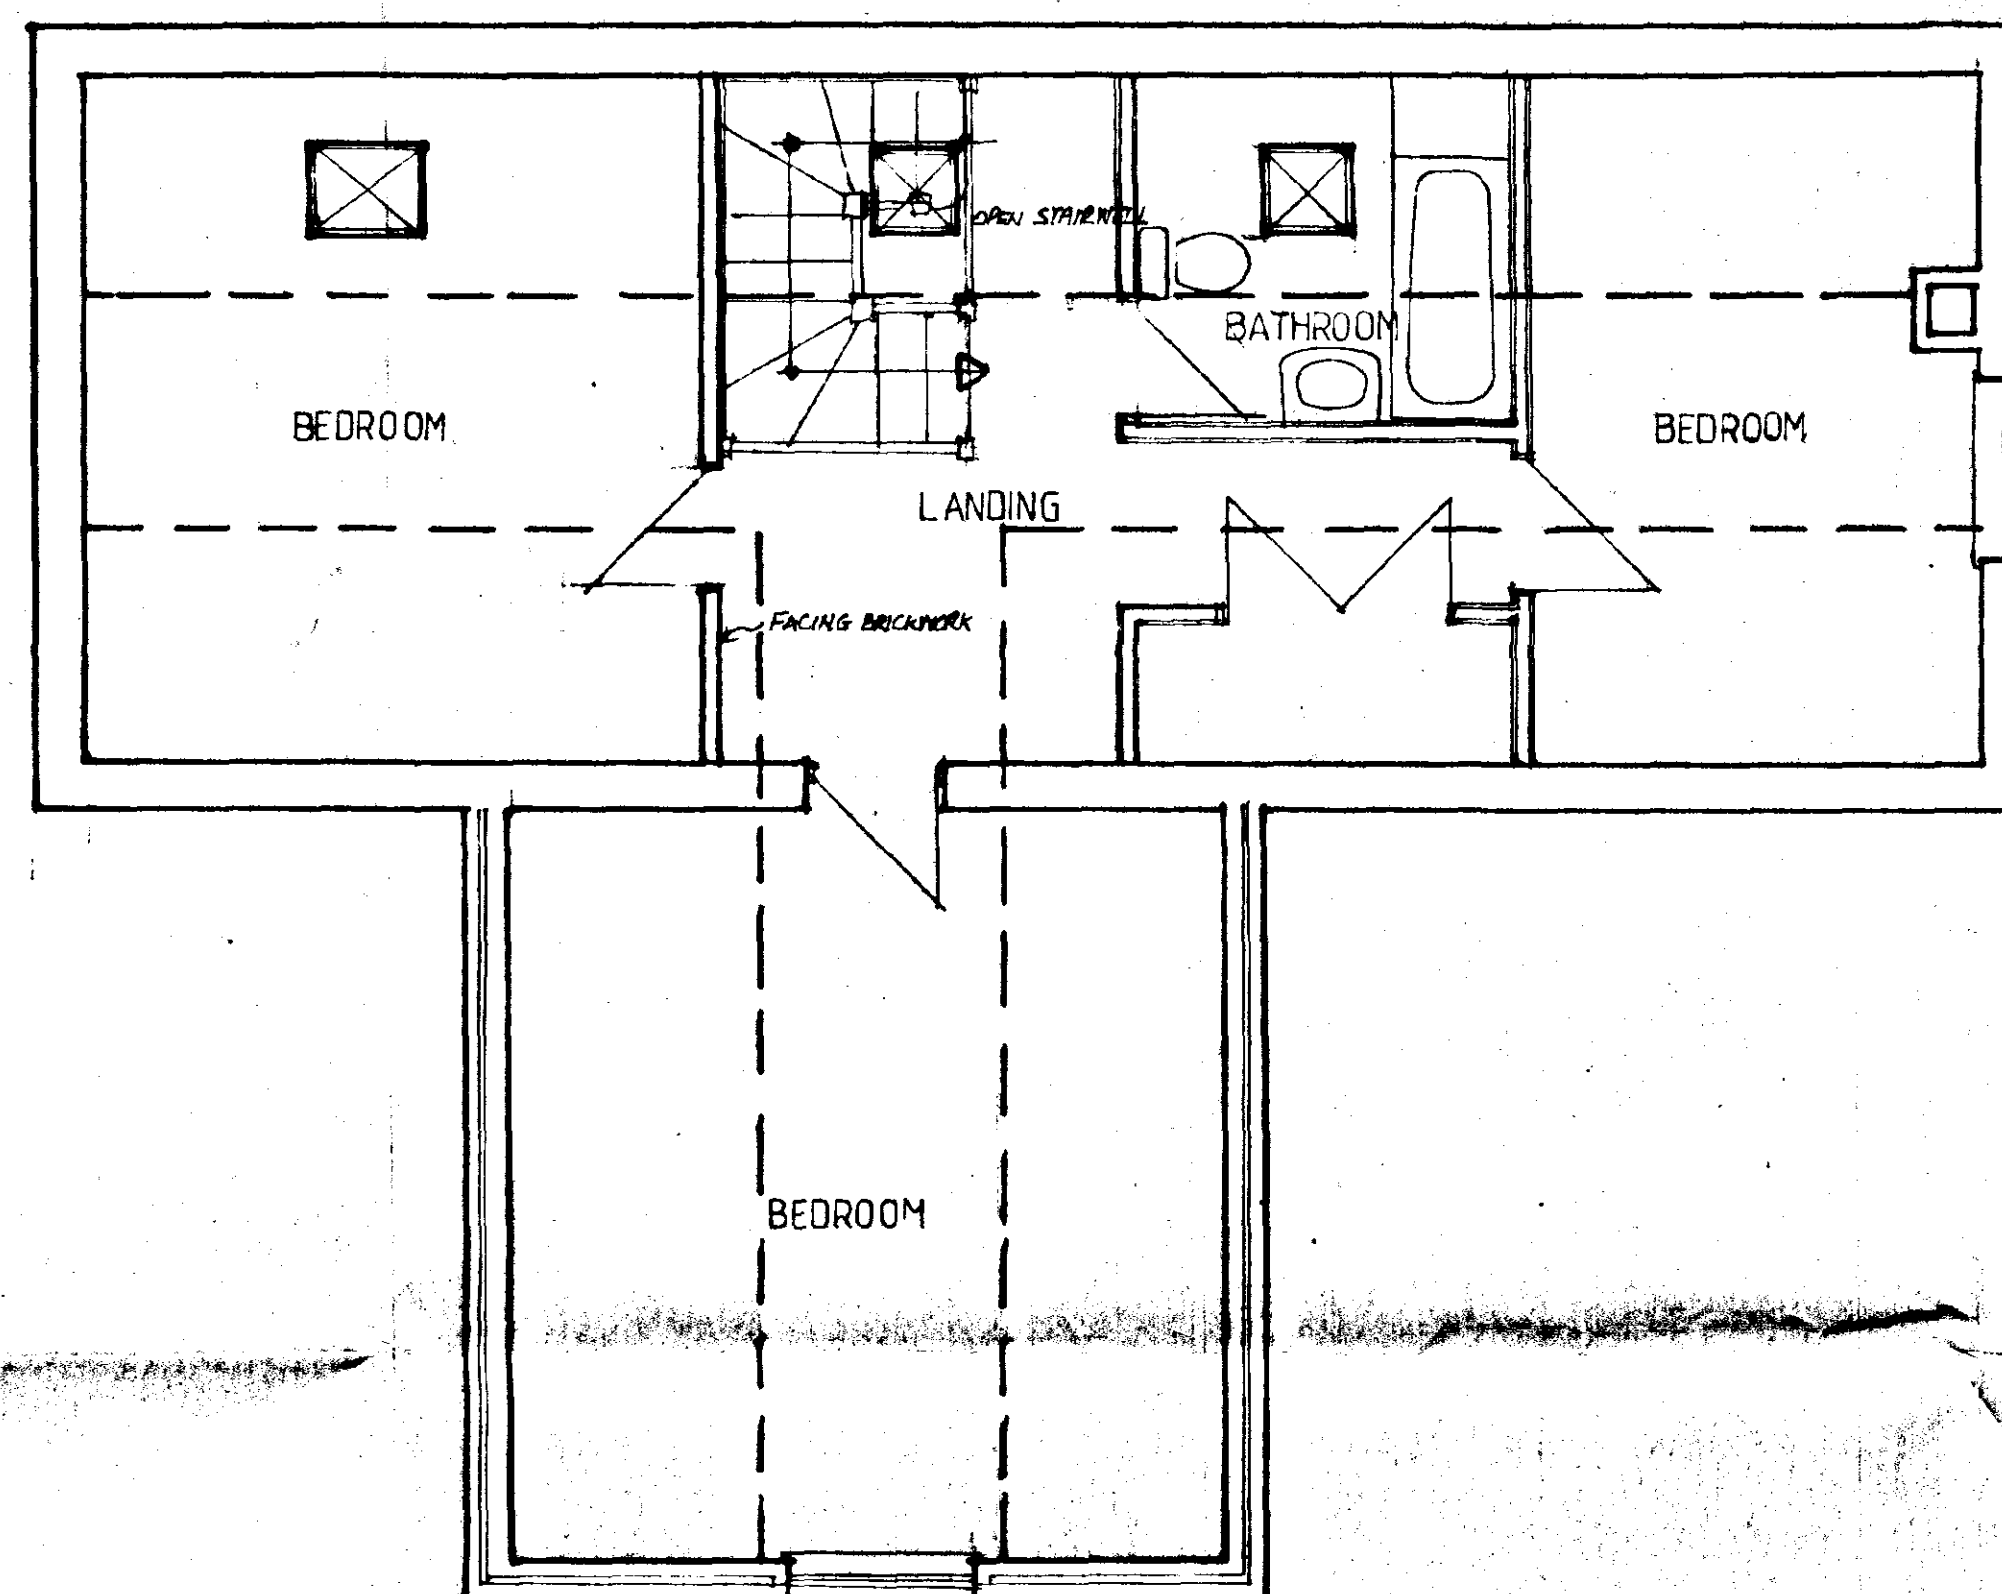

FIRST FLOOR PLAN

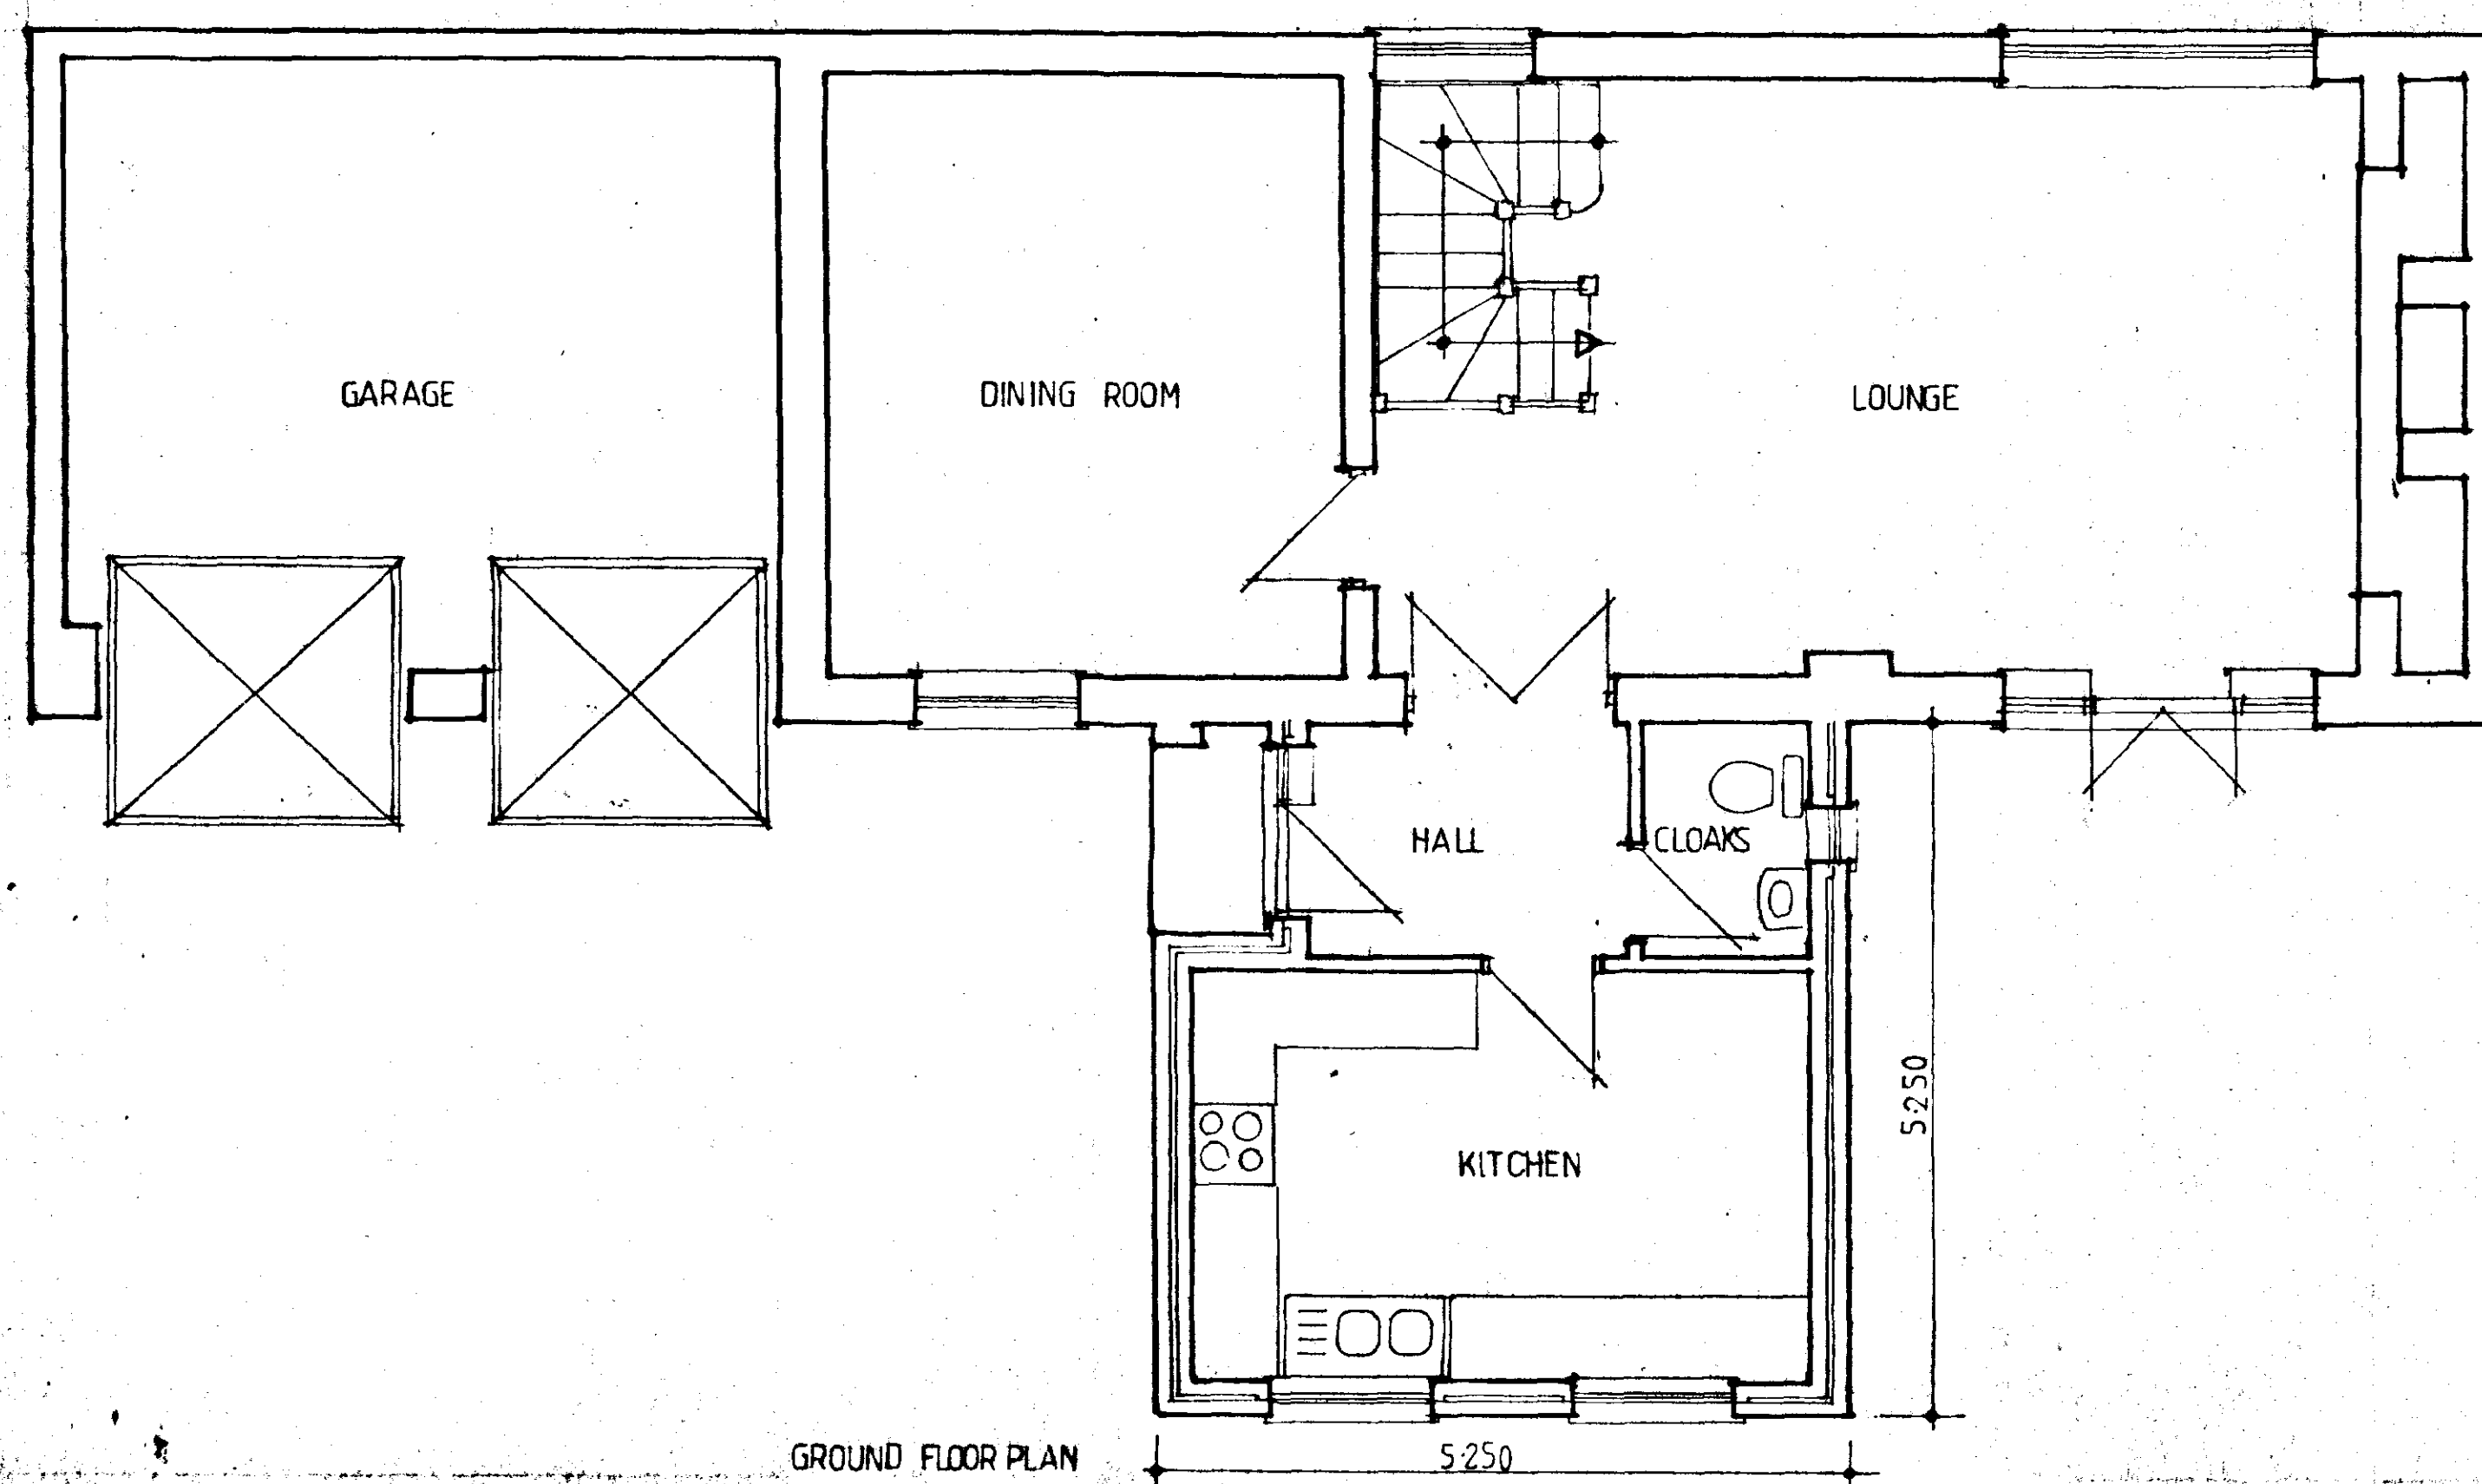

GROUND FLOOR PLAN

SOUTH HOLLAND DC
HOUSING & PLANNING
20 JUN 2000
Ref: 0783/00

PROJECT: PROPOSED BARN CONVERSION TO 3 BED,
RESIDENTIAL DWELLING.
LOCATION: LAND AT REAR OF SEAGATE HOUSE,
VICARAGE LANE, LONG SUTTON,
SPALDING, Lincs.
CLIENTS: MR & MRS R.H. WHITE.

SCALE: 1/50, 1/100. DATE: FEB, 2000.