




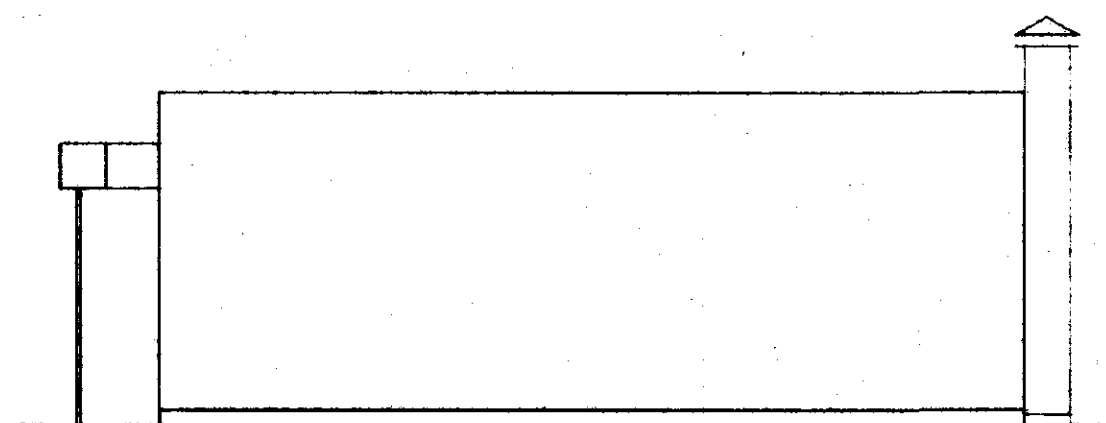


SIDE ELEVATION (BOTH SIMILAR)

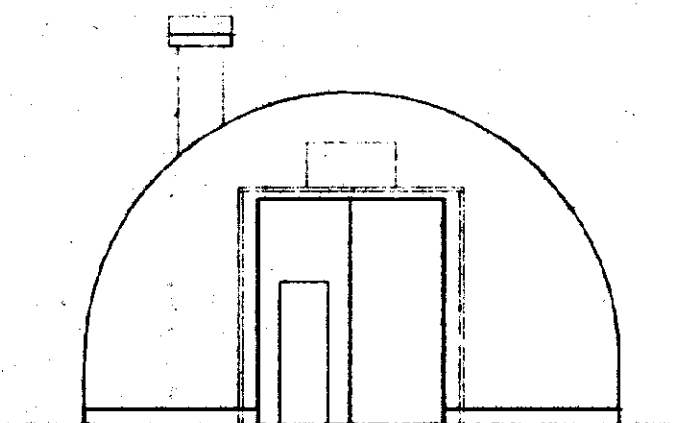


NORTH WEST ELEVATION

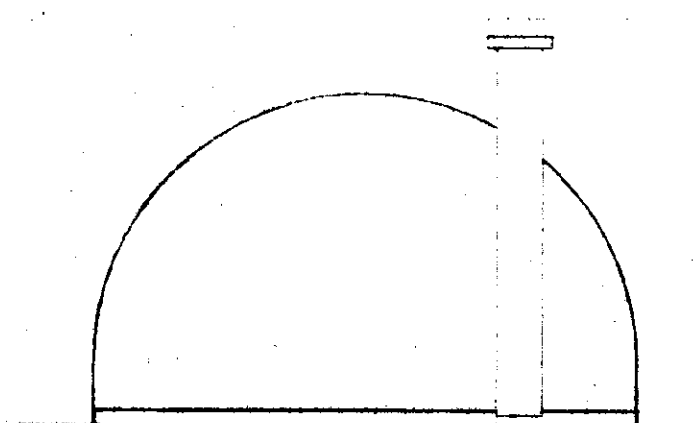


SOUTH EAST ELEVATION

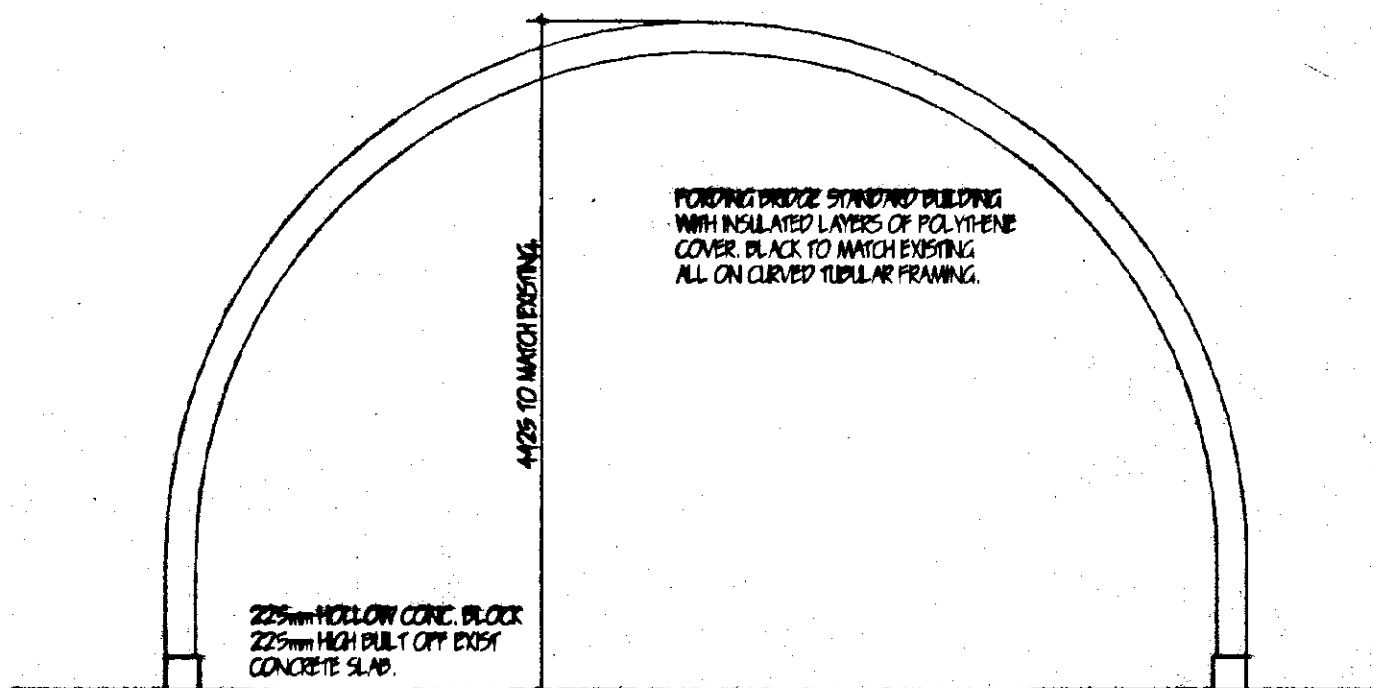

SECTION

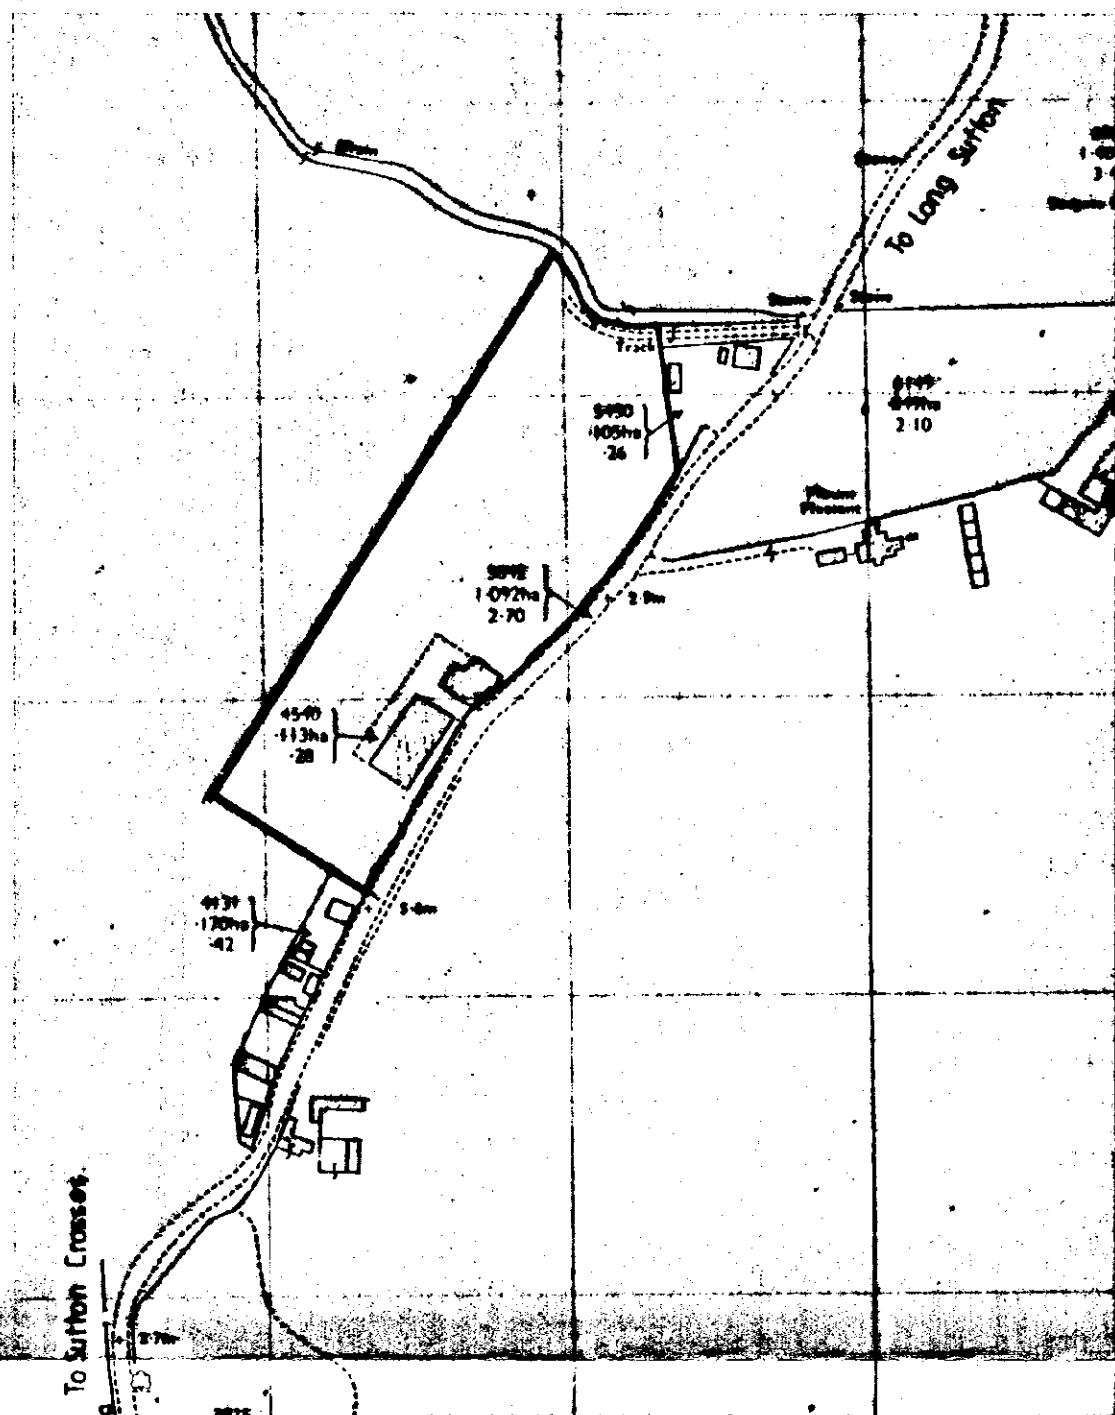

LOCATION PLAN 1:2500

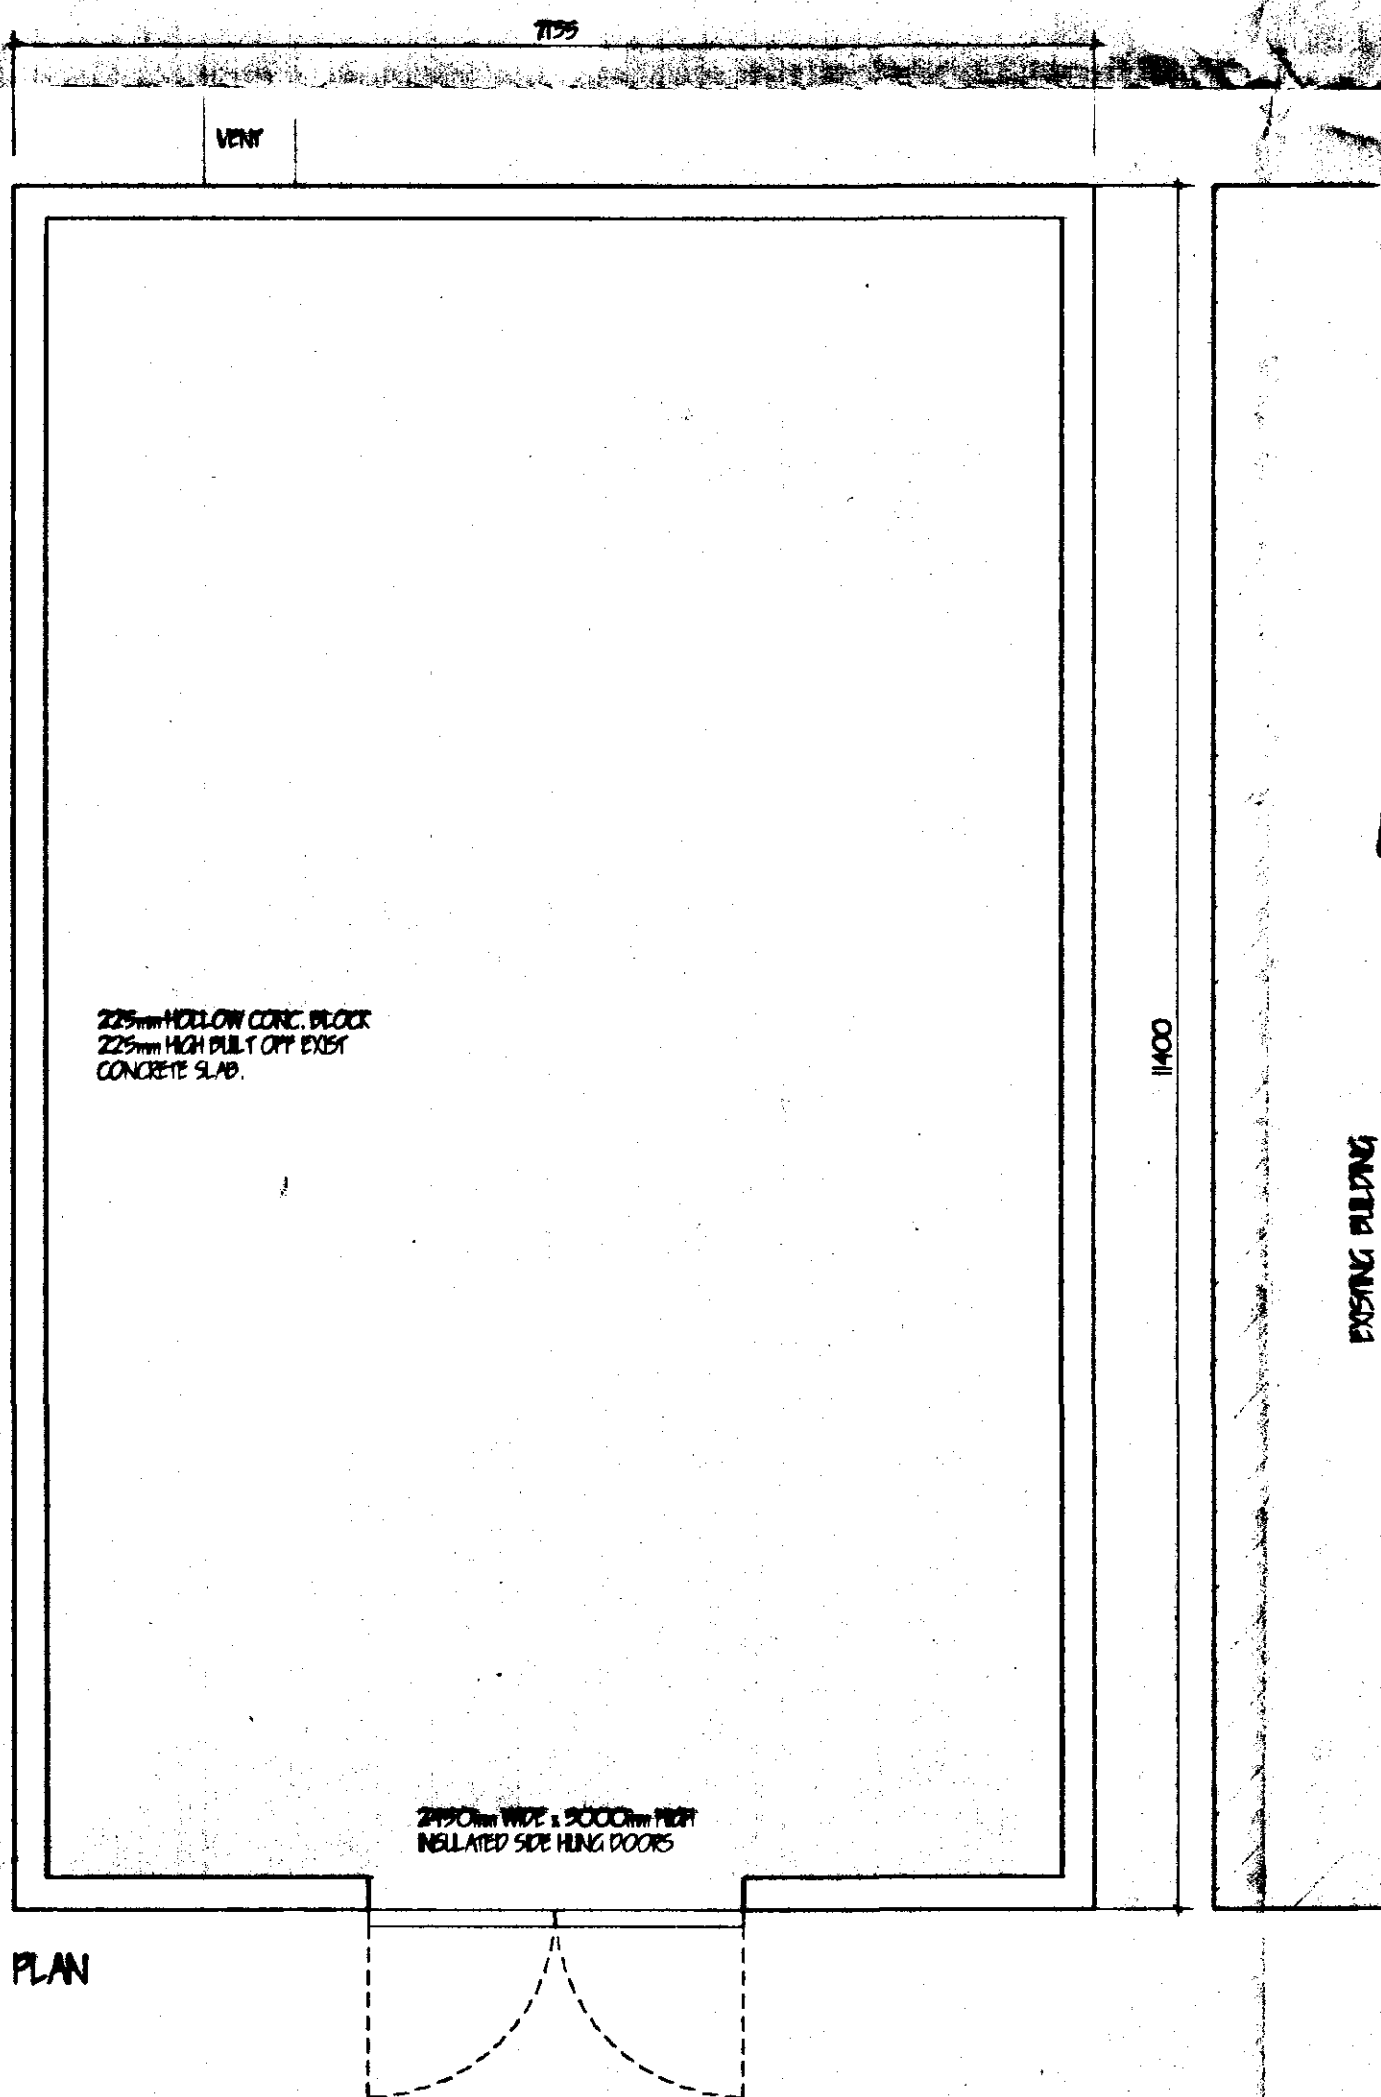

SOUTH HOLLAND DC  
HOUSING & PLANNING  
11 JUL 1997  
Ref: 0785/07

DETERMINED

| revision | date | init. | revision details. |
|----------|------|-------|-------------------|
|          |      |       |                   |
|          |      |       |                   |
**COOPER ARCHITECTURAL DESIGN**  
BROMHAM, HOCKLES GATE  
FLEET, SPALDING, LINC'S PE12 8LF  
Tel/Fax : 01406 423782 Mobile 0410 290952

Client  
**MARKSTRIP MUSHROOMS**

Project  
**PROPOSED SPAWN BUILDING,  
SEAGATE ROAD,  
LONG SUTTON,  
LINC'S.**

Drawing.

|                            |                            |
|----------------------------|----------------------------|
| Scale<br><b>1:50 1:100</b> | Drawing No.<br><b>9670</b> |
| Date.<br><b>JUNE 97</b>    | Drawn.<br><b>J.C.</b>      |