


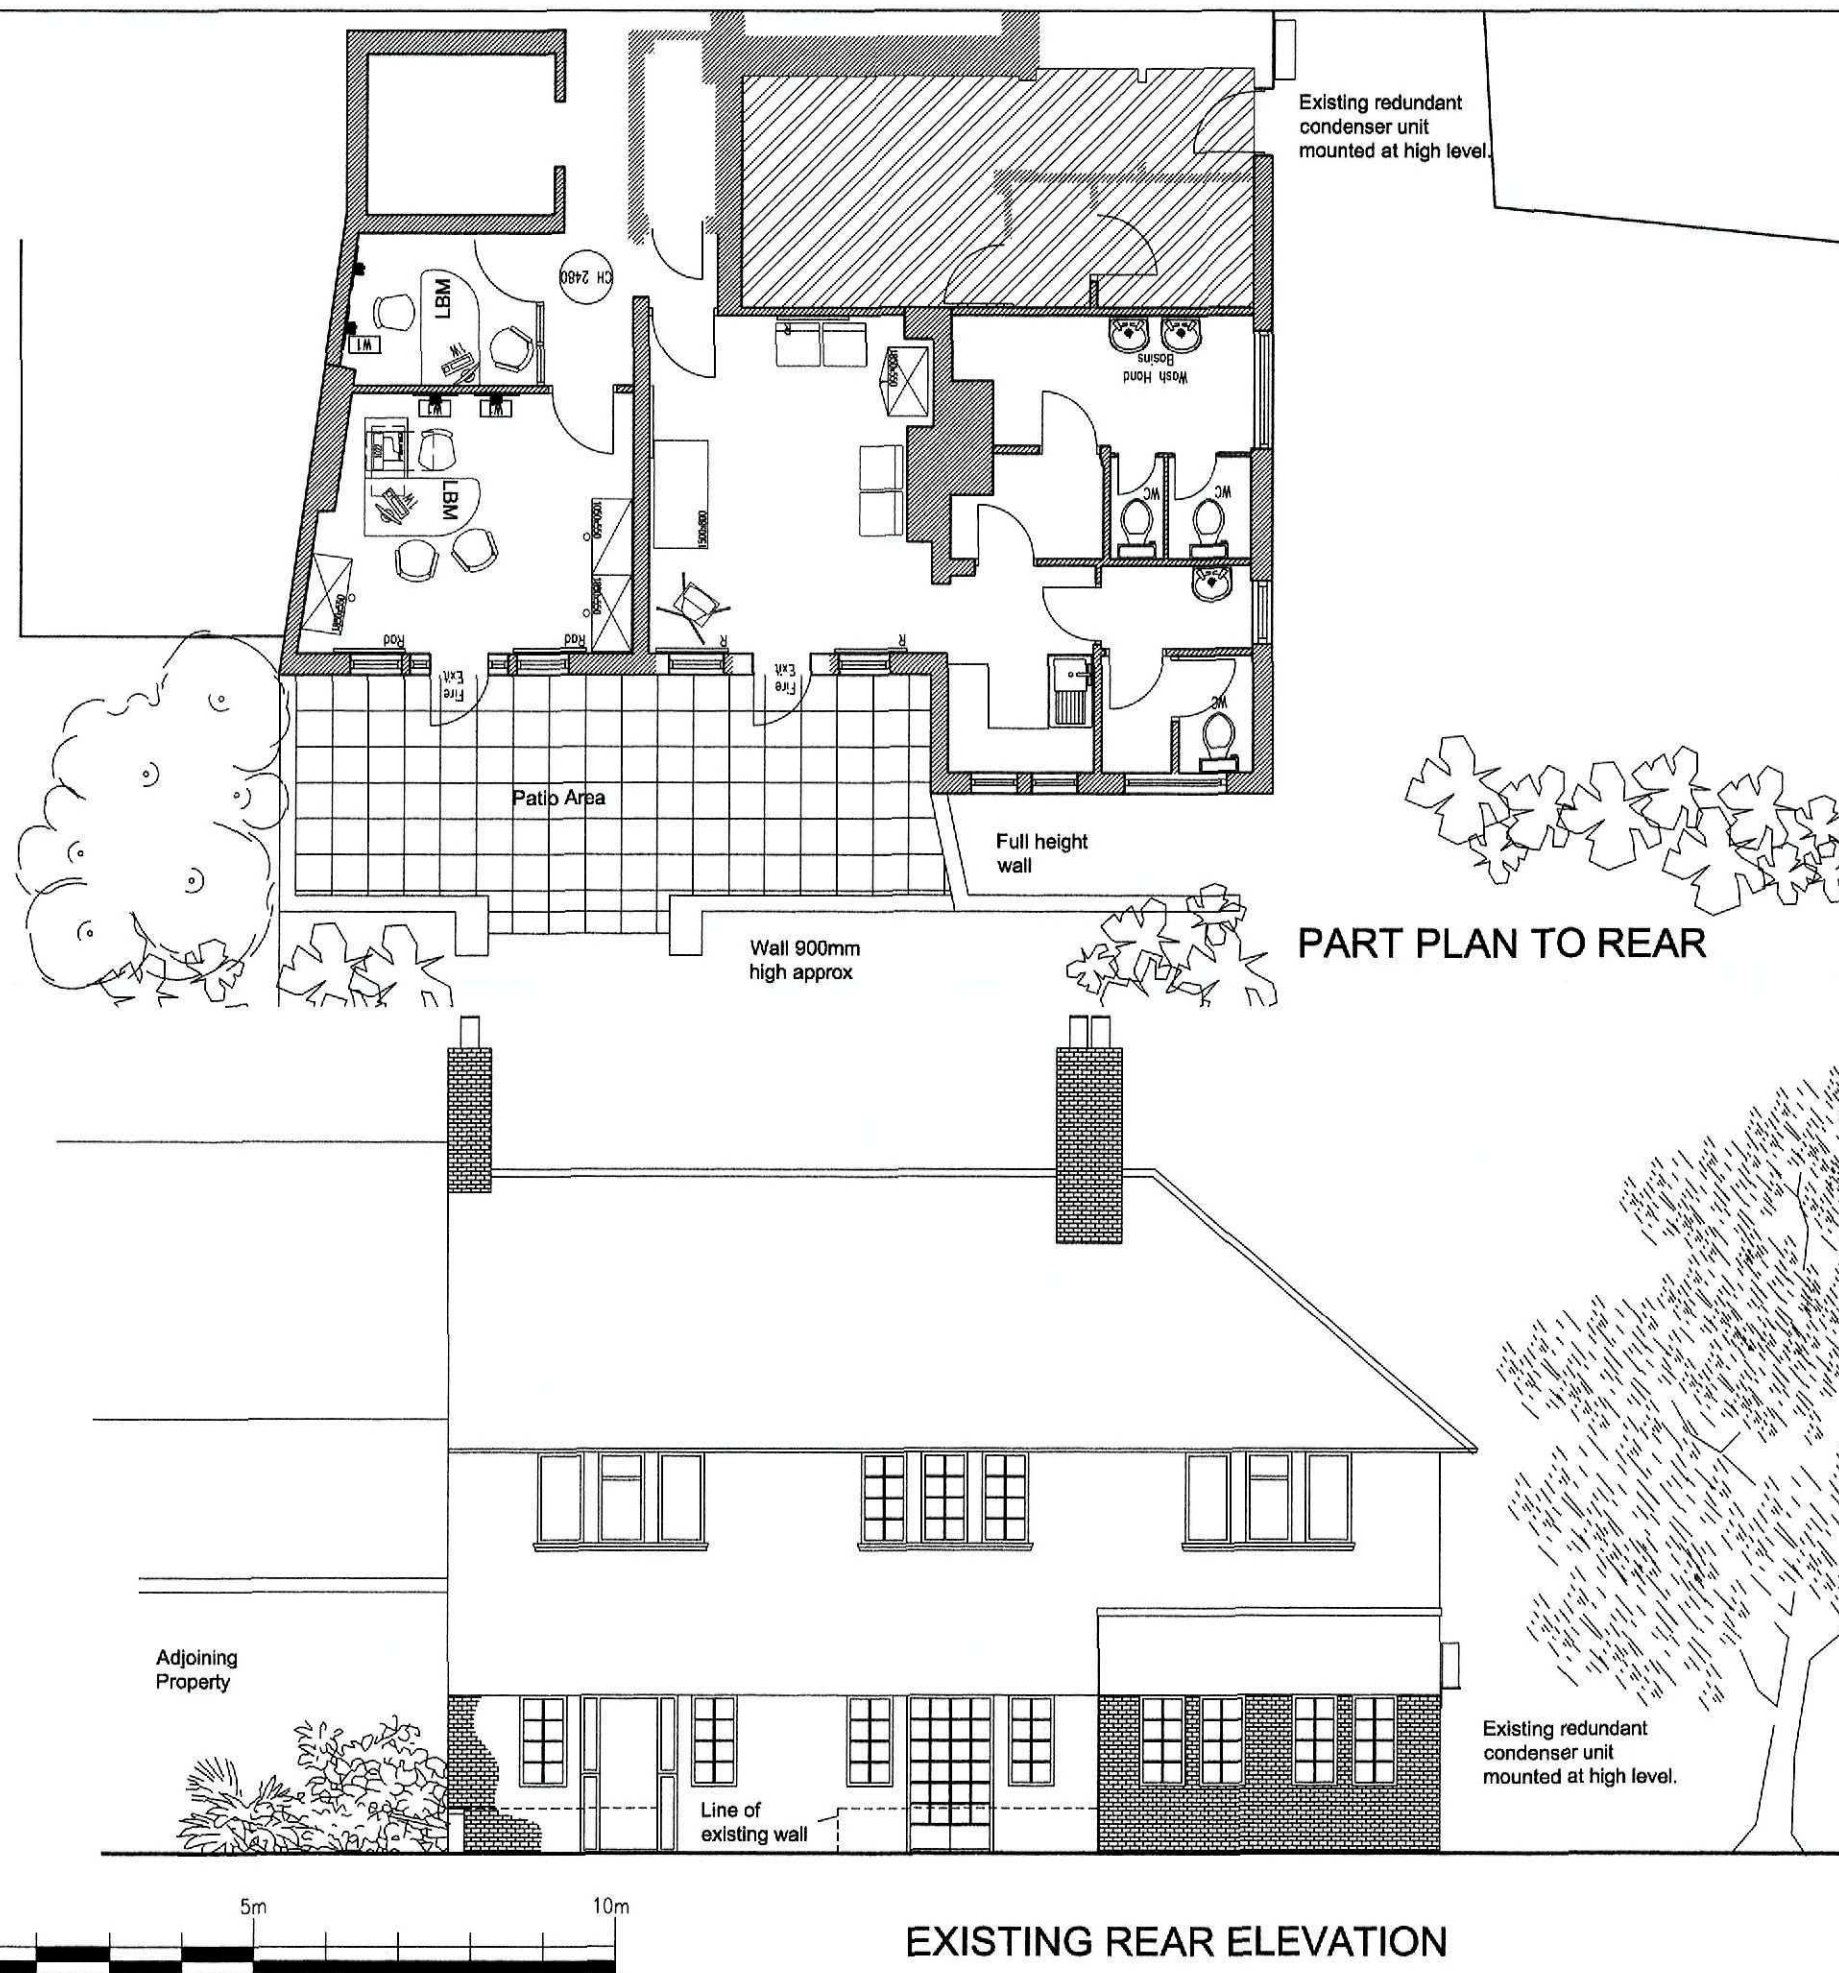

NOTE
This drawing has been prepared from historical information that cannot be guaranteed accurate. Responsibility is not accepted for errors made by others in scaling from this drawing. All construction information should be taken from figured dimensions only. All dimensions should be checked on site prior to the manufacture of any components



DATE: REV: DRAWN: CHECKED: NOTES:



Architecture: Nottingham

Hozlemont House
11 Gregory Boulevard
Nottingham, NG7 6LB

Tel: 0115 962 9000

Fax: 0115 962 9001

Email: nottingham@lewishickey.com

Project Ref: N5154

Status: I

Project

LONG SUTTON

37 MARKET PLACE
LONG SUTTON
PE12 9JD
PIM No.12761



Drawing Title

**REAR ELEVATION
EXISTING
REFRESH**

Branch Sort Code 20-80-75	Branch ID 05	Supplier Project No N5154
------------------------------	-----------------	------------------------------

Scale 1:100@A3	Drawn DAS	Checked NH	Date JUNE'10
-------------------	--------------	---------------	-----------------

Drg.No N5154-E-121	Revision
-----------------------	----------

Barclays FM Project No.