




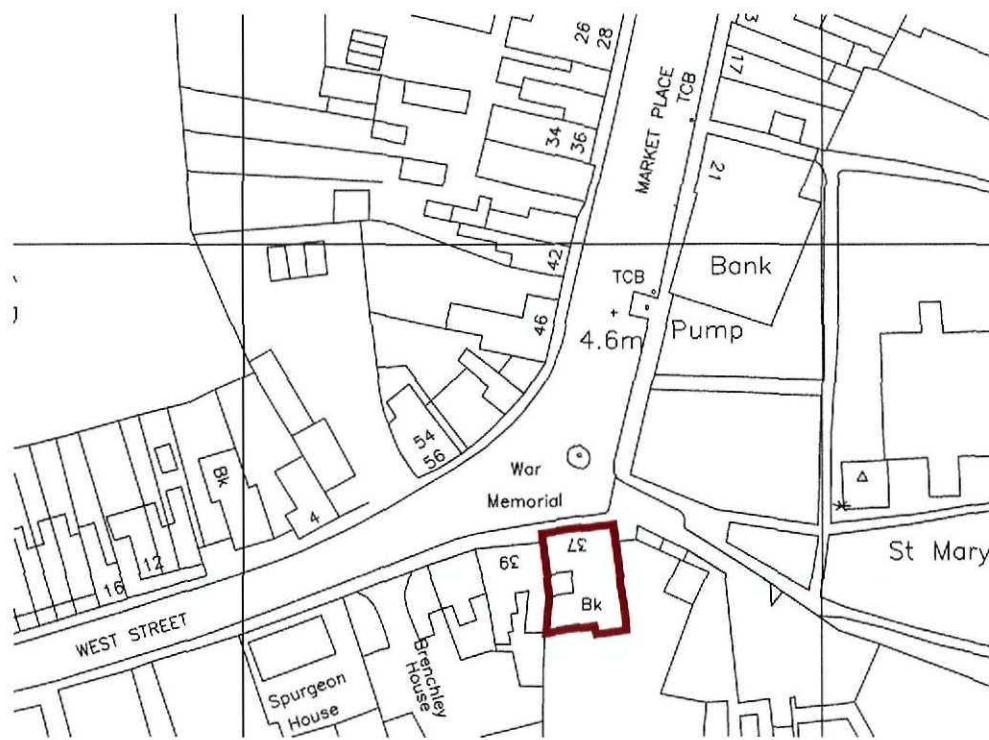

SITE PLAN
Scale 1:1250

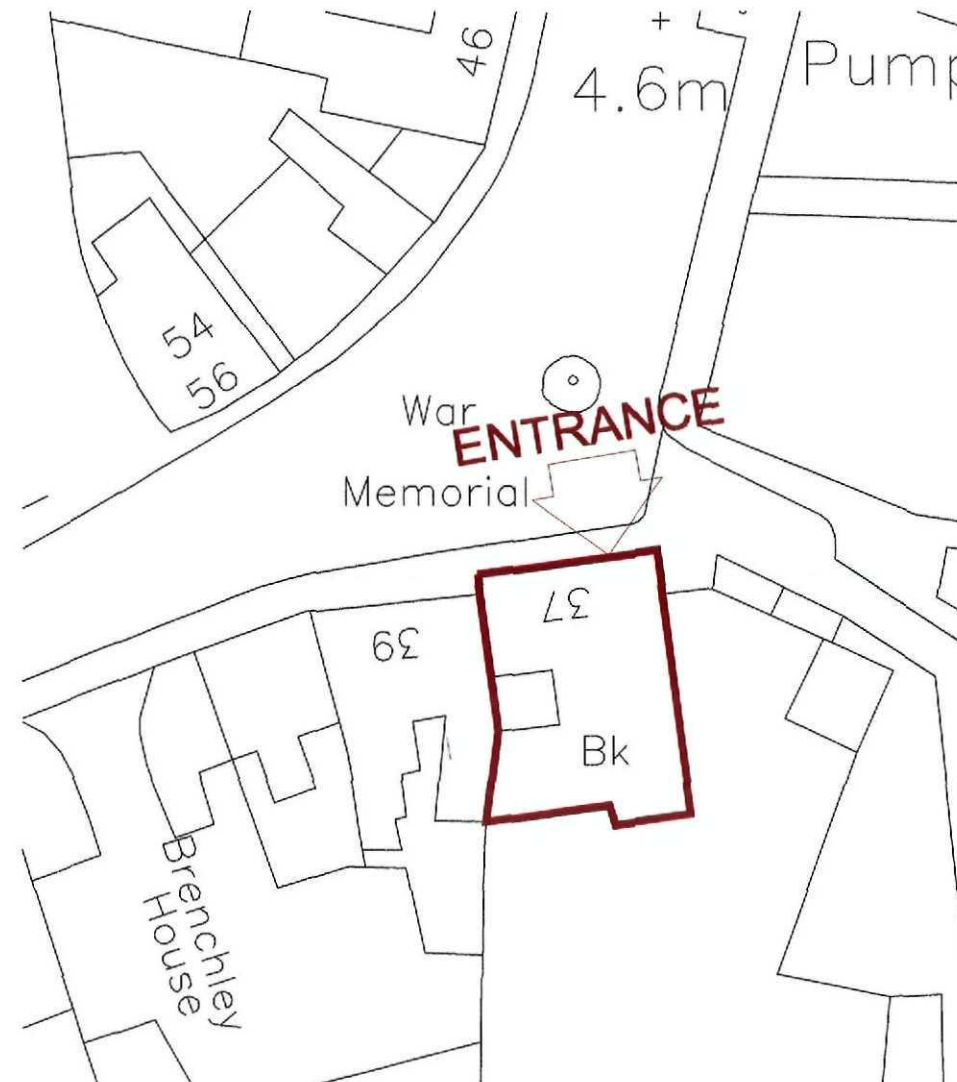

BLOCK PLAN
Scale 1: 500

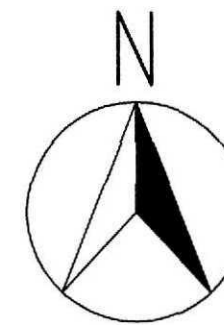

NOTE
This drawing has been prepared from historical information that cannot be guaranteed accurate
Responsibility is not accepted for errors made by others in scaling from this drawing. All construction information should be taken from figured dimensions only.
All dimensions should be checked on site prior to the manufacture of any components

SHDC
Planning & Development
23 SEP 2010
Ref: 0787-10

DATE:	REV:	DRAWN:	CHECKED:	NOTES:
L&H LEWIS AND HICKEY Architecture: Nottingham Hazlemont House 11 Gregory Boulevard Nottingham, NG7 6LB Tel: 0115 962 9000 Fax: 0115 962 9001 Email: nottingham@lewishickey.com Project Ref: N5154 Status: J				

Project

LONG SUTTON

37 MARKET PLACE
LONG SUTTON
PE129JD
PIM No.12761

BARCLAYS

Drawing Title

SITE & BLOCK PLANS

REFRESH

Branch Sort Code 20-80-78	Branch ID 05	Supplier Project No N5154	
Scale 1:500/1250@A3	Drawn JB	Checked AP	Date SEP' 10
Drg.No N5154-D-190			Revision -
Barclays FM Project No.			