

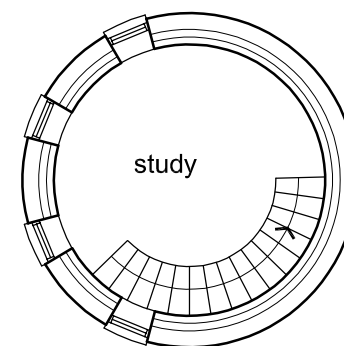


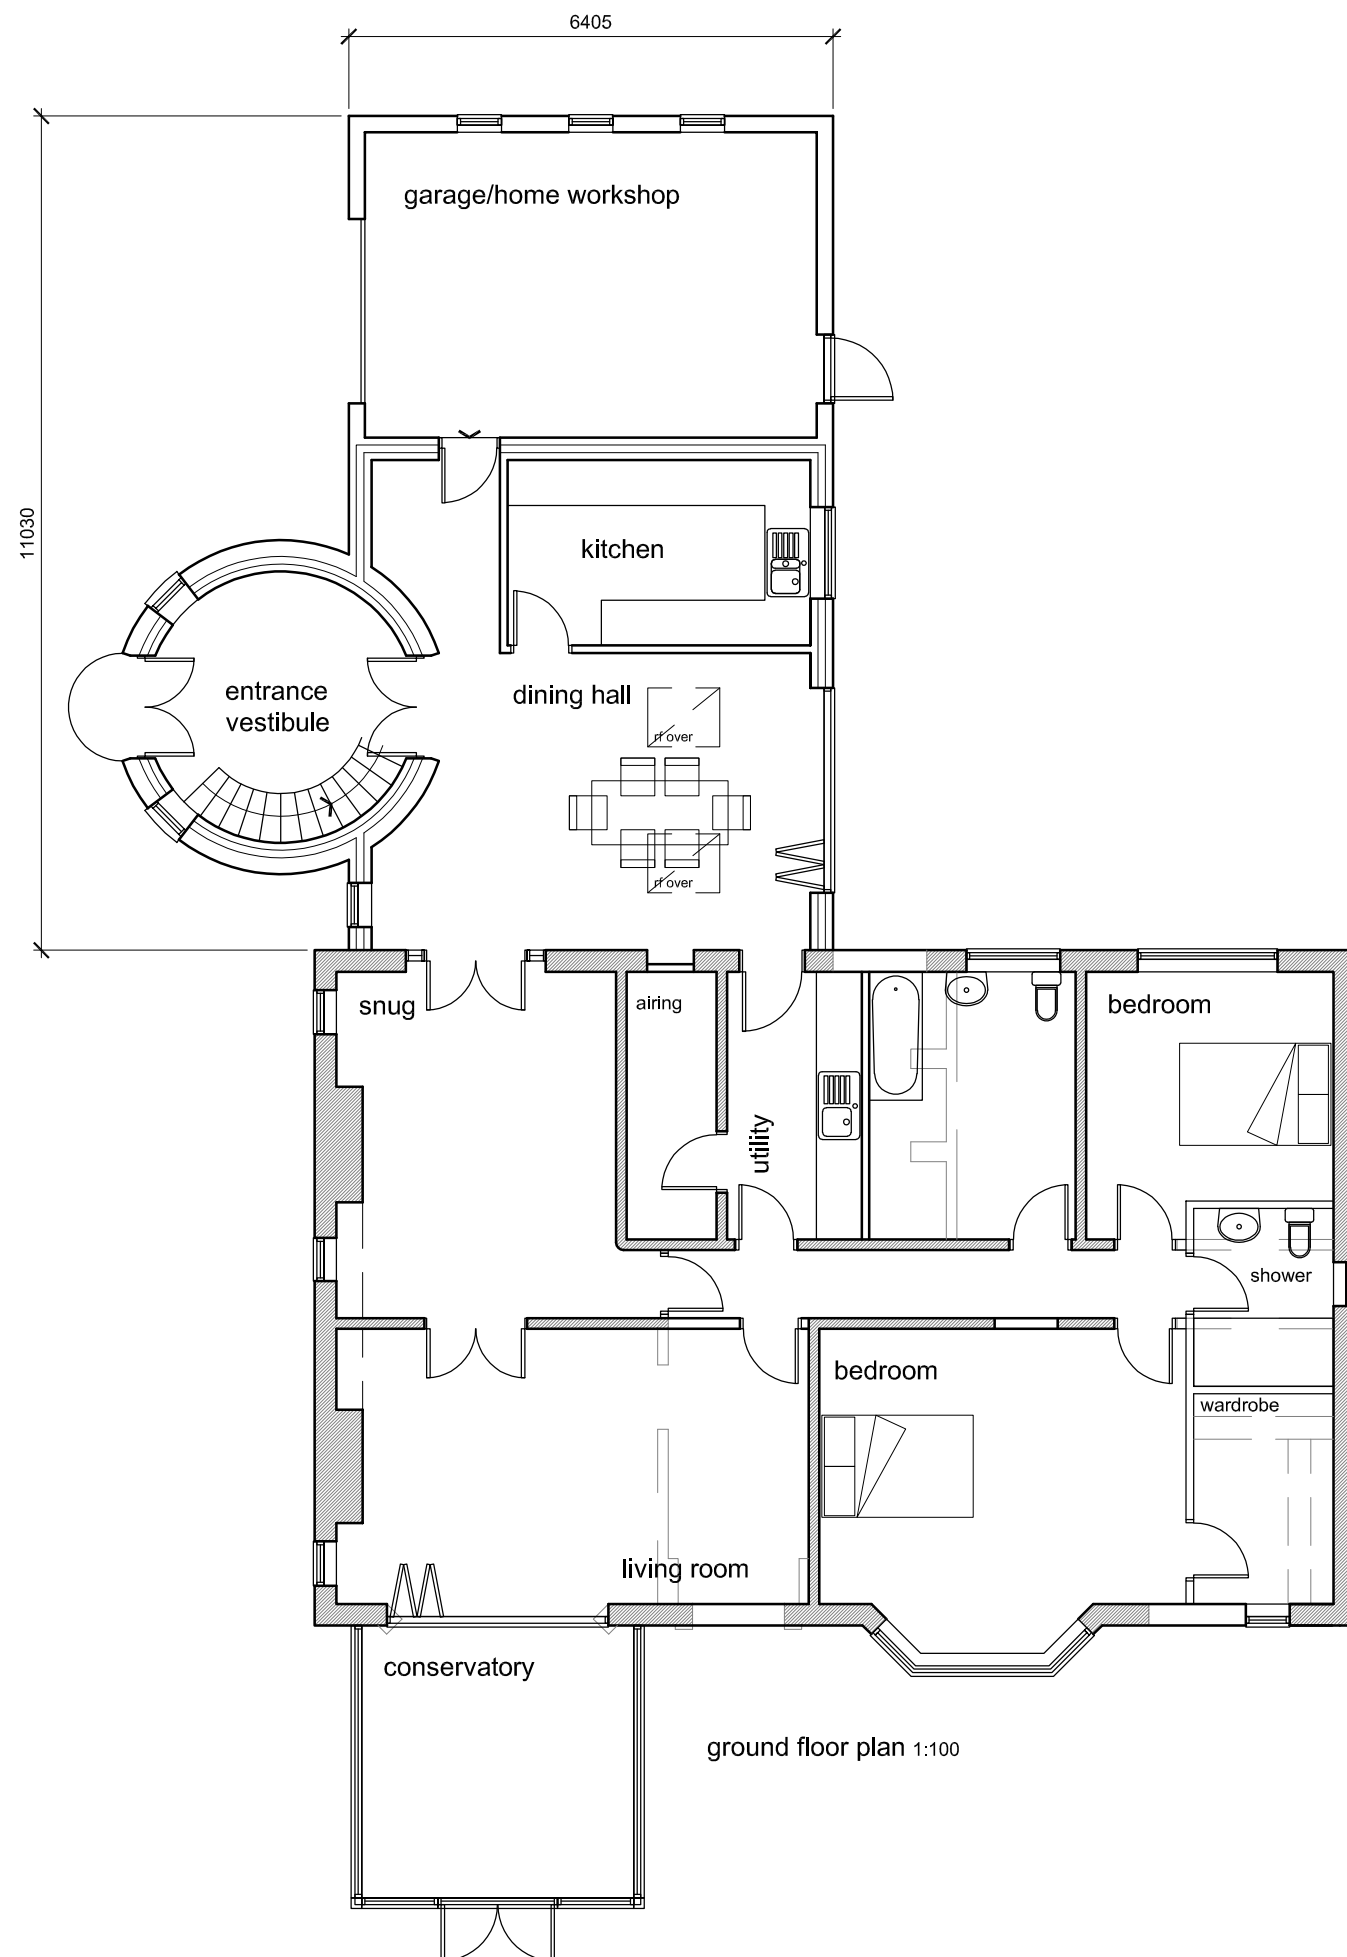


first floor plan 1:100

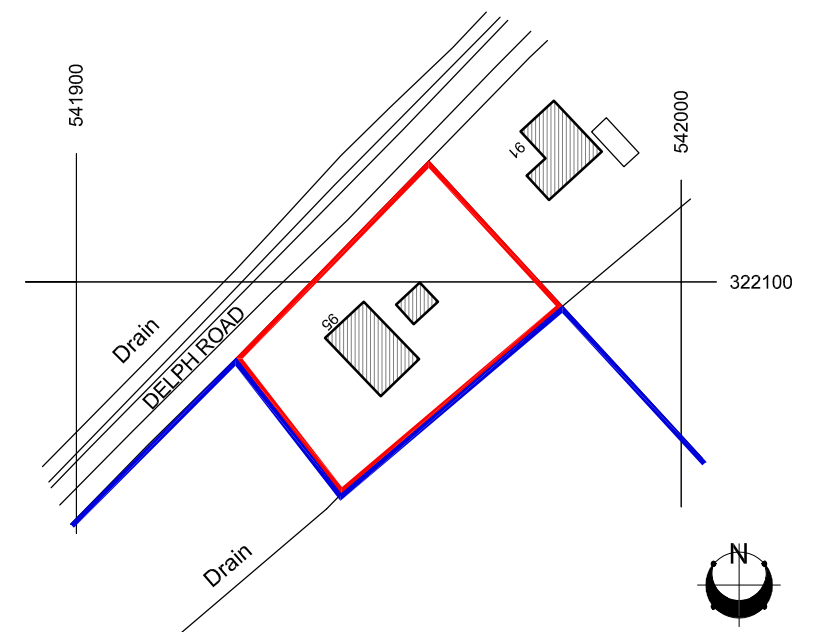

location plan 1:1250

Map data reproduced from Ordnance Survey National Geographic Database by permission of Ordnance Survey® on behalf of the controller of HMSO. © Crown copyright.
Order ID 1589495 dated 06/11/2015 1 year btu licence

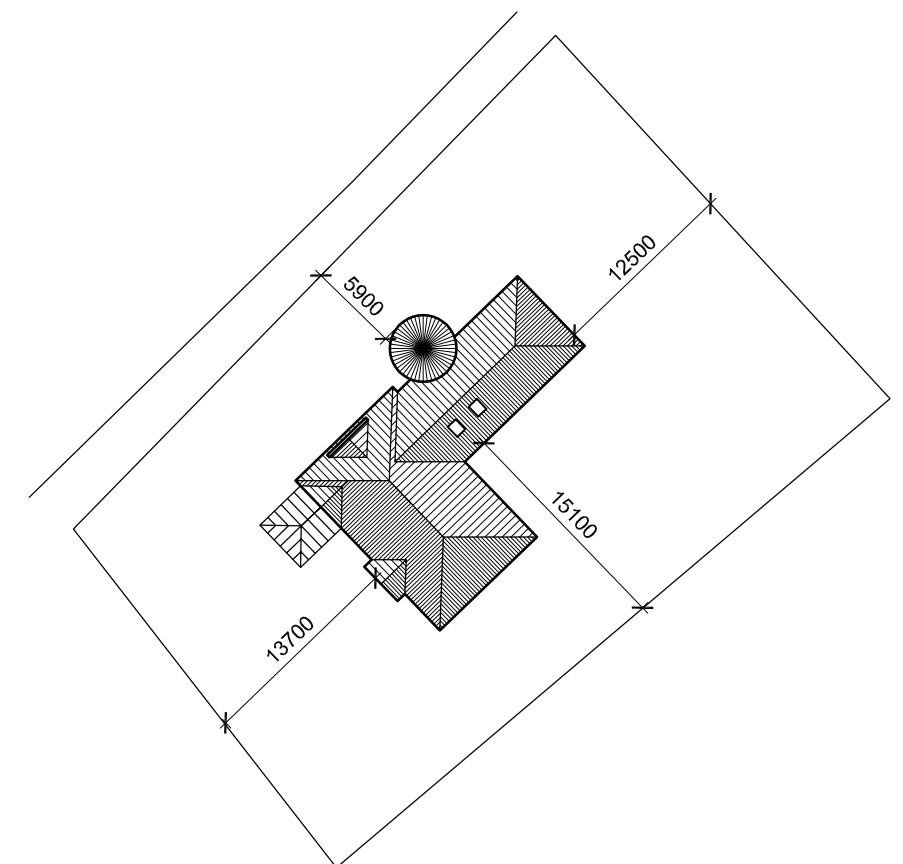

block & roof plan 1:500

This drawing has been based on Ordnance Survey data and may duplicate errors thereon & is for planning purposes only. Dimensions not to be used for setting out

Project: Extensions to 95 Delph Road PE12 9BX

Scale A3: as noted Date: 11 2015

Drawing: Plans as proposed, location plan & block/roof plan

Drawing No: 15111 03C

andrew page - architect Bramble Cottage, St Andrews Lane, Congham, King's Lynn PE32 1DS

t: 01485 609008 e: architect@ap-architect.uk © andrew page do not scale all dimensions to be checked on site

