

Gardens
9736
5.823ha
14.29

0931
2.624ha
6.48

2232
6.070ha
15.00

Collings
ESTATE AGENTS
• SURVEYORS
HIGH STREET, LONG SUTTON
SOUTH Lincs PE12 9DB
Tel: (01406) 362098
Reproduced by Permission
for Identification only

1:2500


SHDC
Planning & Development
05 OCT 2009
Ref: 0791-09

Common Farm

HOLLAND WITH BOSTON CO CONST

LITTLE SUTTON C P



TF 4422-4522
CONVERSION SCALES
HECTARES-ACRES

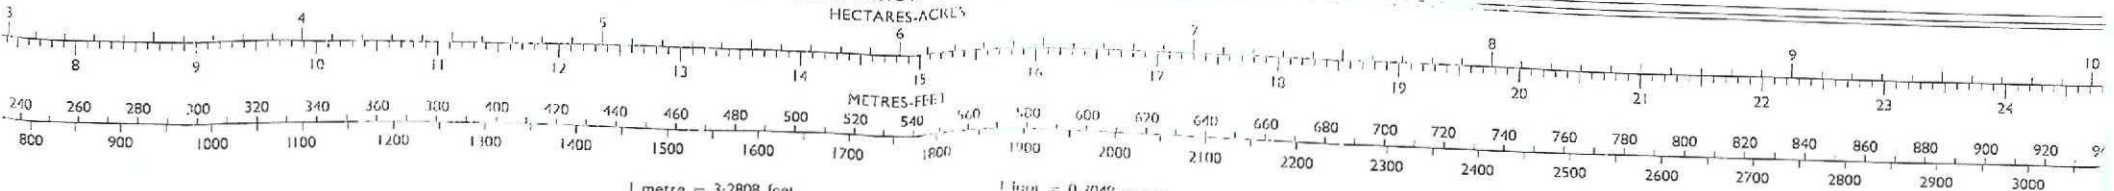


EXISTING DOG KENNELS

PROPOSED TWO ADDITIONAL
KENNELS

PROPOSED
CATTERY

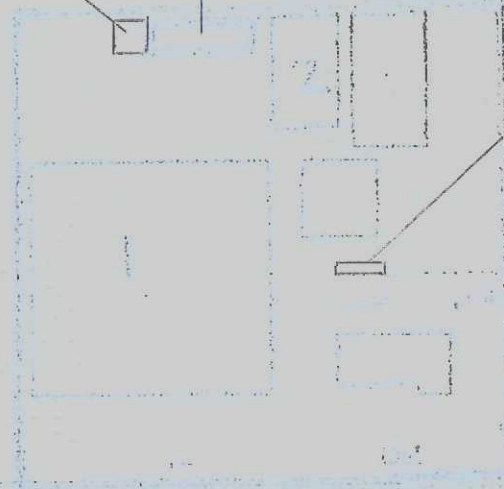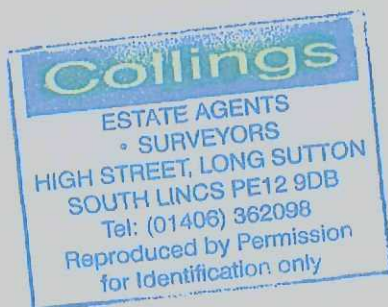

APPROX SCALE: 1:1250.

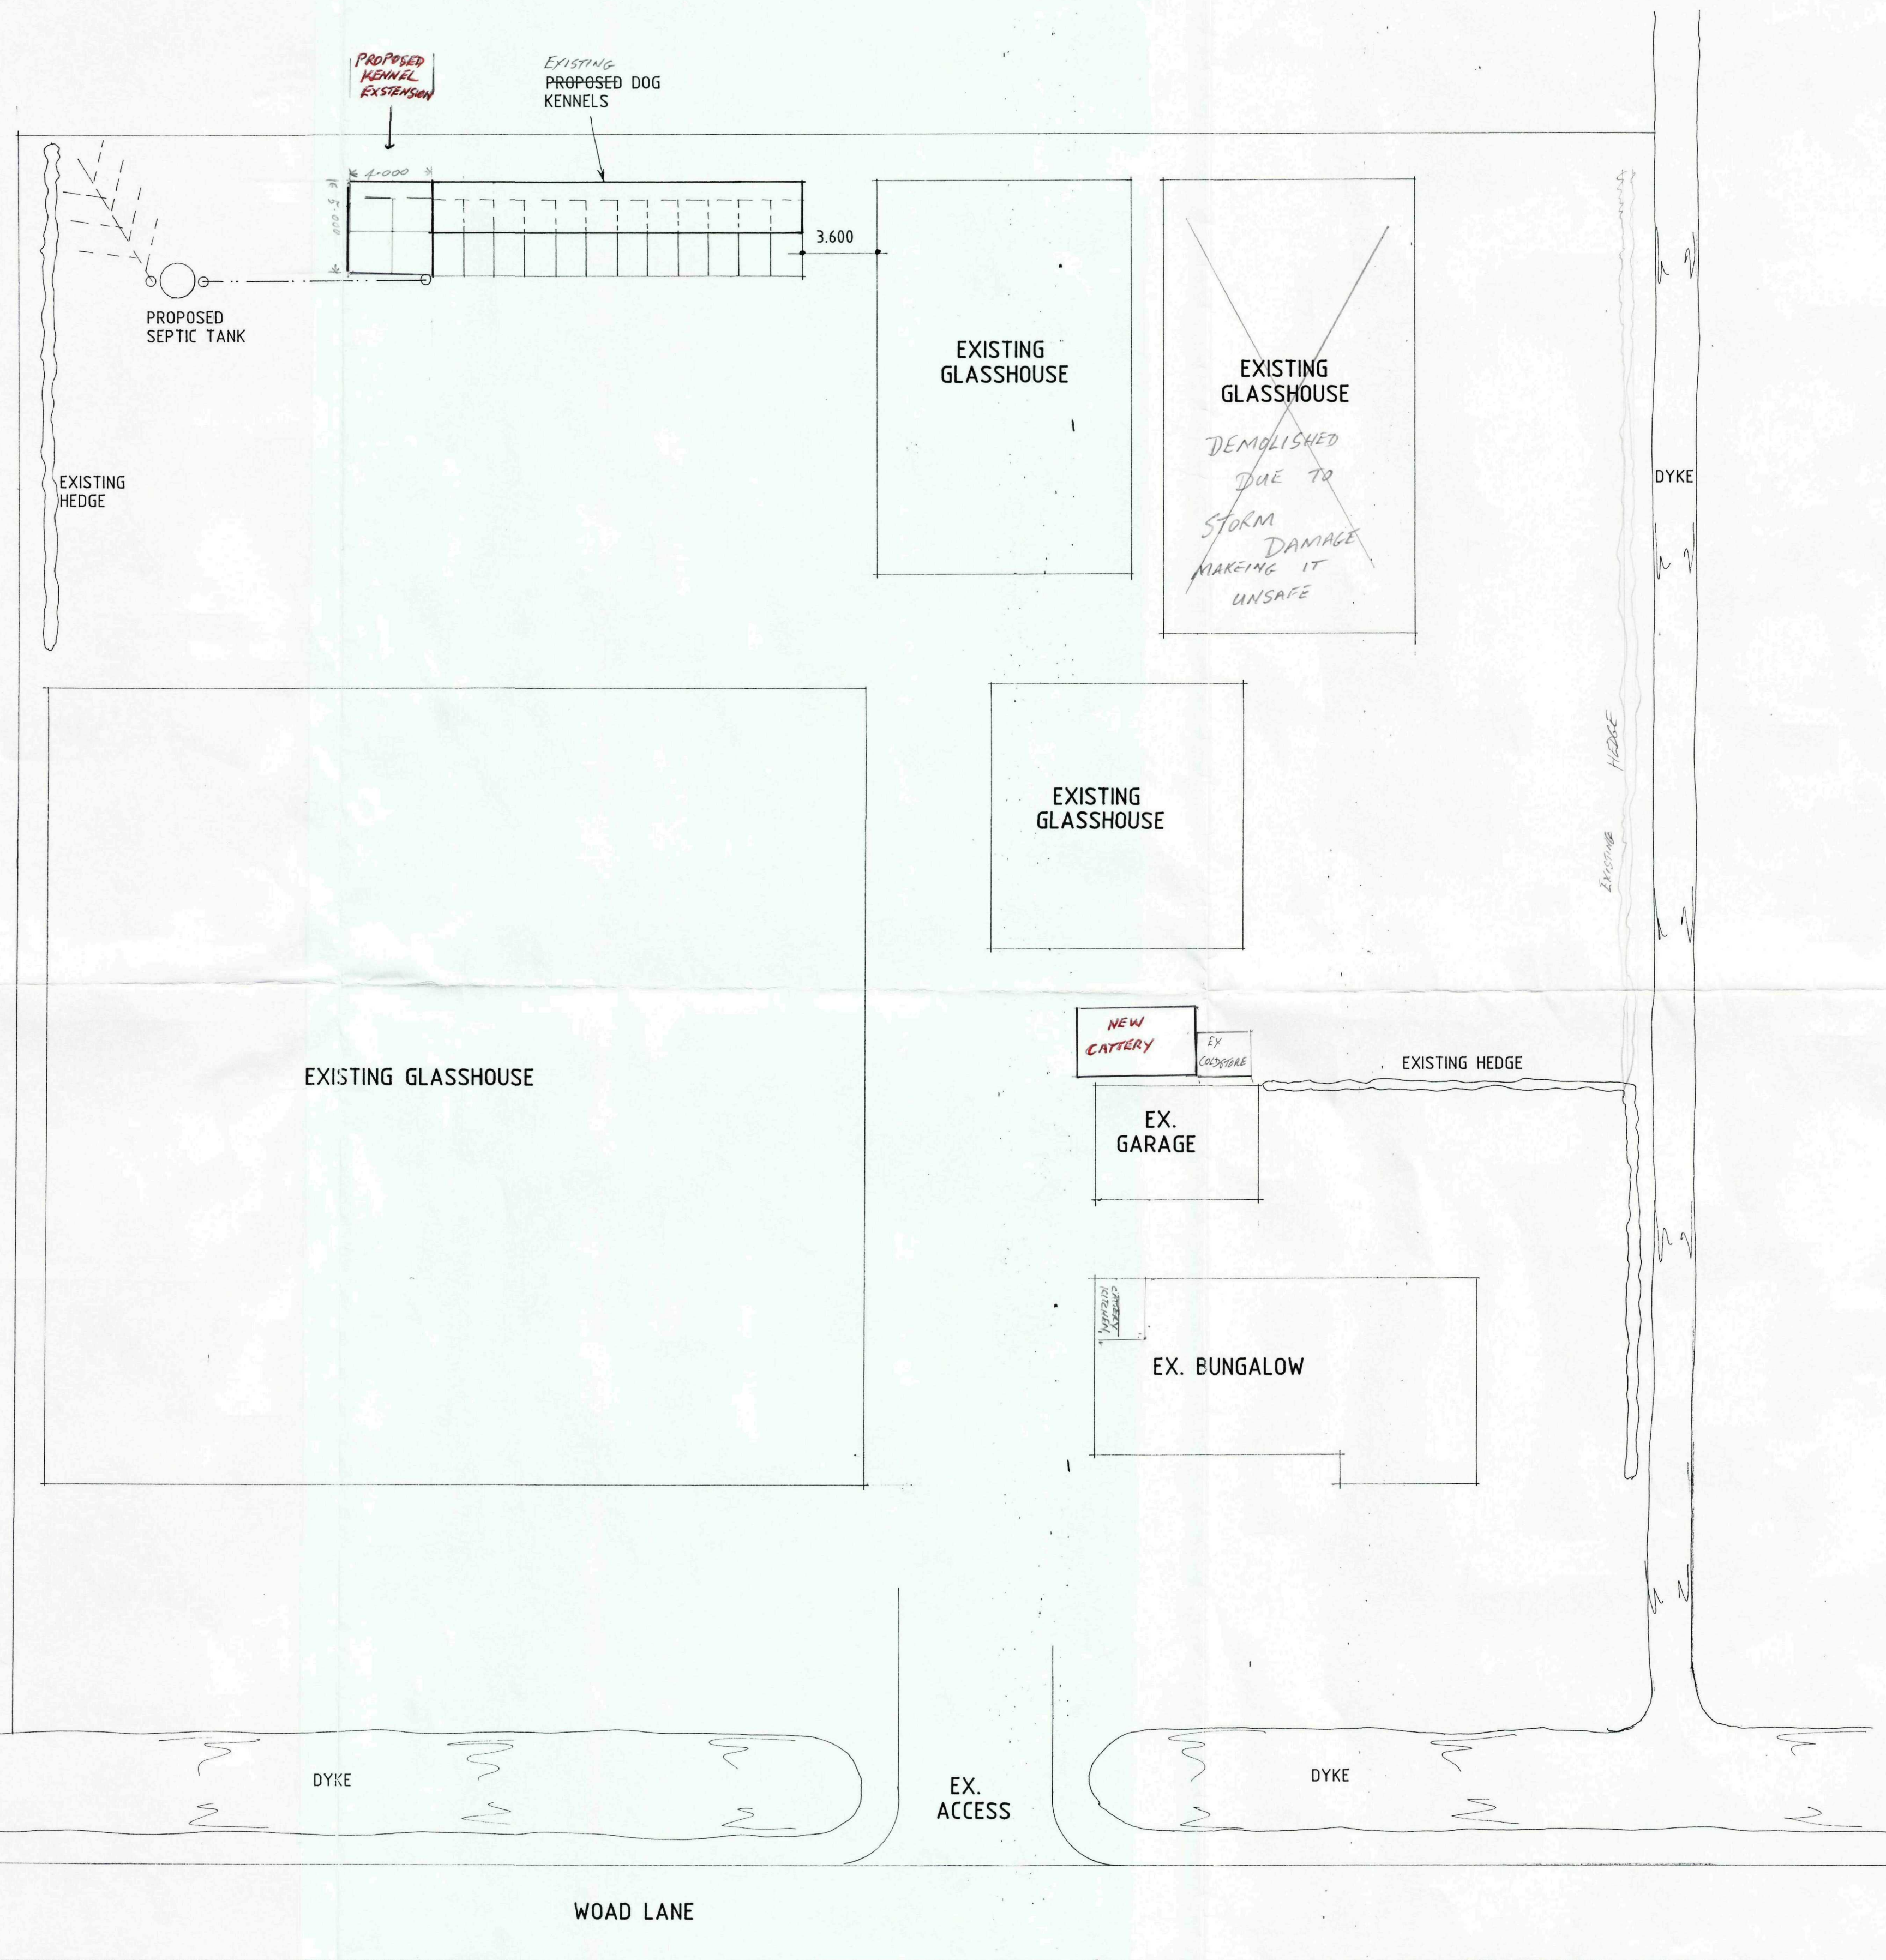

NOTES

THERE WILL BE A MAX. OF 20 DOGS IN THE PROPOSED KENNELS AT ANY ONE TIME

CONNECT FOUL DRAINS FROM PROPOSED KENNELS TO PROPOSED SEPTIC TANK AS SHOWN

06 NOV 2009
Ref: 0791-09

Status
DESIGN
CONSULTANTS IN ARCHITECTURE & PLANNING

PROPOSED ERECTION OF
~~EXTENSION OF KENNELS & CATTERY~~
ROLVER OAK, WOAD LANE,
LONG SUTTON FOR

MR. & MRS. ROBERTS.

1:200 SD03-031/1

MARCH-03 B.GILHAM.

SITE PLAN

2 Edinburgh Way, Holbeach,
Spalding, Lincs. PE12 7AP
Tel: 01406 424343 Fax: 01406 490702

