




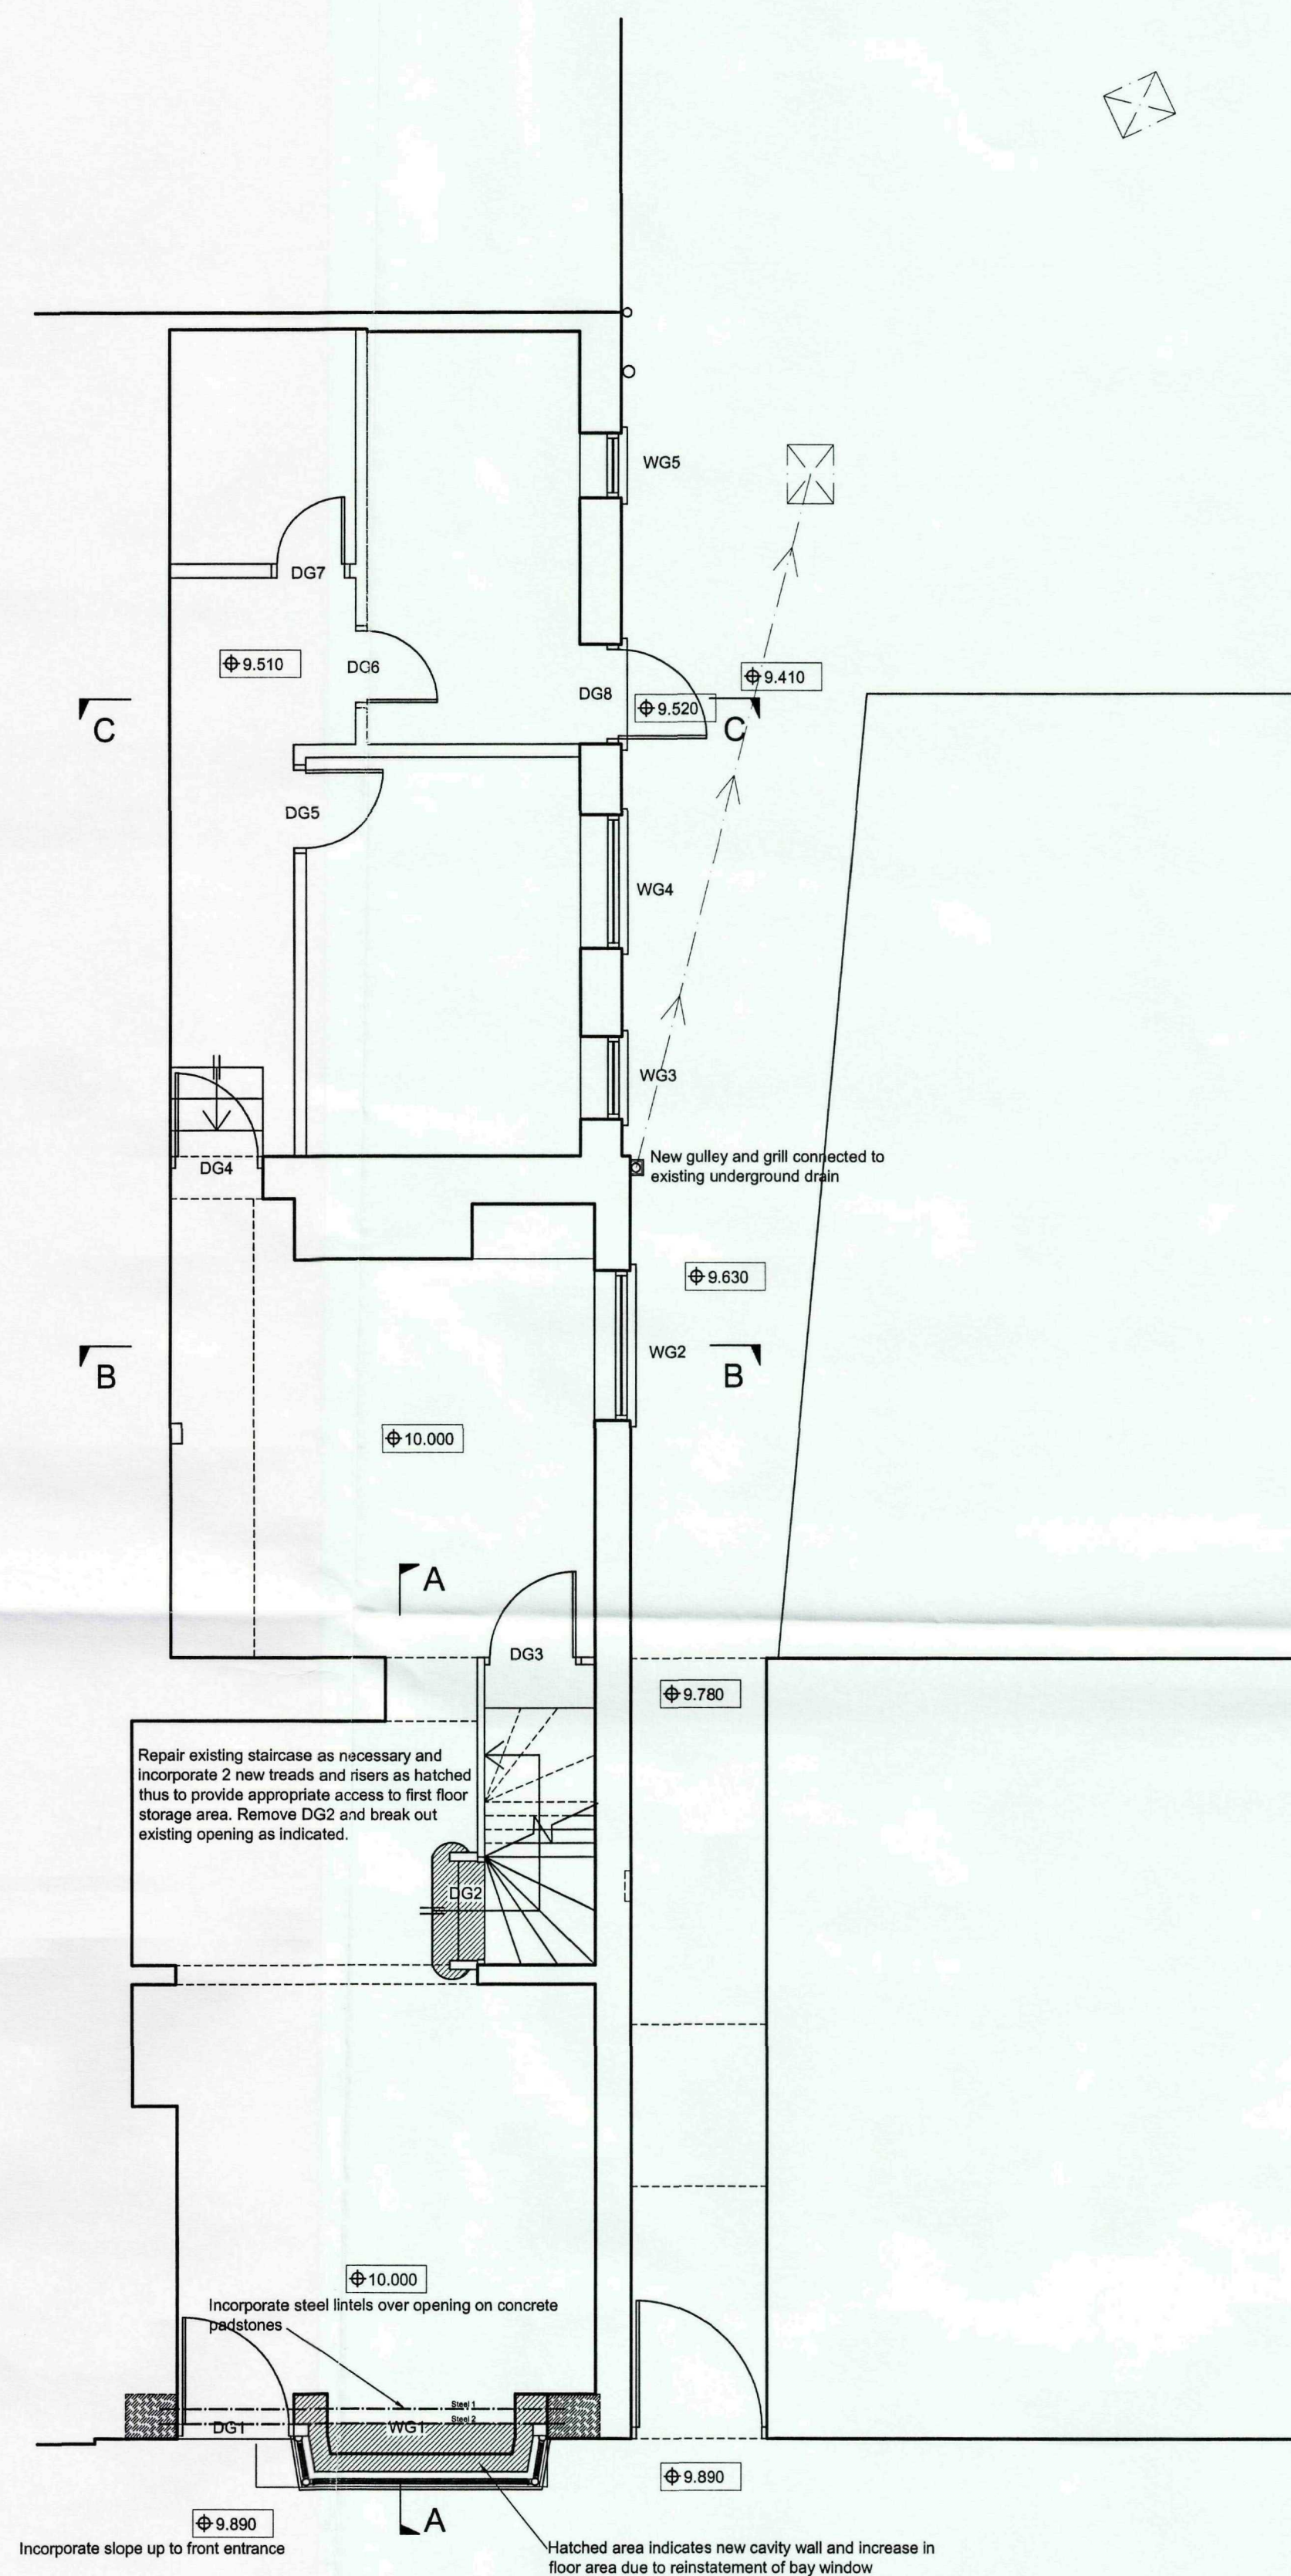

GROUND FLOOR LAYOUT

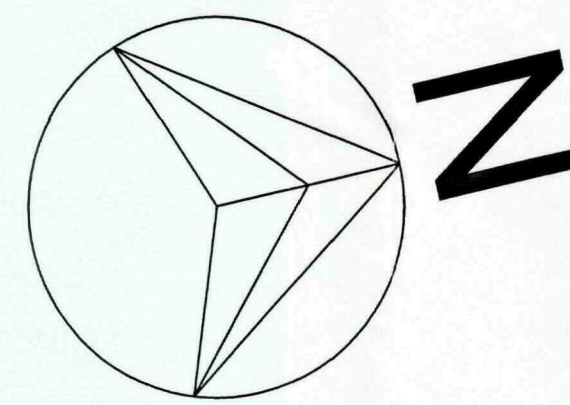


SITE LOCATION PLAN

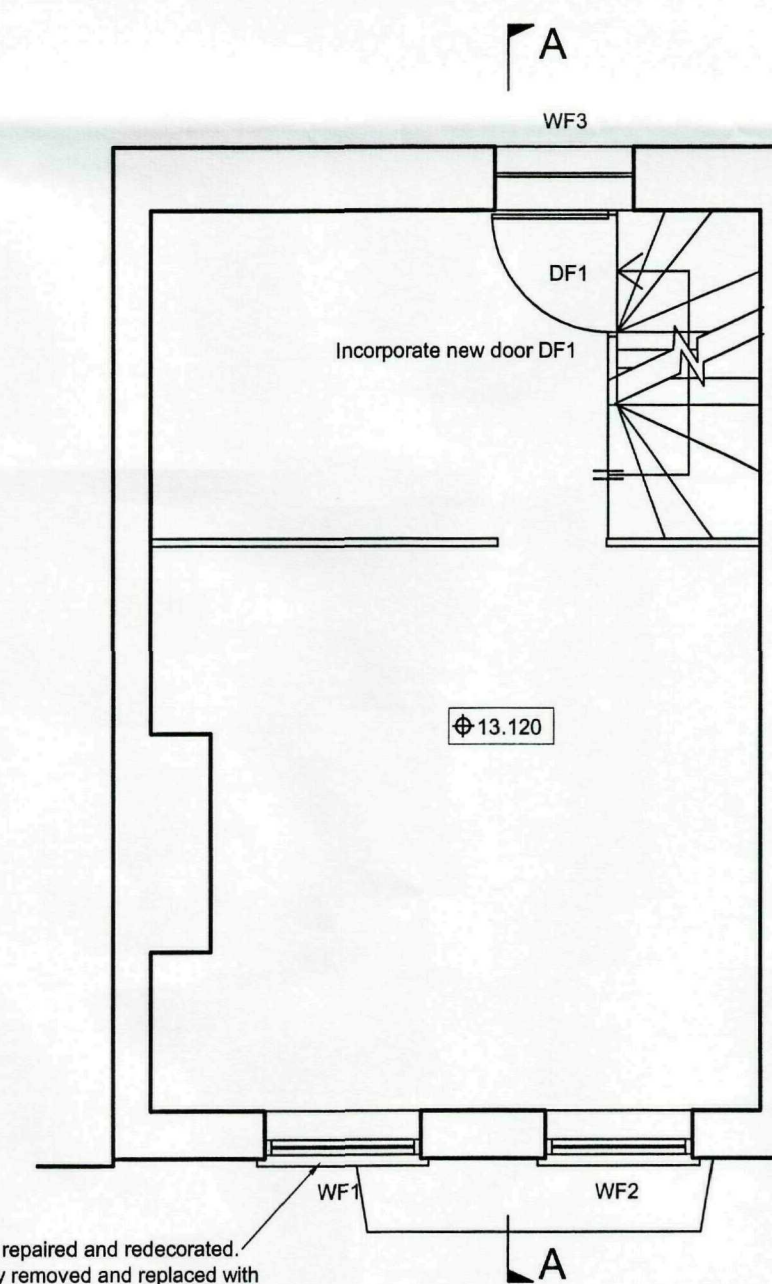

Window to be overhauled, repaired and redecorated.  
Bottom sash to be carefully removed and replaced with new sash to match existing.

FIRST FLOOR LAYOUT

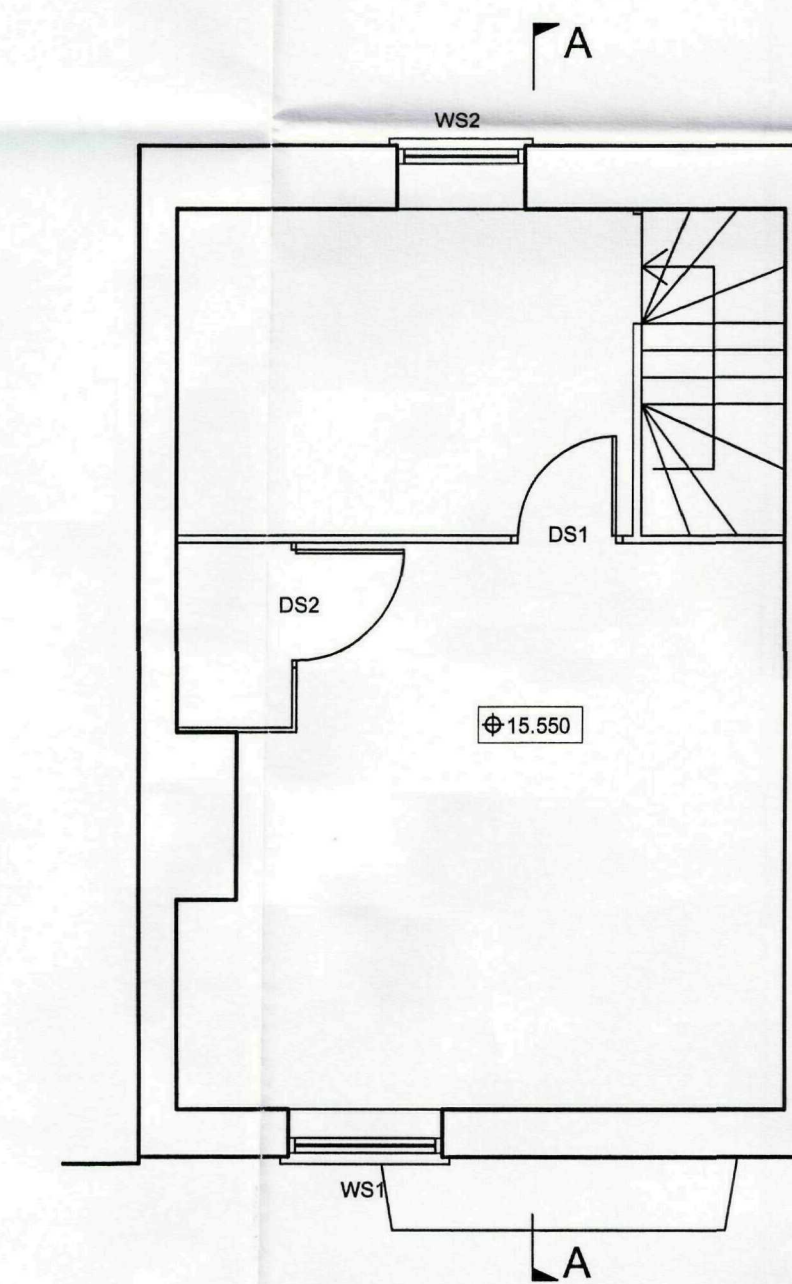

SECOND FLOOR LAYOUT

**AMENDED PLAN**  
Ref. A /

SHCC  
Planning & Development  
03 DEC 2009  
Ref: 0806-09

Ramp up to main entrance removed in accordance with Highways requirements  
Steel lintels and concrete padstones indicated over new shop front  
Shop front amended, further notes added


C 29.11.09  
B 17.09.09  
REV: A DATE: 30.08.09

|                                                                    |                   |                          |           |   |                |
|--------------------------------------------------------------------|-------------------|--------------------------|-----------|---|----------------|
| Shop front amended, further notes added                            |                   |                          |           | REV: A   | DATE: 30.06.09 |
| JOB TITLE:<br>24 MARKET PLACE,<br>LONG SUTTON                      |                   |                          |           | <b>SCORER &amp;<br/>HAWKINS</b>                                                                                      |                |
| DRAWING<br>TITLE: FLOOR LAYOUT & SITE LOCATION PLAN<br>AS PROPOSED |                   |                          |           |   |                |
| SCALE:<br>1:50, 1:1250                                             | DATE:<br>18.06.09 | DRAWING NO:<br>2125/03   | REV:<br>C |   |                |
|                                                                    |                   |                          |           | 20 Banks Street, Homestead, Lincs LN9 5BW<br>Telephone 01507 524556 Fax 01507 524300<br>Email scorershawkins@aol.com |                |
| © Copyright Reserved                                               |                   | Drawing not to be scaled |           | Dimensions to be checked on site                                                                                     |                |


OFFICE CURRENT




EAST ELEVATION

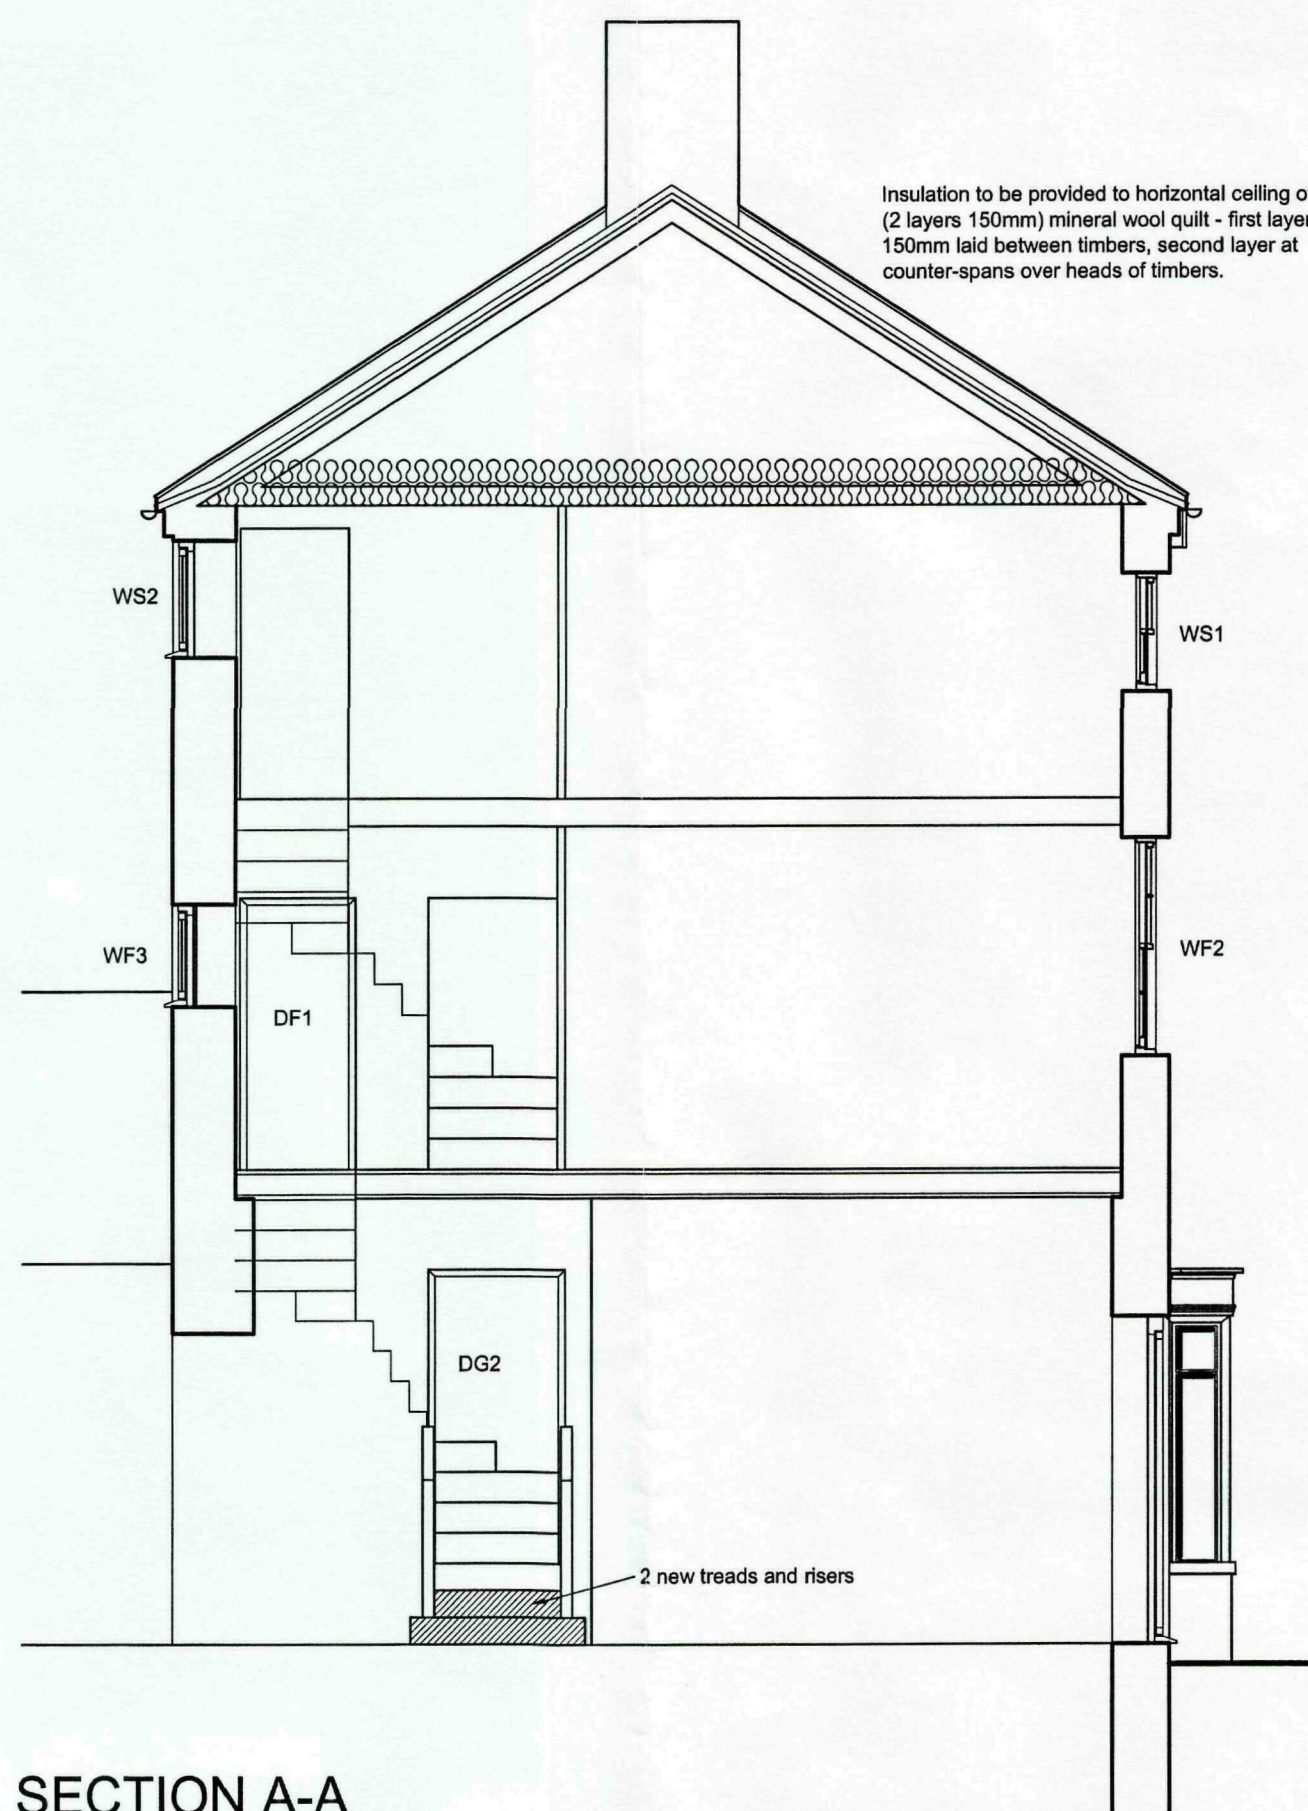


SECTION A-A

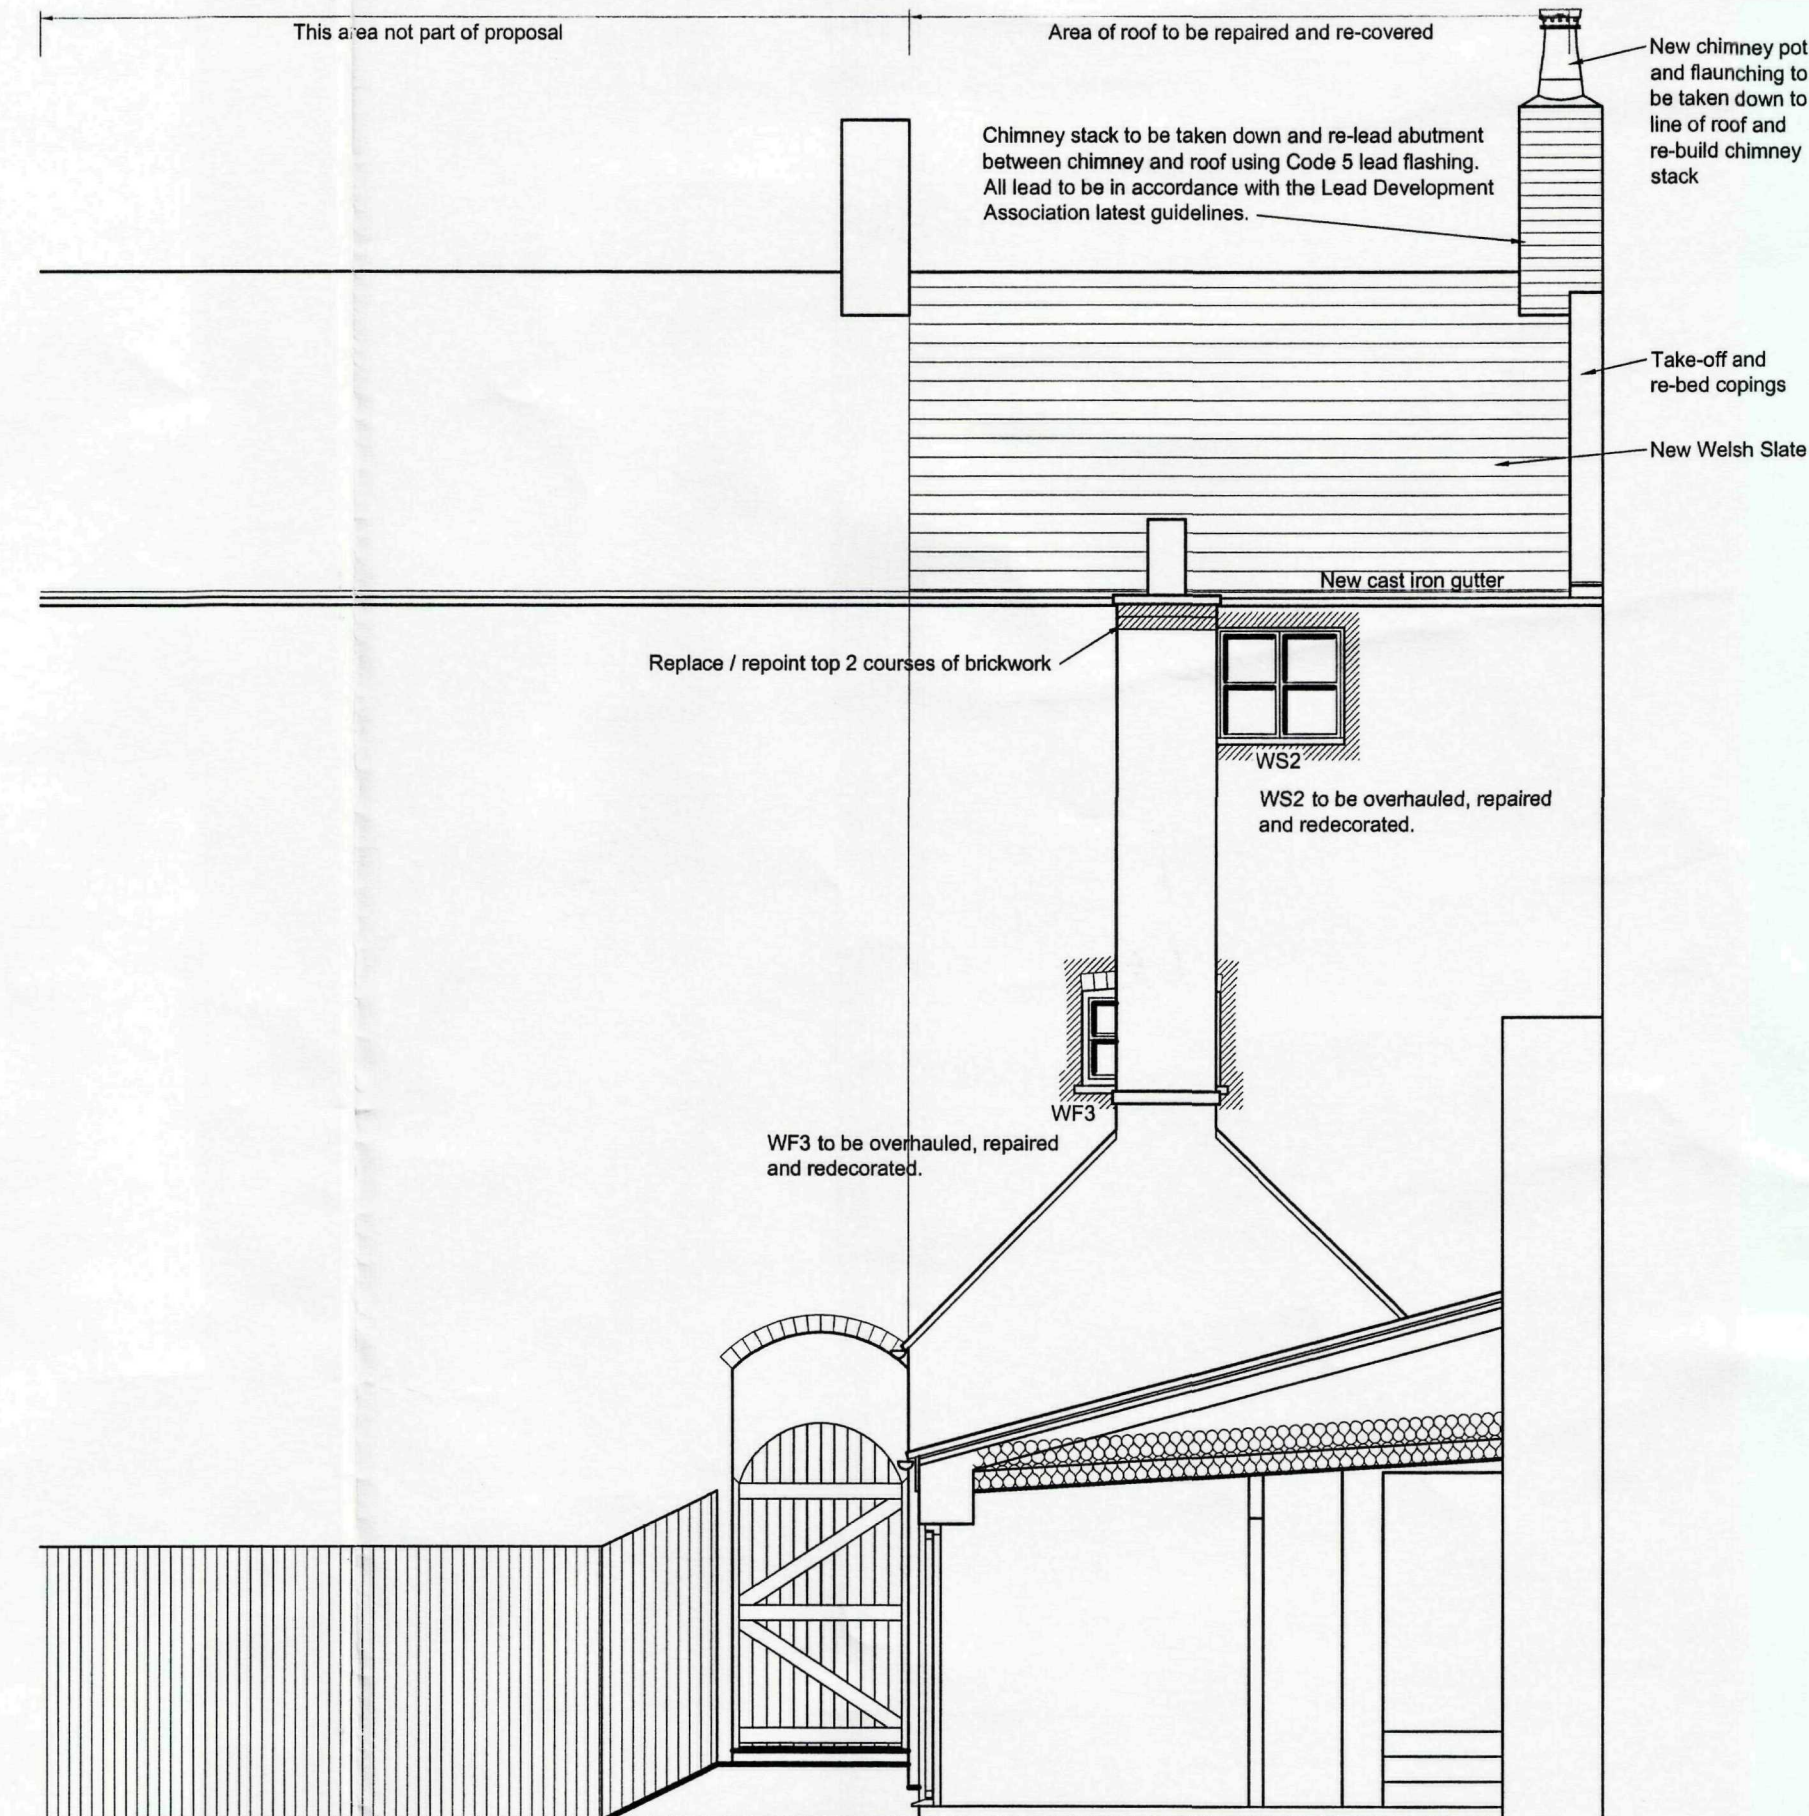


WEST ELEVATION

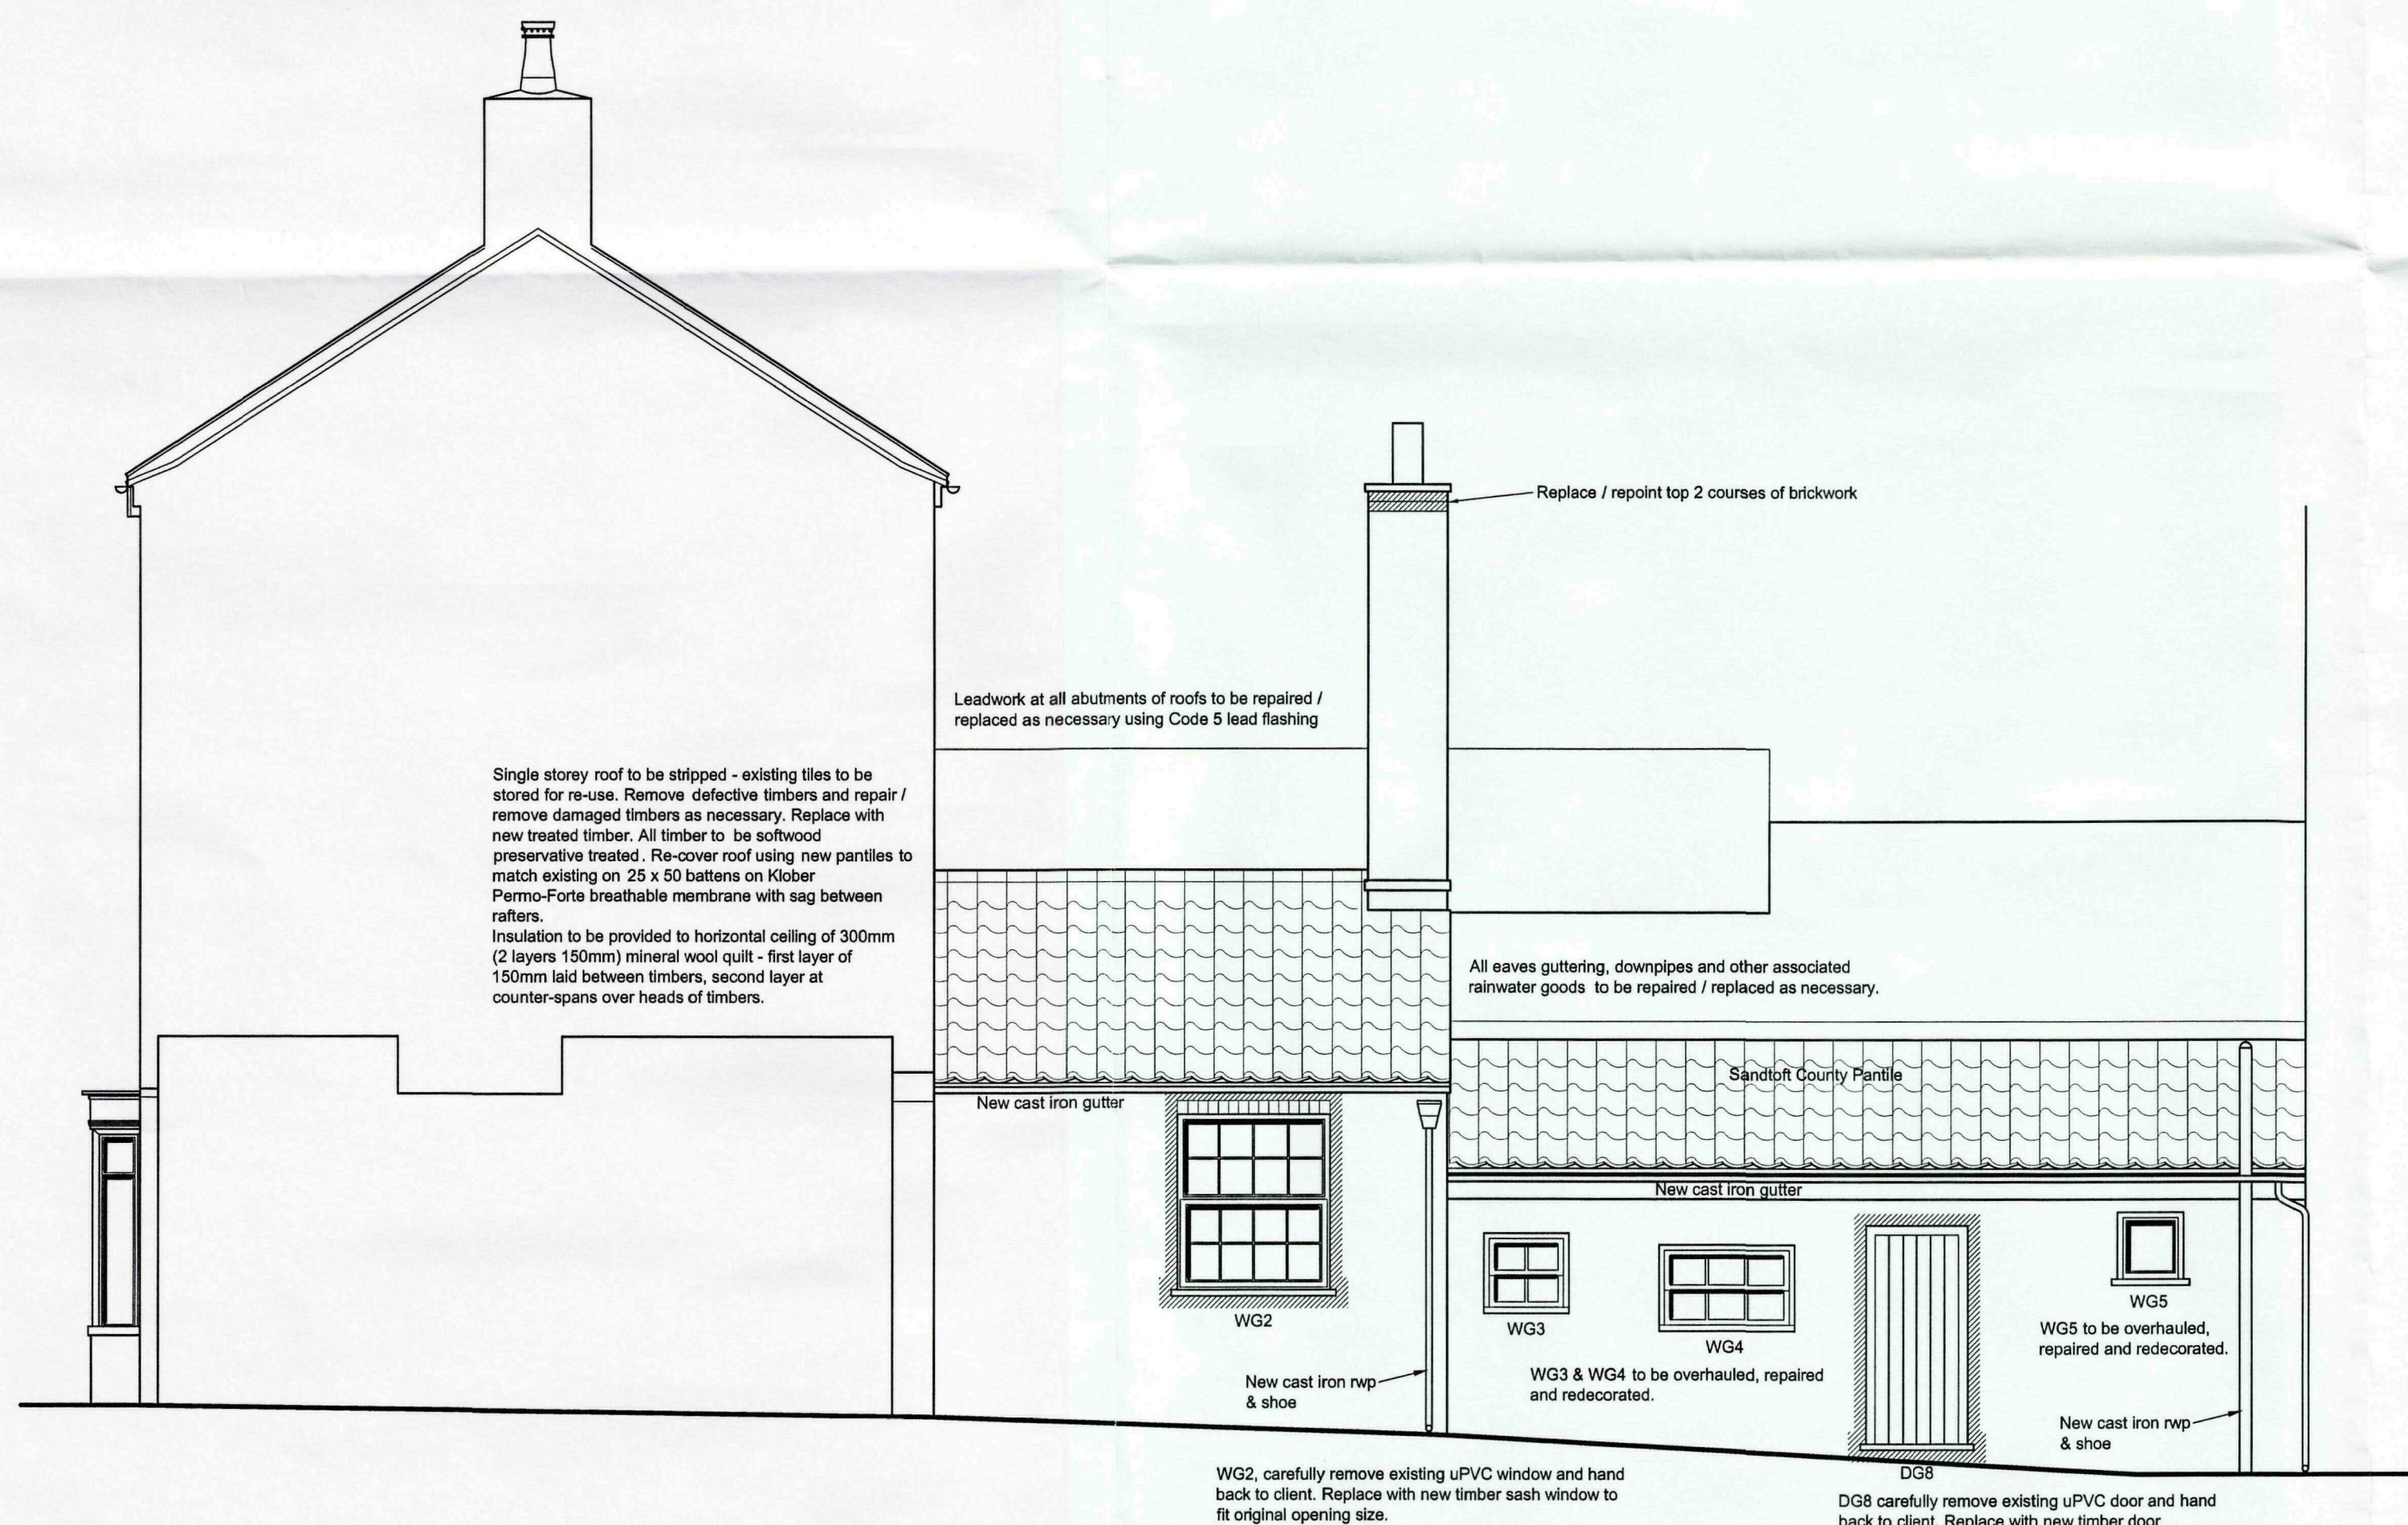

NORTH ELEVATION

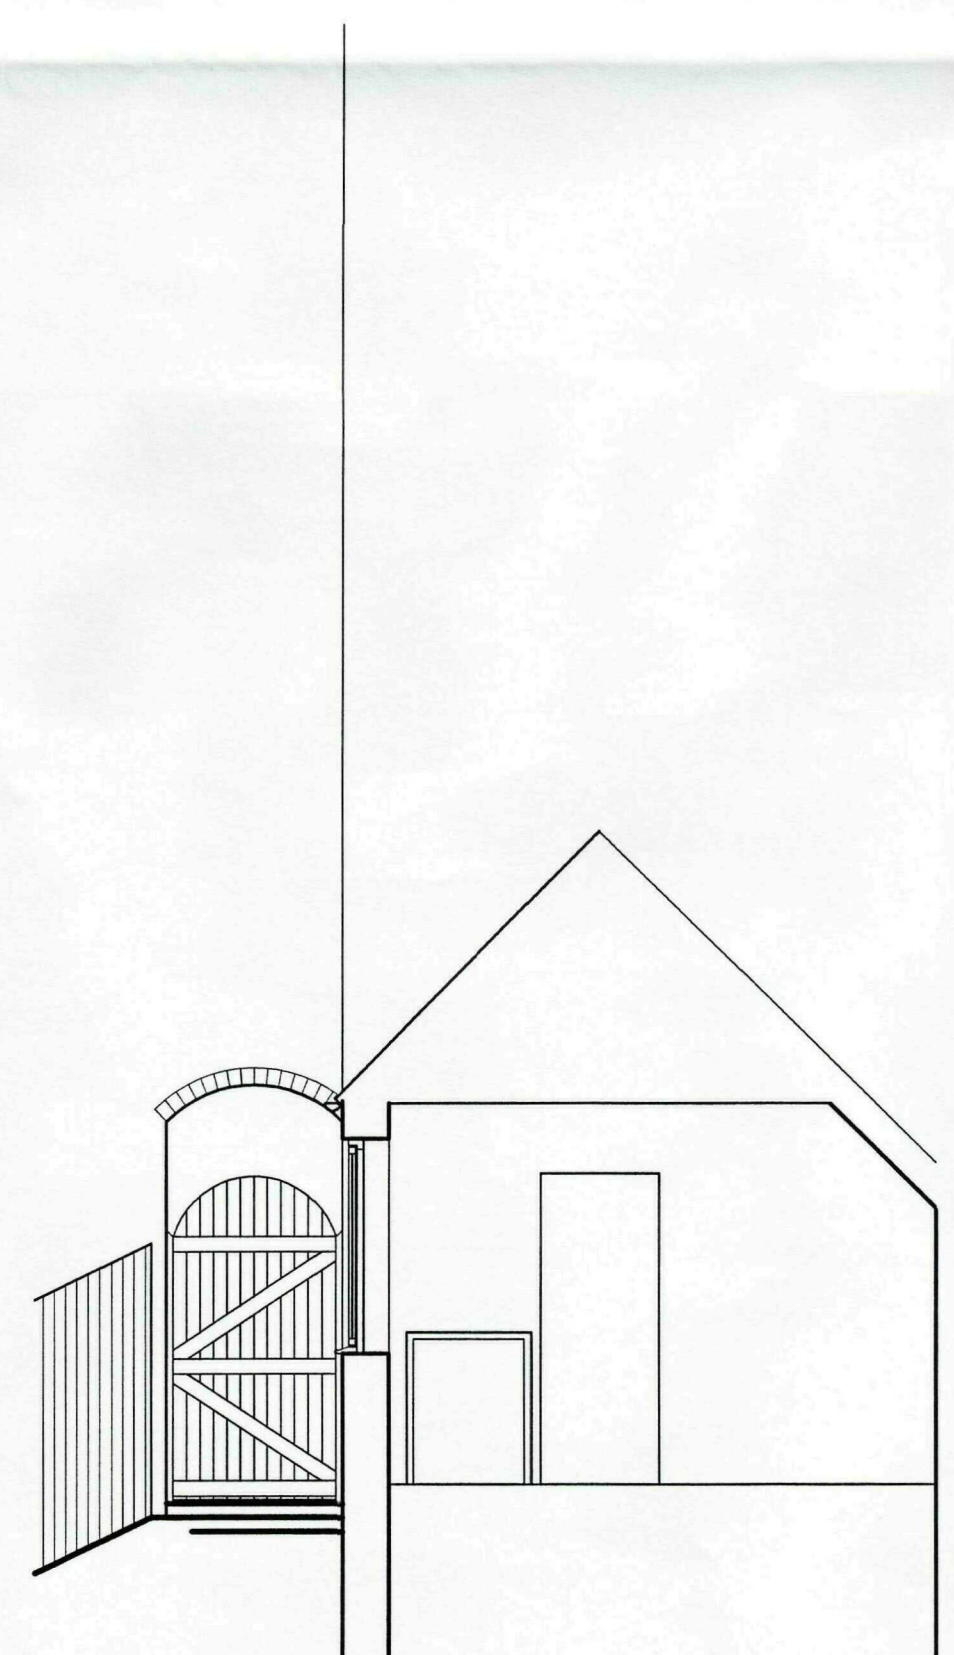

SECTION B-B

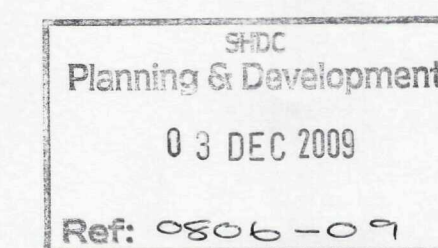

OFFICE CURRENT

|   |                   |                          |           |   |  |                            |
|---|-------------------|--------------------------|-----------|---|--|----------------------------|
| Ramped access to main entrance removed in accordance with Highways requirements<br>Shop front amended, further notes added |                   |                          |           | B<br>REV: A   |  | 30.11.09<br>DATE: 30.08.09 |
| JOB TITLE:<br>24 MARKET PLACE,<br>LONG SUTTON                                                                              |                   |                          |           | <b>SCORER &amp;<br/>HAWKINS</b><br><br>20 Banks Street, Horncastle, Lincs LN9 5BW<br>Telephone 01507 524556 Fax 01507 524300<br>Email scorerhawkins@aol.com |  |                            |
| DRAWING<br>TITLE: ELEVATIONS & SECTIONS<br>AS PROPOSED                                                                     |                   |                          |           |   |  |                            |
| SCALE:<br>1:50   | DATE:<br>18.06.09 | DRAWING No:<br>2125/04   | REV:<br>B |   |  |                            |
| © Copyright Reserved   |                   | Drawing not to be scaled |           | Dimensions to be checked on site   |  |                            |