




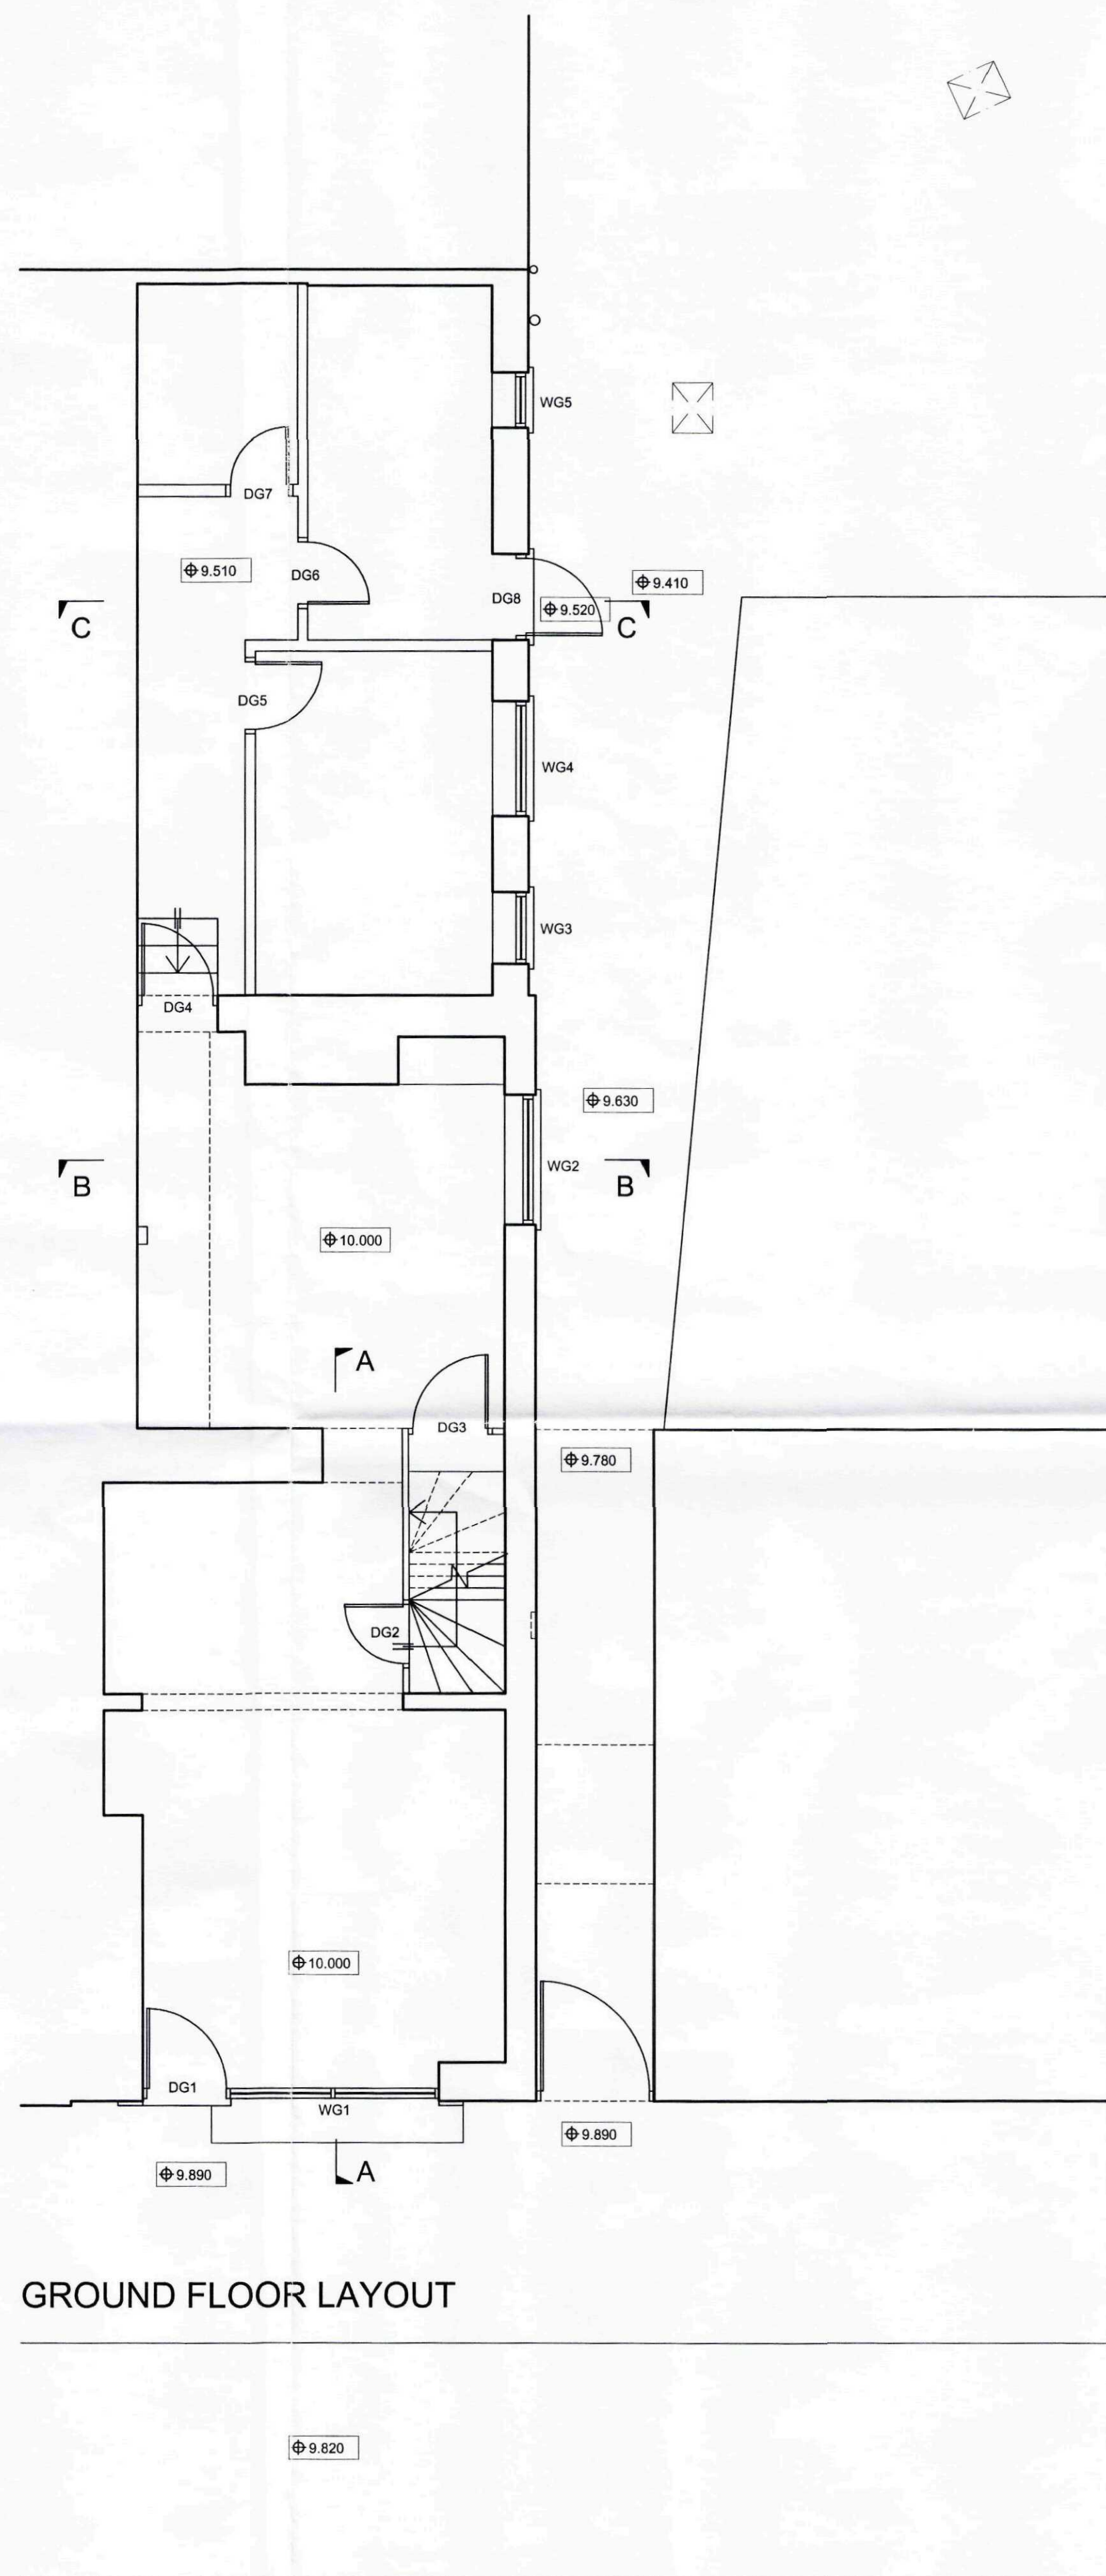


GROUND FLOOR LAYOUT

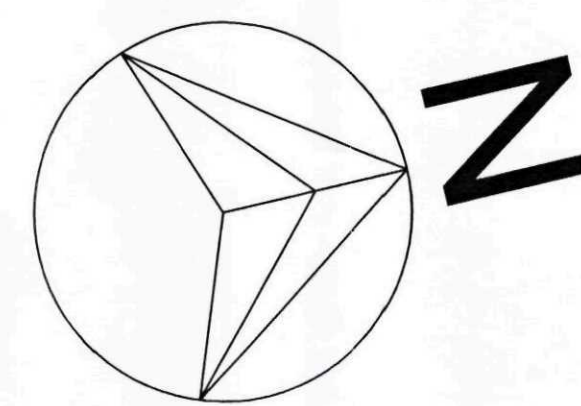

SITE LOCATION PLAN

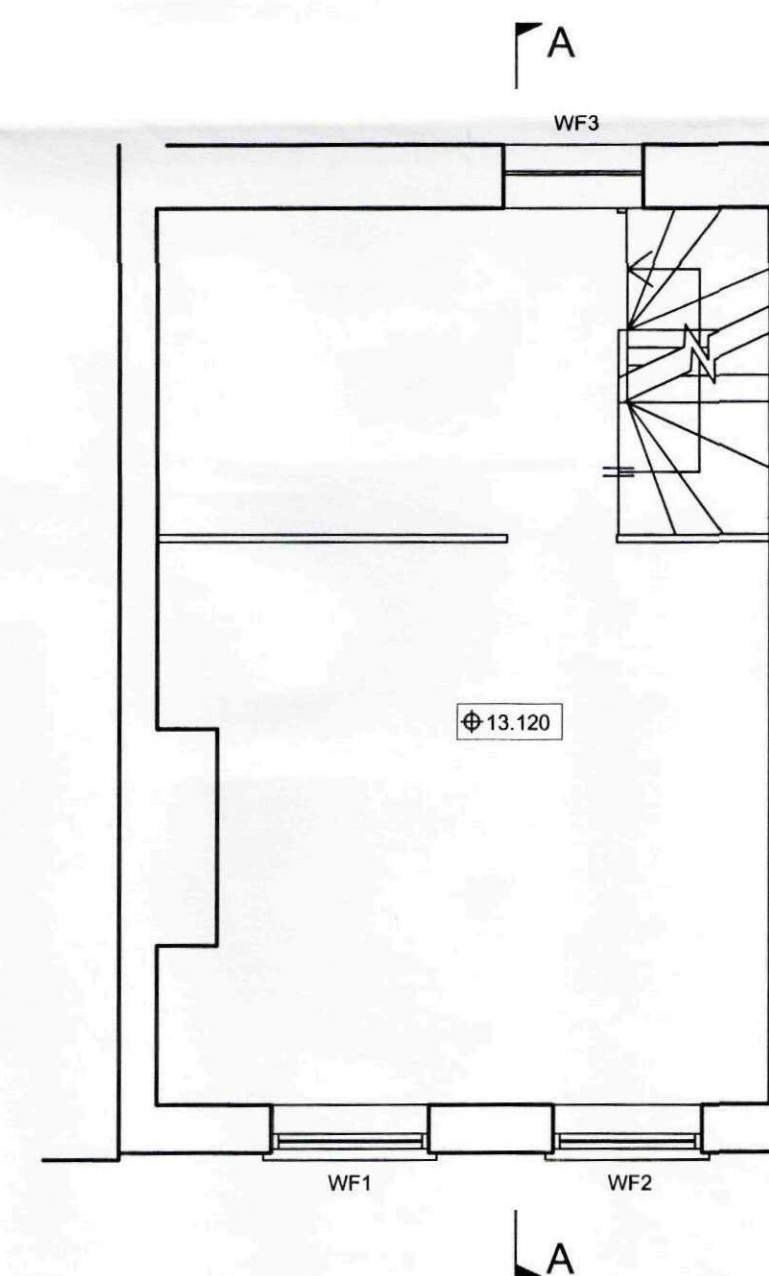

FIRST FLOOR LAYOUT

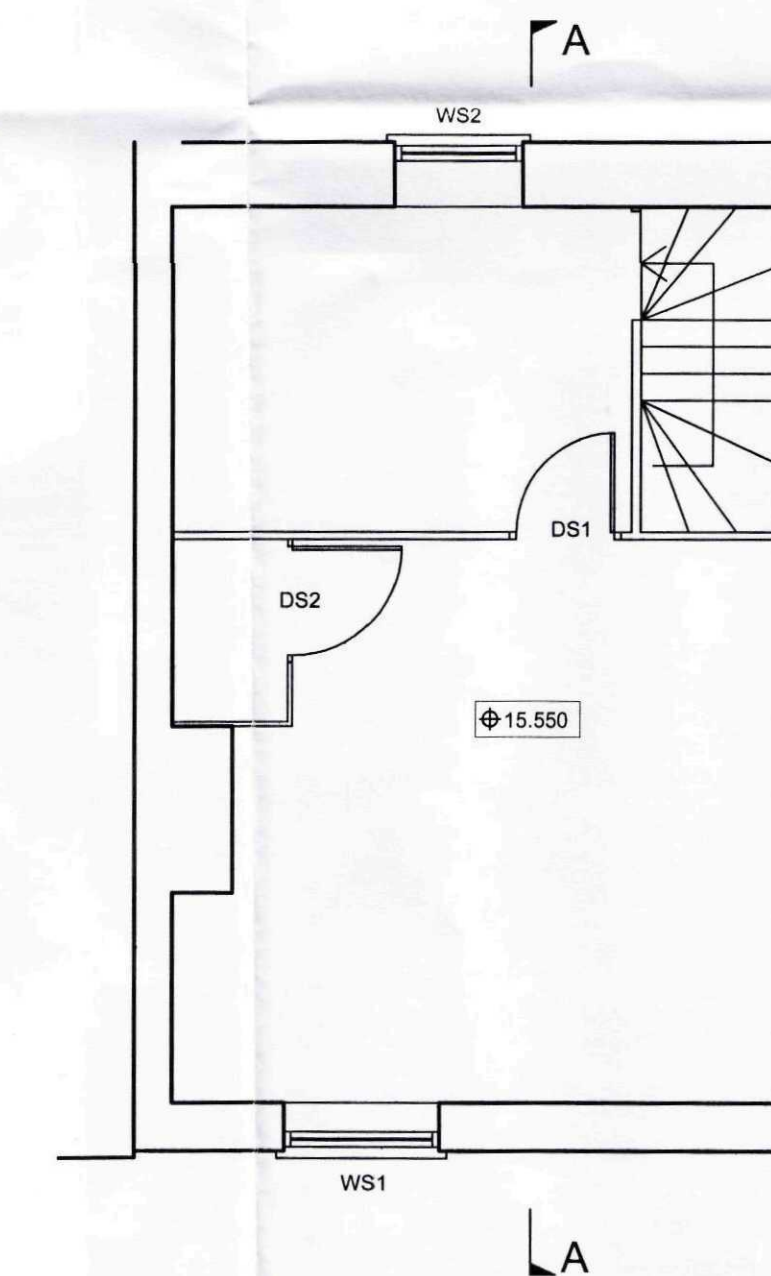


SECOND FLOOR LAYOUT

SHDC
Planning & Development
- 8 OCT 2009
Ref: 0206-cg


Minor amendments				REV: A	DATE: 30.08.09
JOB TITLE: 24 MARKET PLACE, LONG SUTTON				SCORER & HAWKINS	
DRAWING TITLE: FLOOR LAYOUT & SITE LOCATION PLAN AS EXISTING					
SCALE: 1:50, 1:1250	DATE: 09.06.09	DRAWING No: 2125/01	REV: A		
				20 Banks Street, Homcastle, Lincs LN9 5HW Telephone 01507 524556 Fax 01507 524300 Email scorerhawkins@aol.com	
© Copyright Reserved		Drawing not to be scaled		Dimensions to be checked on site	




EAST ELEVATION

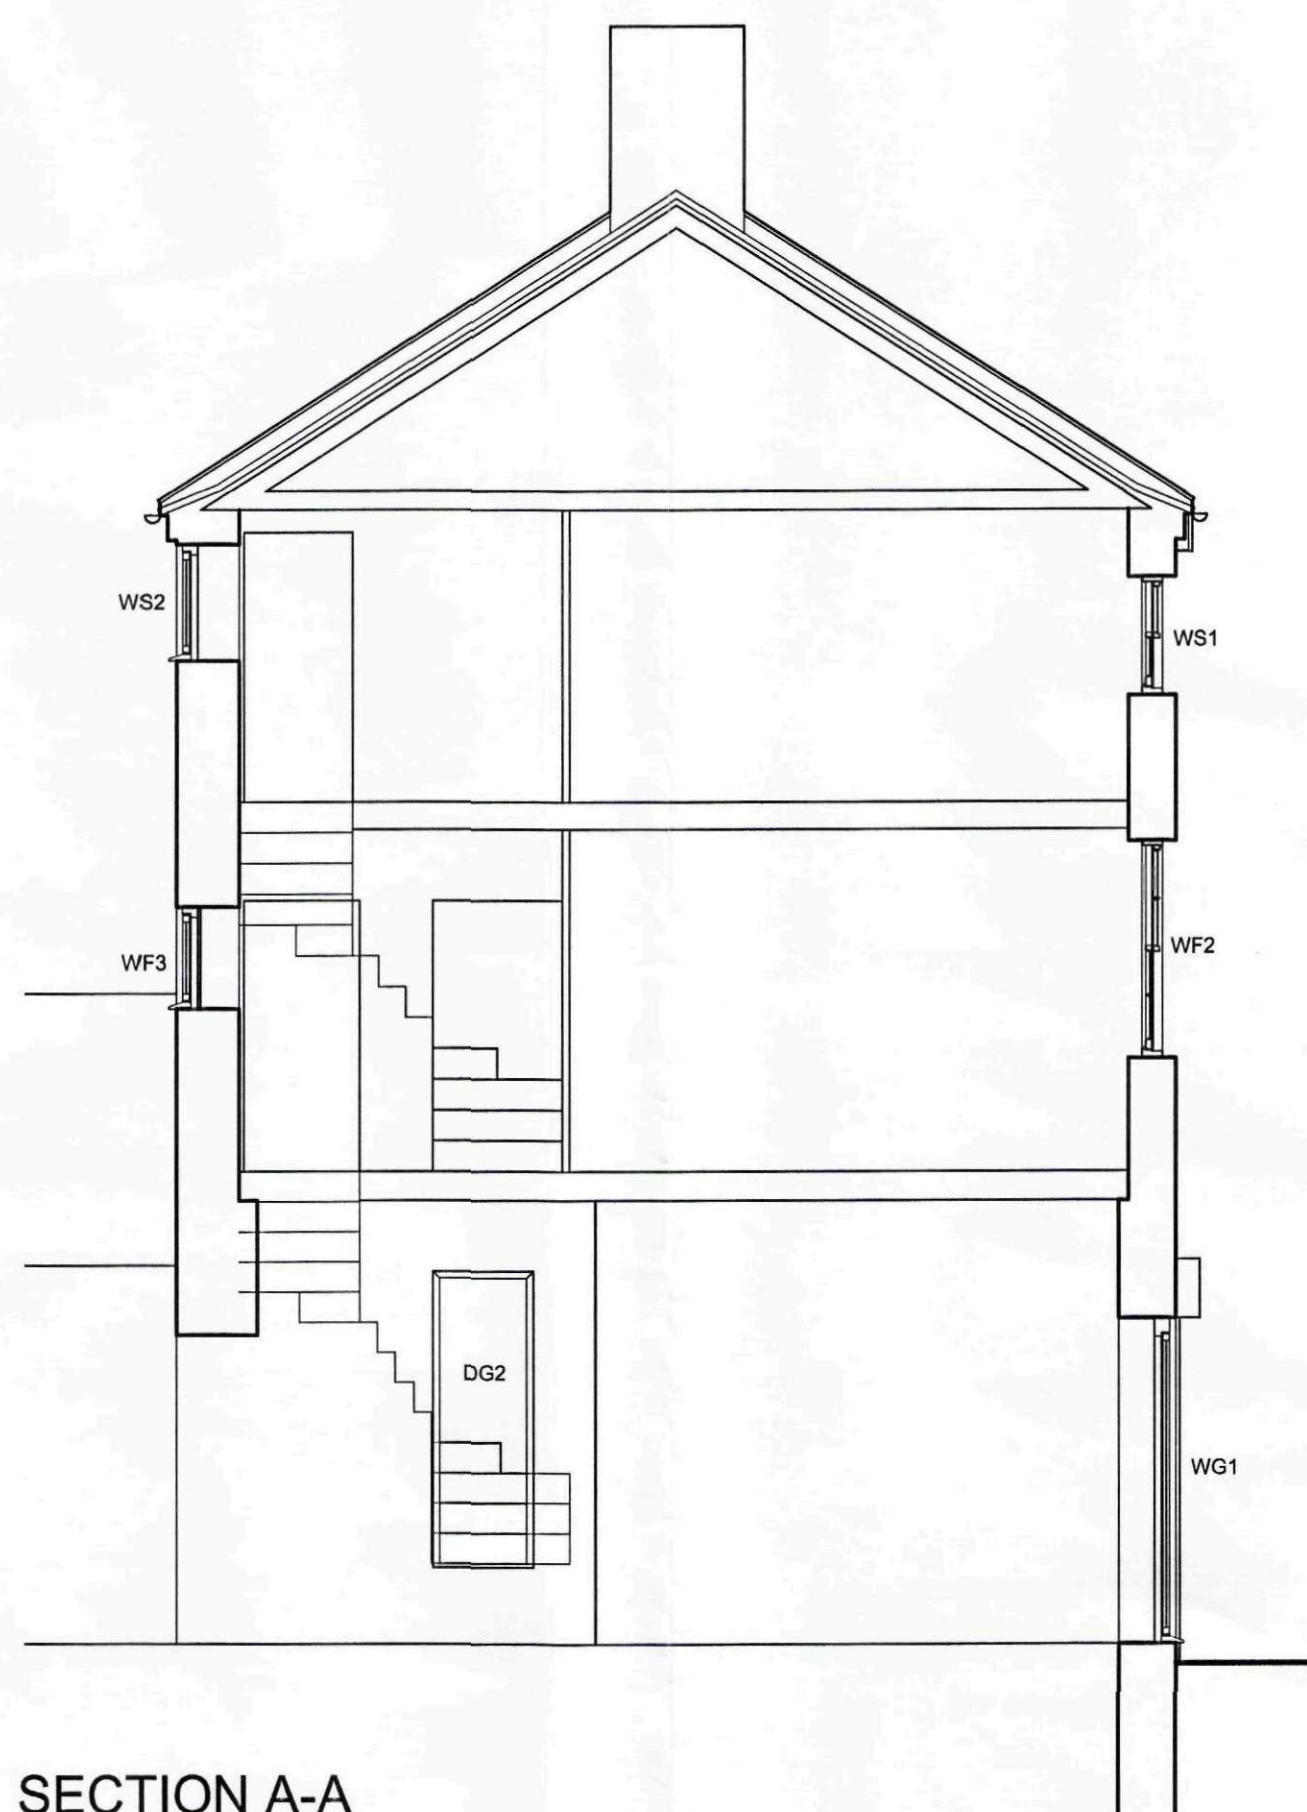


SECTION A-A

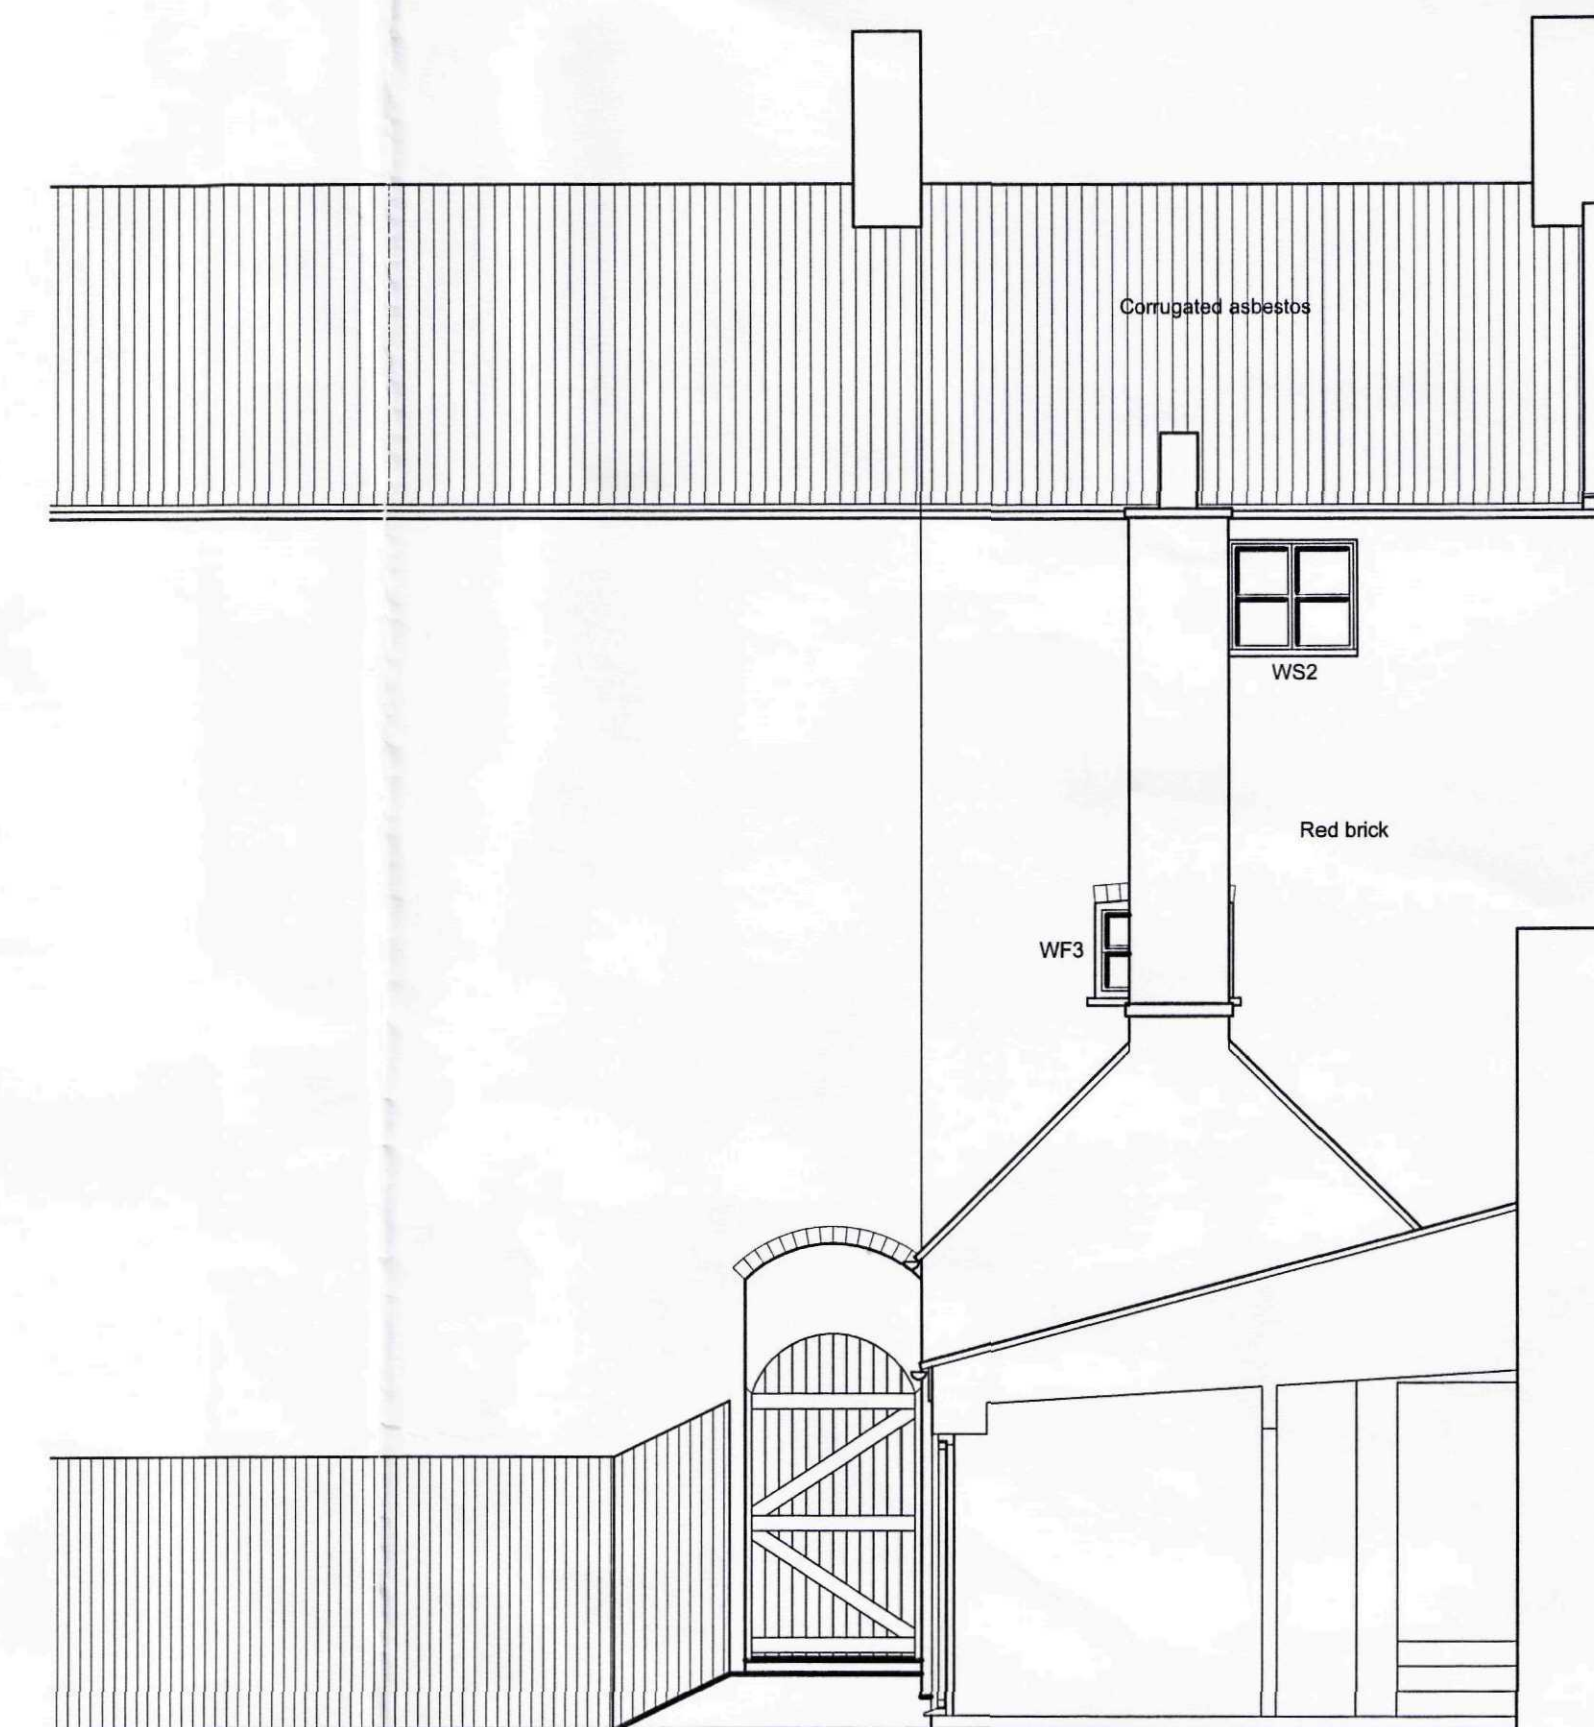

WEST ELEVATION

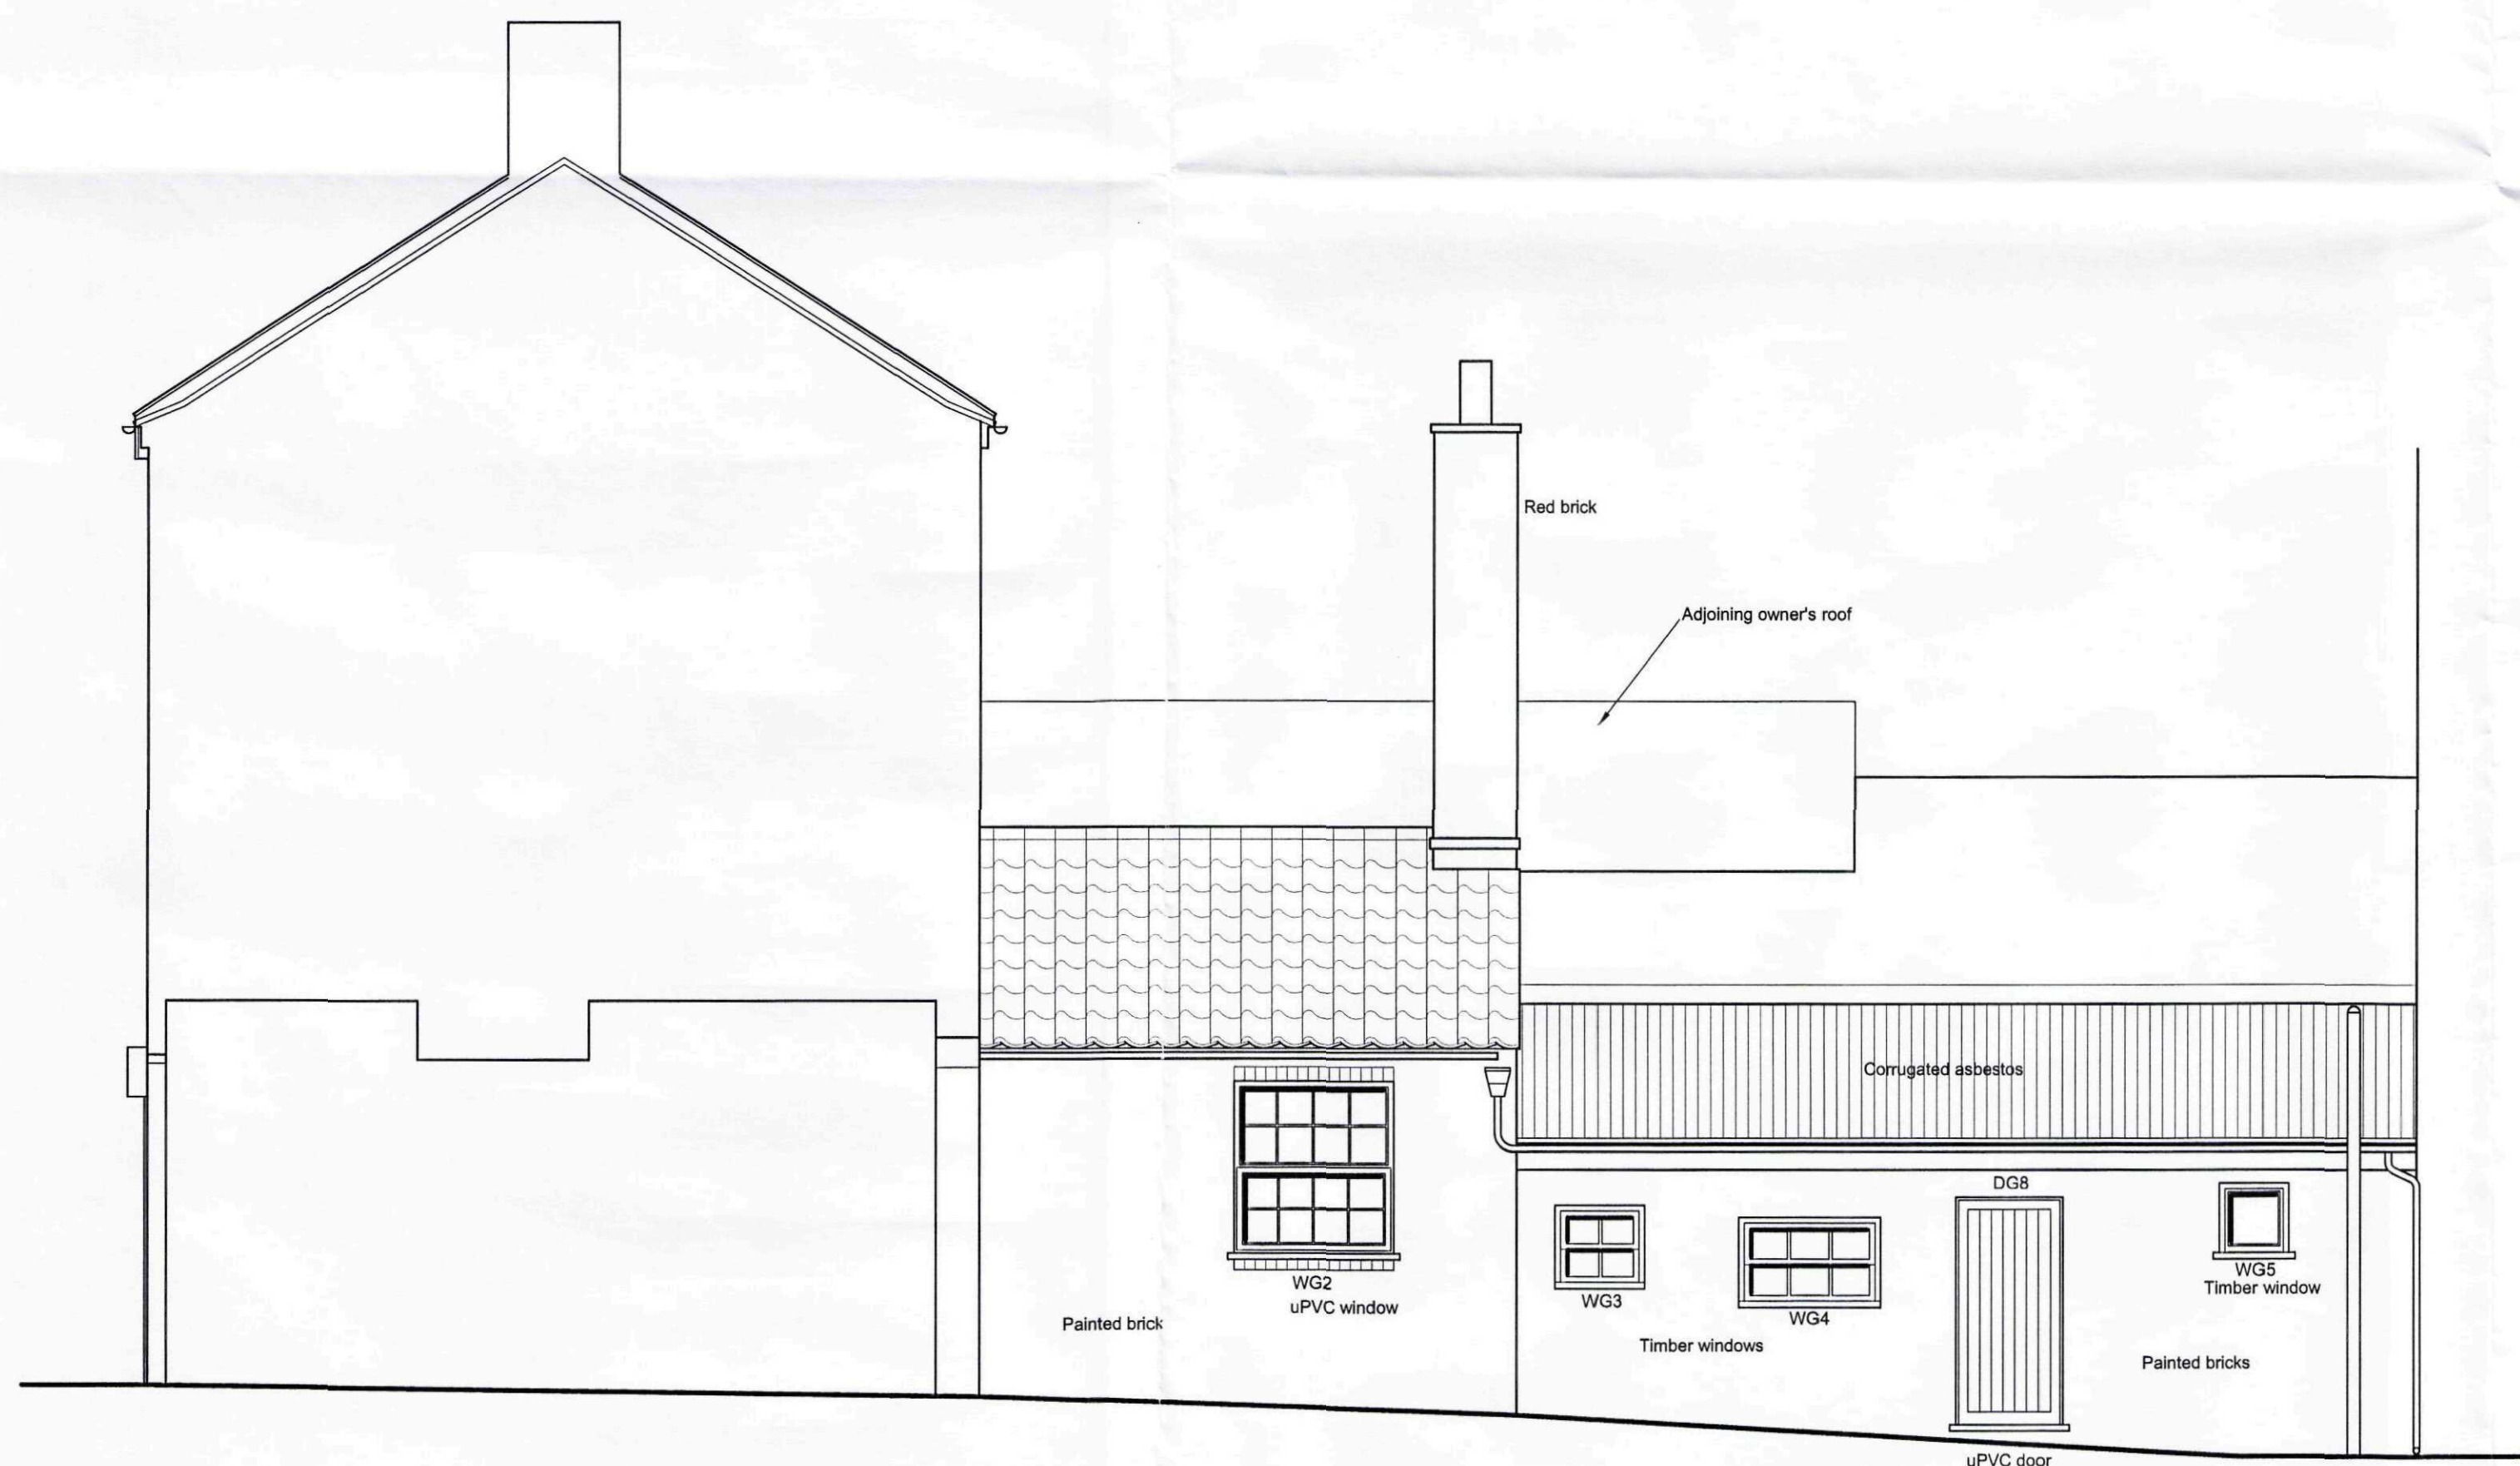

NORTH ELEVATION

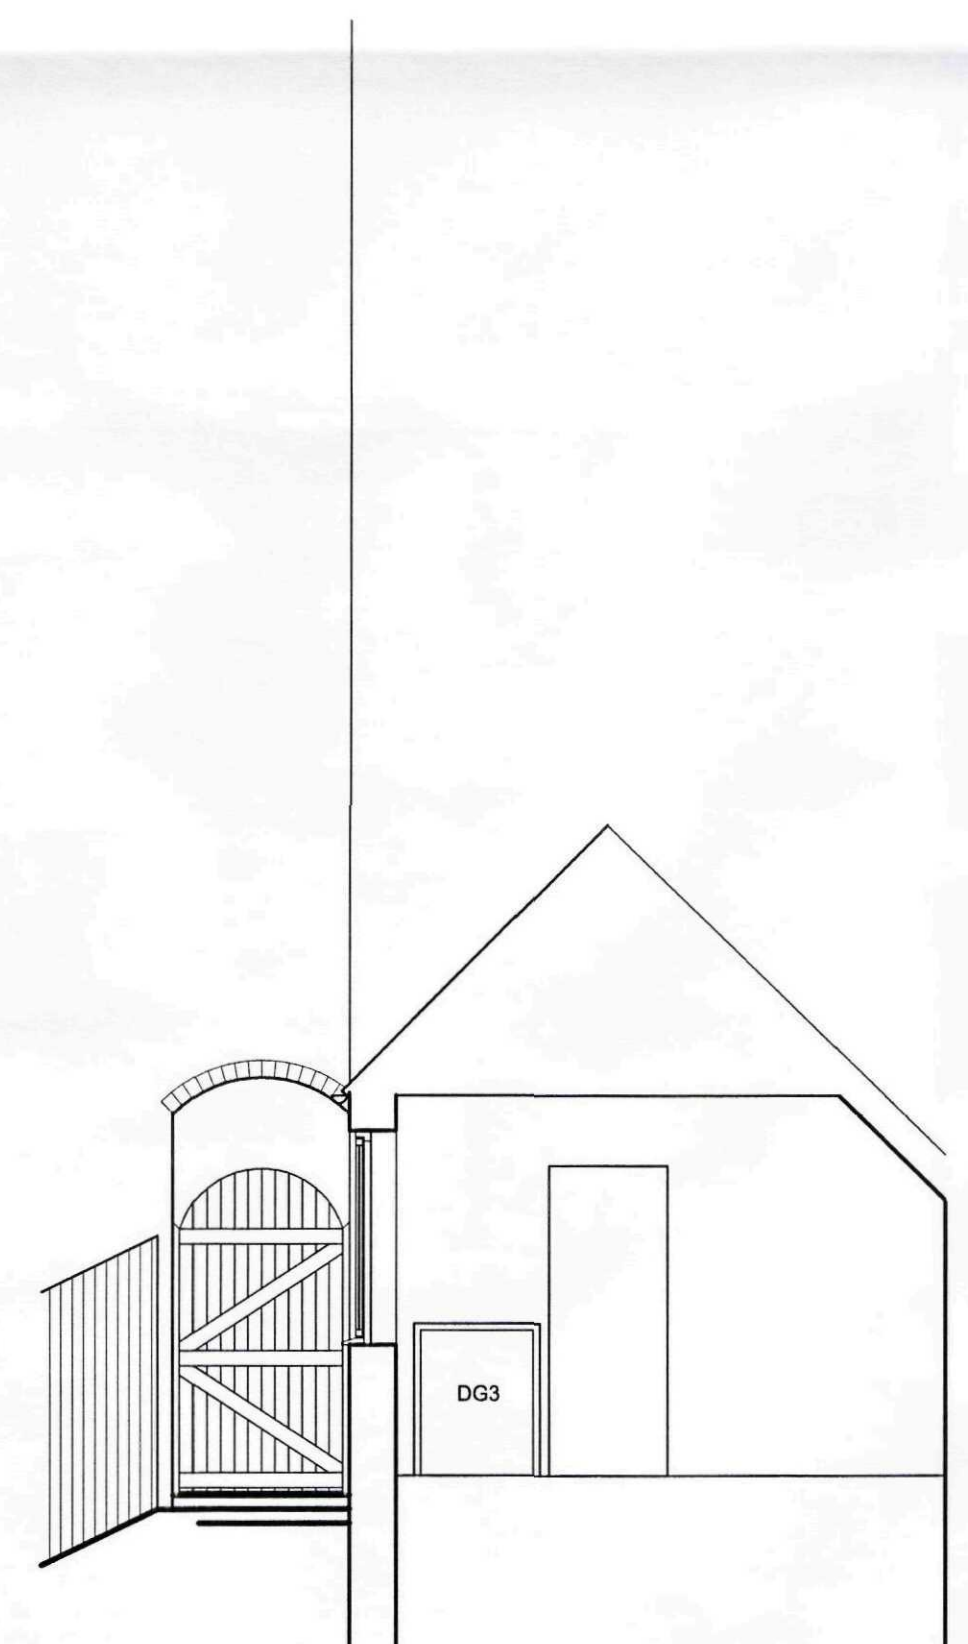


SECTION B-B




OFFICE CURRENT


Minor amendments				REV: A	DATE: 30.08.09
JOB TITLE: 24 MARKET PLACE, LONG SUTTON				SCORER & HAWKINS	
DRAWING TITLE: ELEVATIONS & SECTIONS AS EXISTING					
SCALE: 1:50	DATE: 09.06.09	DRAWING No: 2125/02	REV: A	20 Banks Street, Horncastle, Lincs LN9 5BW Telephone 01507 524556 Fax 01507 524300 Email scorerhawkins@aol.com	
© Copyright Reserved		Drawing not to be scaled		Dimensions to be checked on site	

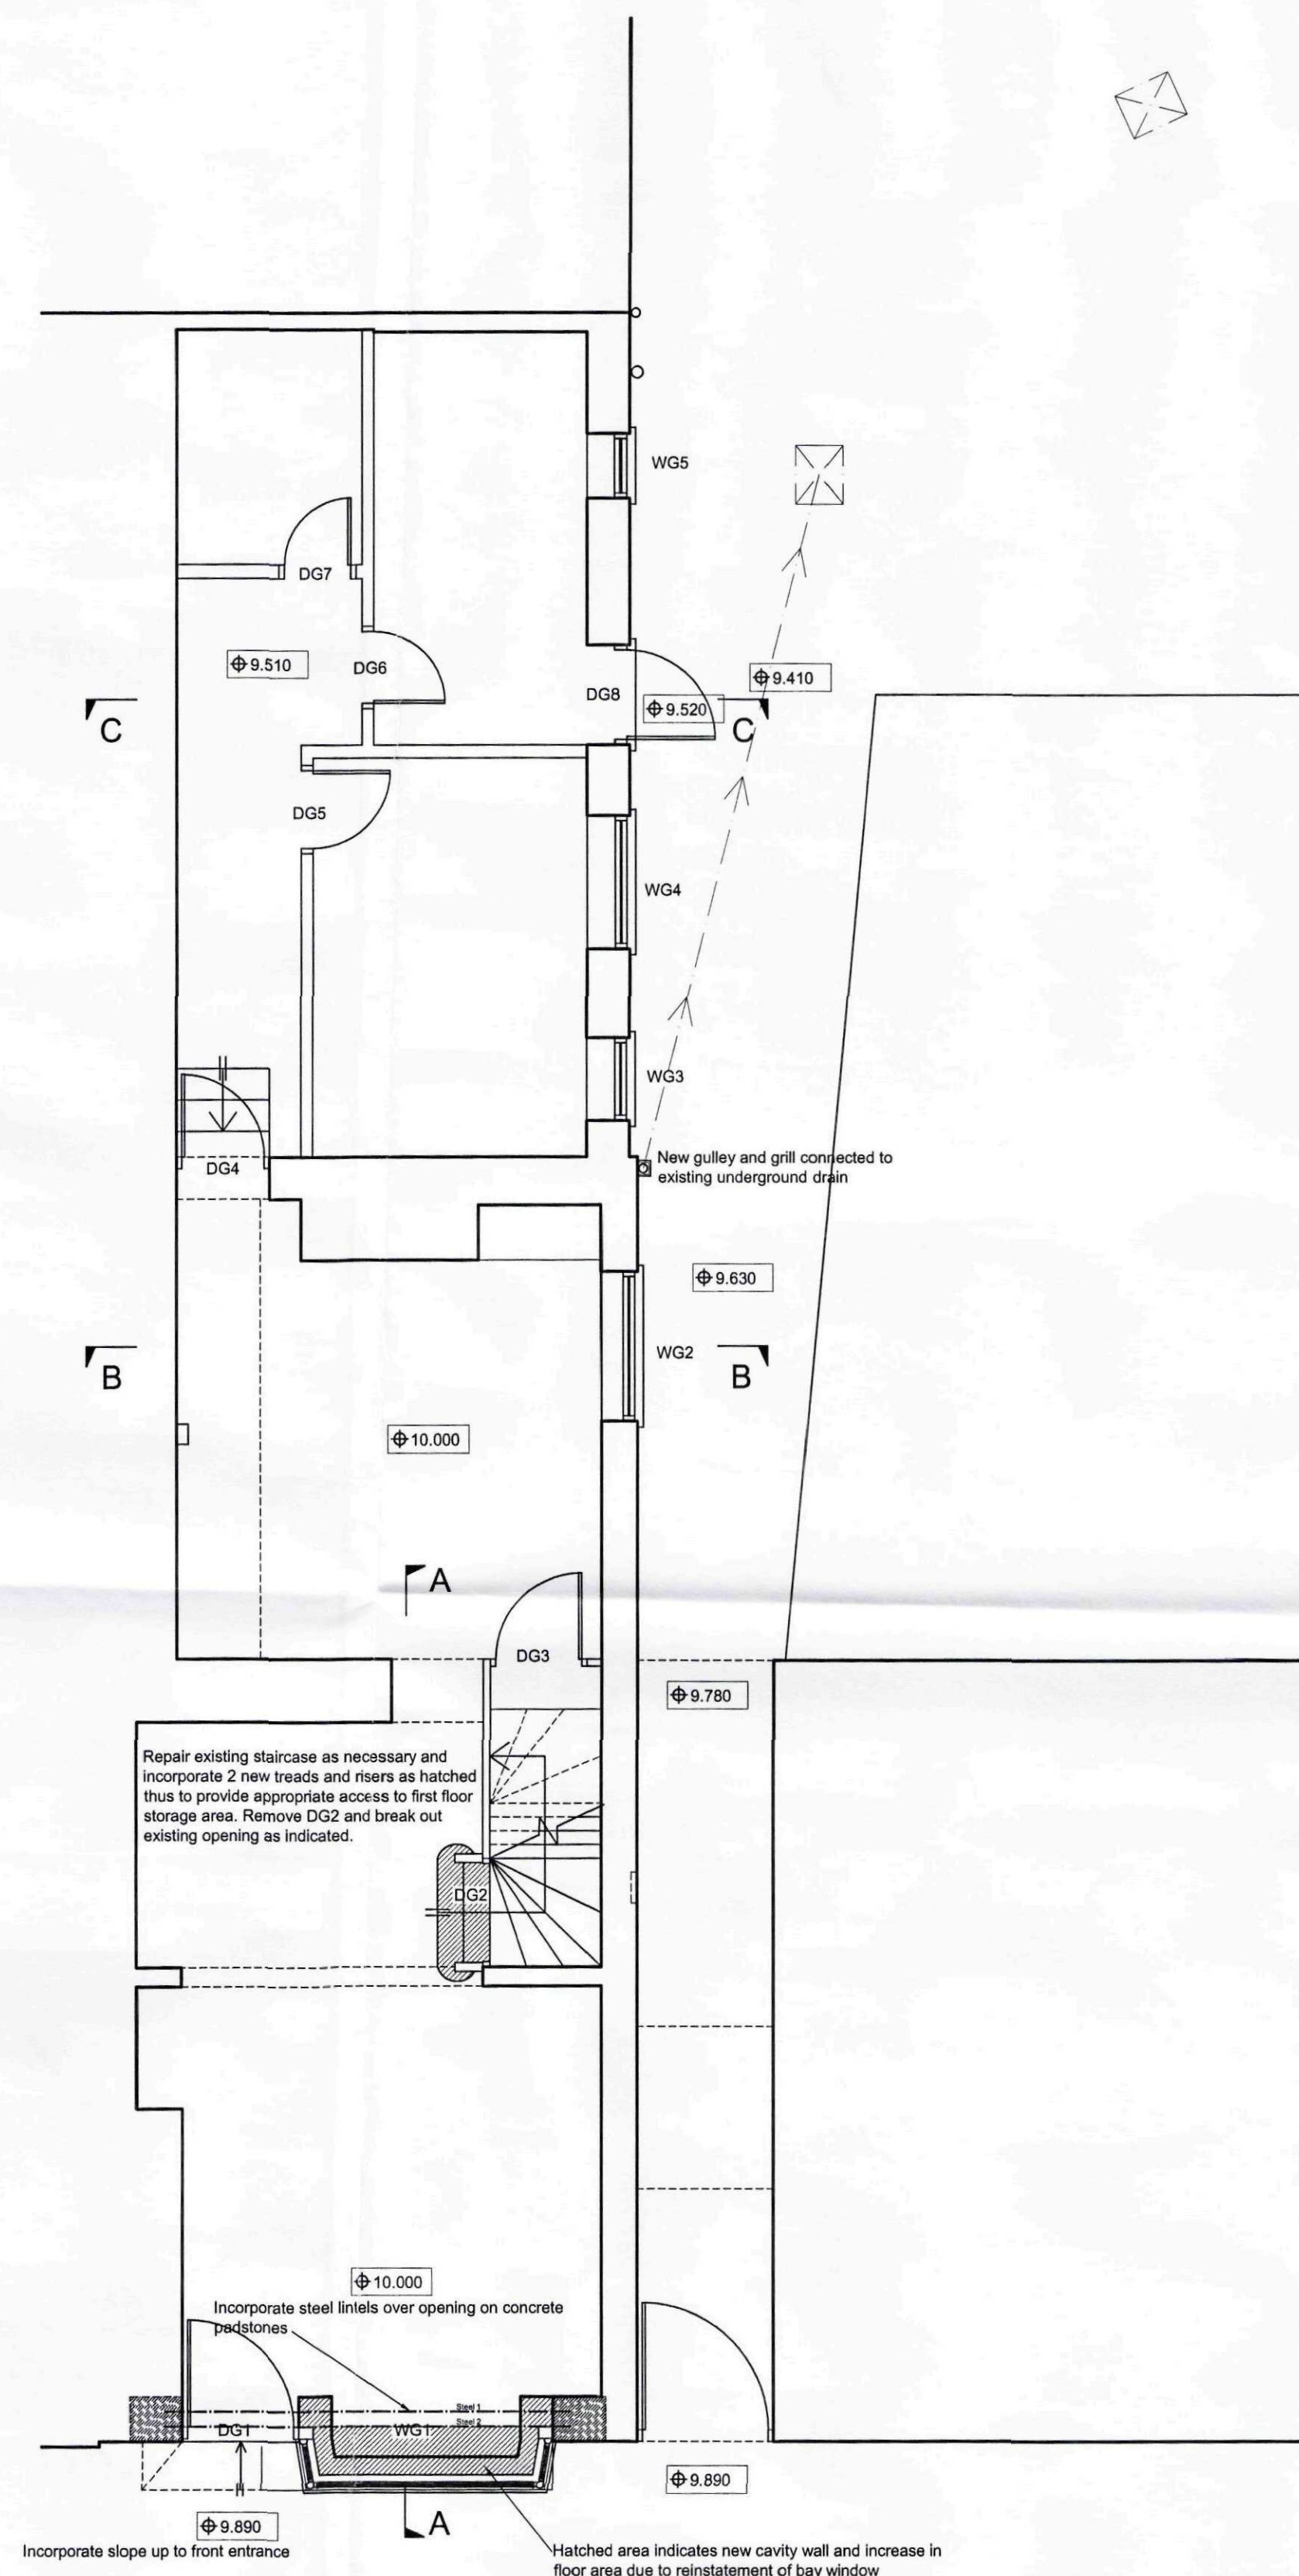

GROUND FLOOR LAYOUT

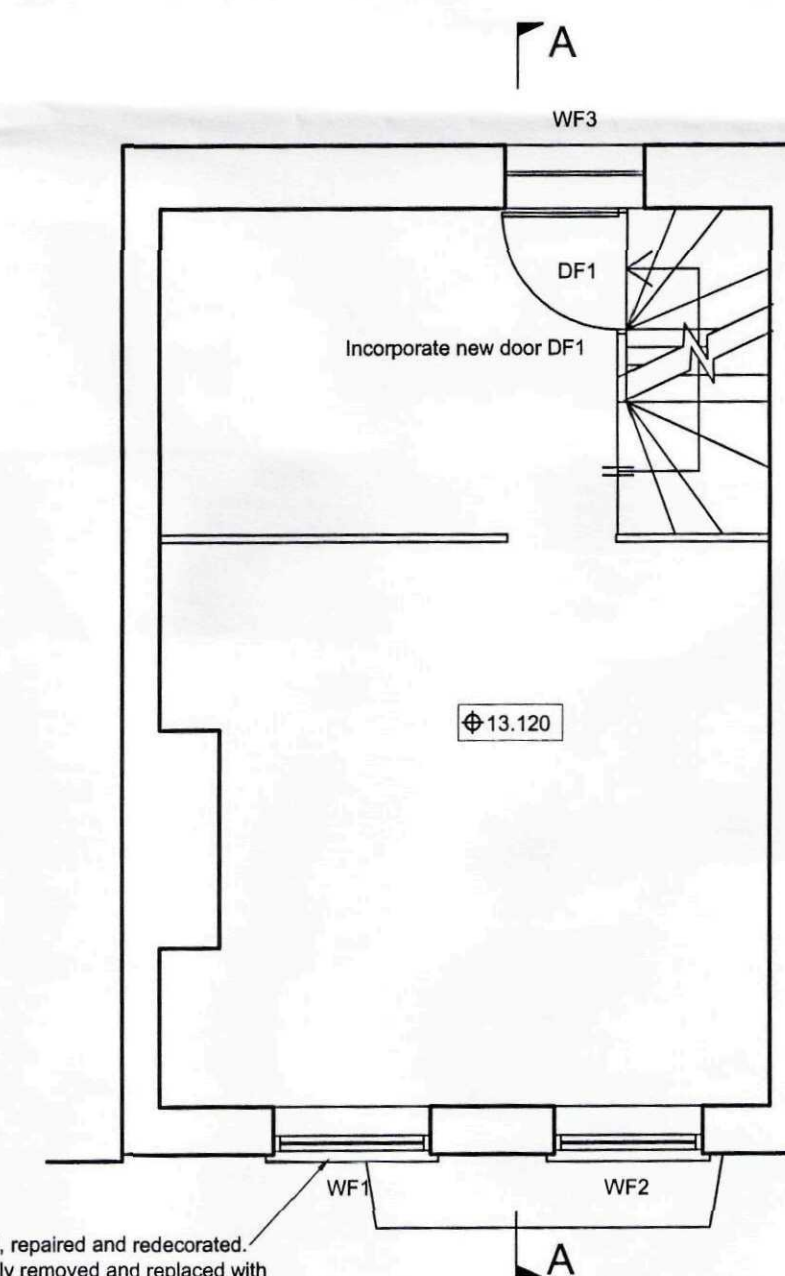


FIRST FLOOR LAYOUT

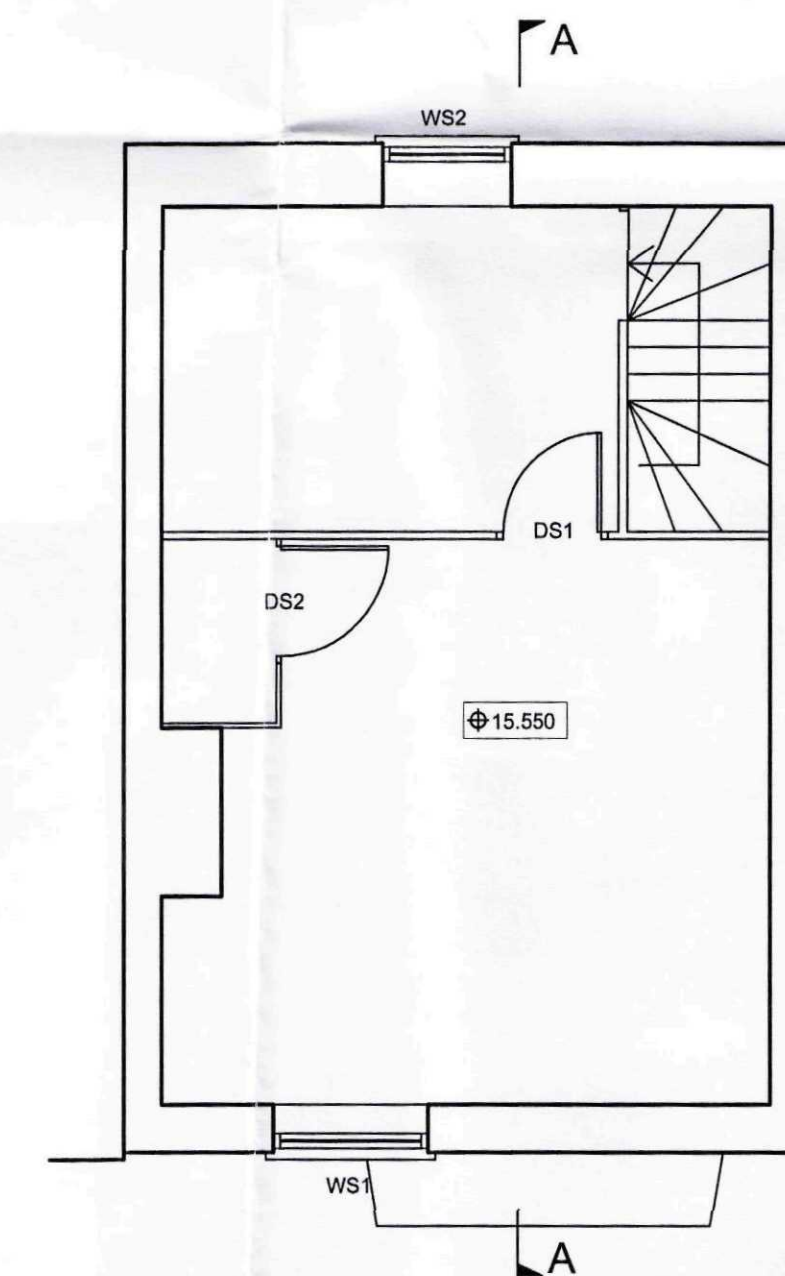


SECOND FLOOR LAYOUT

SHDC
Planning & Development
- 8 OCT 2009
Ref: 0806-09


JOB TITLE: 24 MARKET PLACE, LONG SUTTON				REV: A 17.09.09 DATE: 30.08.09	
DRAWING TITLE: FLOOR LAYOUT AS PROPOSED				SCORER & HAWKINS	
SCALE: 1:50,	DATE: 18.06.09	DRAWING No: 2125/03	REV: B	20 Banks Street, Homestall, Lincs LN9 5BW Telephone 01507 524556 Fax 01507 524300 Email scorerhawkins@aol.com	
© Copyright Reserved				Drawing not to be scaled	
				Dimensions to be checked on site	

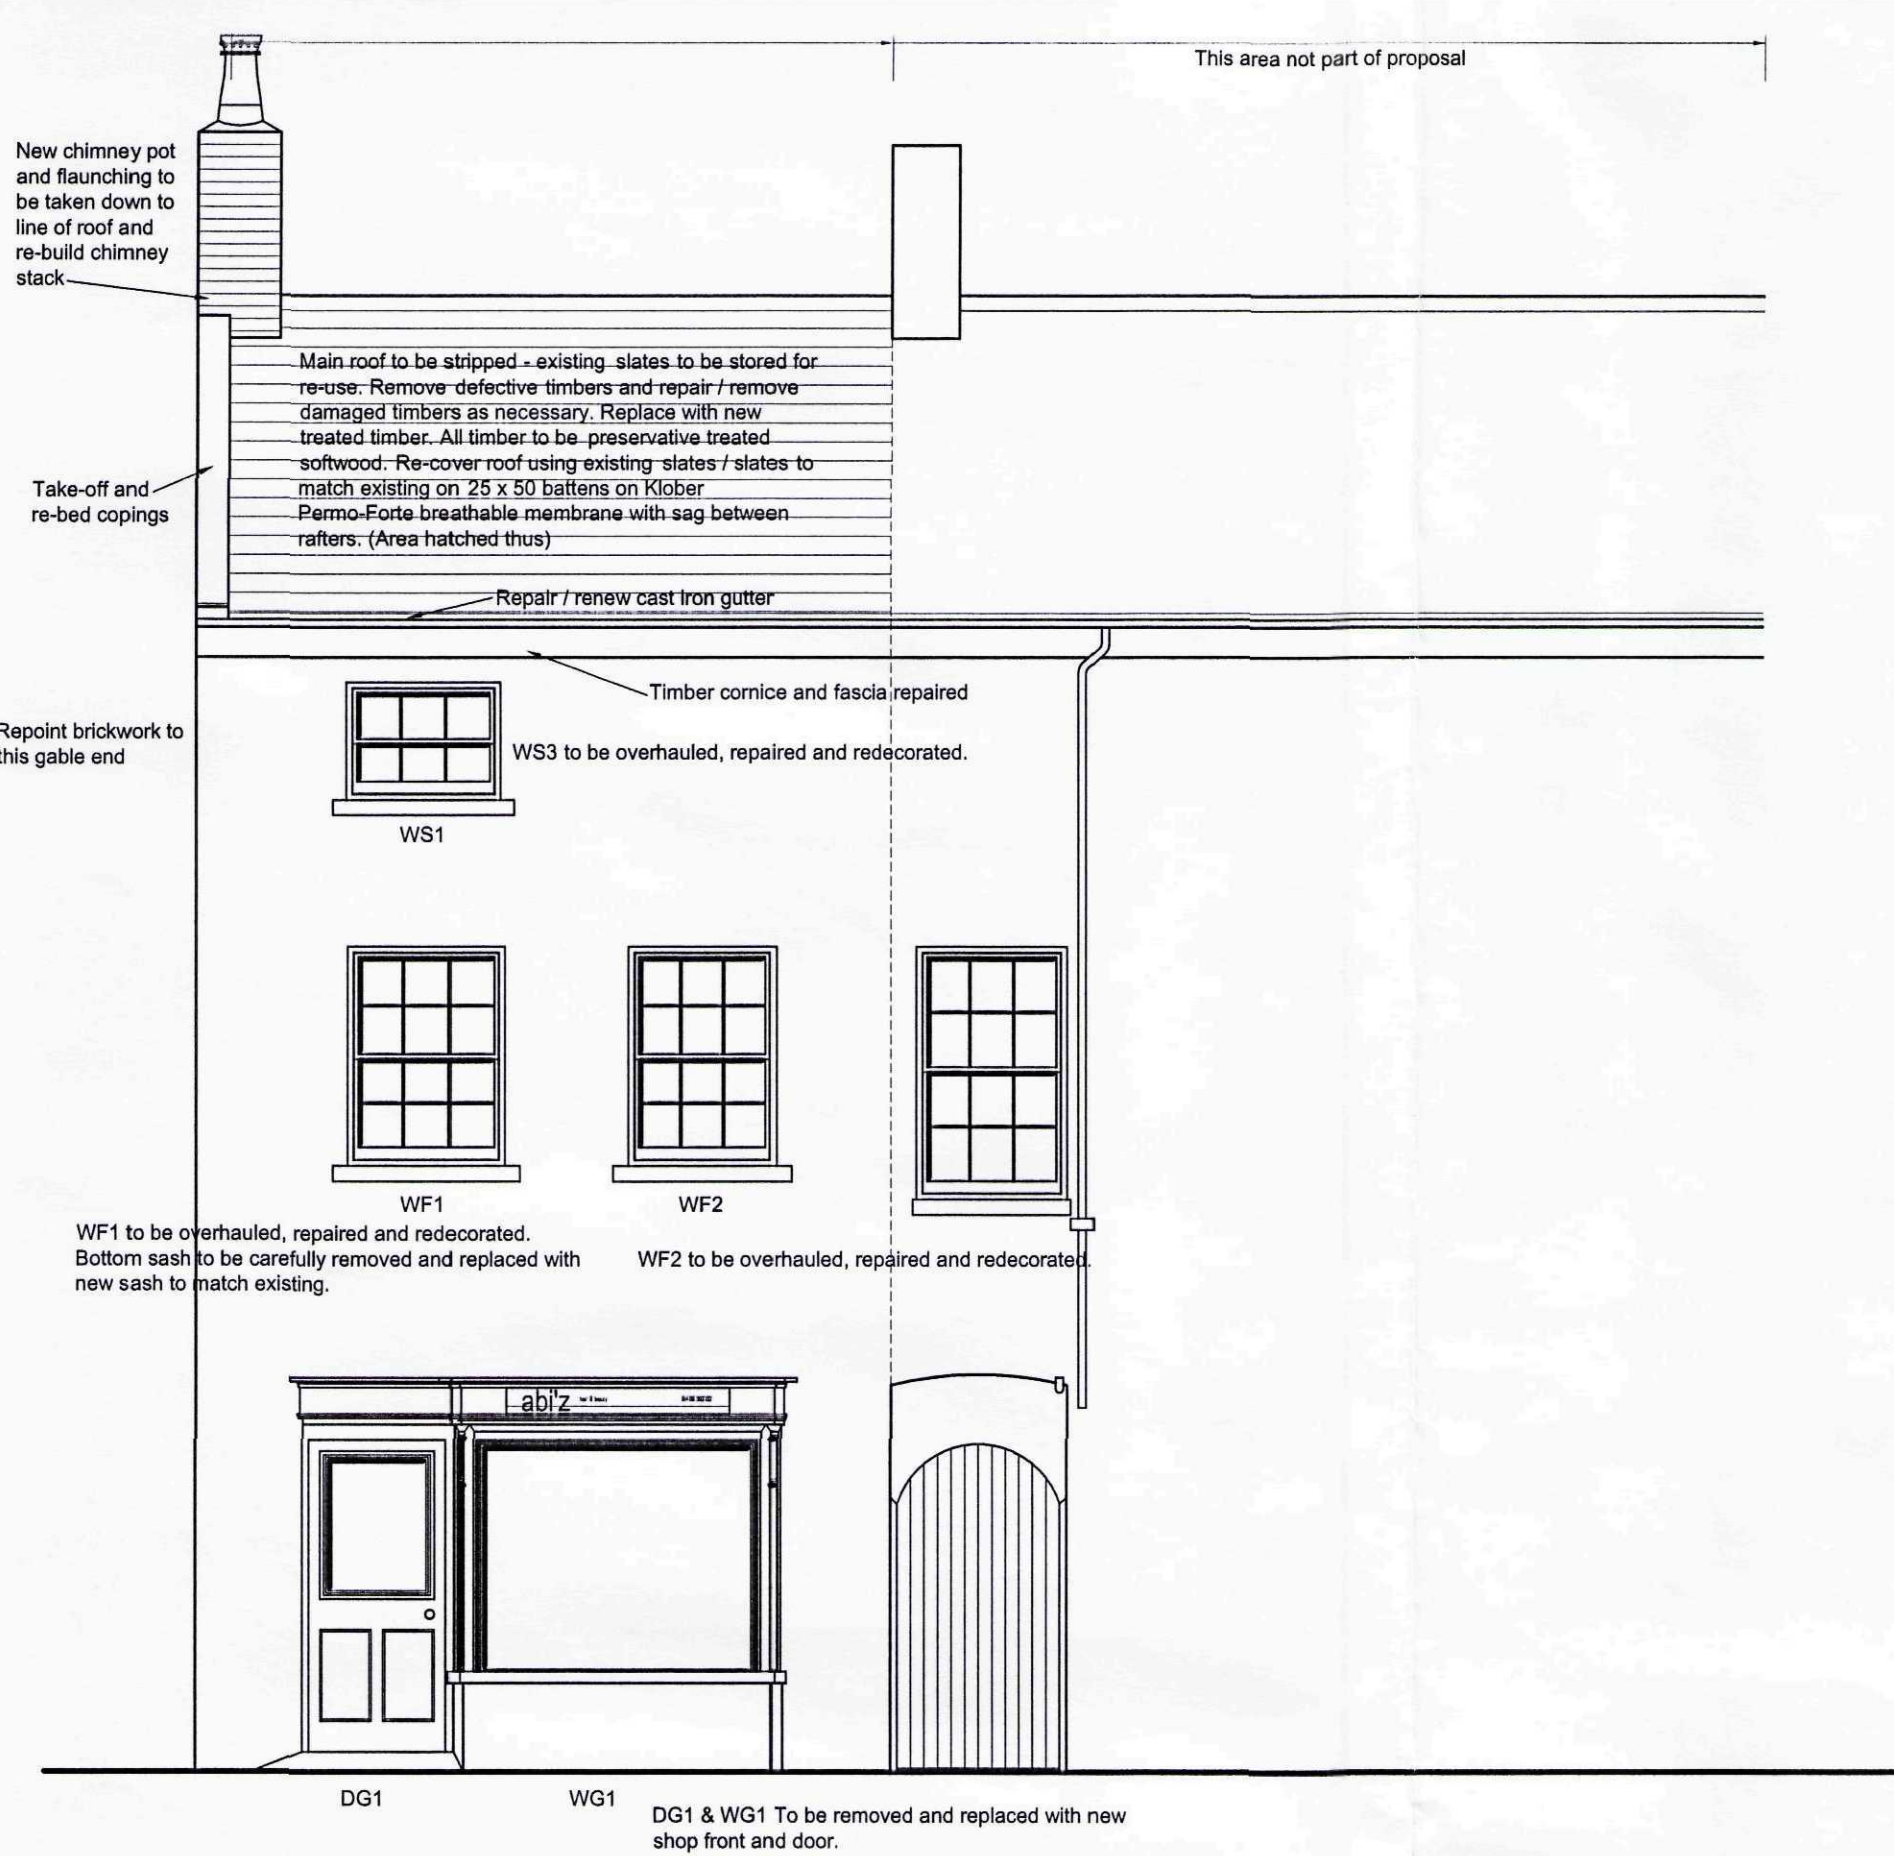


EAST ELEVATION

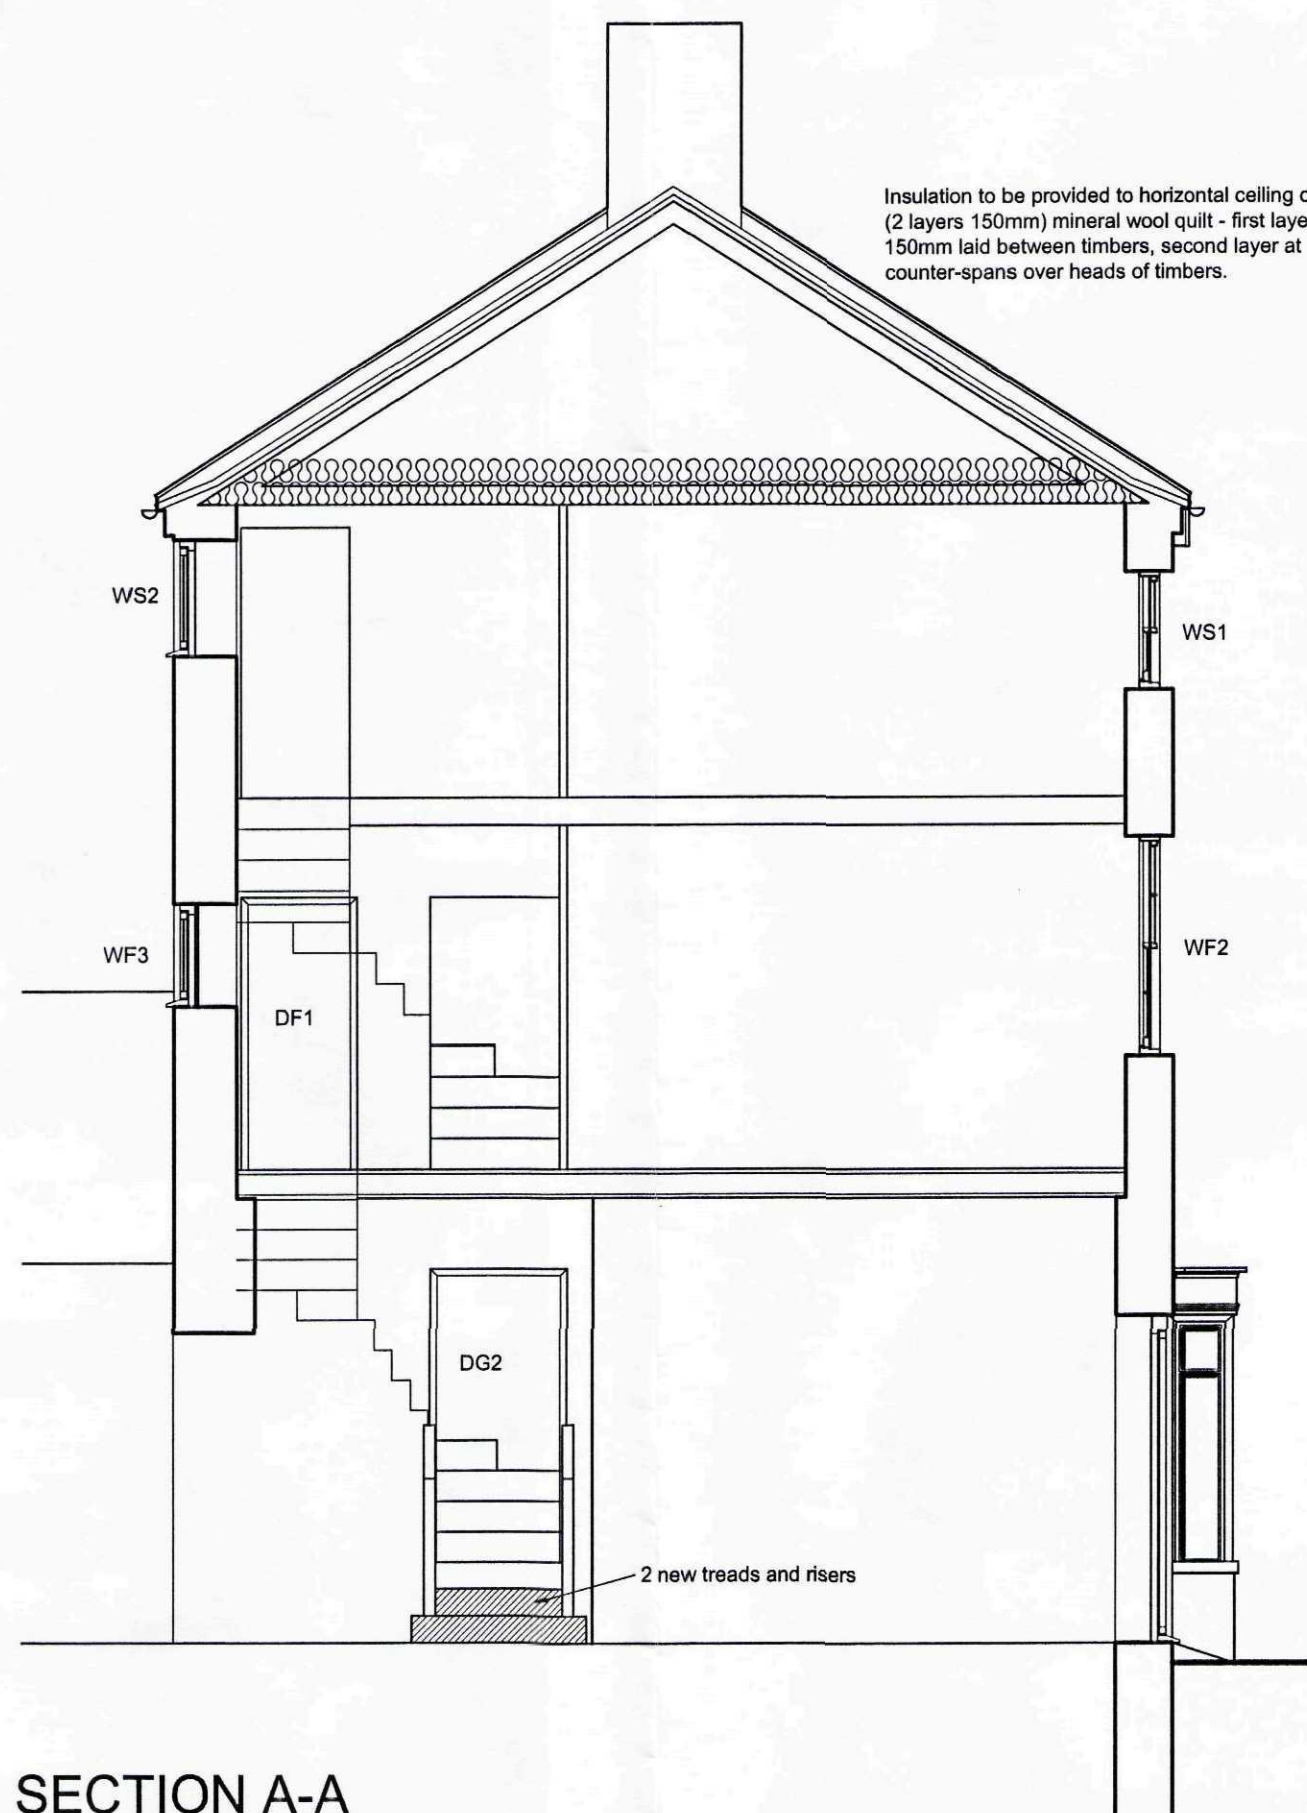


SECTION A-A

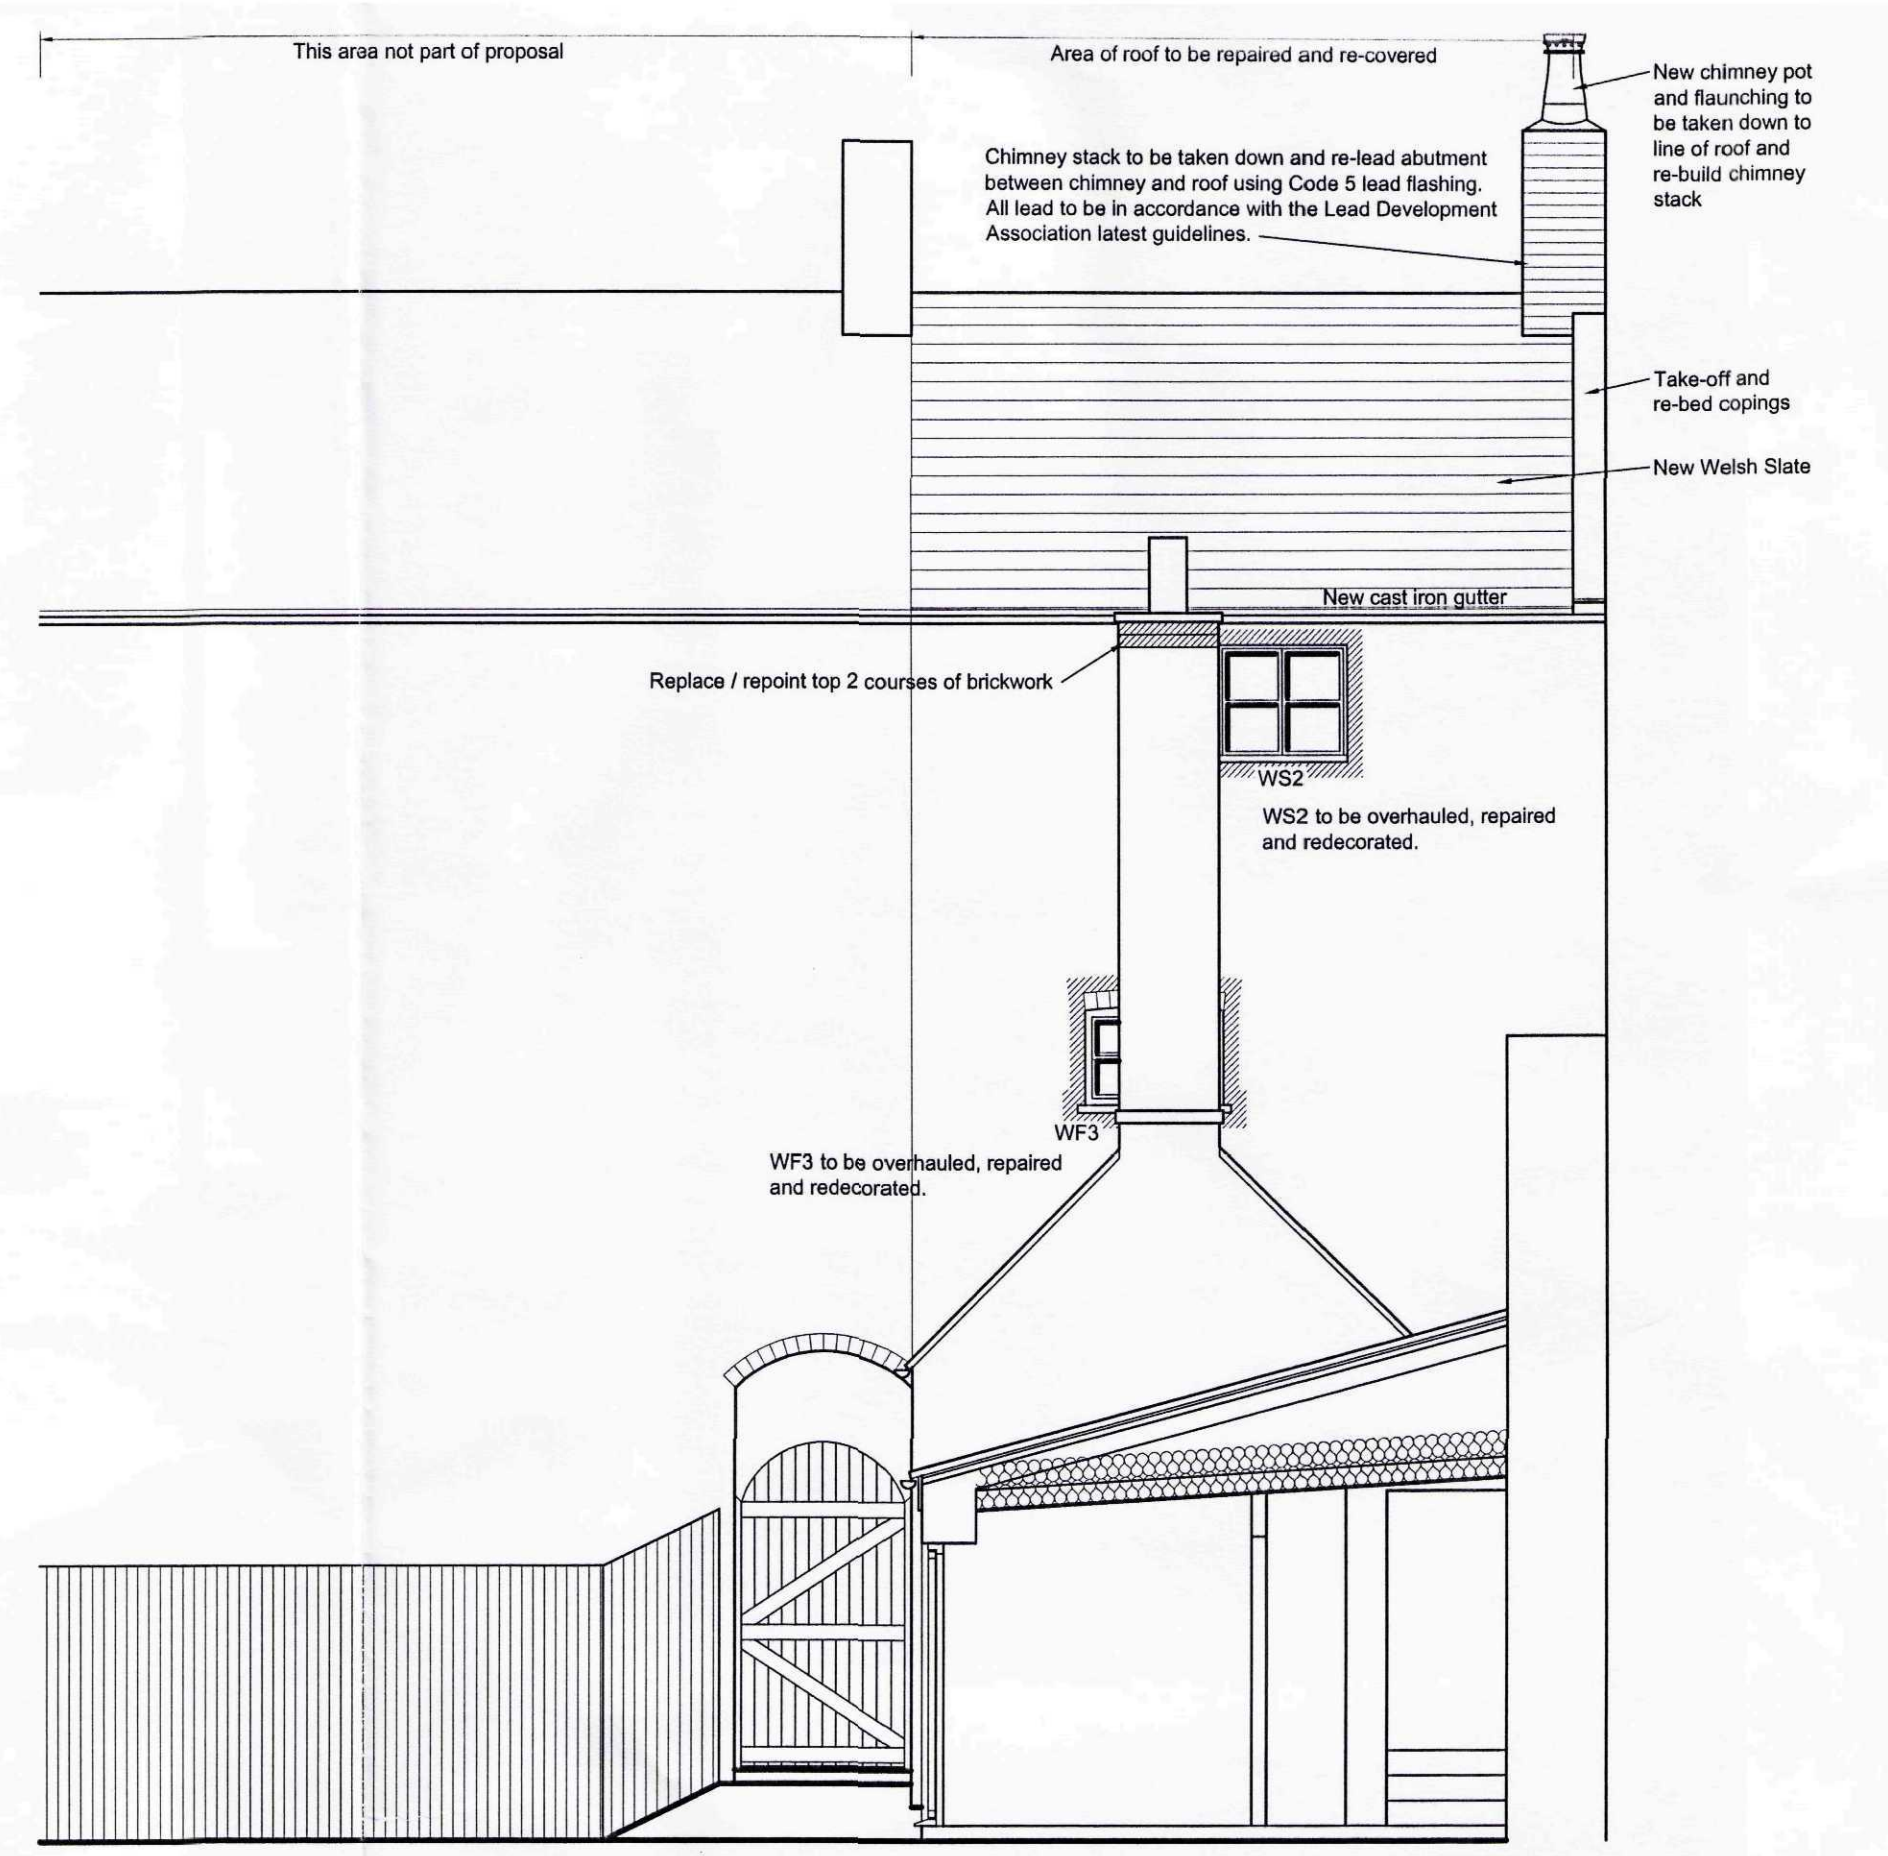

WEST ELEVATION

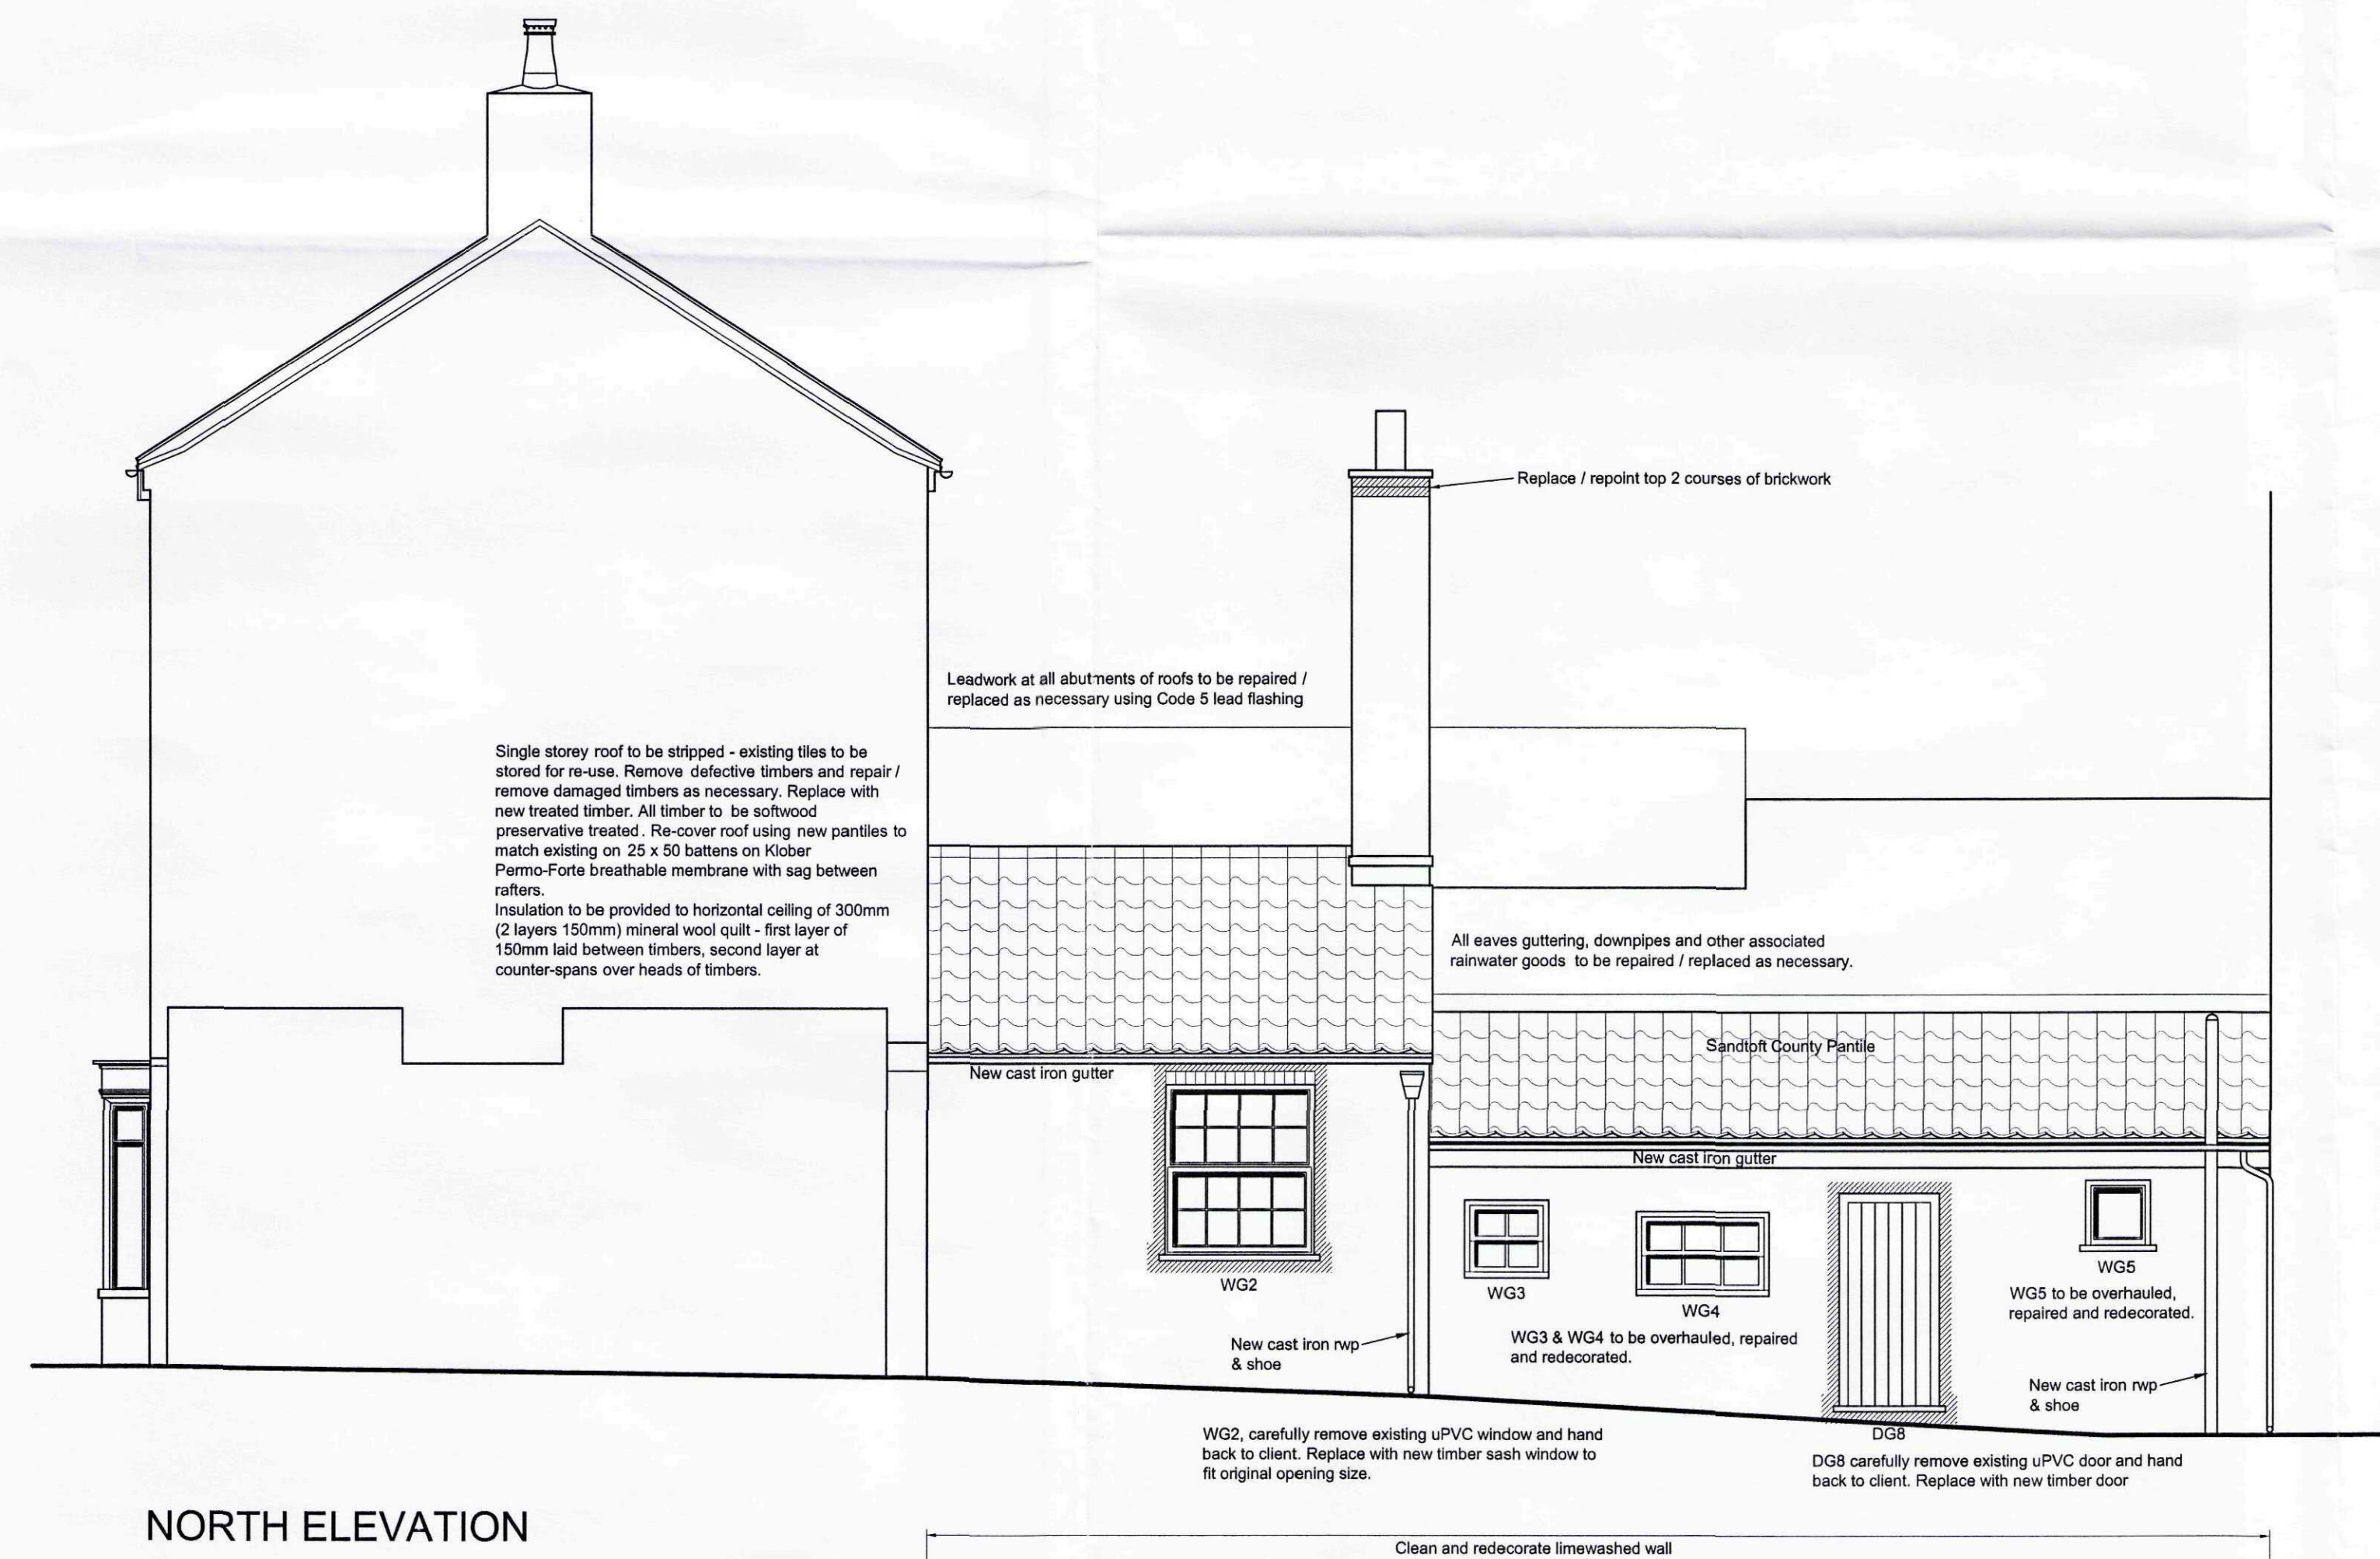


NORTH ELEVATION

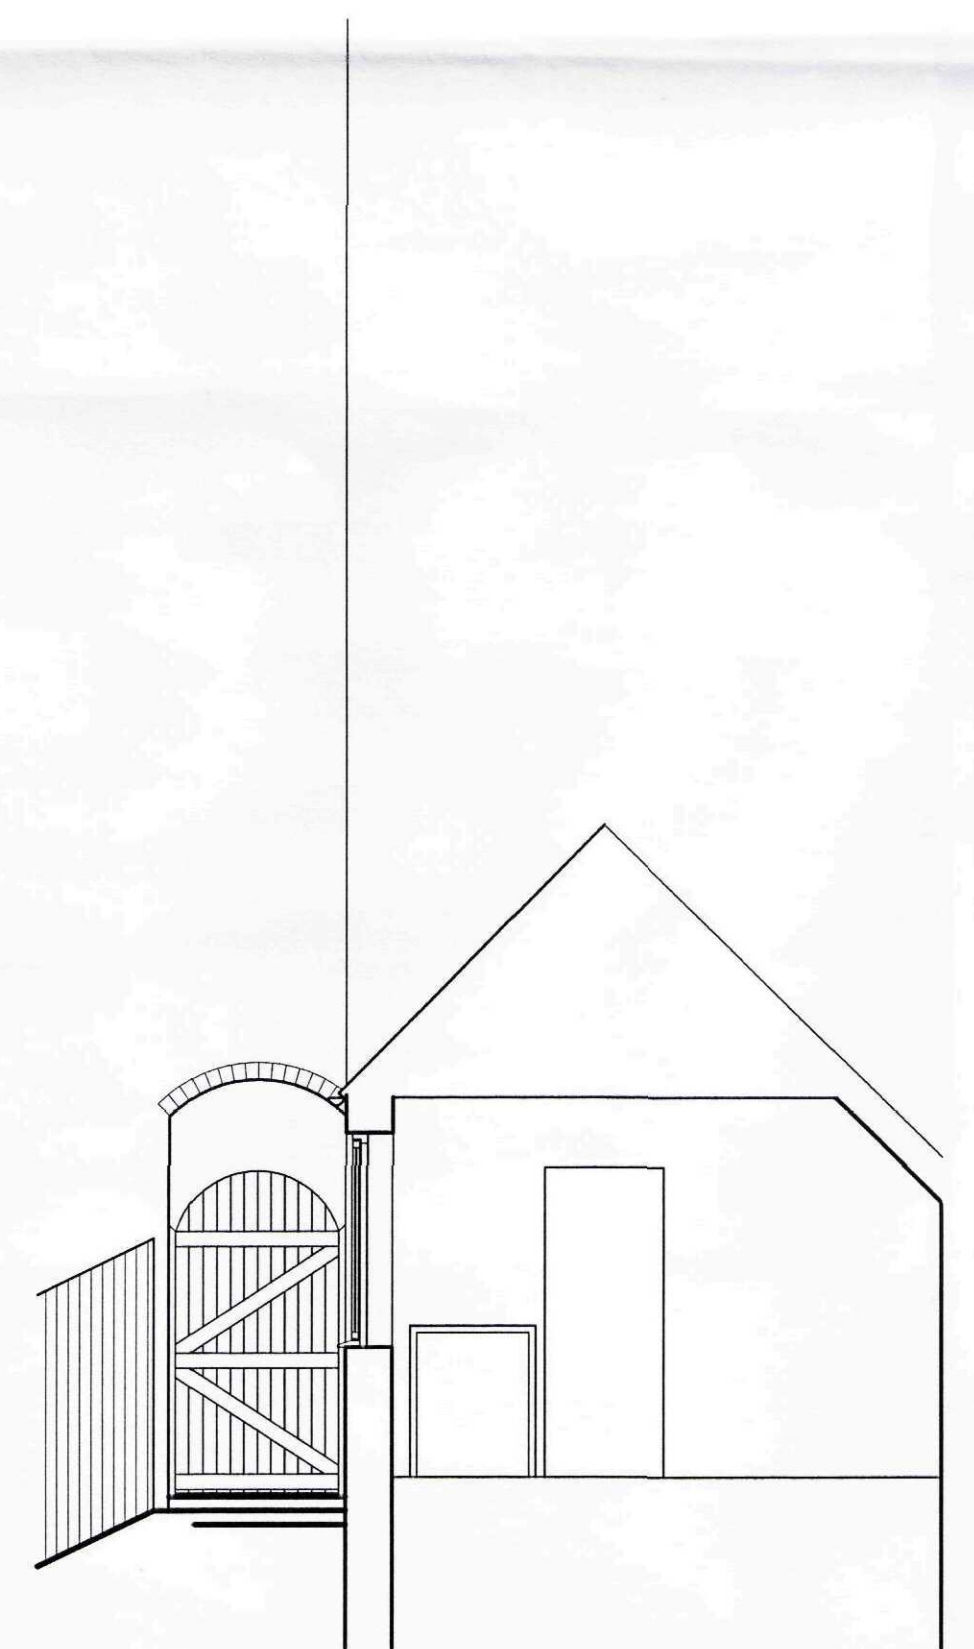

SECTION B-B

Shop front amended, further notes added				REV: A	DATE: 30.08.09
JOB TITLE: 24 MARKET PLACE, LONG SUTTON				SCORER & HAWKINS	
DRAWING TITLE: ELEVATIONS & SECTIONS AS PROPOSED					
SCALE: 1:50	DATE: 18.06.09	DRAWING No: 2125/04	REV: A		
© Copyright Reserved				20 Banks Street, Horncastle, Lines LN9 5BW Telephone 01507 524556 Fax 01507 524300 Email scorcerhawkins@aol.com	
Drawing not to be scaled				Dimensions to be checked on site	

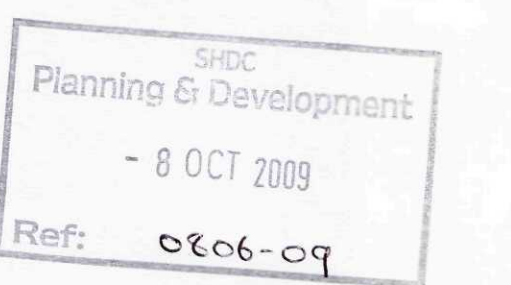

OFFICE CURRENT