
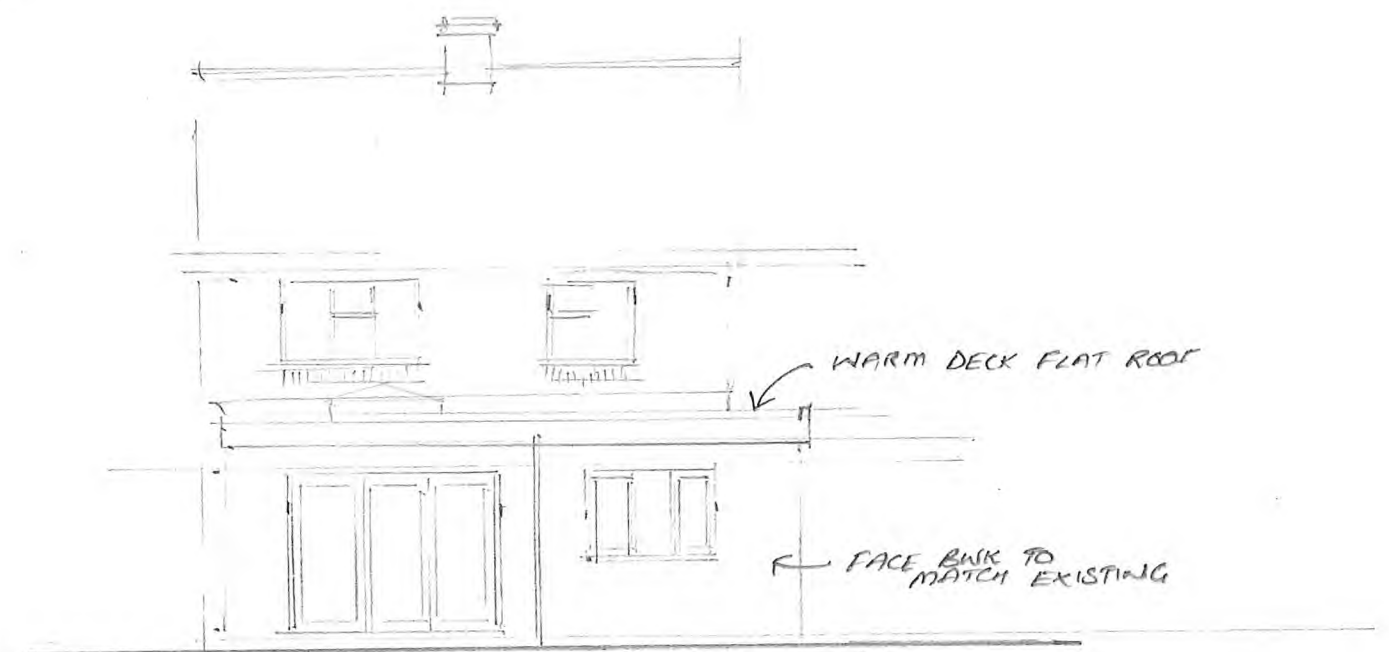


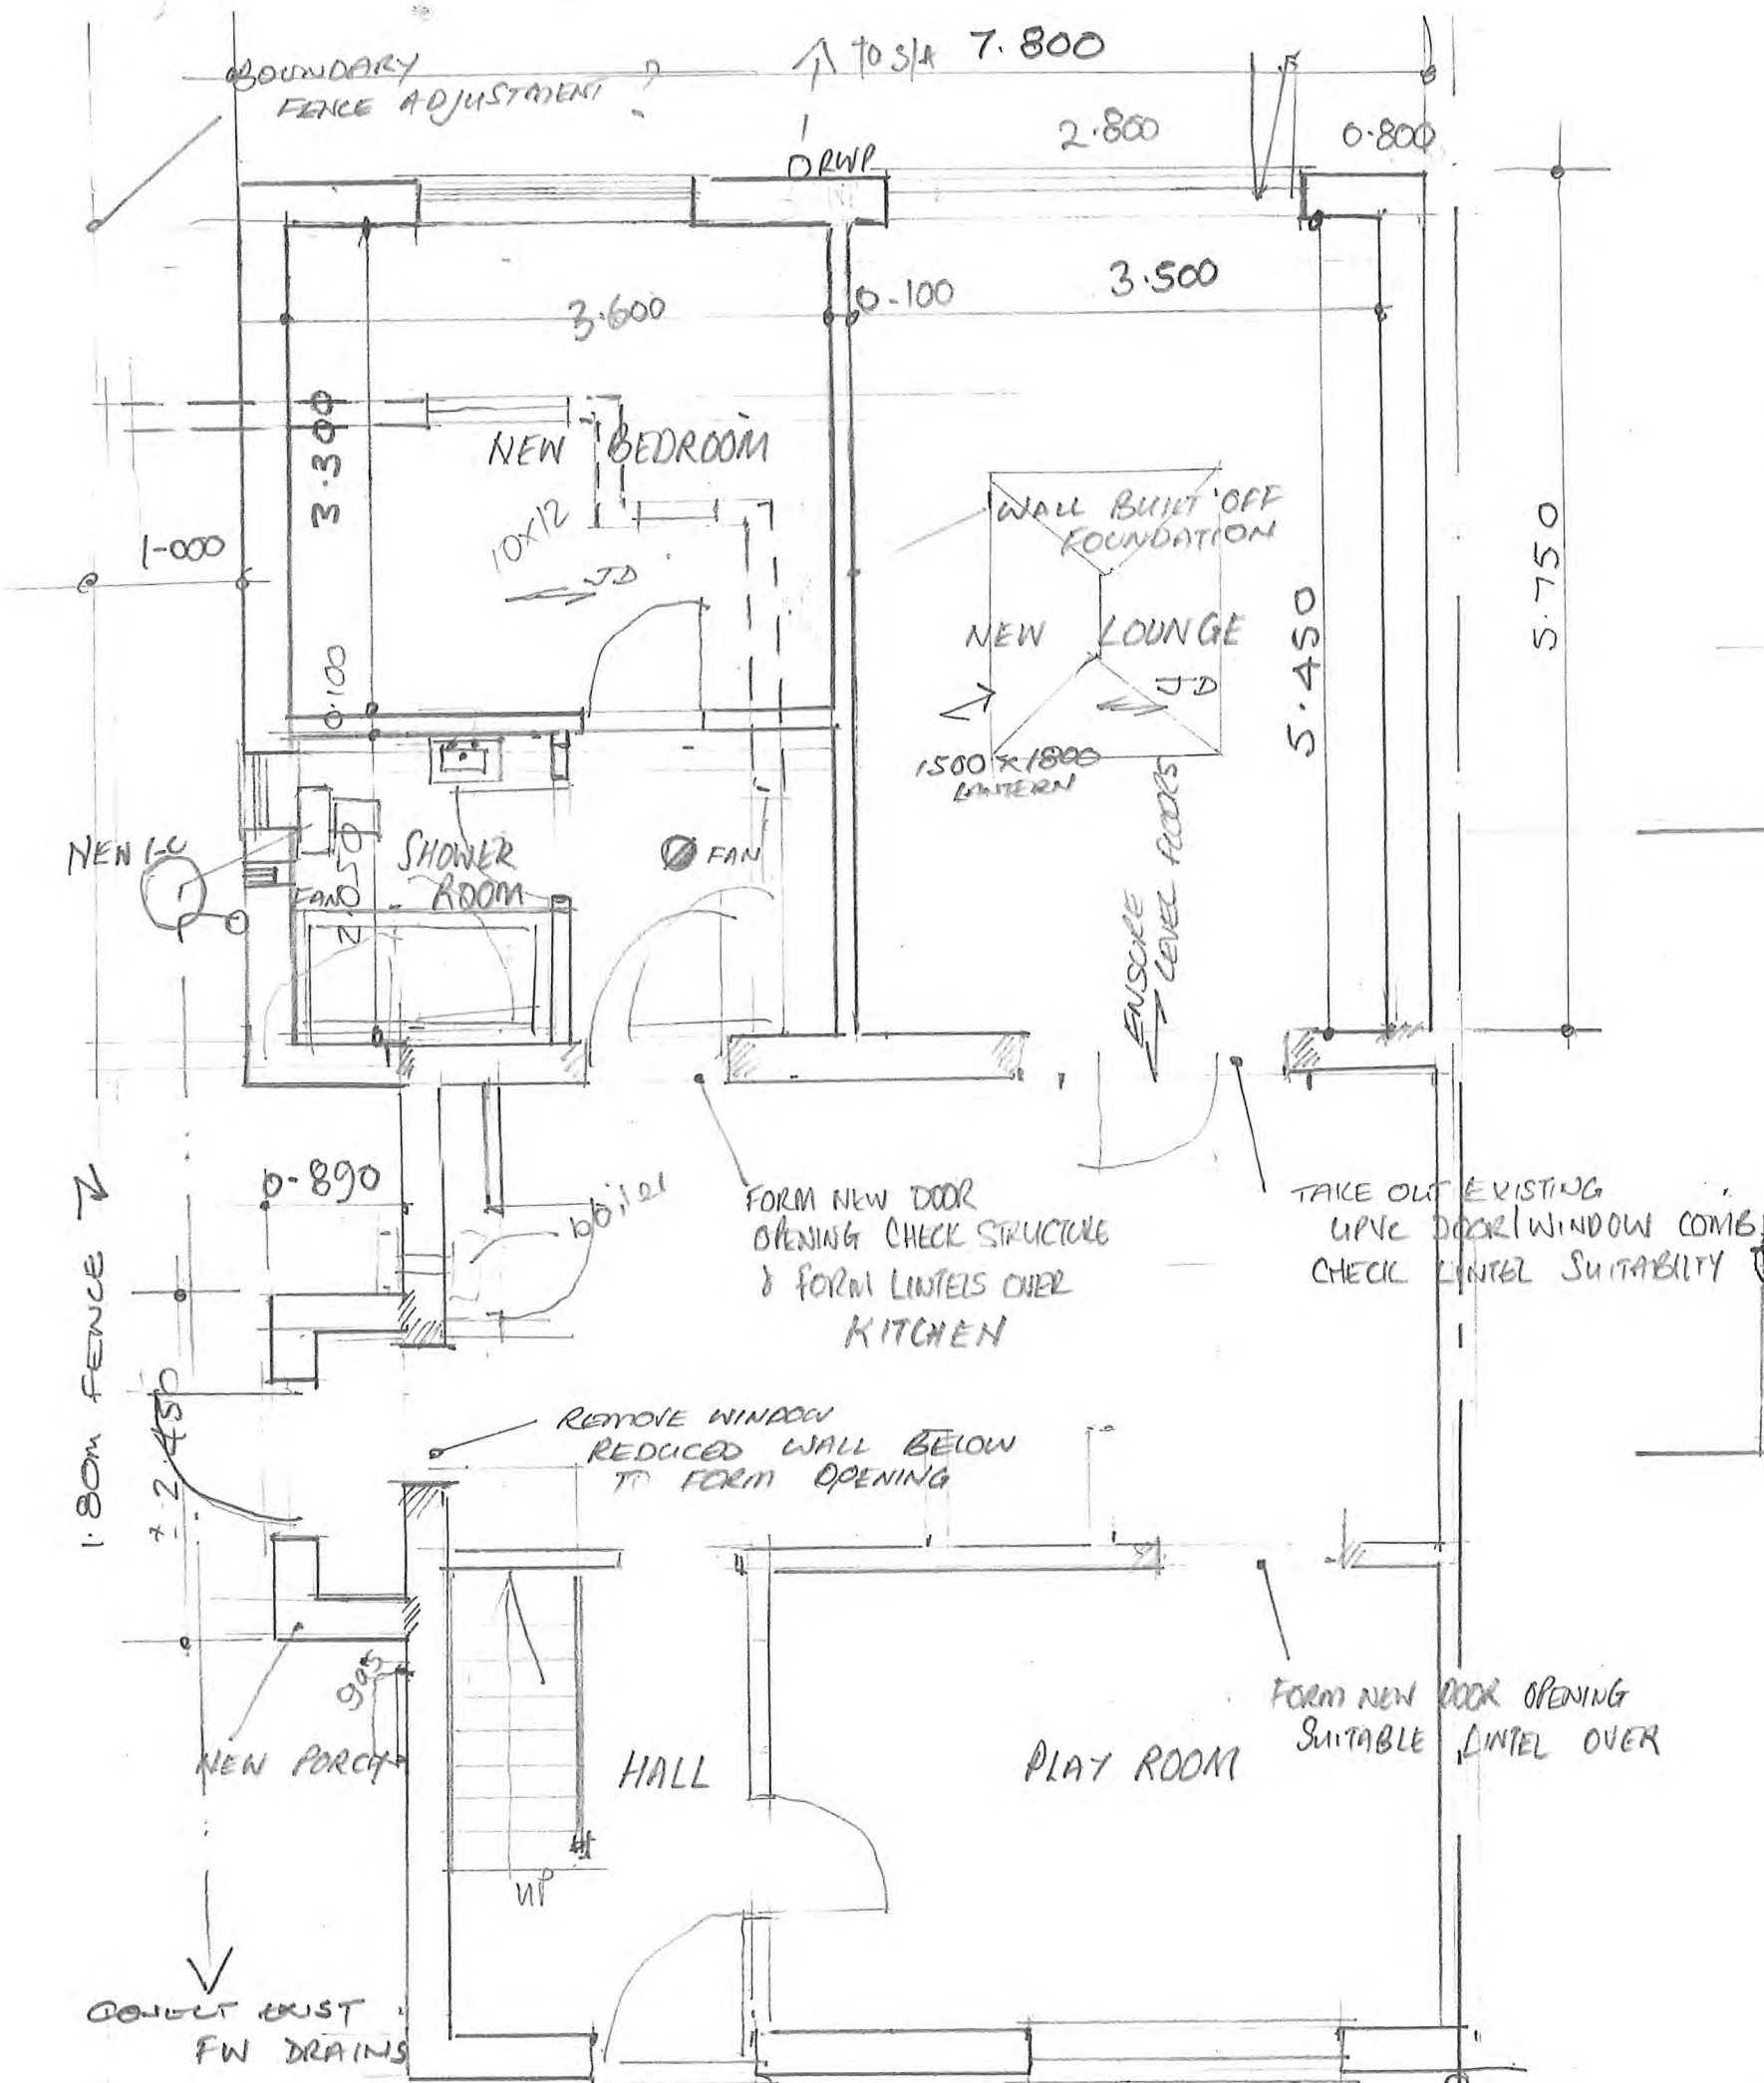

DRAW N°: DEL-01-23-

SCALE 1:50

FRONT ELEVATION

AUG 23
A SEP 23
ROOF LIGHT
SHOWER ROOM