



Proposed Front Elevation




Proposed Side (1) Elevation



Proposed Rear Elevation






Proposed Side (2) Elevation

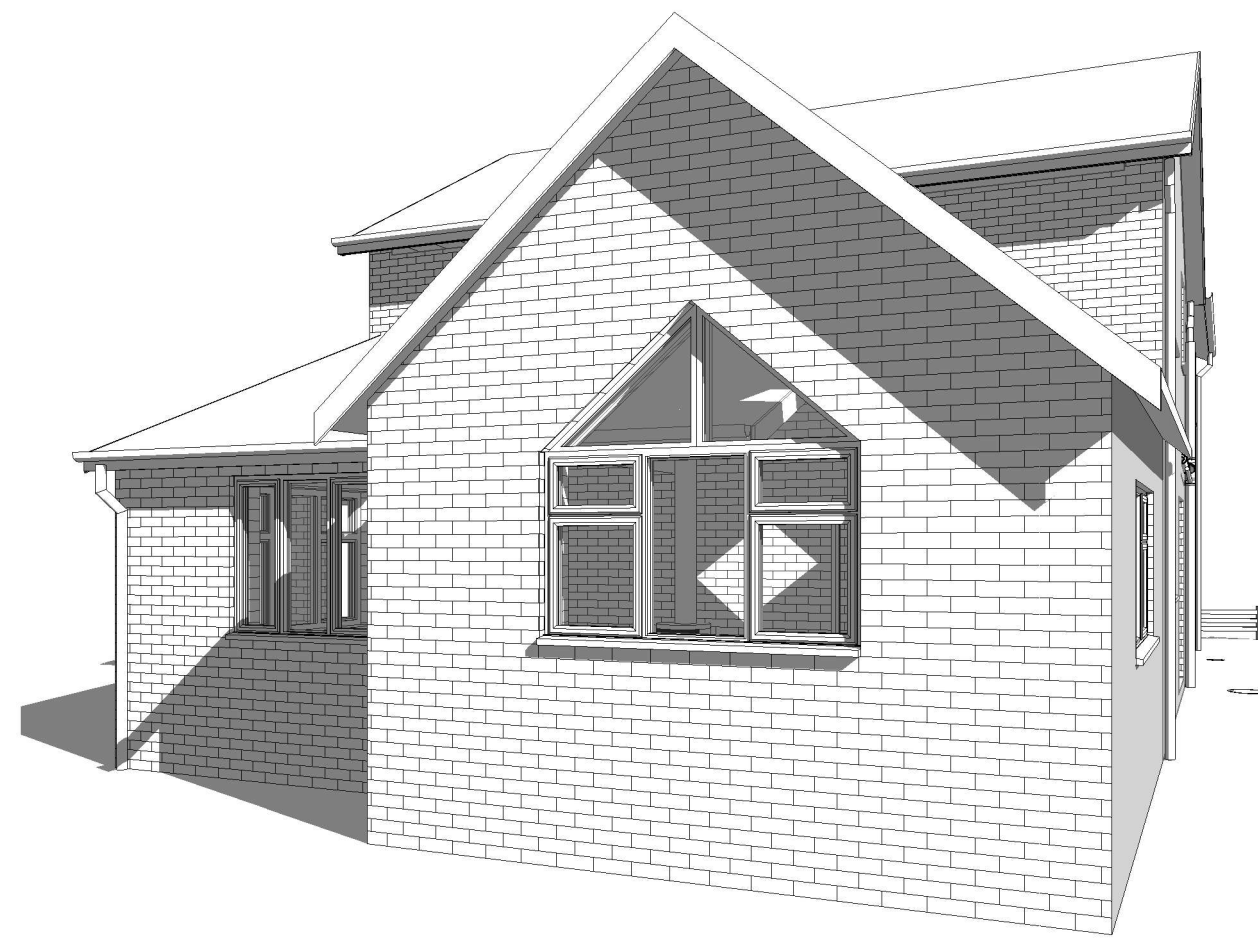


3D View Side




3D View Front

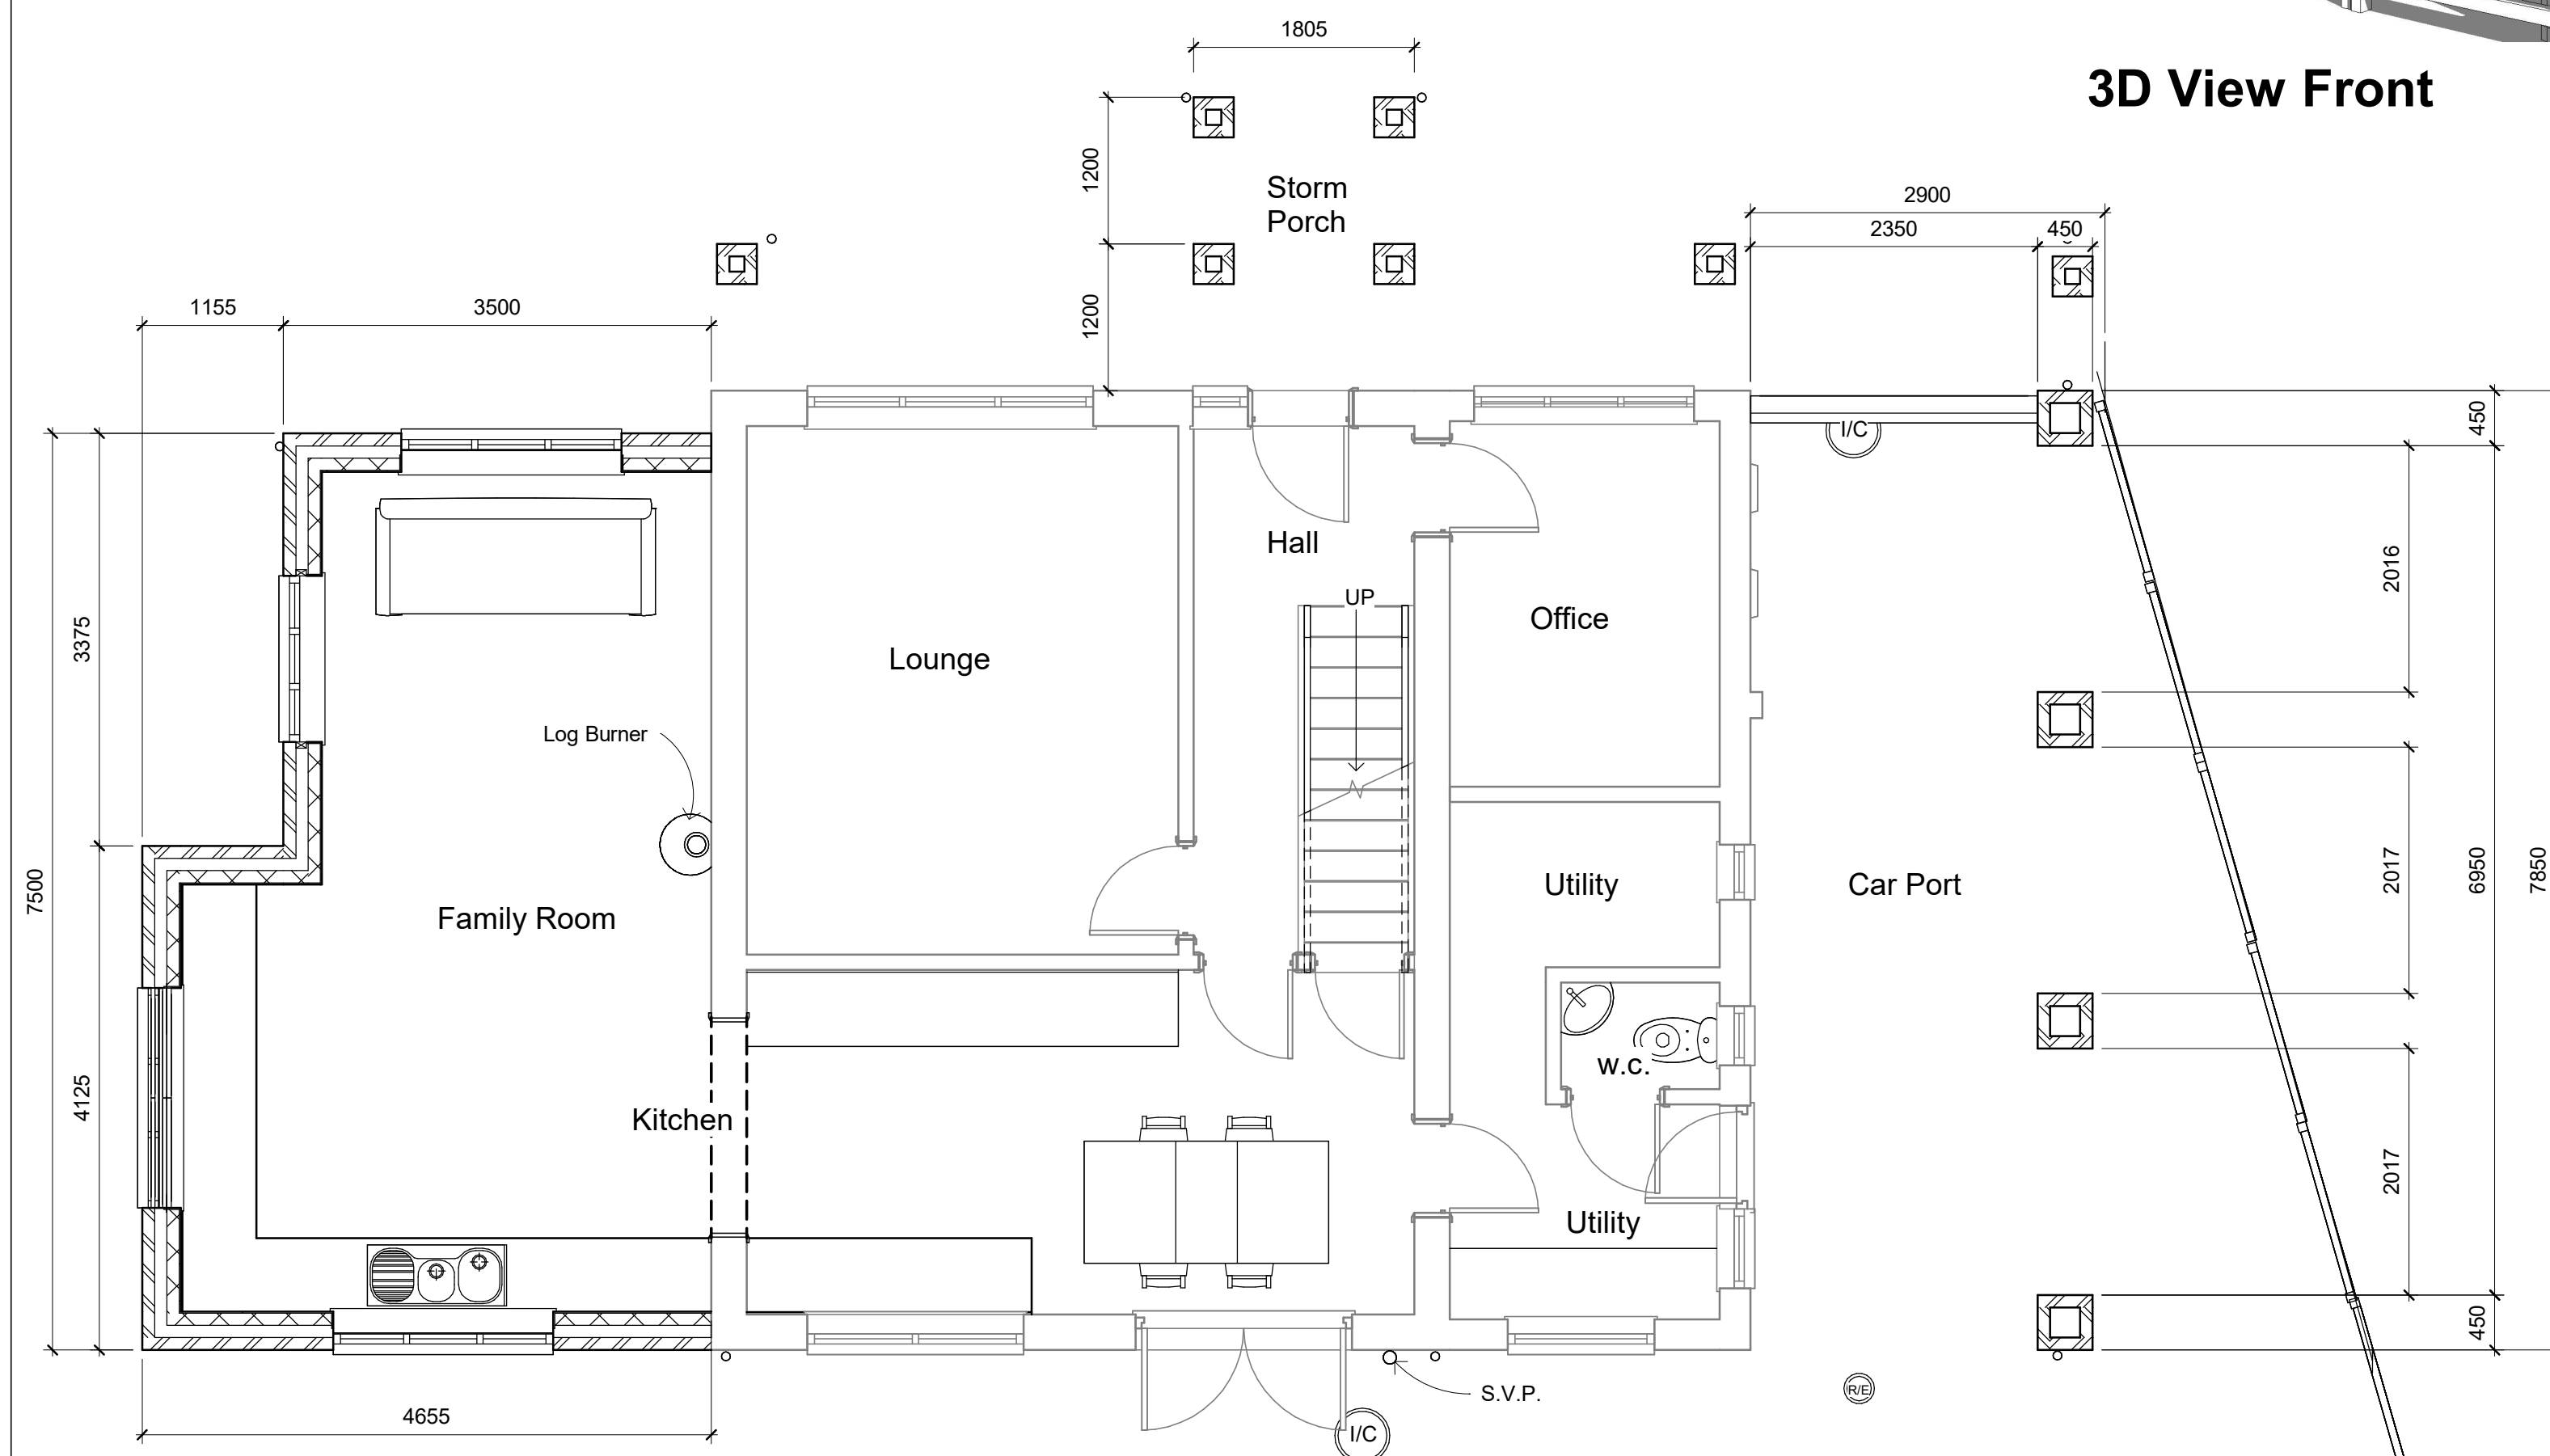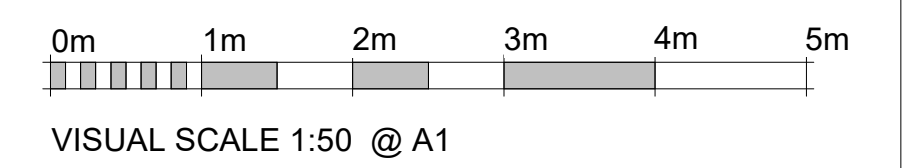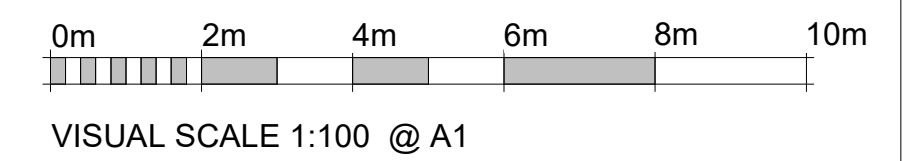

Proposed Ground Floor Plan

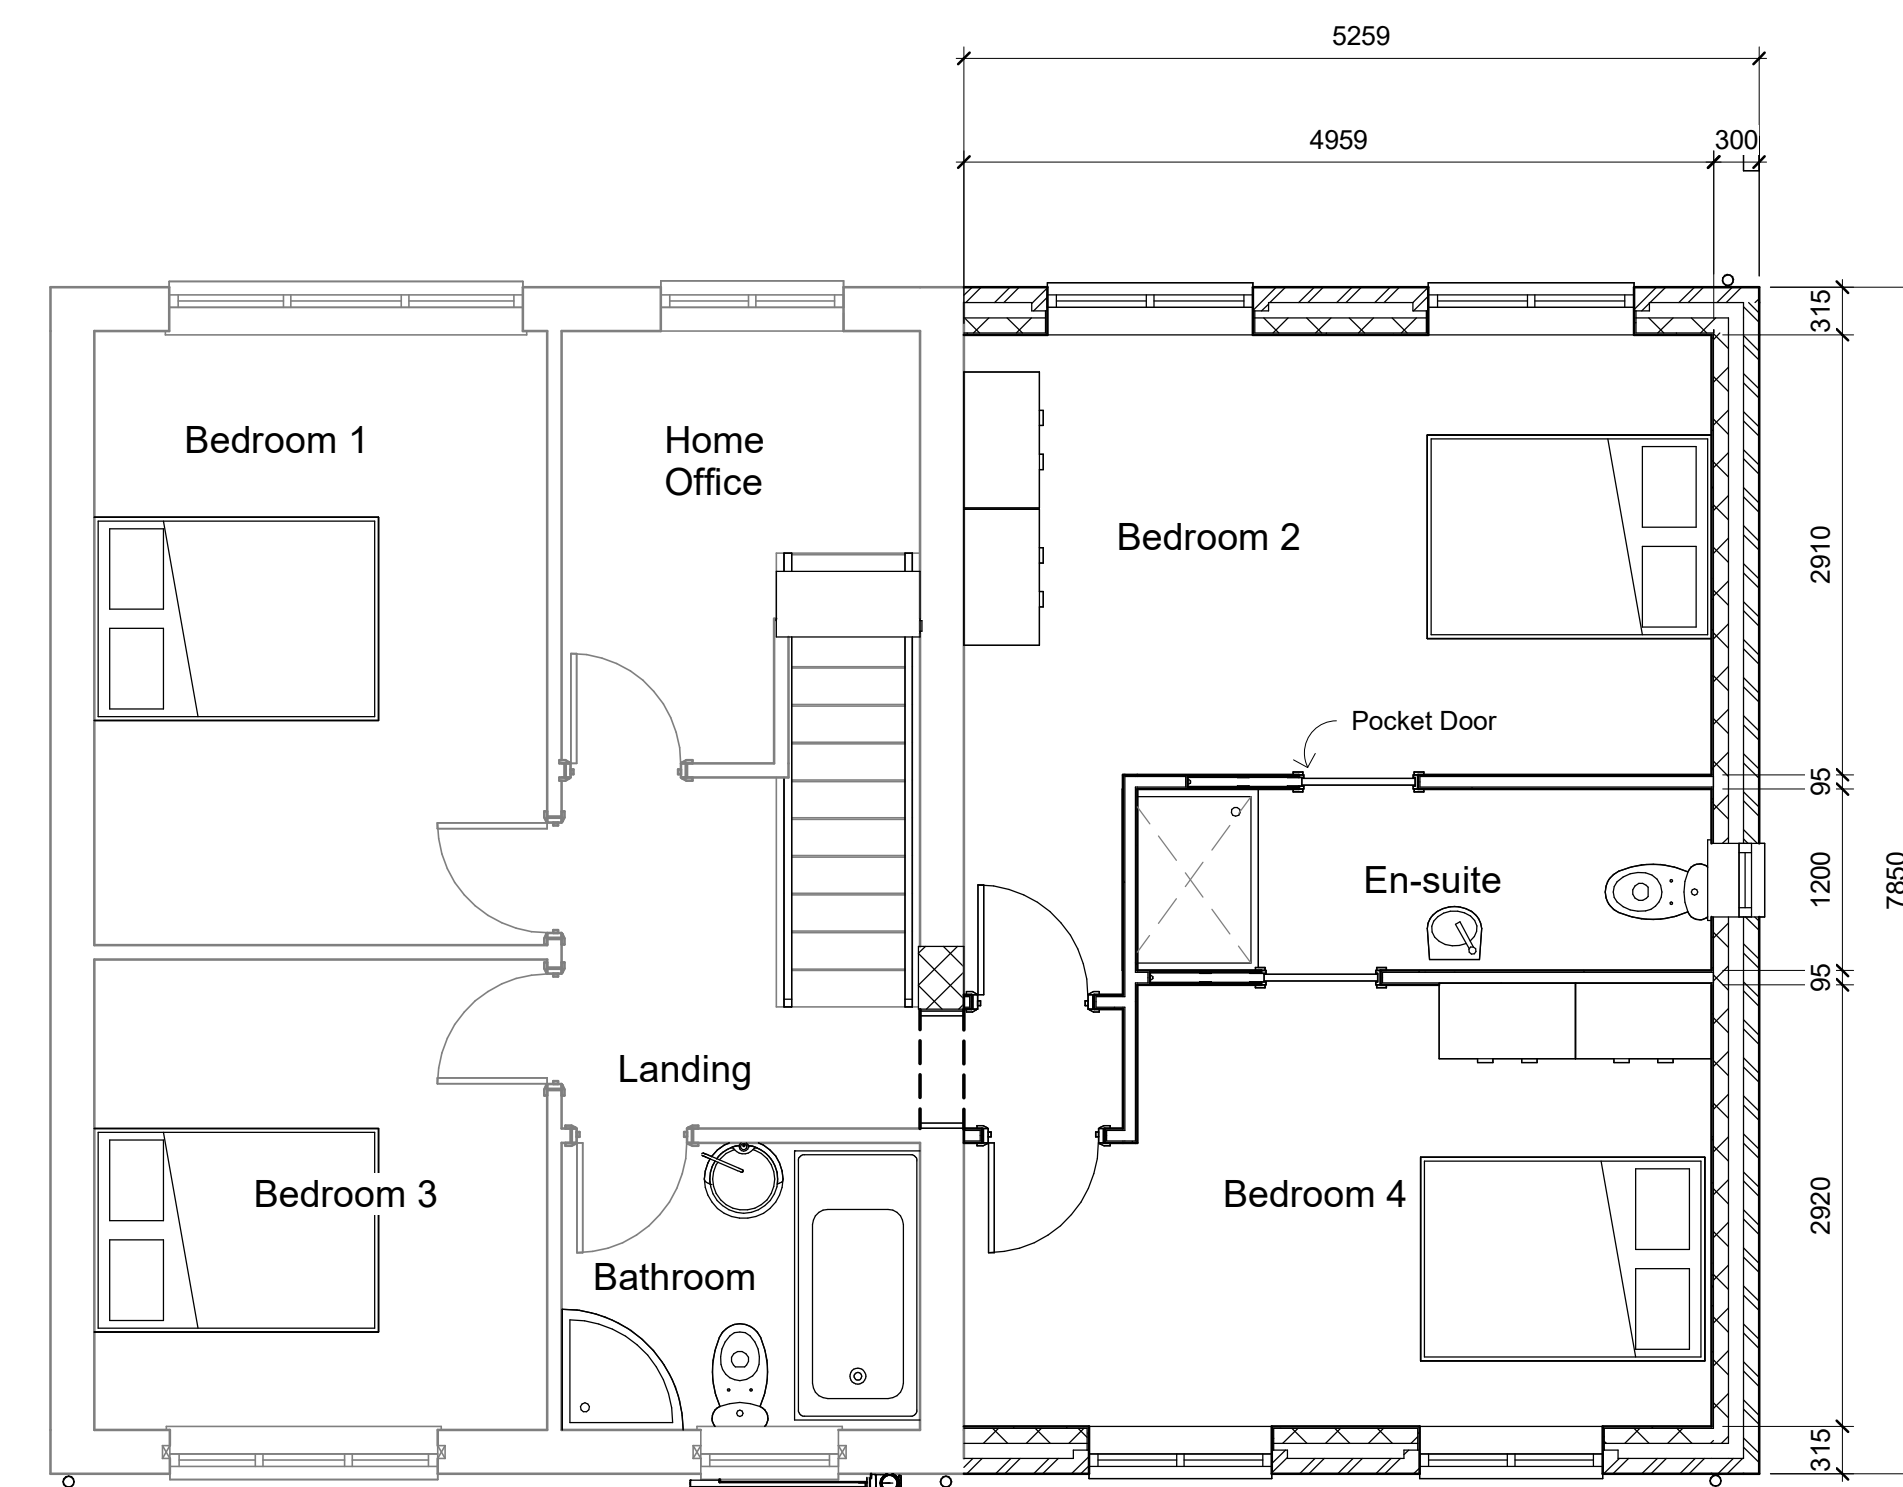

Proposed First Floor Plan

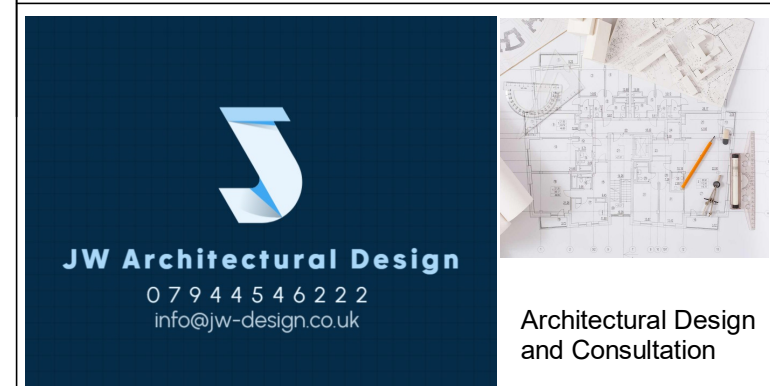[illegible]

PROJECT
Proposed Two Storey Side Extension,
Proposed Single Storey Extension &
Internal Alterations

TITLE
Proposed Floor Plans
Proposed Elevations

CLIENT	Mr & Mrs. Richardson, 19 Highgrove, Long Sutton, Lincolnshire. PE12 9ER.
--------	--

DRAWN BY JW		DATE 08/01/25
SCALE (@ A1) As Shown	PROJECT NUMBER 1210	
DRAWING NUMBER JW-1210-25-01		REV