



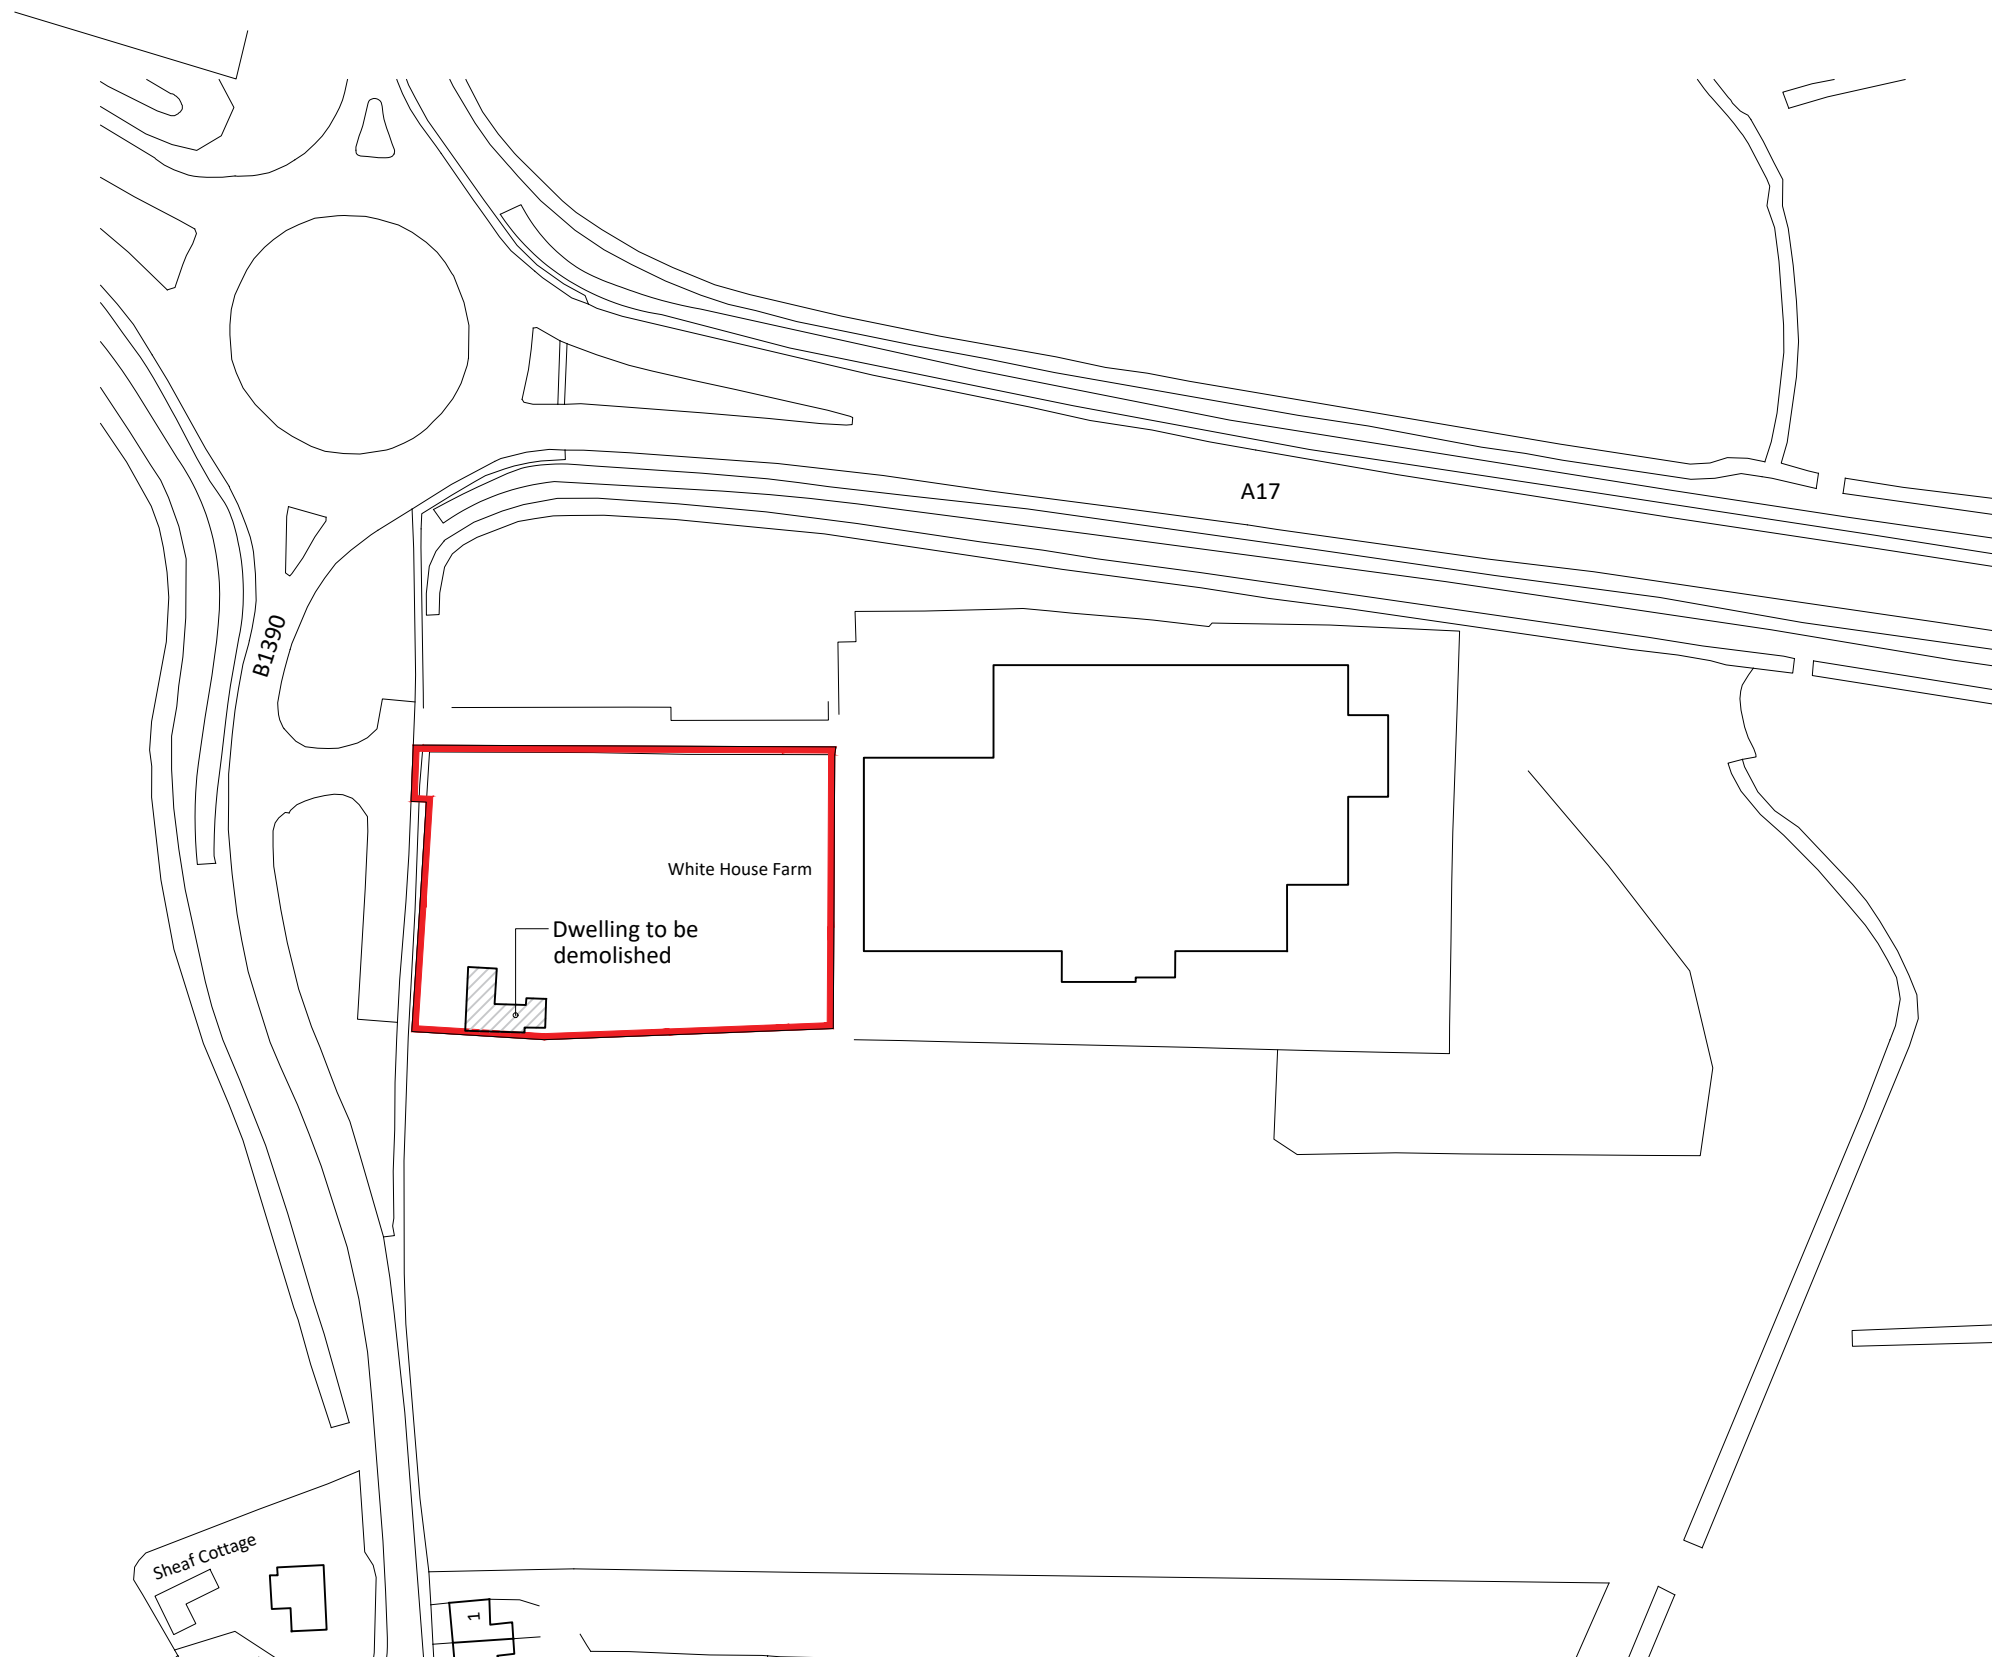

Notes

Copyright
© Robert Doughty Consultancy Limited.
All rights described in the Copyright, Designs and Patents Act 1988 have been asserted.

Ordnance Survey Map
© Crown Copyright. OS Licence No: AR 100010613.

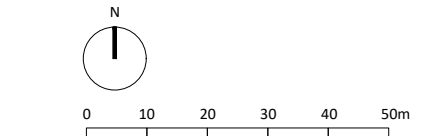

A	WW	Annotation revised	24.09.24
Rev	By	Description	Date
Current revision checked by: WW			

rdc
Robert Doughty
Consultancy

32 High Street, Helpringham
Sleaford, Lincolnshire, NG34 0RA

Tel: 01529 421646
Email: admin@rdc-landplan.co.uk
Web: www.rdc-landplan.co.uk

Client
Nationwide Produce PLC

Project
Demolition
Land off Cowpers Gate, Long Sutton

Drawing
Location and site plan

Scale @ A3 1: 1250	Date 20/07/22
------------------------------	-------------------------

Drawn By WW	Checked By -
-----------------------	------------------------

Job Number 889-10	Status FP	Purpose of Issue Planning
-----------------------------	---------------------	-------------------------------------

Drawing No. 889-10_FP_LP01	Rev A
--------------------------------------	-----------------