


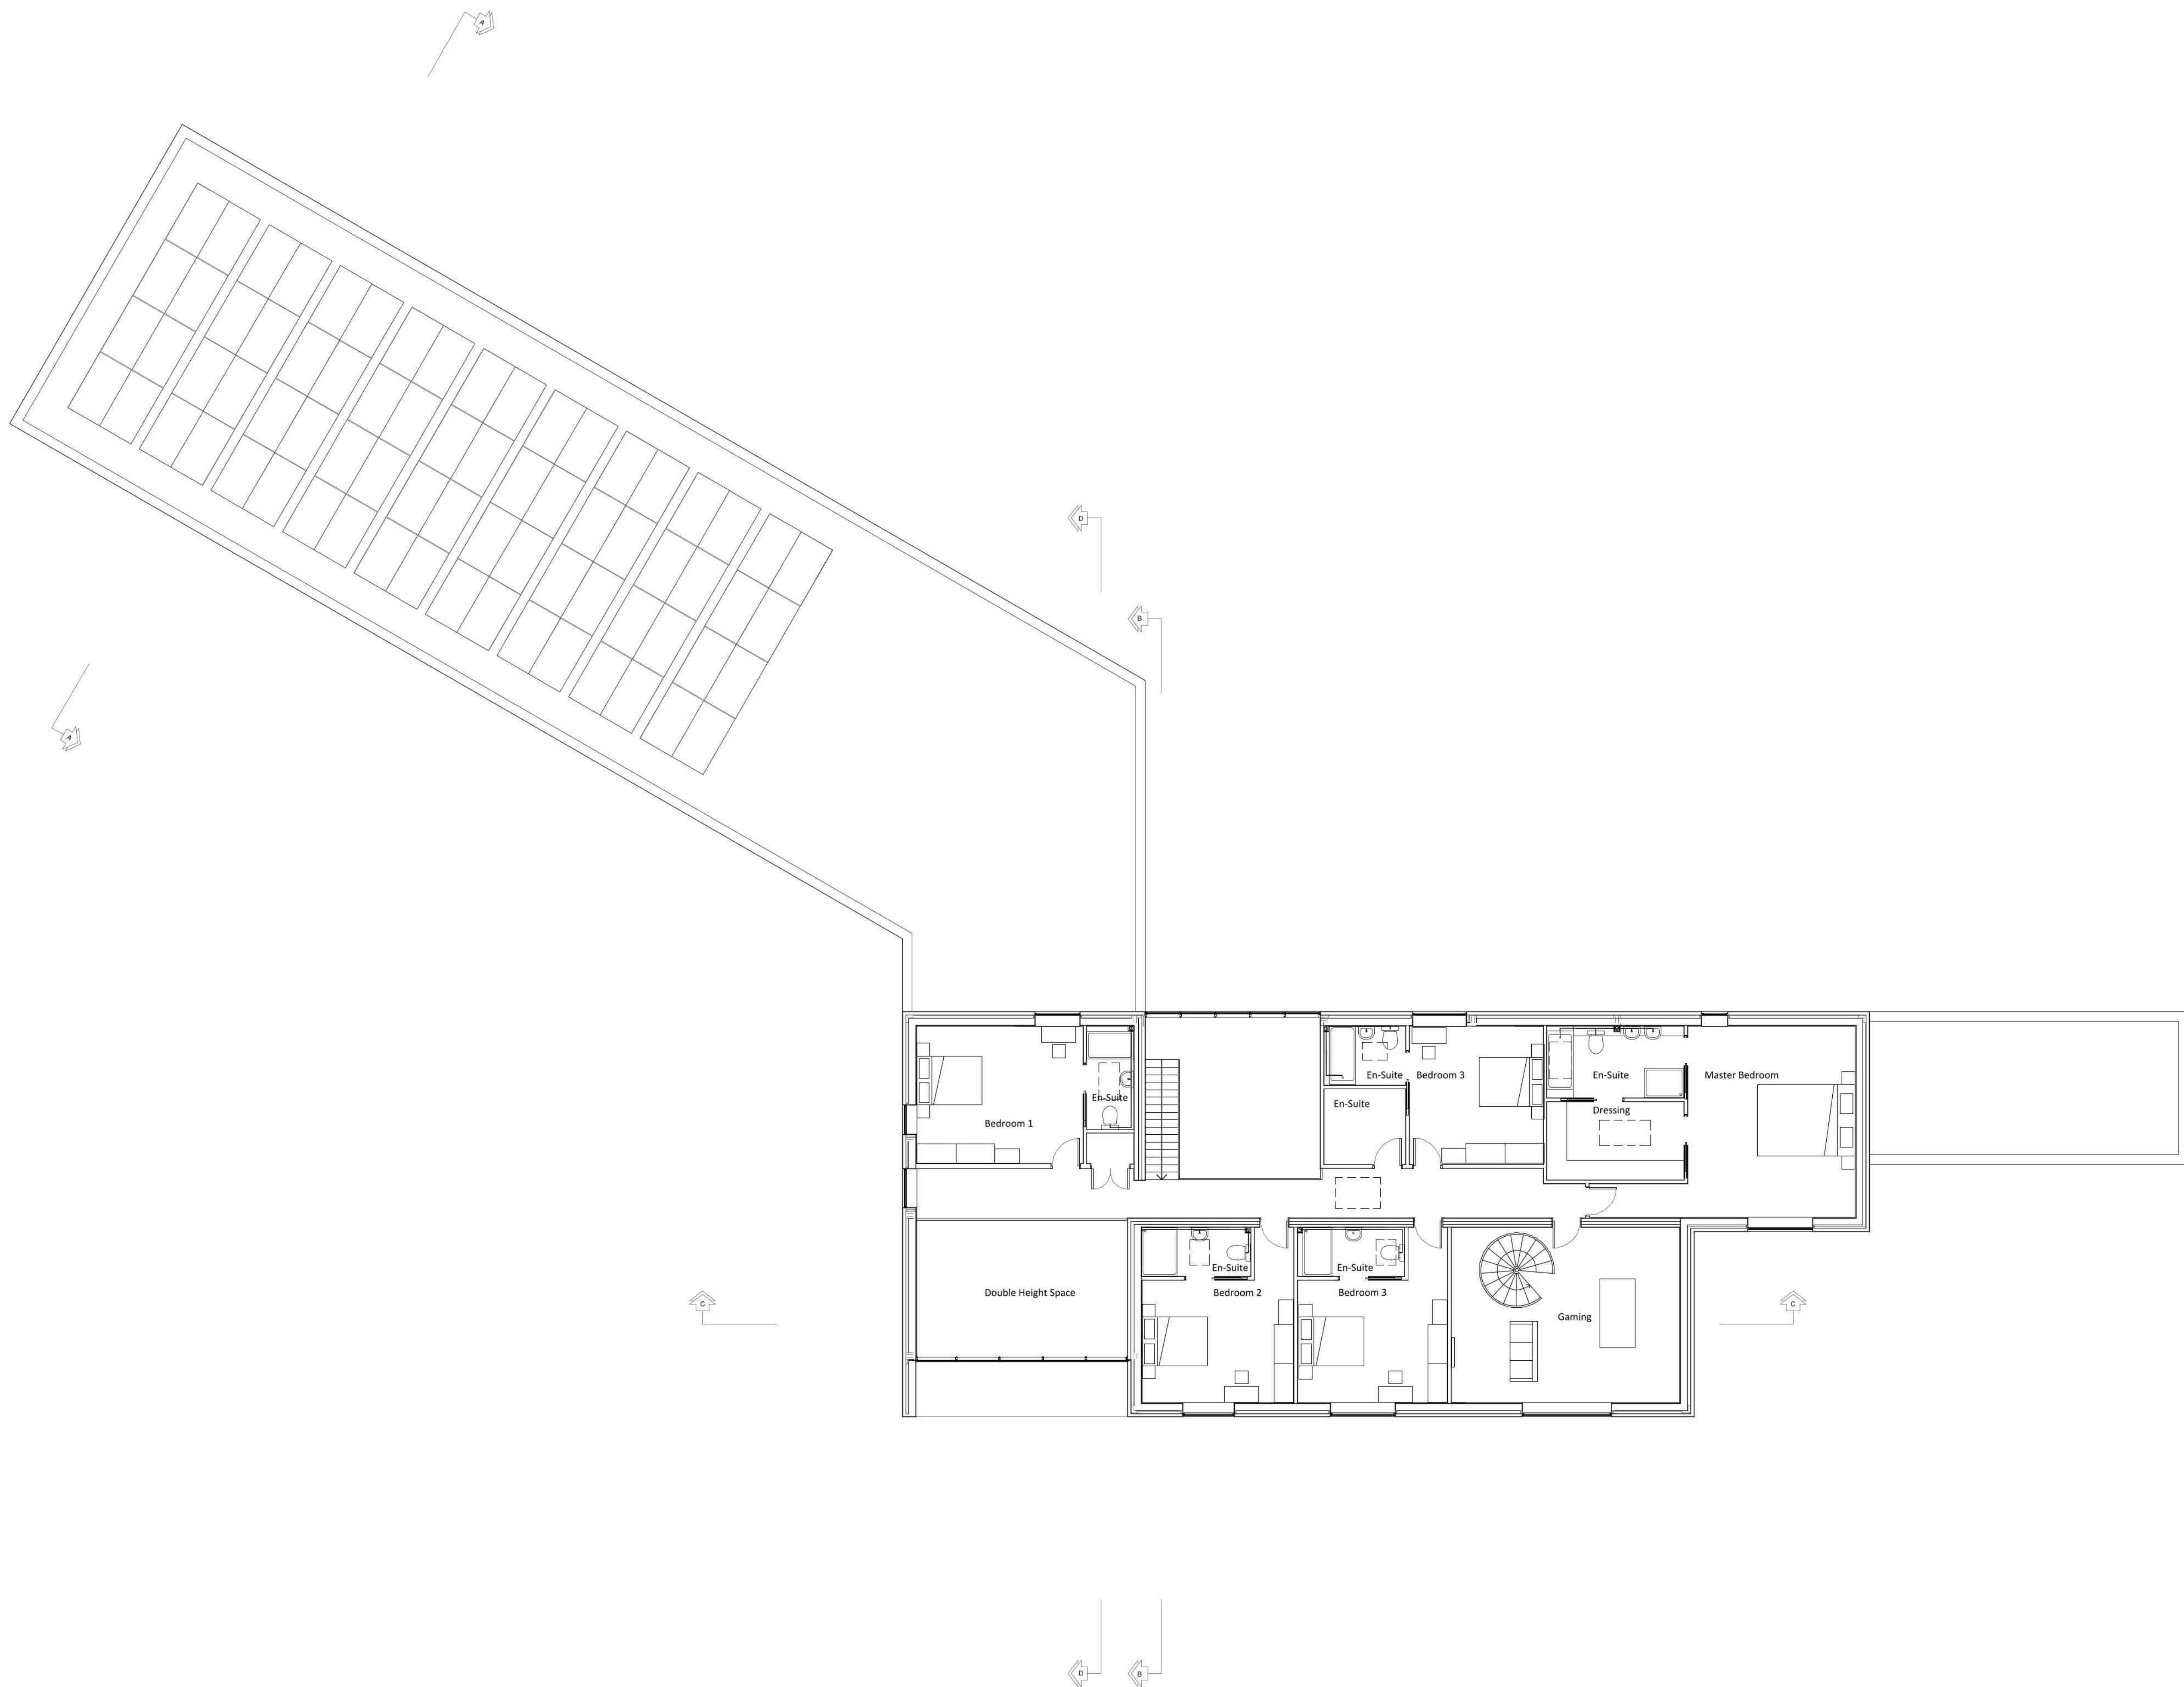

Notes

Copyright
© Robert Doughty Consultancy Limited.
All rights described in the Copyright, Designs and
Patents Act 1988 have been asserted.

Ordnance Survey Map
© Crown Copyright. OS Licence No: AR 100010613.

Dimensions
All dimensions shown are for the purposes of obtaining the relevant planning permission only

CDM 2015
This drawing is for illustrative purposes and/or obtaining the relevant planning permission only. It should not be used for construction and accordingly, risk identification under the Construction (Design & Management) Regulations 2015 has not been undertaken.

C	PSS	Title correction.	14.09.26
B	PSS	PV Array shown to single storey roof and green roof omitted in favour of single play membrane roof.	14.08.26
A	CH	Design alterations.	04.08.20
Rev	By	Description	Date

Current revision checked by:

rdc
Robert Doughty
Consultancy

32 High Street, Helpringham
Sleaford, Lincolnshire, NG34 0RA

Tel: 01529 421646
Email: admin@rdc-landplan.co.uk
Web: www.rdc-landplan.co.uk

Client
Mr G. Franklin

Project
Pear Tree Farm,
Long Sutton, Lincolnshire

Drawing
Proposed First Floor Plan

Scale @ A1	Date
1: 100	09.02.18

Drawn By	Checked
MG	MG

Job Number	Status	Purpose of Issue
1185-2	FP	Planning

Drawing No.	Rev
1185-2 PL PL02	C