


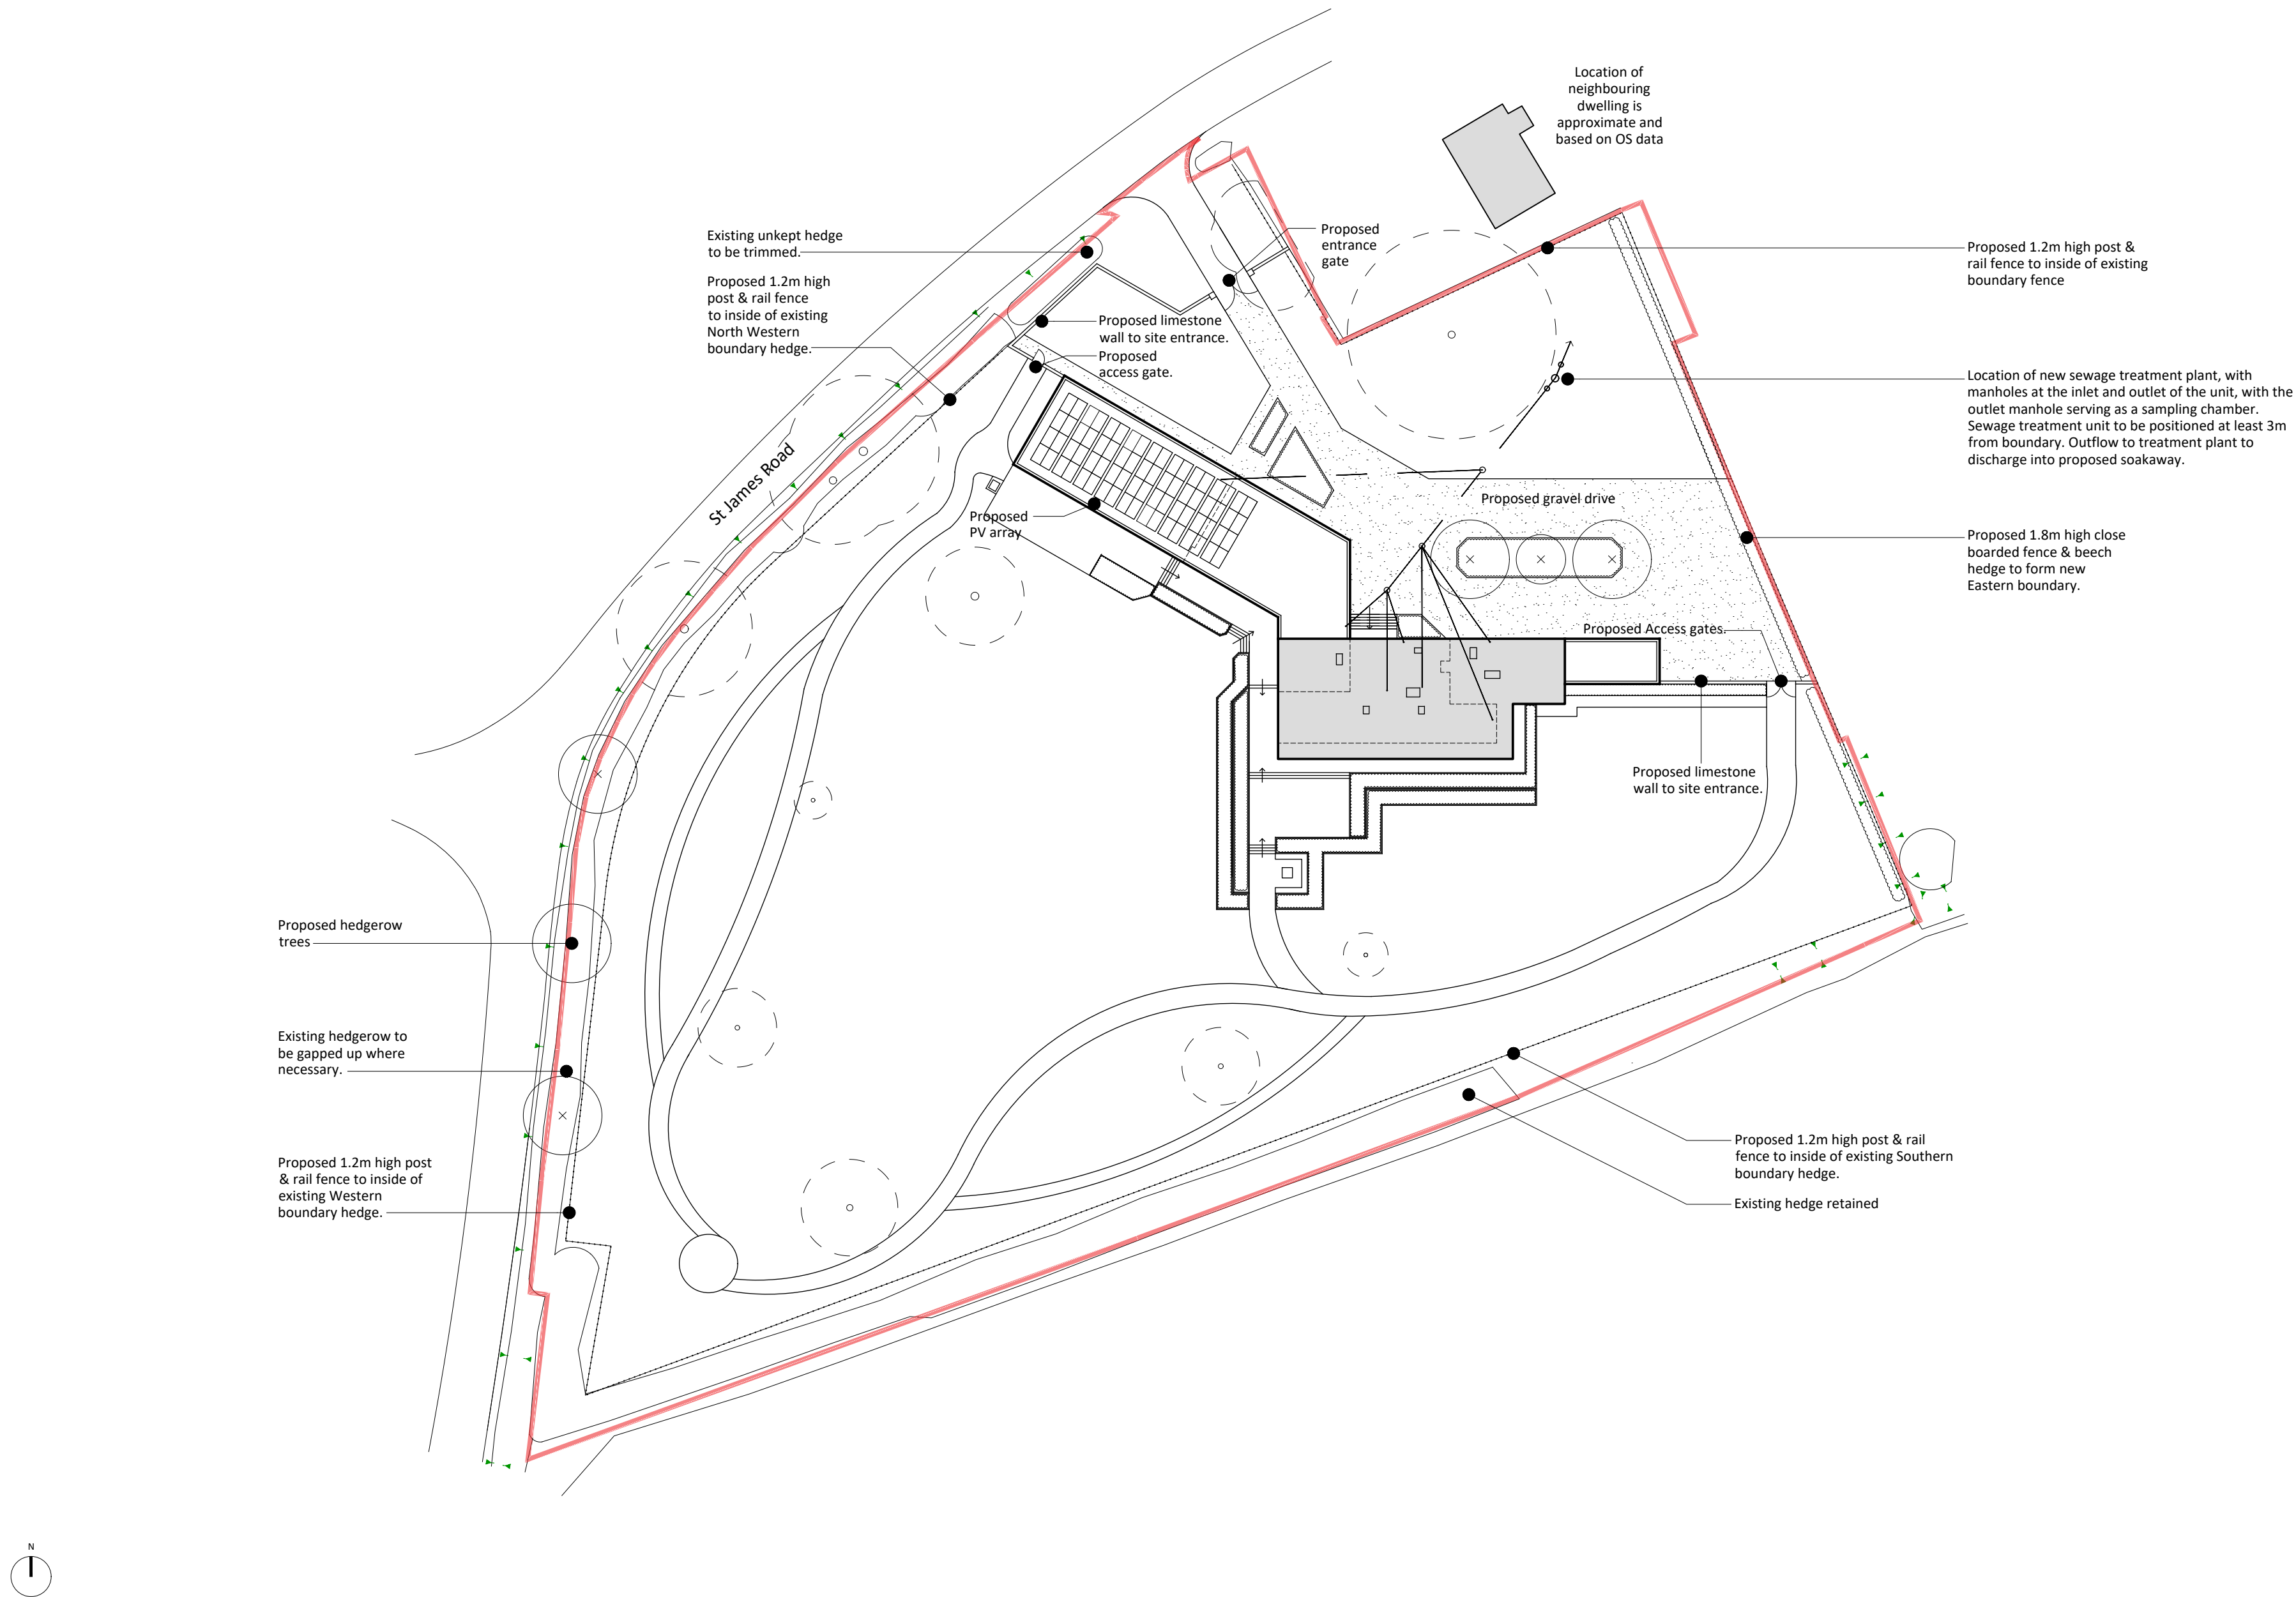

Notes

Copyright
© Robert Doughty Consultancy Limited.
All rights described in the Copyright, Designs and Patents Act 1988 have been asserted.

Ordnance Survey Map
© Crown Copyright. OS Licence No: AR 100010613.

Dimensions
All dimensions shown are for the purposes of obtaining the relevant planning permission only.

CDM 2015
This drawing is for illustrative purposes and/or obtaining the relevant planning permission only. It should not be used for construction and accordingly, risk identification under the Construction (Design & Management) Regulations 2015 has not been undertaken.

B	PSS	PV Array shown to single storey roof and green roof omitted in favour of single play membrane roof.	14.08.26
A	CH	Roof plan Updated	04.08.20

Rev	By	Description	Date
-----	----	-------------	------

Current revision checked by: -

rdc
Robert Doughty
Consultancy

32 High Street, Helpringham
Sleaford, Lincolnshire, NG34 0RA

Tel: 01529 421646
Email: admin@rdc-landplan.co.uk
Web: www.rdc-landplan.co.uk

Client
Mr G. Franklin

Project
Pear Tree Farm,
Long Sutton, Lincolnshire

Drawing
Proposed Block Plan

Scale @ A2 1: 500	Date 08/02/18
-----------------------------	-------------------------

Drawn By WW	Checked By CS
-----------------------	-------------------------

Job Number 1185-2	Status FP	Purpose of Issue Planning
-----------------------------	---------------------	-------------------------------------

Drawing No. 1185-2_PL_BP02	Rev B
--------------------------------------	-----------------