


- MATERIALS:**

1. Zinc standing seam roof / Standing seam roof detail
2. Aluminium gutters, rainwater down pipes & hoppers
3. Lincolnshire Limestone (smooth finish)
4. Triple glazed aluminium windows
5. Triple glazed rooflights (refer to floor plan for sizes)

Notes

Copyright
© Robert Doughty Consultancy Limited.
All rights described in the Copyright, Designs and
Patents Act 1988 have been asserted.

CDM 2015
This drawing is for illustrative purposes and/or obtaining the relevant planning permission only. It should not be used for construction and according risk identification under the Construction (Design Management) Regulations 2015 has not been undertaken.

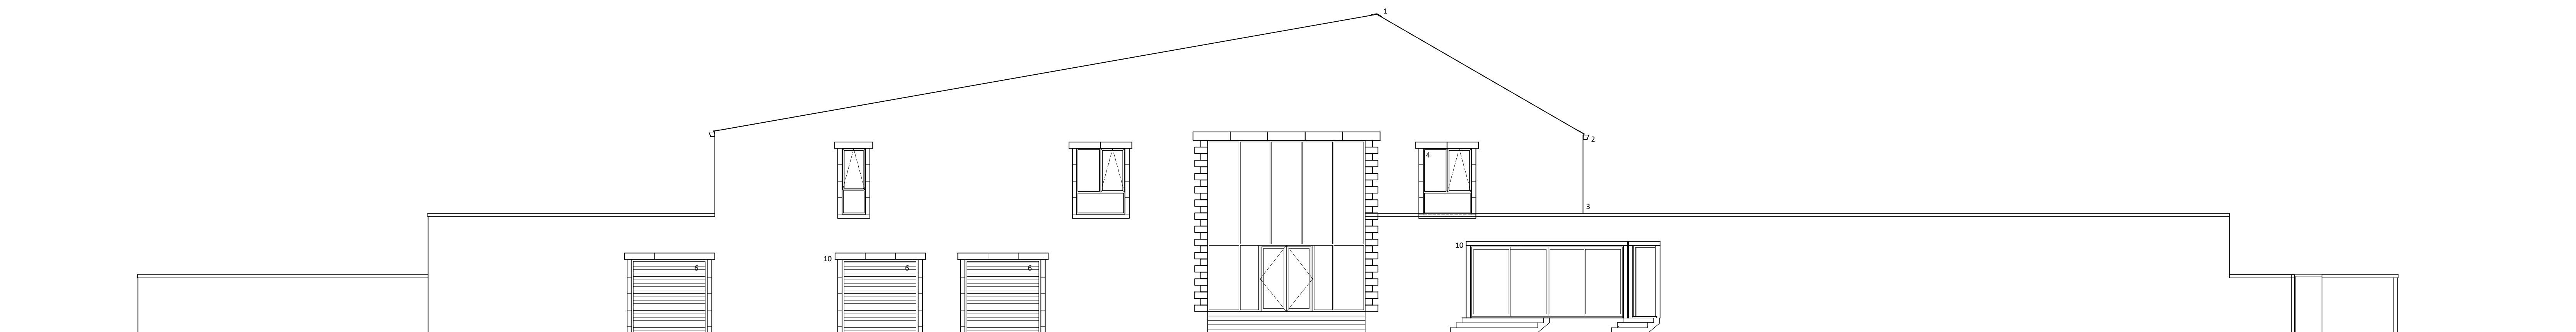


NORTH ELEVATION



SOUTH ELEVATION



EAST ELEVATION

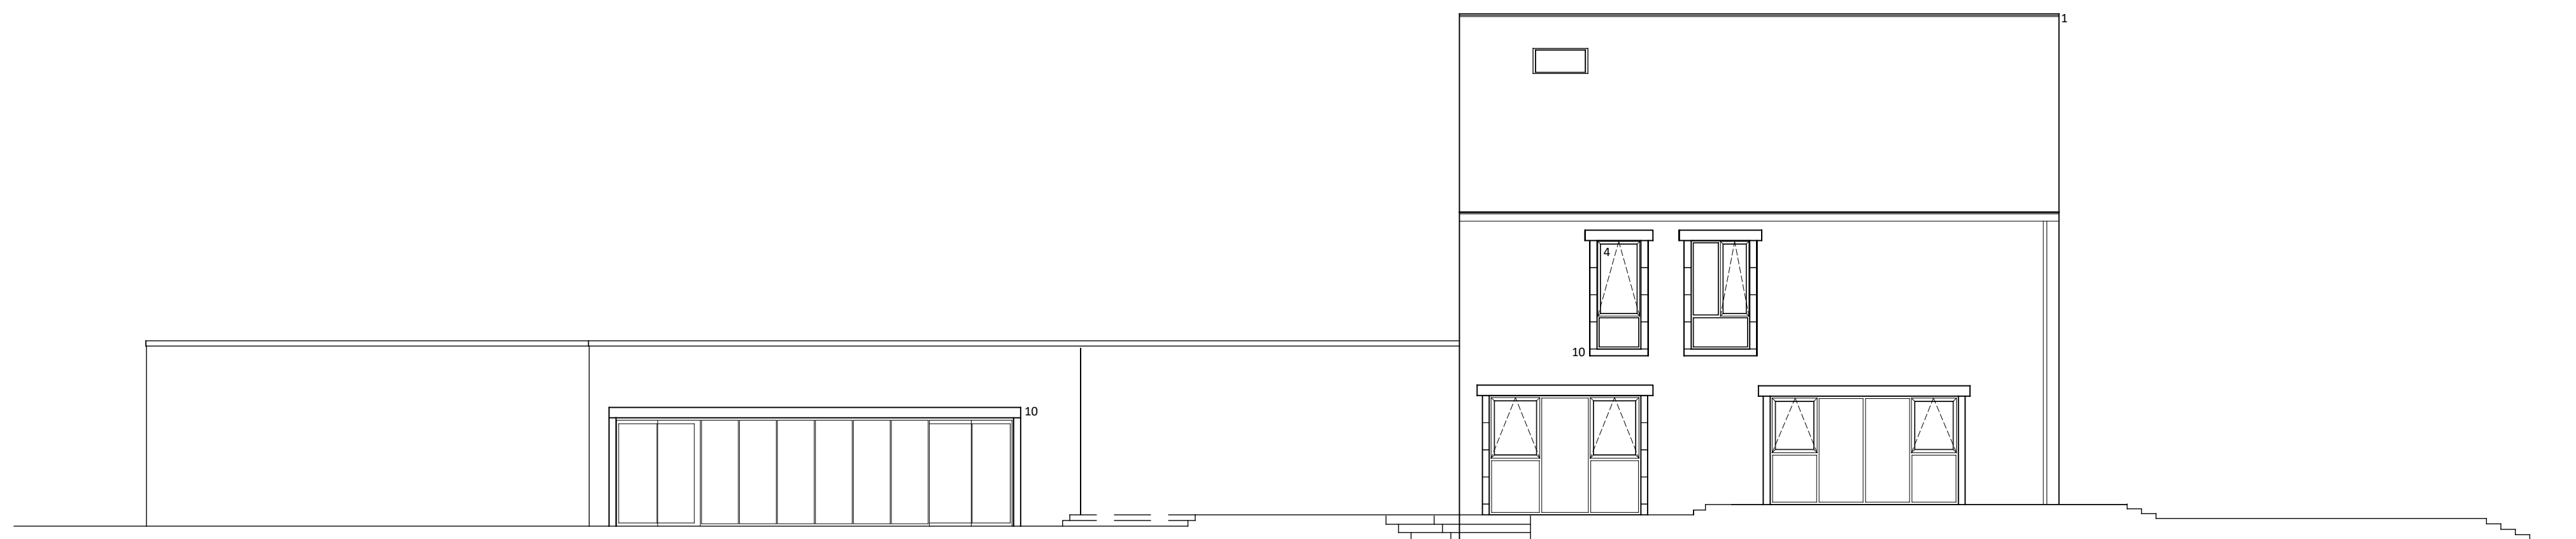

WEST ELEVATION

B	PSS	Stonework detailing shown,	17.08.26
---	-----	----------------------------	----------

A	CH	standing seam to triple glazed gable detail. Design alterations.	04.08.20
Rev	By	Description	Date

Current revision checked by:

rdc
Robert Doughty
Consultancy
32 High Street, Helpringham
Seaford, Lincolnshire, NG34 0RA
Tel: 01529 421646
Email: admin@rdc-landplan.co.uk
Web: www.rdc-landplan.co.uk

Client	Mr G. Franklin
---------------	----------------

Project
Pear Tree Farm,
Long Sutton, Lincolnshire

Drawing
Proposed Elevations

Scale @ A0	Date
1:100	02/03/2018

Drawn By	Checked By
----------	------------

CS/WW			-
Job Number	Status	Purpose of Issue	

1185-2	FP	Planning
Drawing No.		Rev

1185-2_PL_GA01	B
----------------	---