
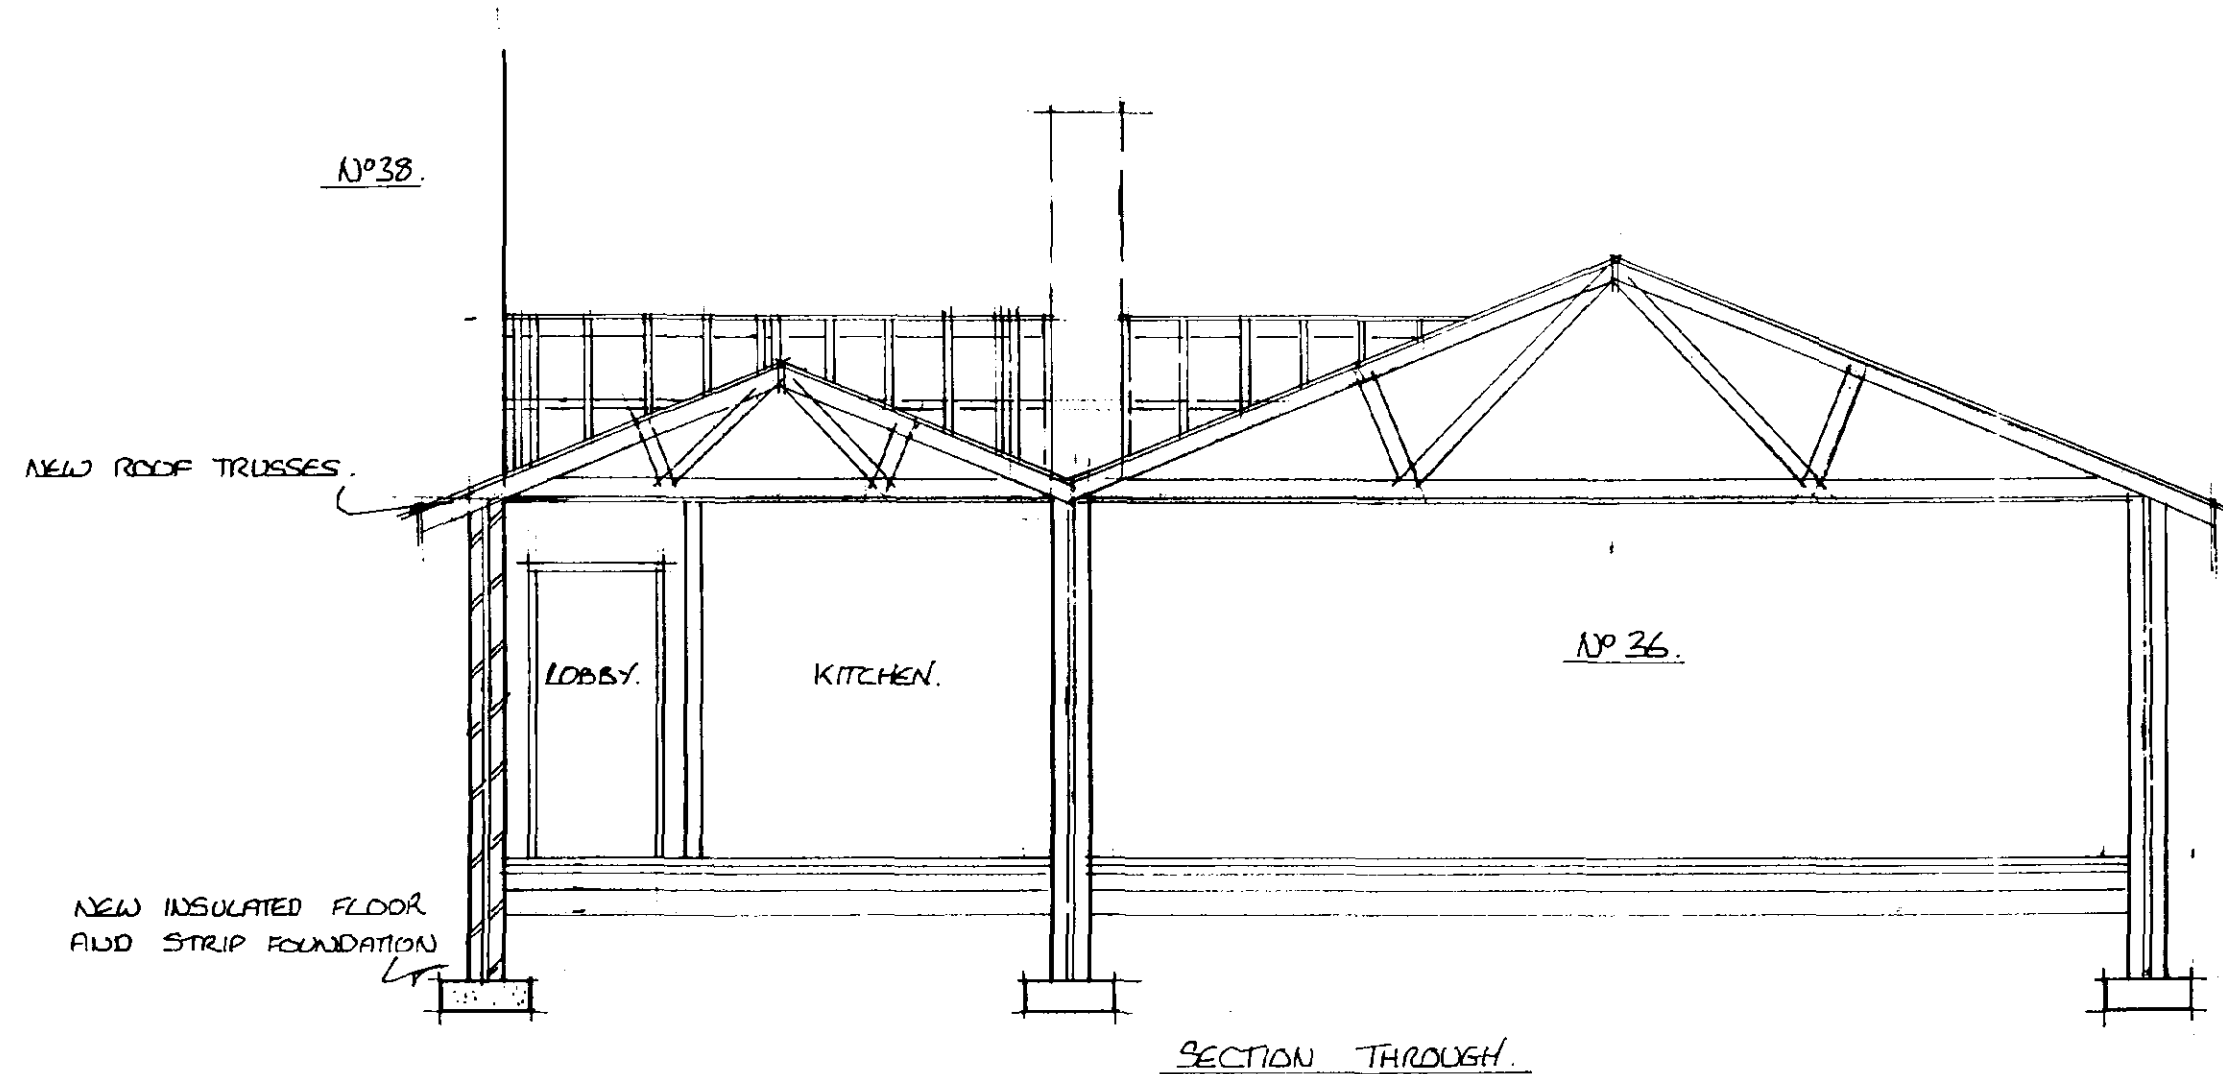
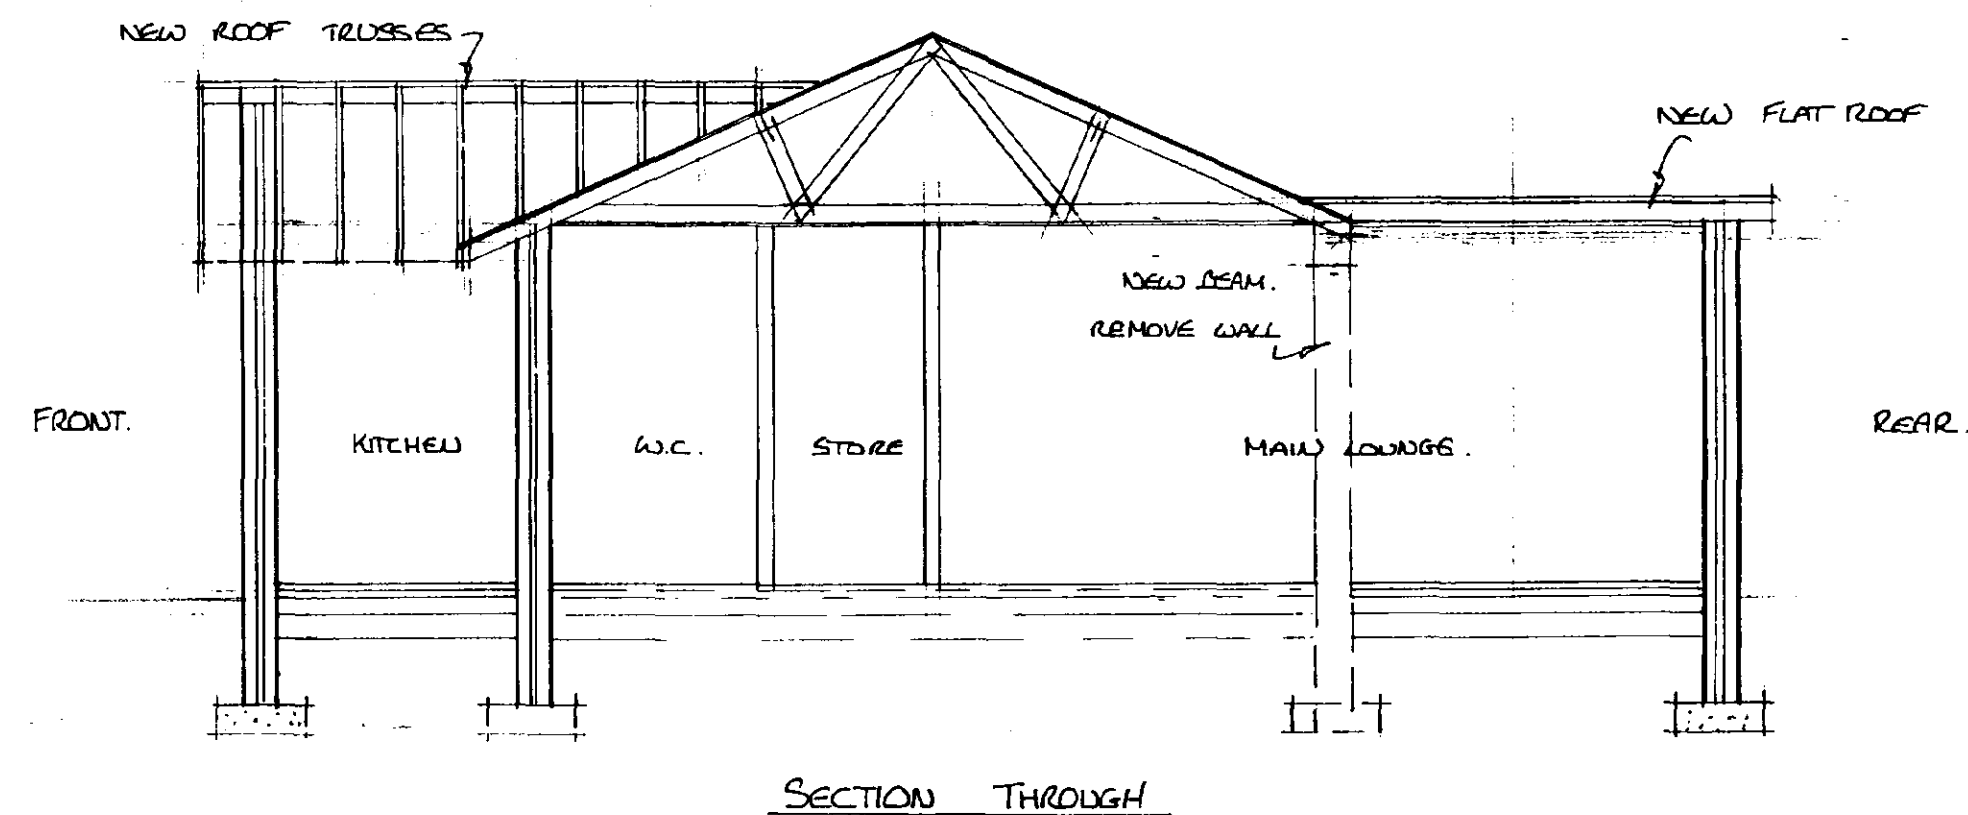


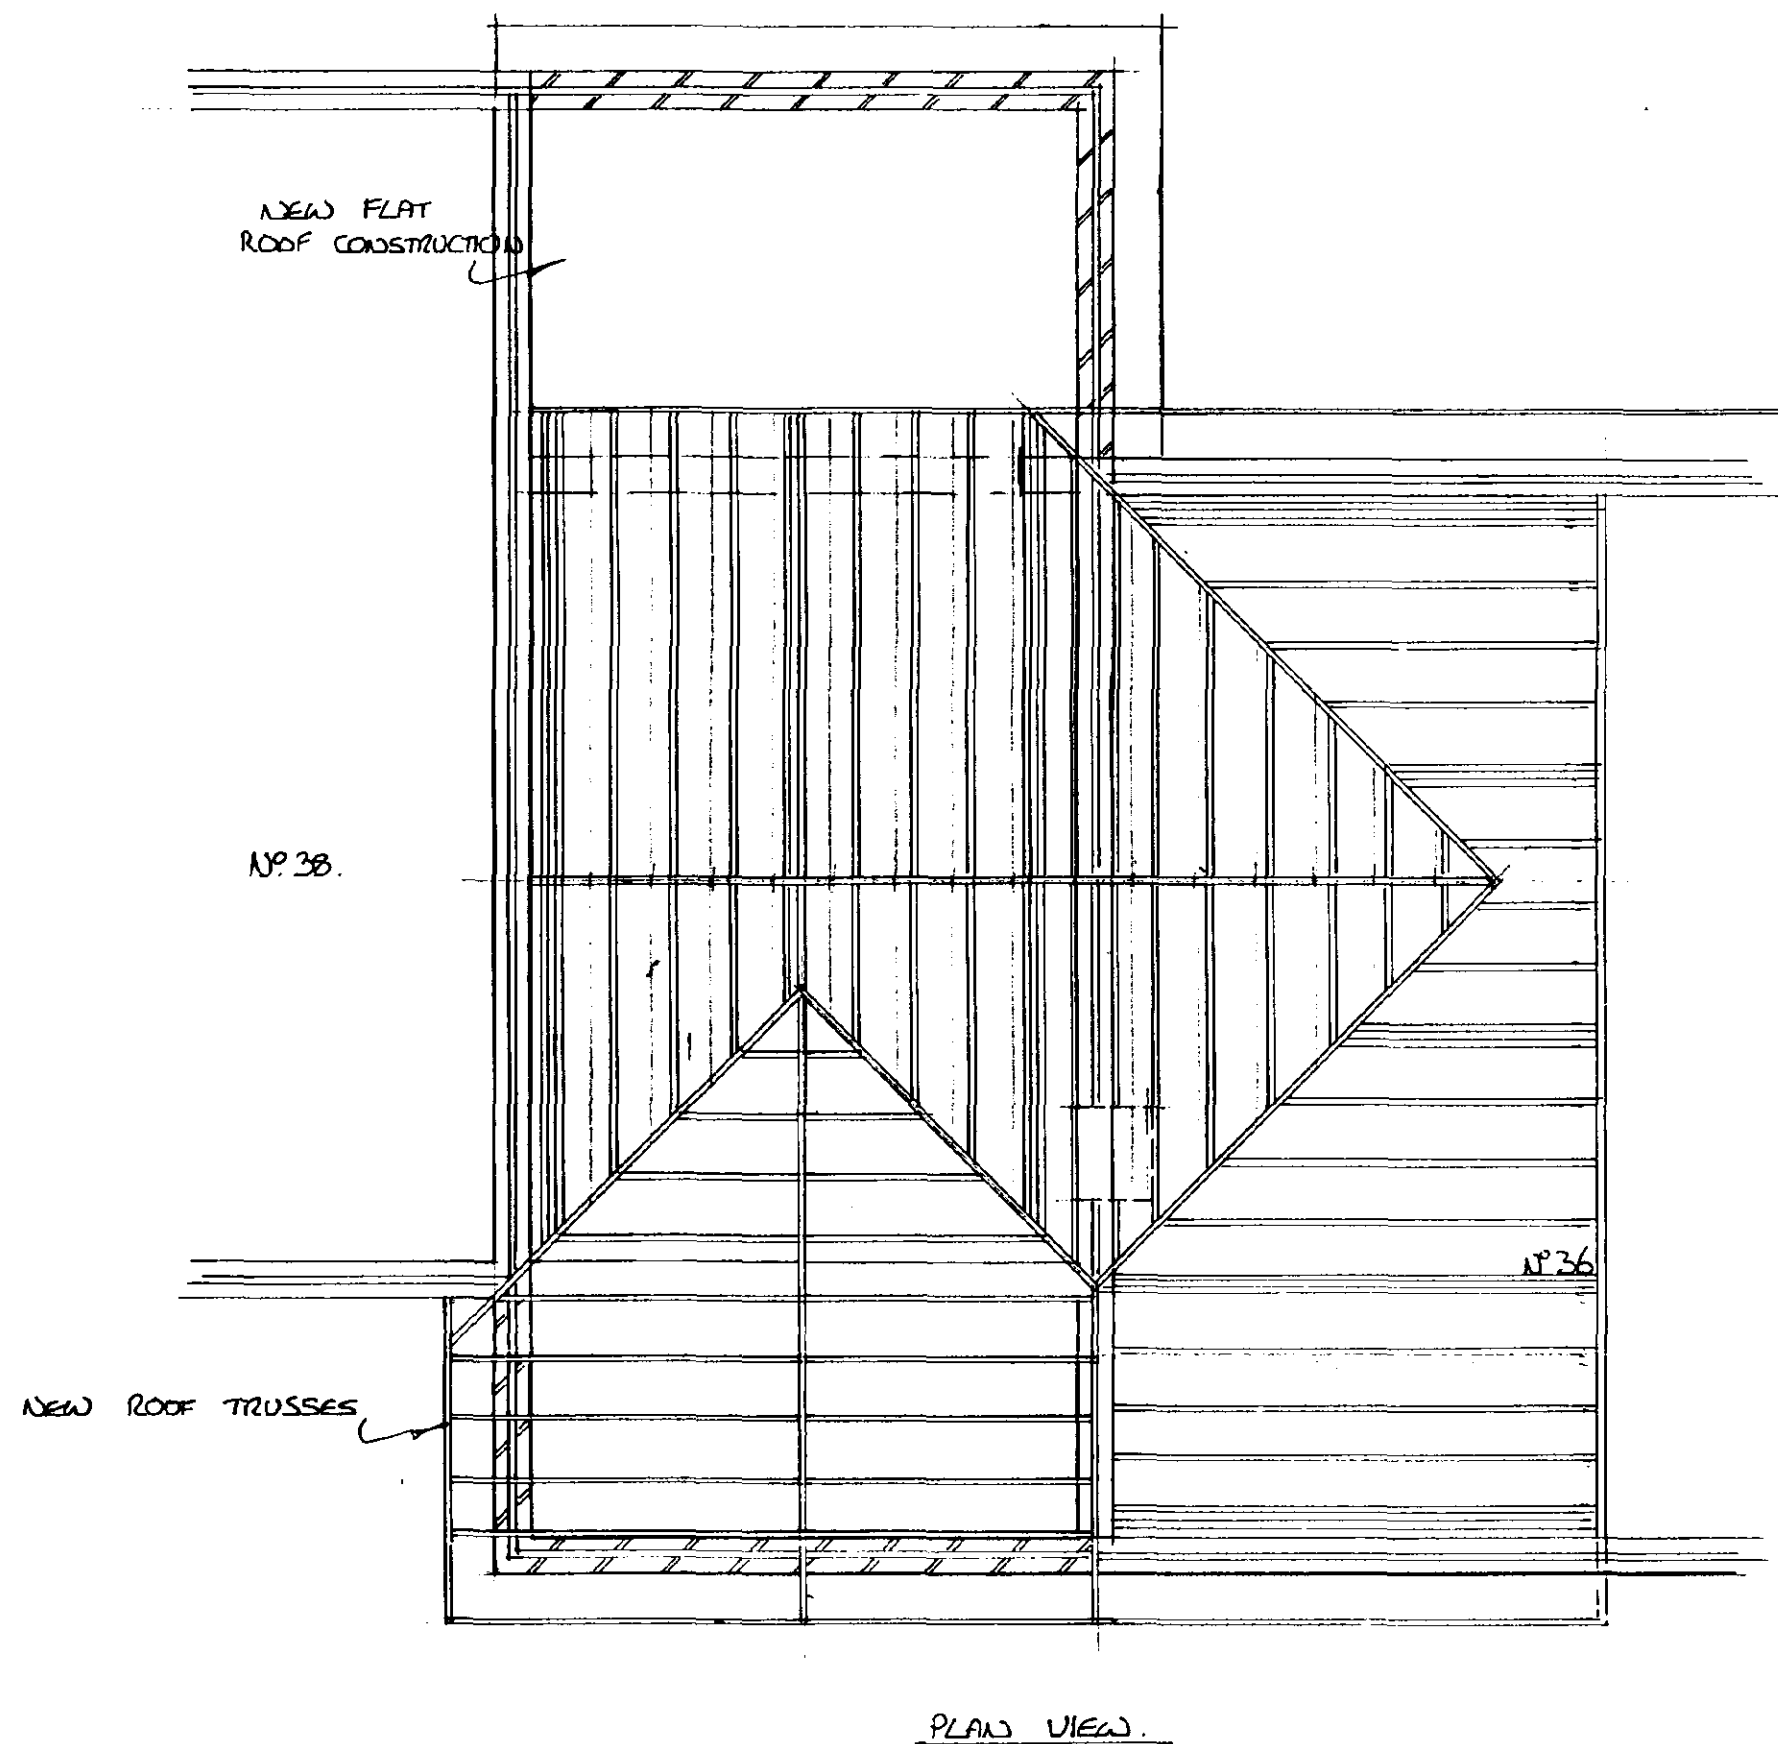


DETERM
PLAN

SHDC
Planning & Development
16 JUL 2002
Ref 0828102
PROPERTY SERVICES


Council Offices, Priory Road
Spalding, Lincolnshire PE11 2XE
Telephone (01775) 761161
Fax (01775) 761048

HOLLAND
DISTRICT COUNCIL

PROJECT		
PROPOSED EXTENSION AND IMPROVEMENT TO COMMUNITY CENTRE ST MARKS GARDENS LONG SUTTON.		
DATE	No	AMENDMENTS
DATE	SCALE	
MAY 2002	1:50	
DRAWN	JOB No	DRAWING No
Broadfield	SMG 02 103	Nº 2

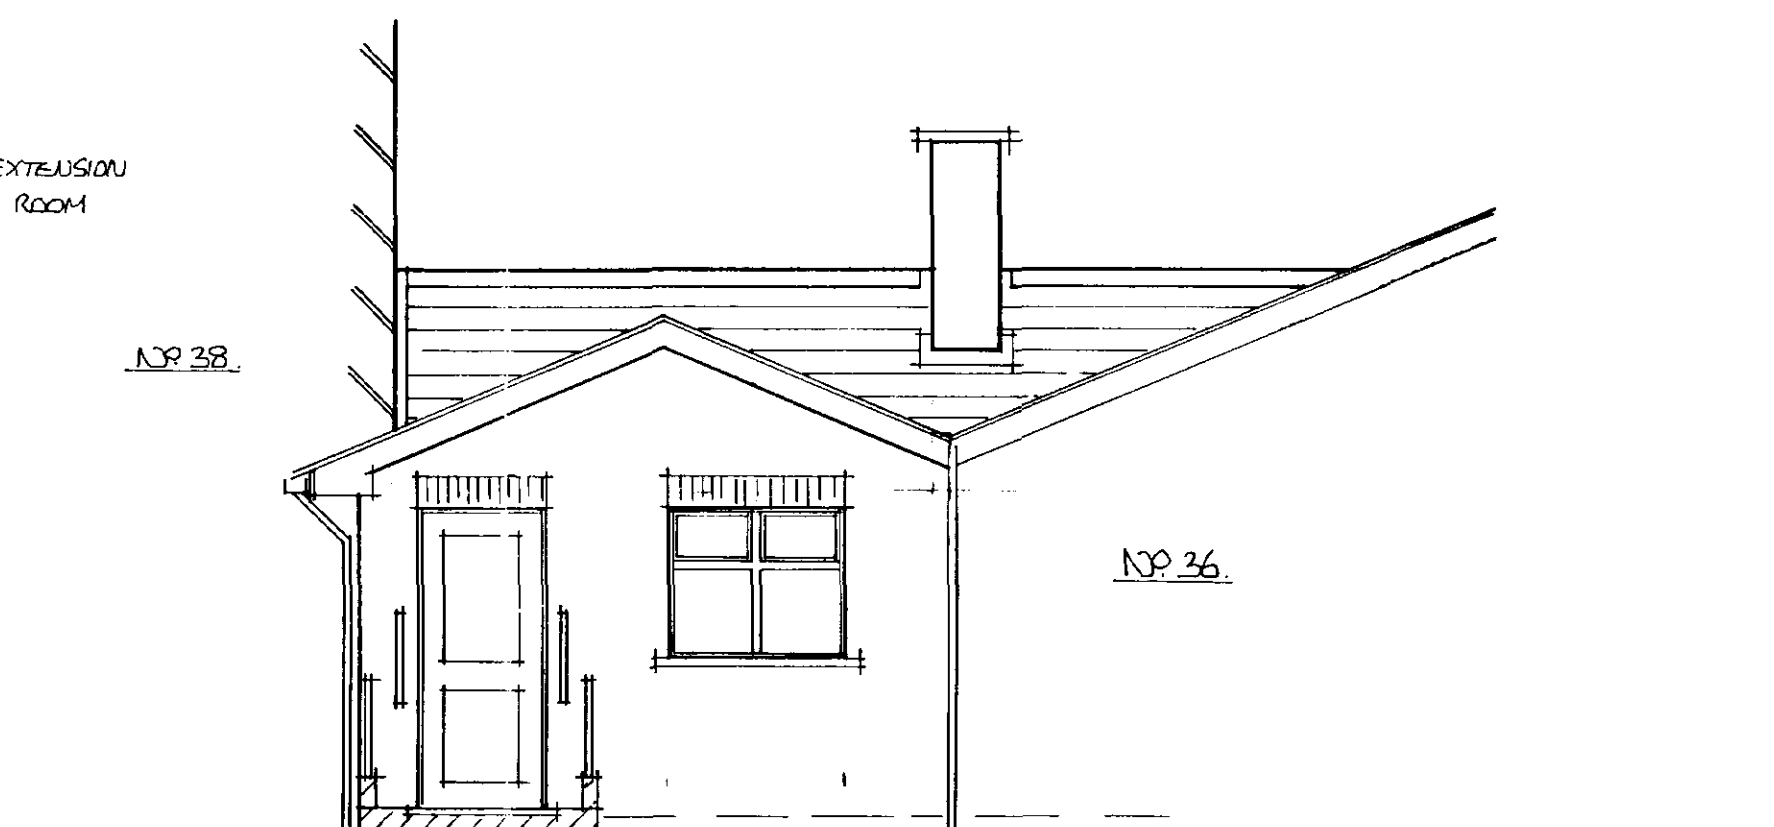

FRONT ELEVATION

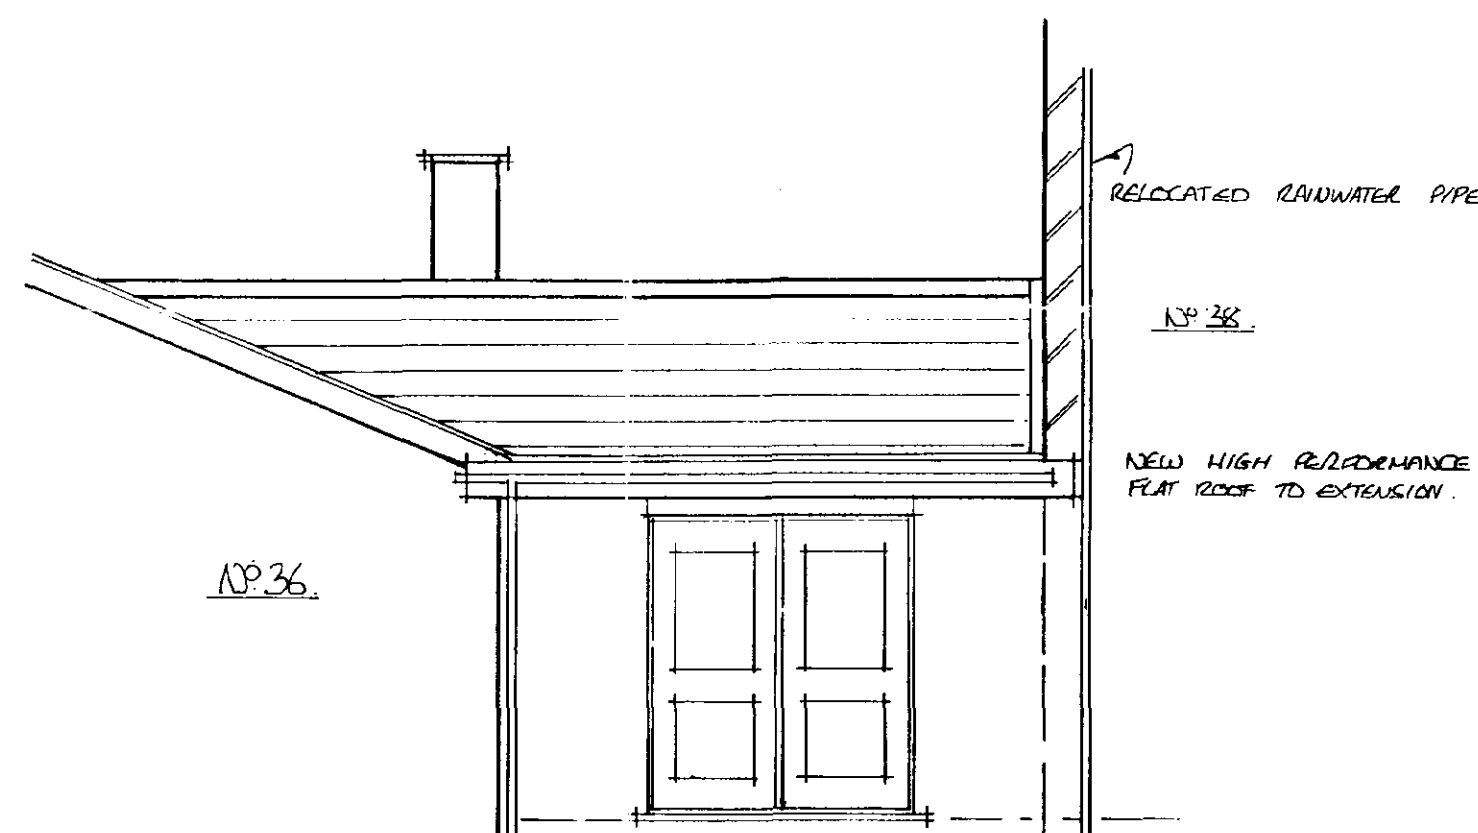

REAR ELEVATION

- KITCHEN UNITS
1. WORKTOP OVER FRIDGE SPACE.
 2. 1000×600 SINK BASE UNIT.
 3. 1000×600 CORNER BASE UNIT.
 4. 400×600 SINGLE BASE UNIT.

SHDC
Planning & Development
16 JUL 2002
Ref 0828/02

PROPERTY SERVICES

S O U T H



Council Offices, Priory Road
Spalding, Lincolnshire PE11 2XE
Telephone (01775) 761161
Fax (01775) 761048

HOLLAND
DISTRICT COUNCIL

PROJECT

PROPOSED EXTENSION AND
IMPROVEMENT TO COMMUNITY CENTRE
ST MARYS GARDENS,
LONG SUTTON.

[illegible]

DATE MAY 2002

SCALE
1:50

DRAWN	JOB No	DRAWING No
B. M. Hildred	SHS 02103	A.P.L.