


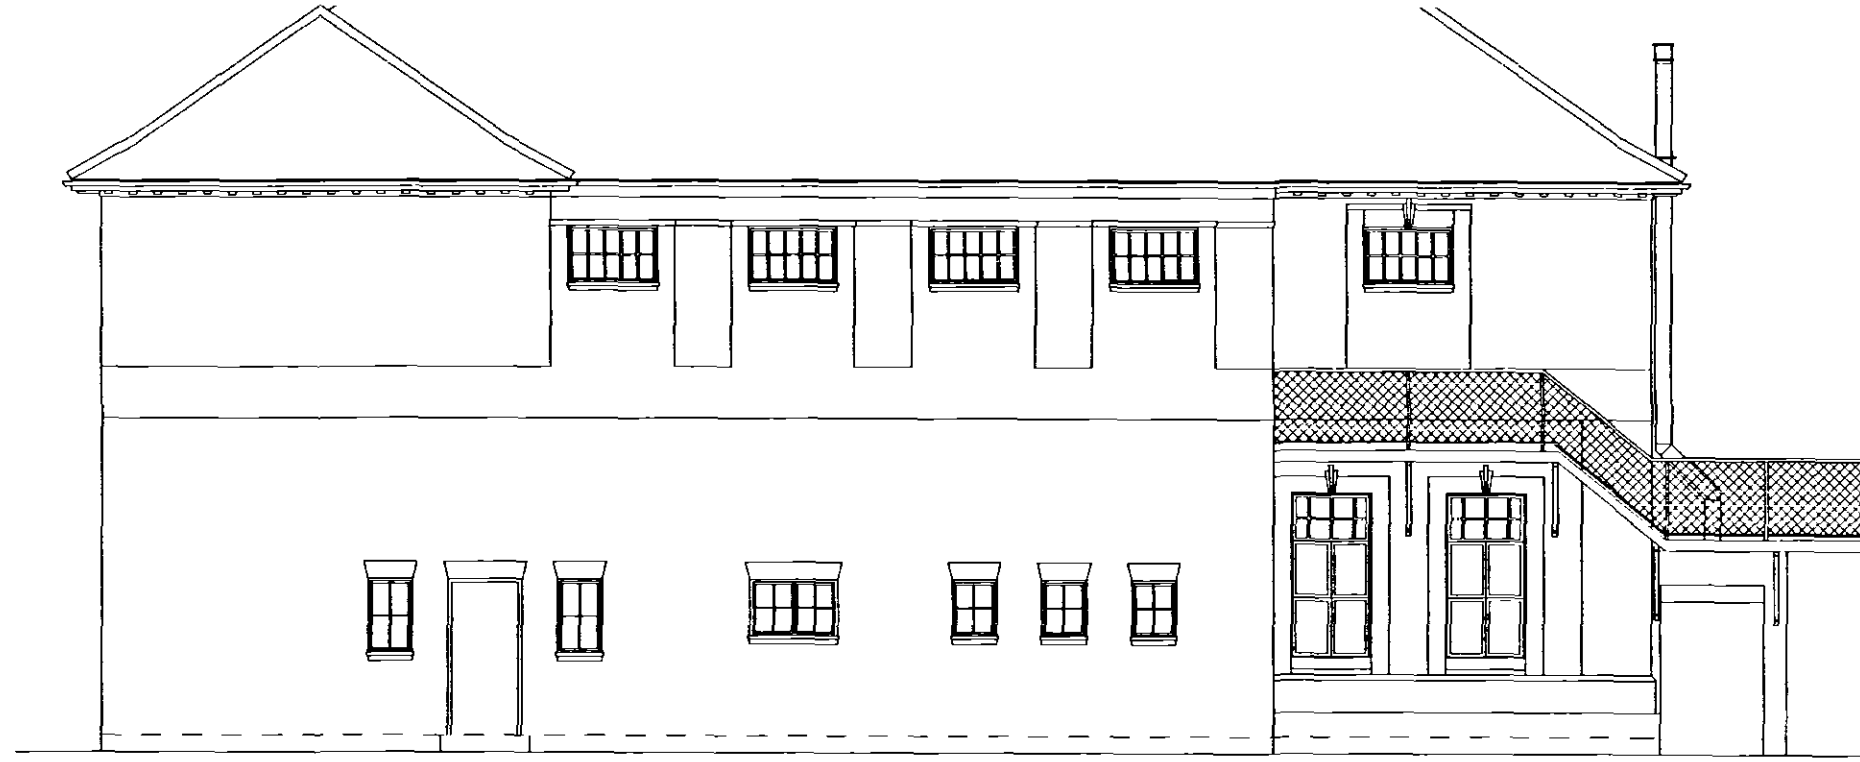


Existing Rear Elevation




Existing Side Elevation




Proposed Rear Elevation

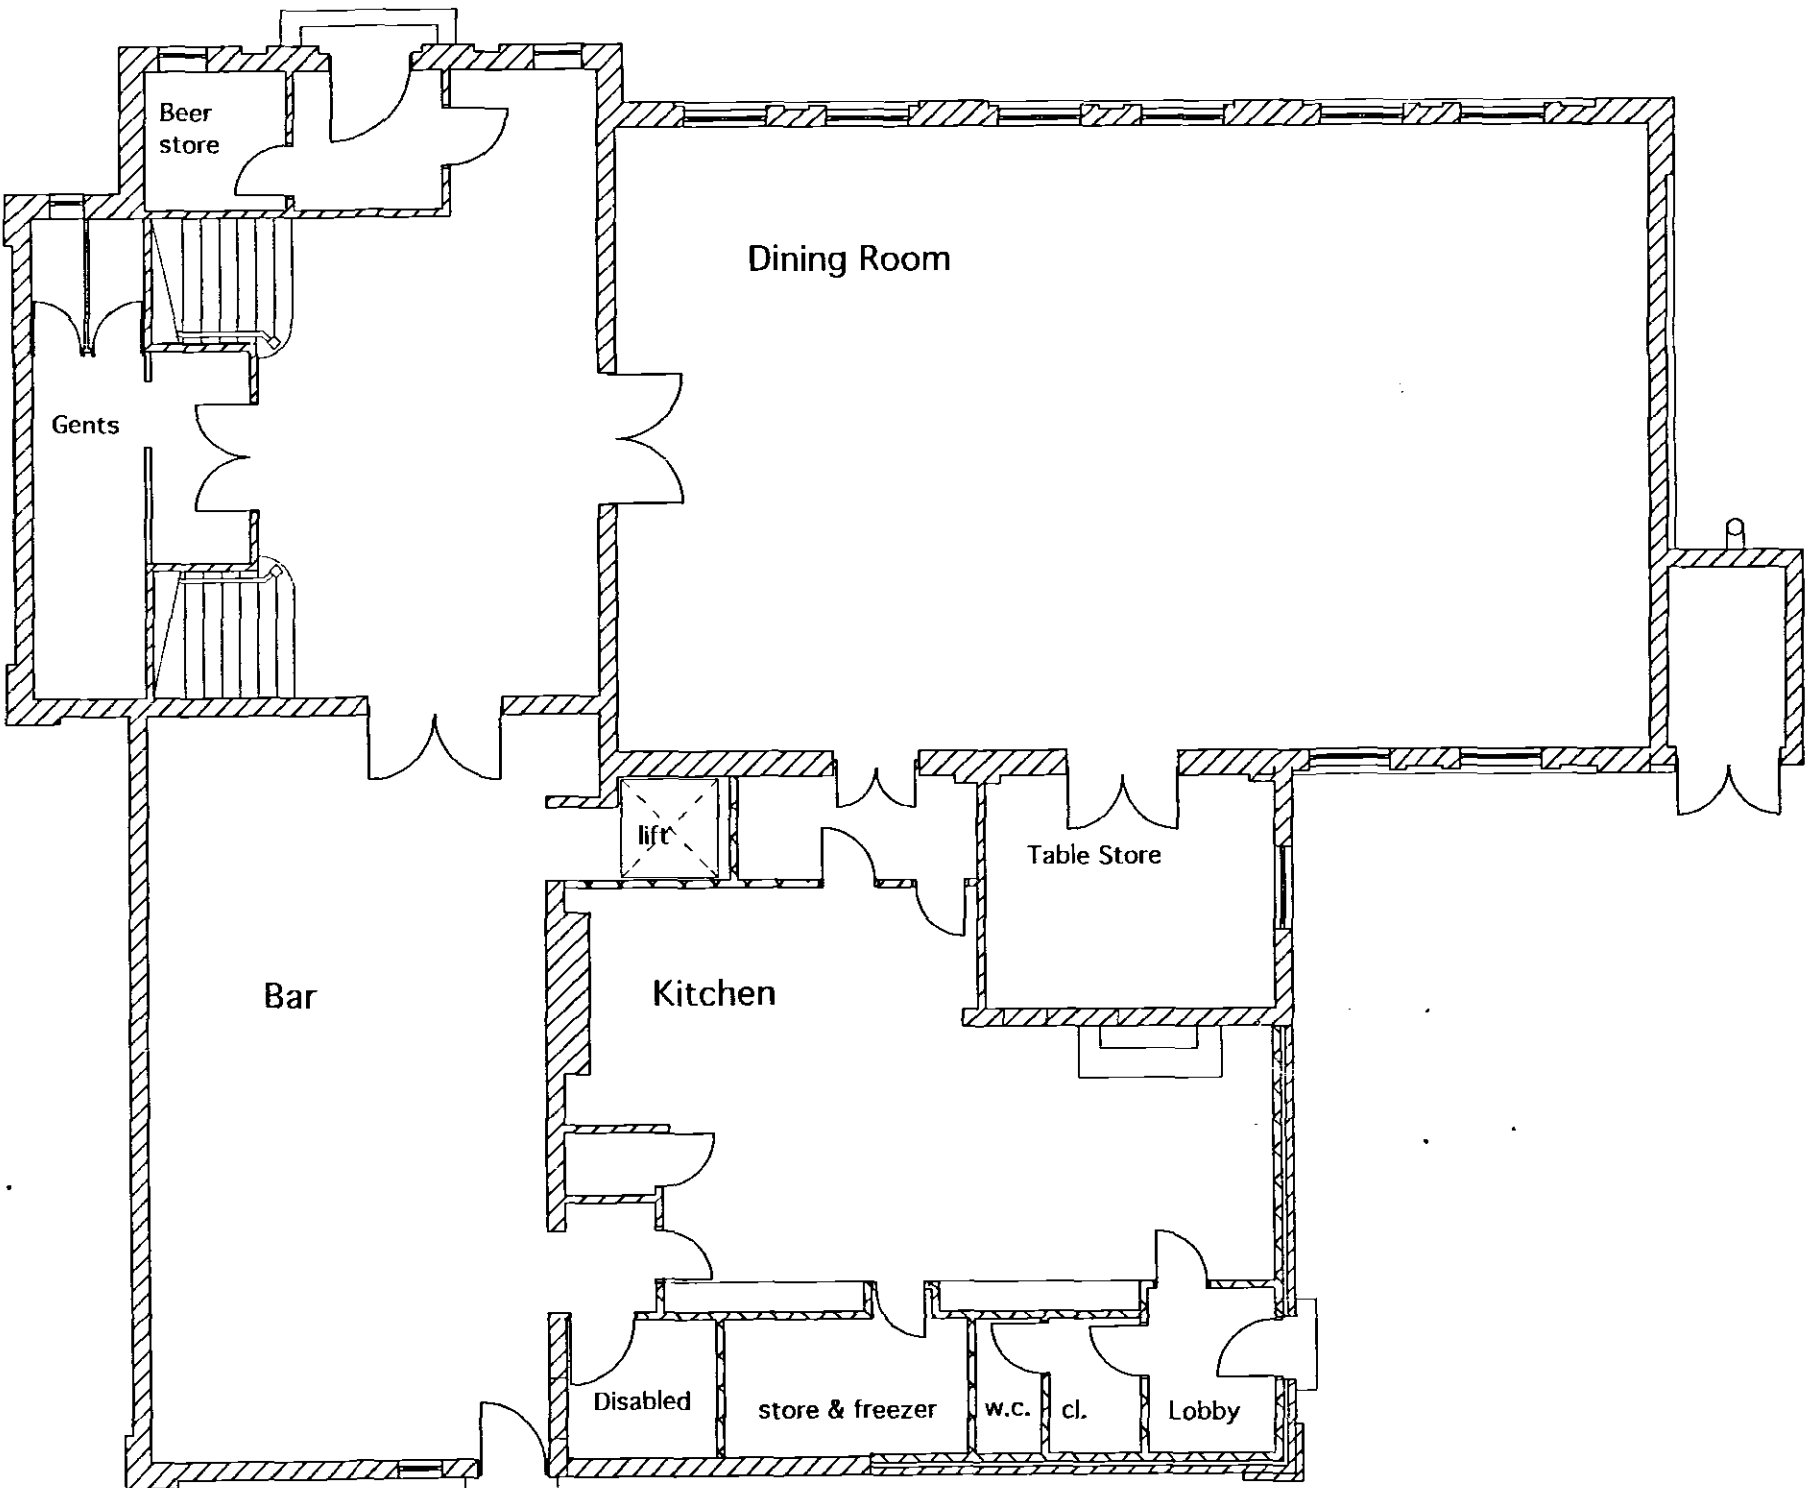


Proposed Ground Floor Plan

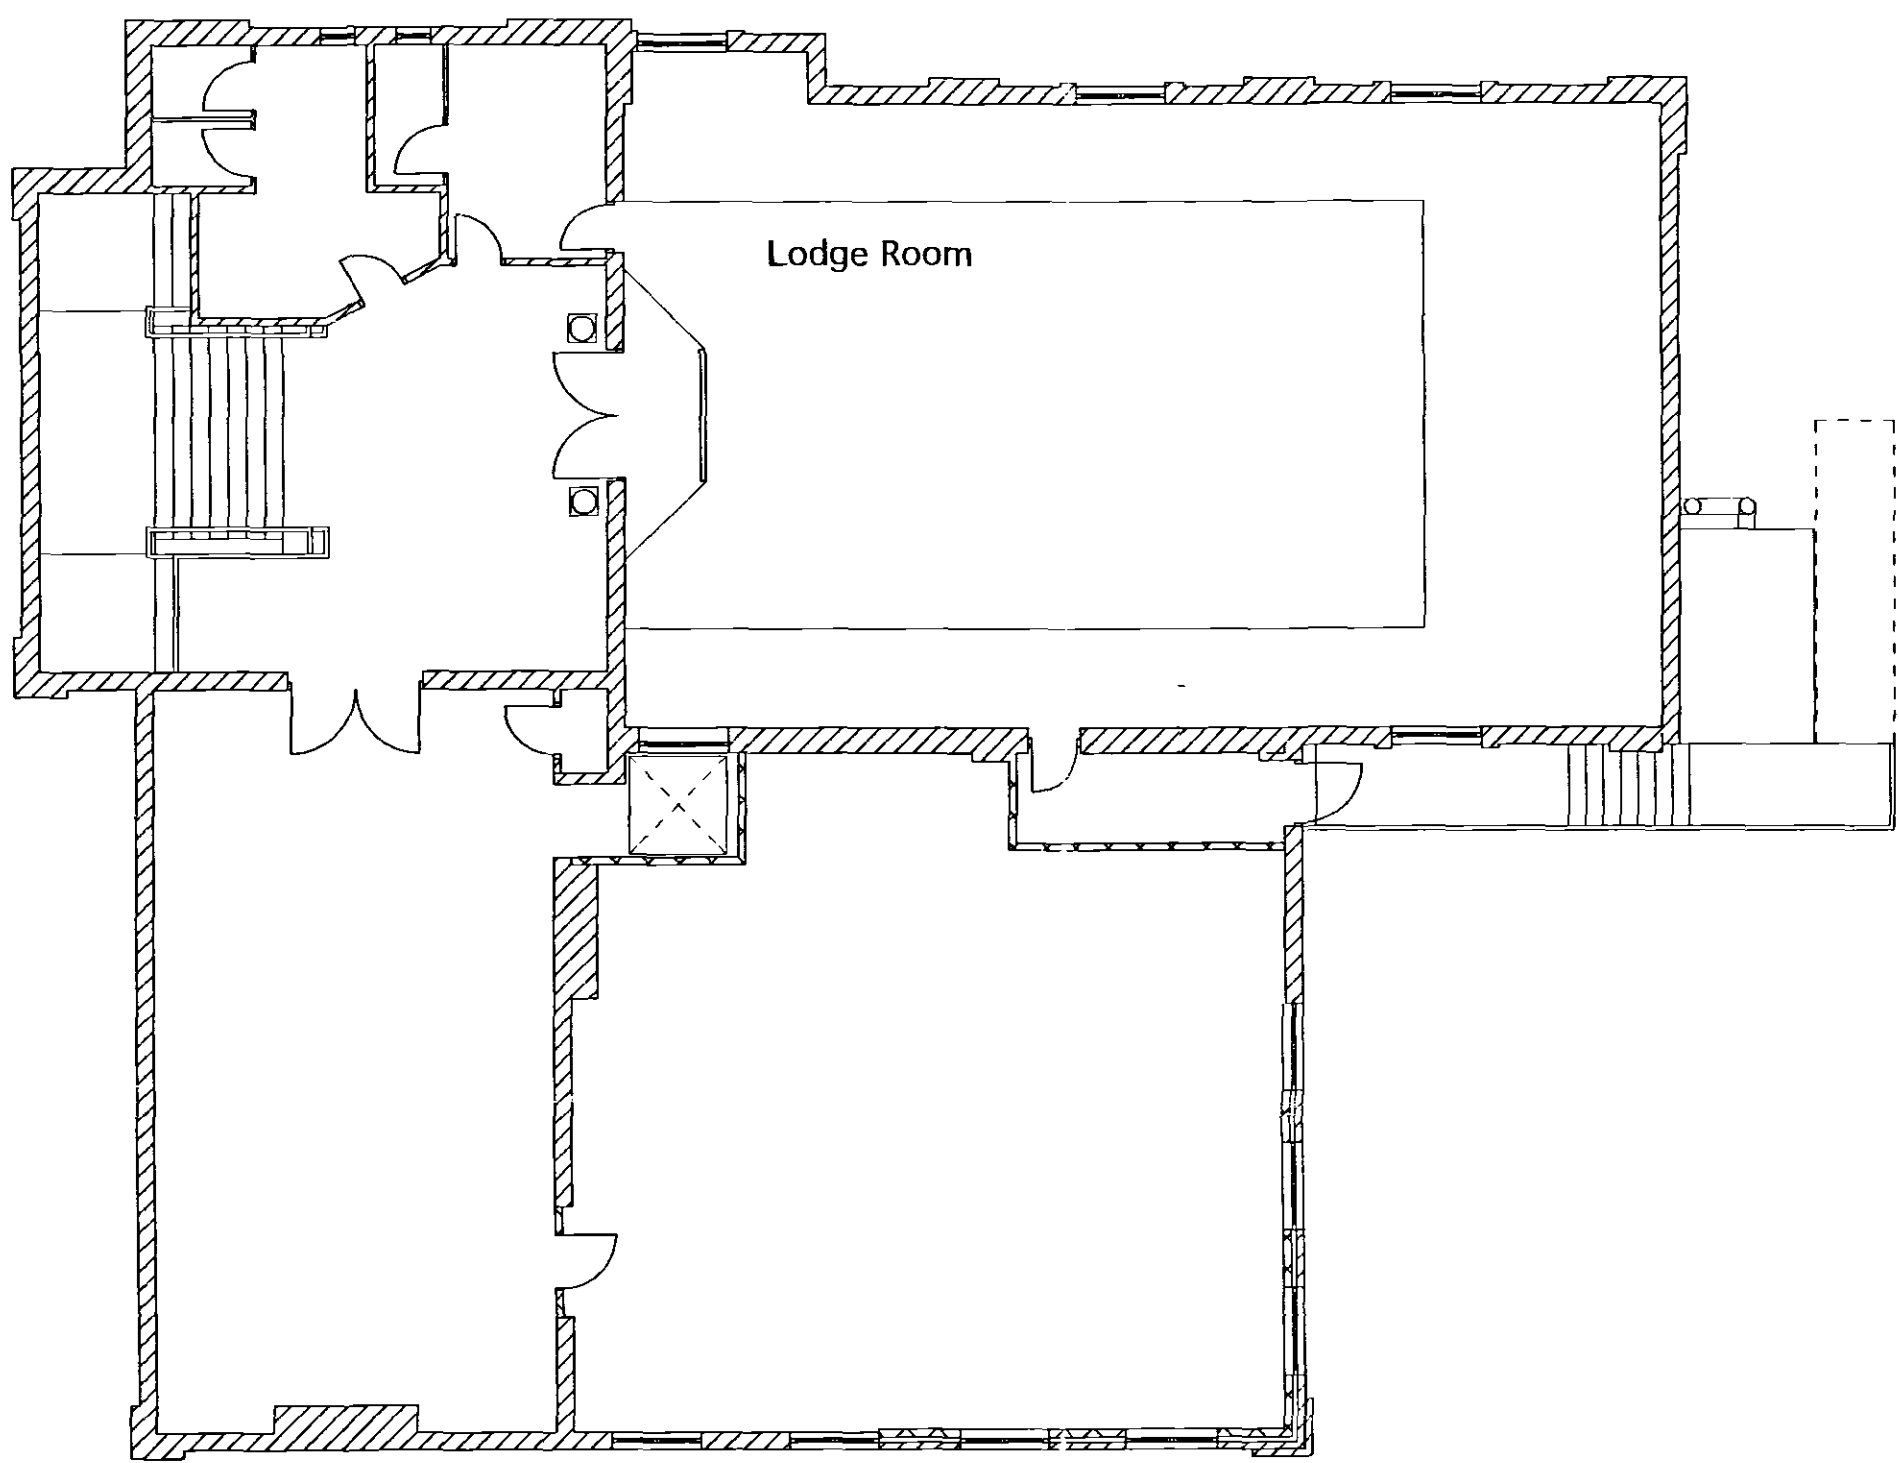

Proposed First Floor Plan

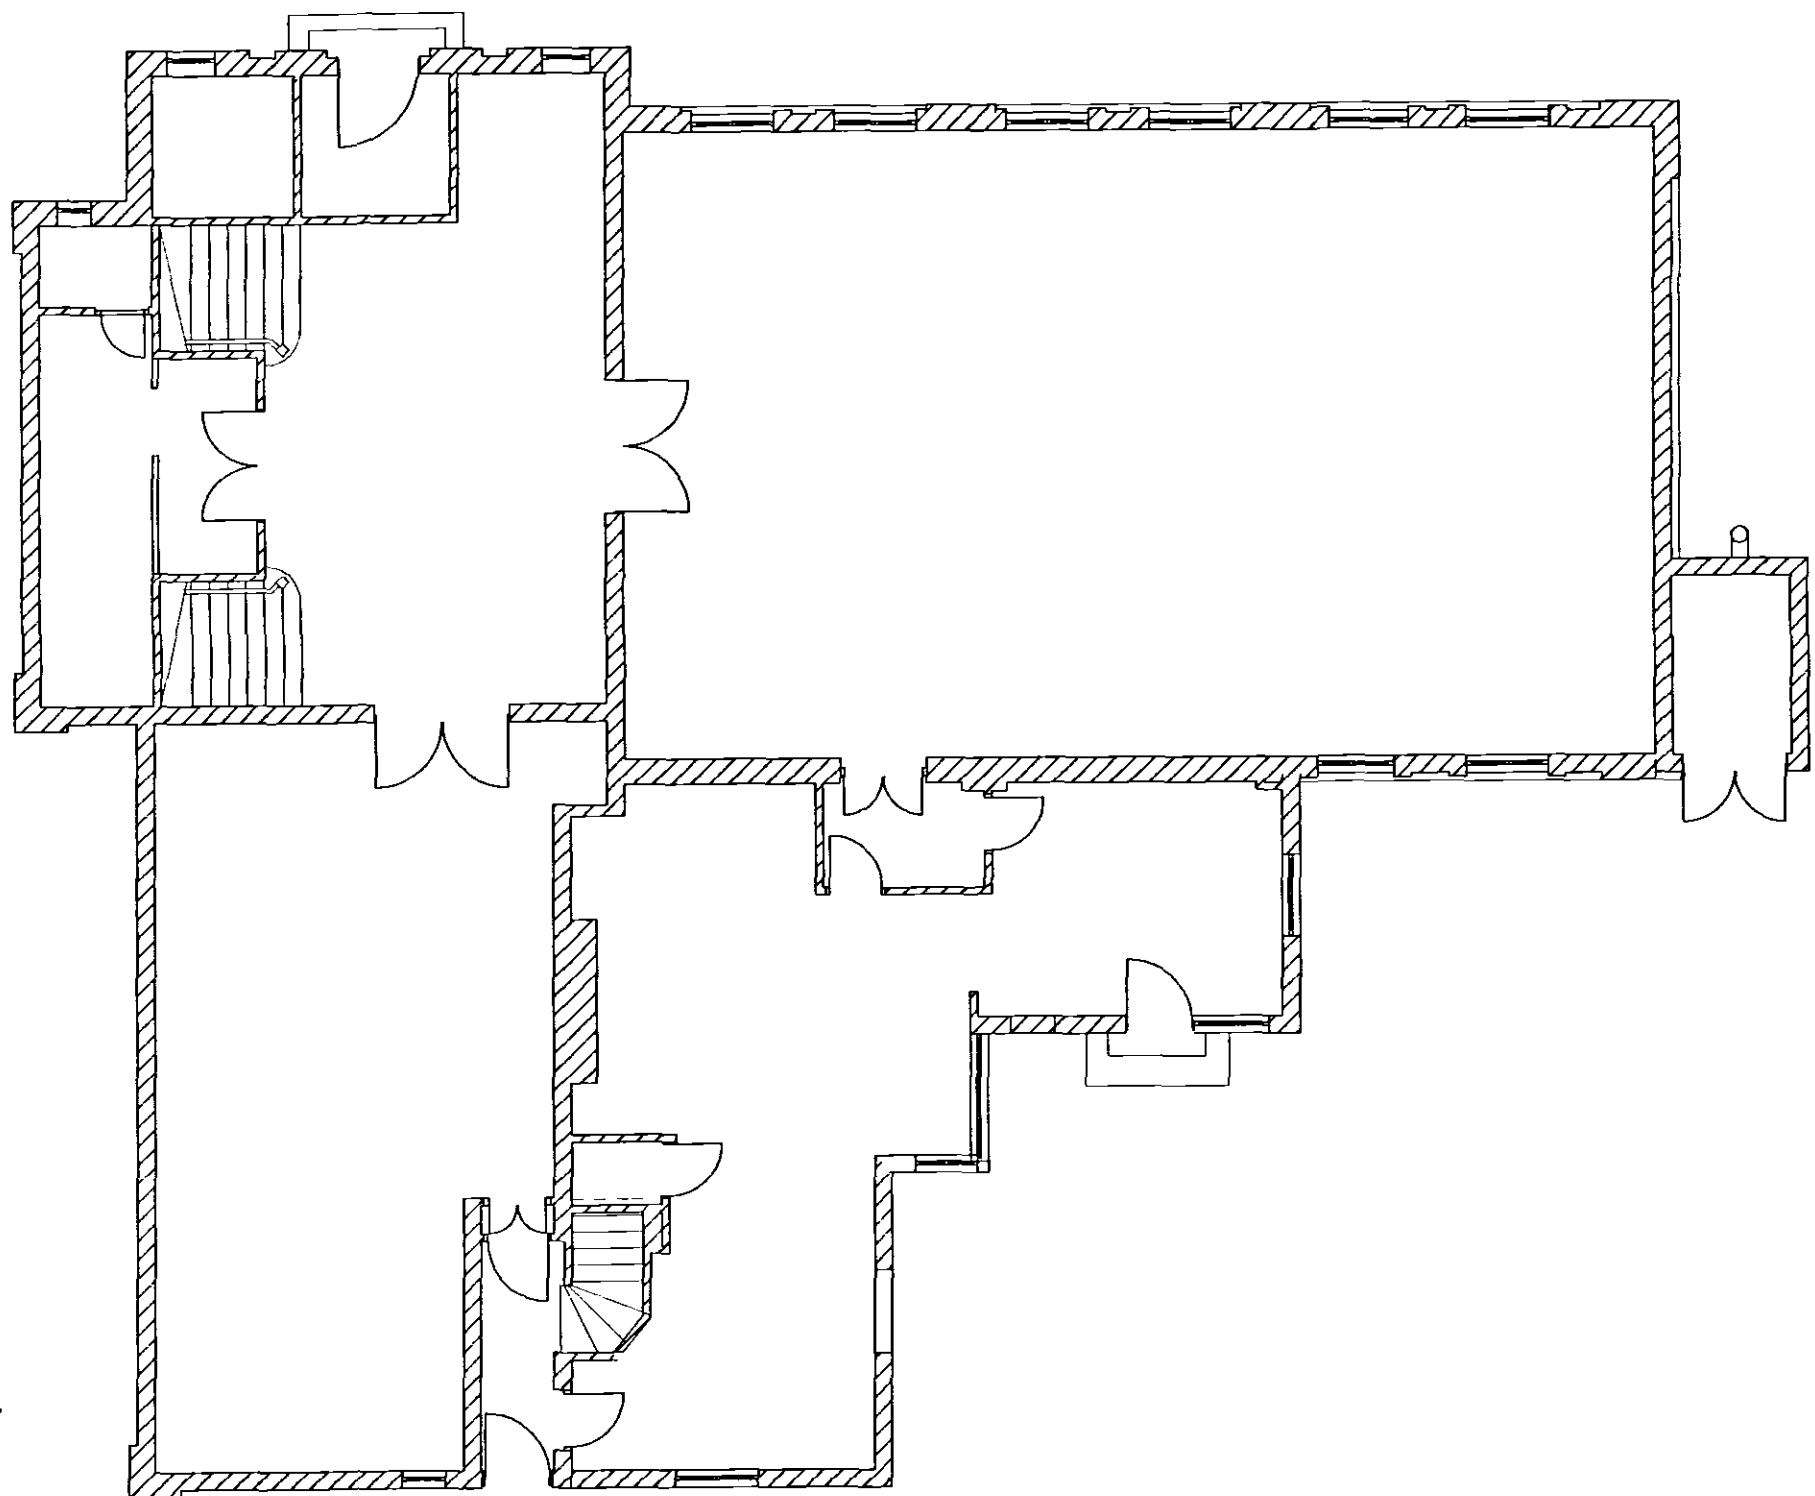



Existing Ground Floor Plan

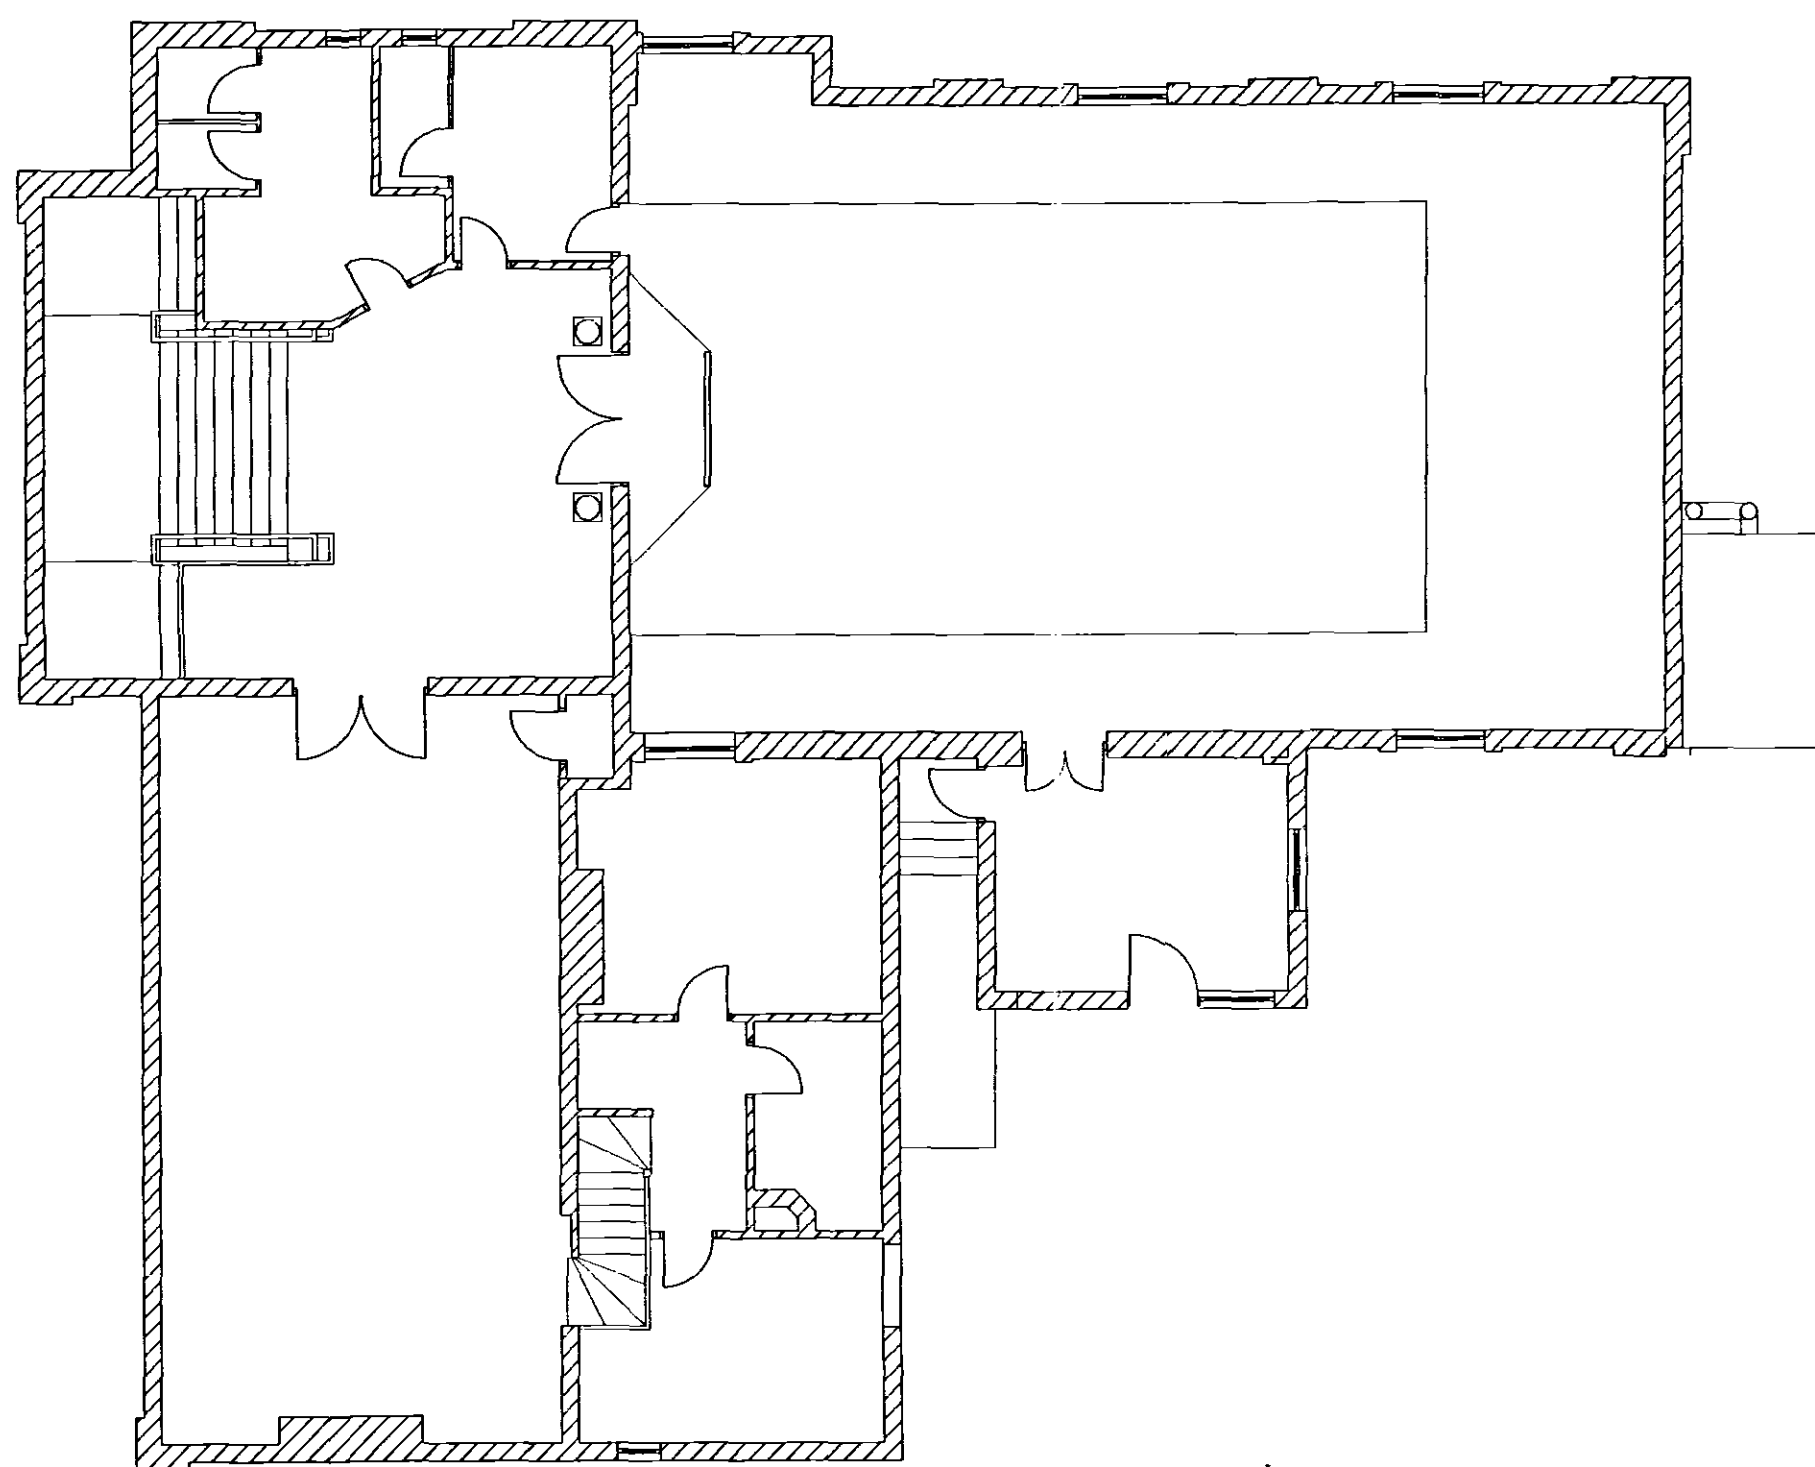

Existing First Floor Plan



Proposed Side Elevation

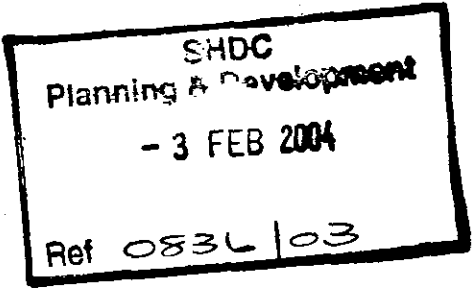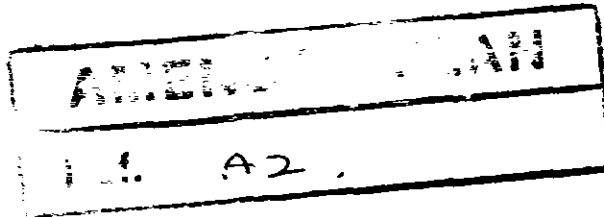

|   |                      |
|---|----------------------|
| Do not scale this drawing.<br>Use figured dimensions only.<br>Contractors are responsible for taking<br>& checking site measurements.                                                         |                      |
| Design copyright is vested in the Architect<br>from whom written consent must be obtained<br>for copying or reproducing this drawing.                                                         |                      |
| <b>SIR CHARLES<br/>NICHOLSON</b><br><b>GROUP</b><br>The Old Rectory<br>Bargate, Grimsby, N. E. Lincs. DN34 4SY<br>Tel: 01472 500567<br>Fax: 01472 500574<br>Architects . Designers . Planners |                      |
| Client:<br>Masonic Lodge, Park Lane,<br>Long Sutton.   |                      |
| Project:<br>Proposed Alterations and Rear Extension   |                      |
| Title:<br>General Arrangement.   |                      |
| Scale:<br>1/100   | Date:<br>30/ 01 / 04 |
| Drawn:<br>BGW   | Checked:             |
| Drawing no.<br>G.3347.04   | Revision:<br>-       |