


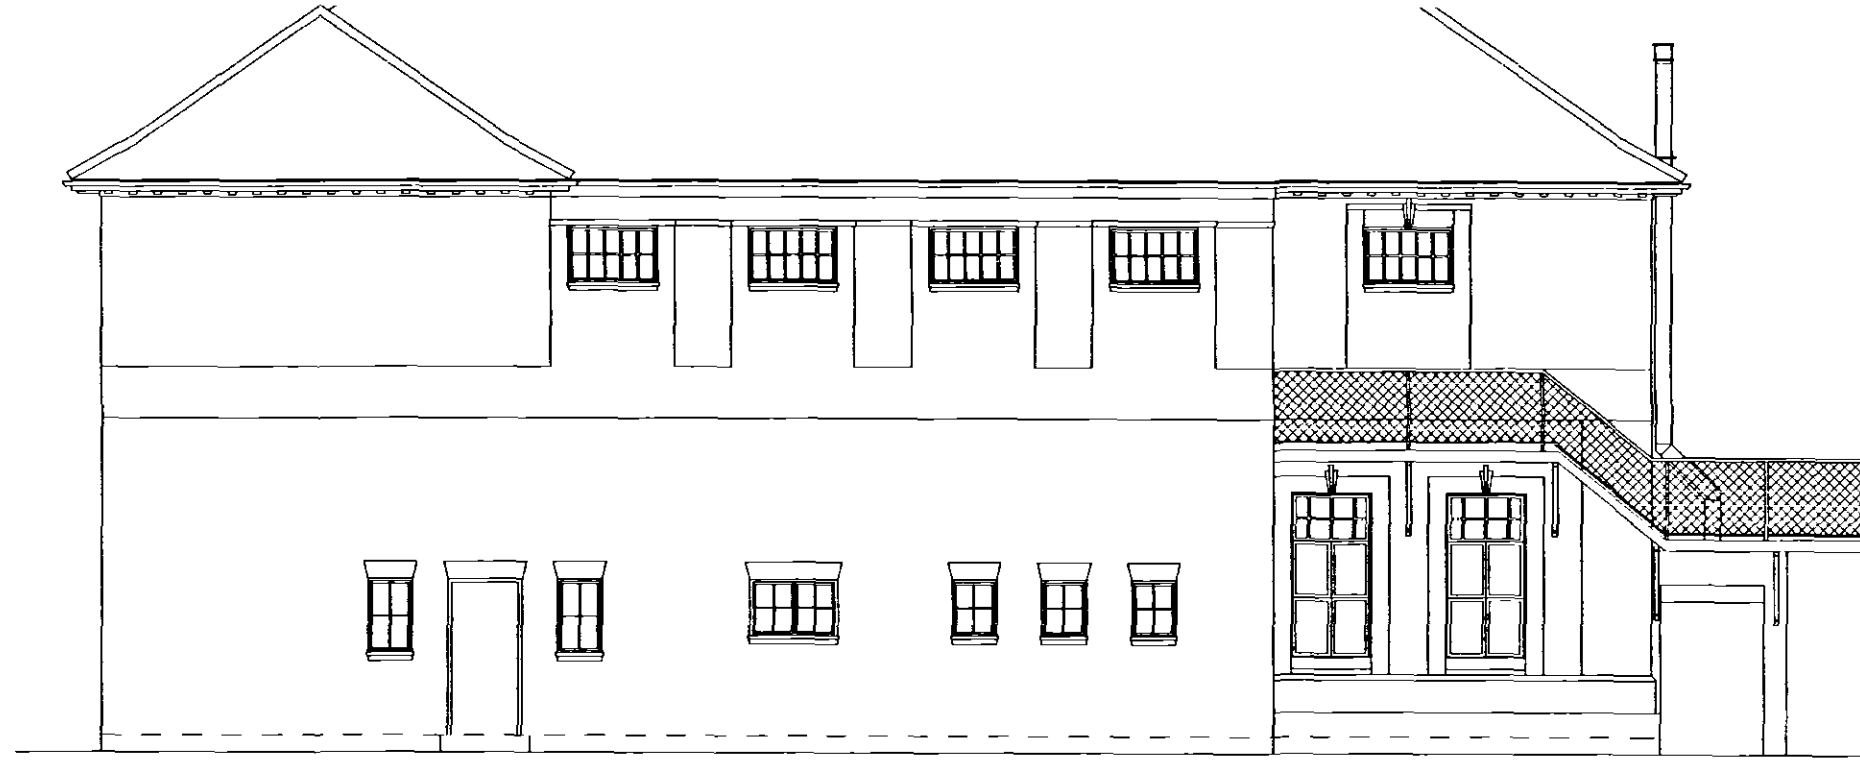


Existing Rear Elevation




Existing Side Elevation




Proposed Rear Elevation

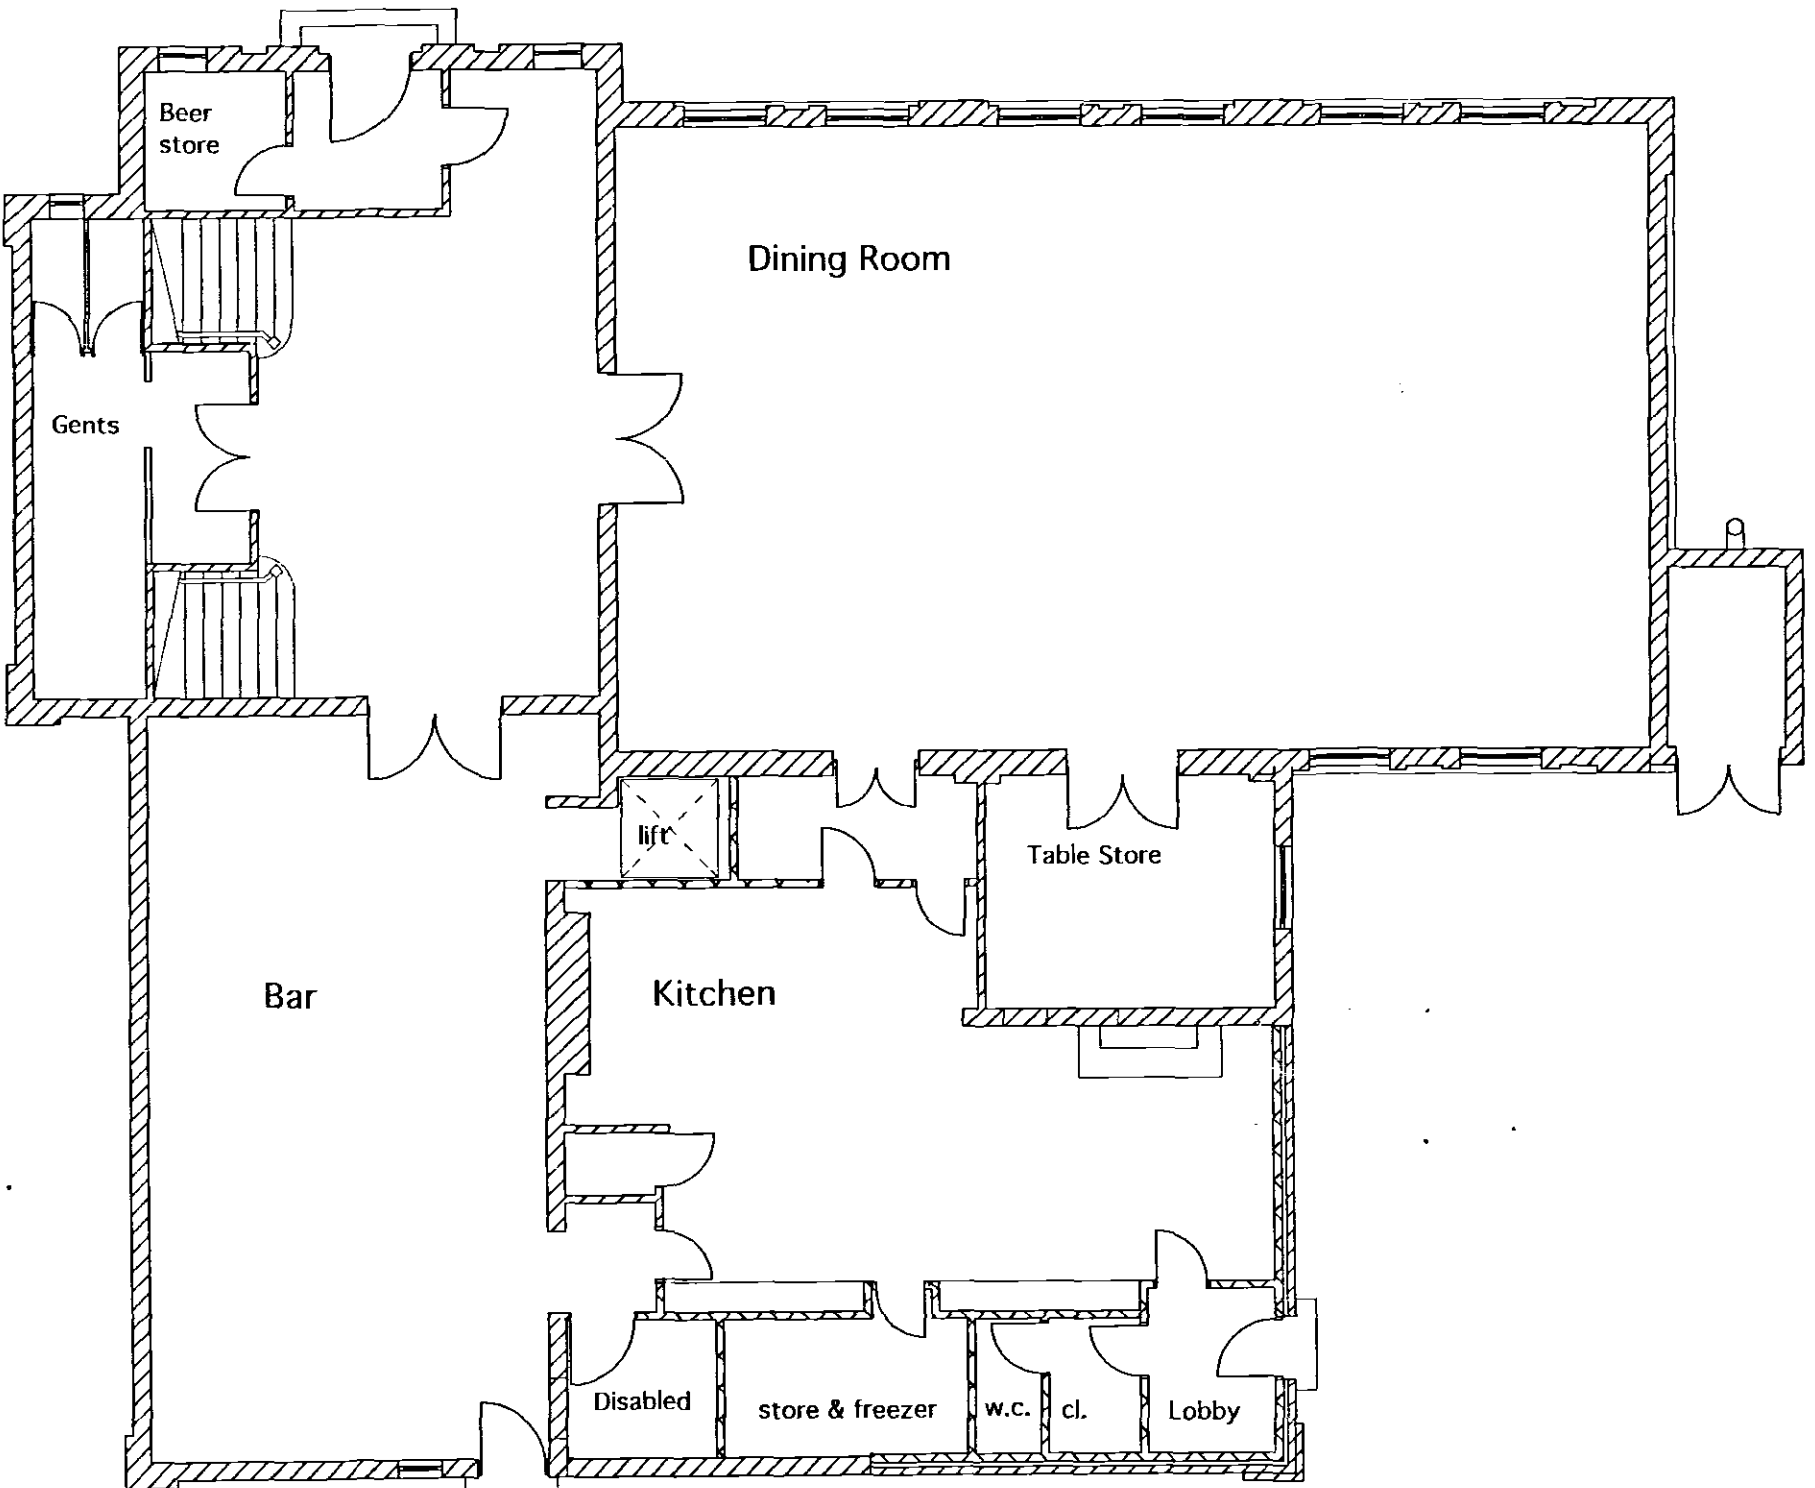


Proposed Ground Floor Plan

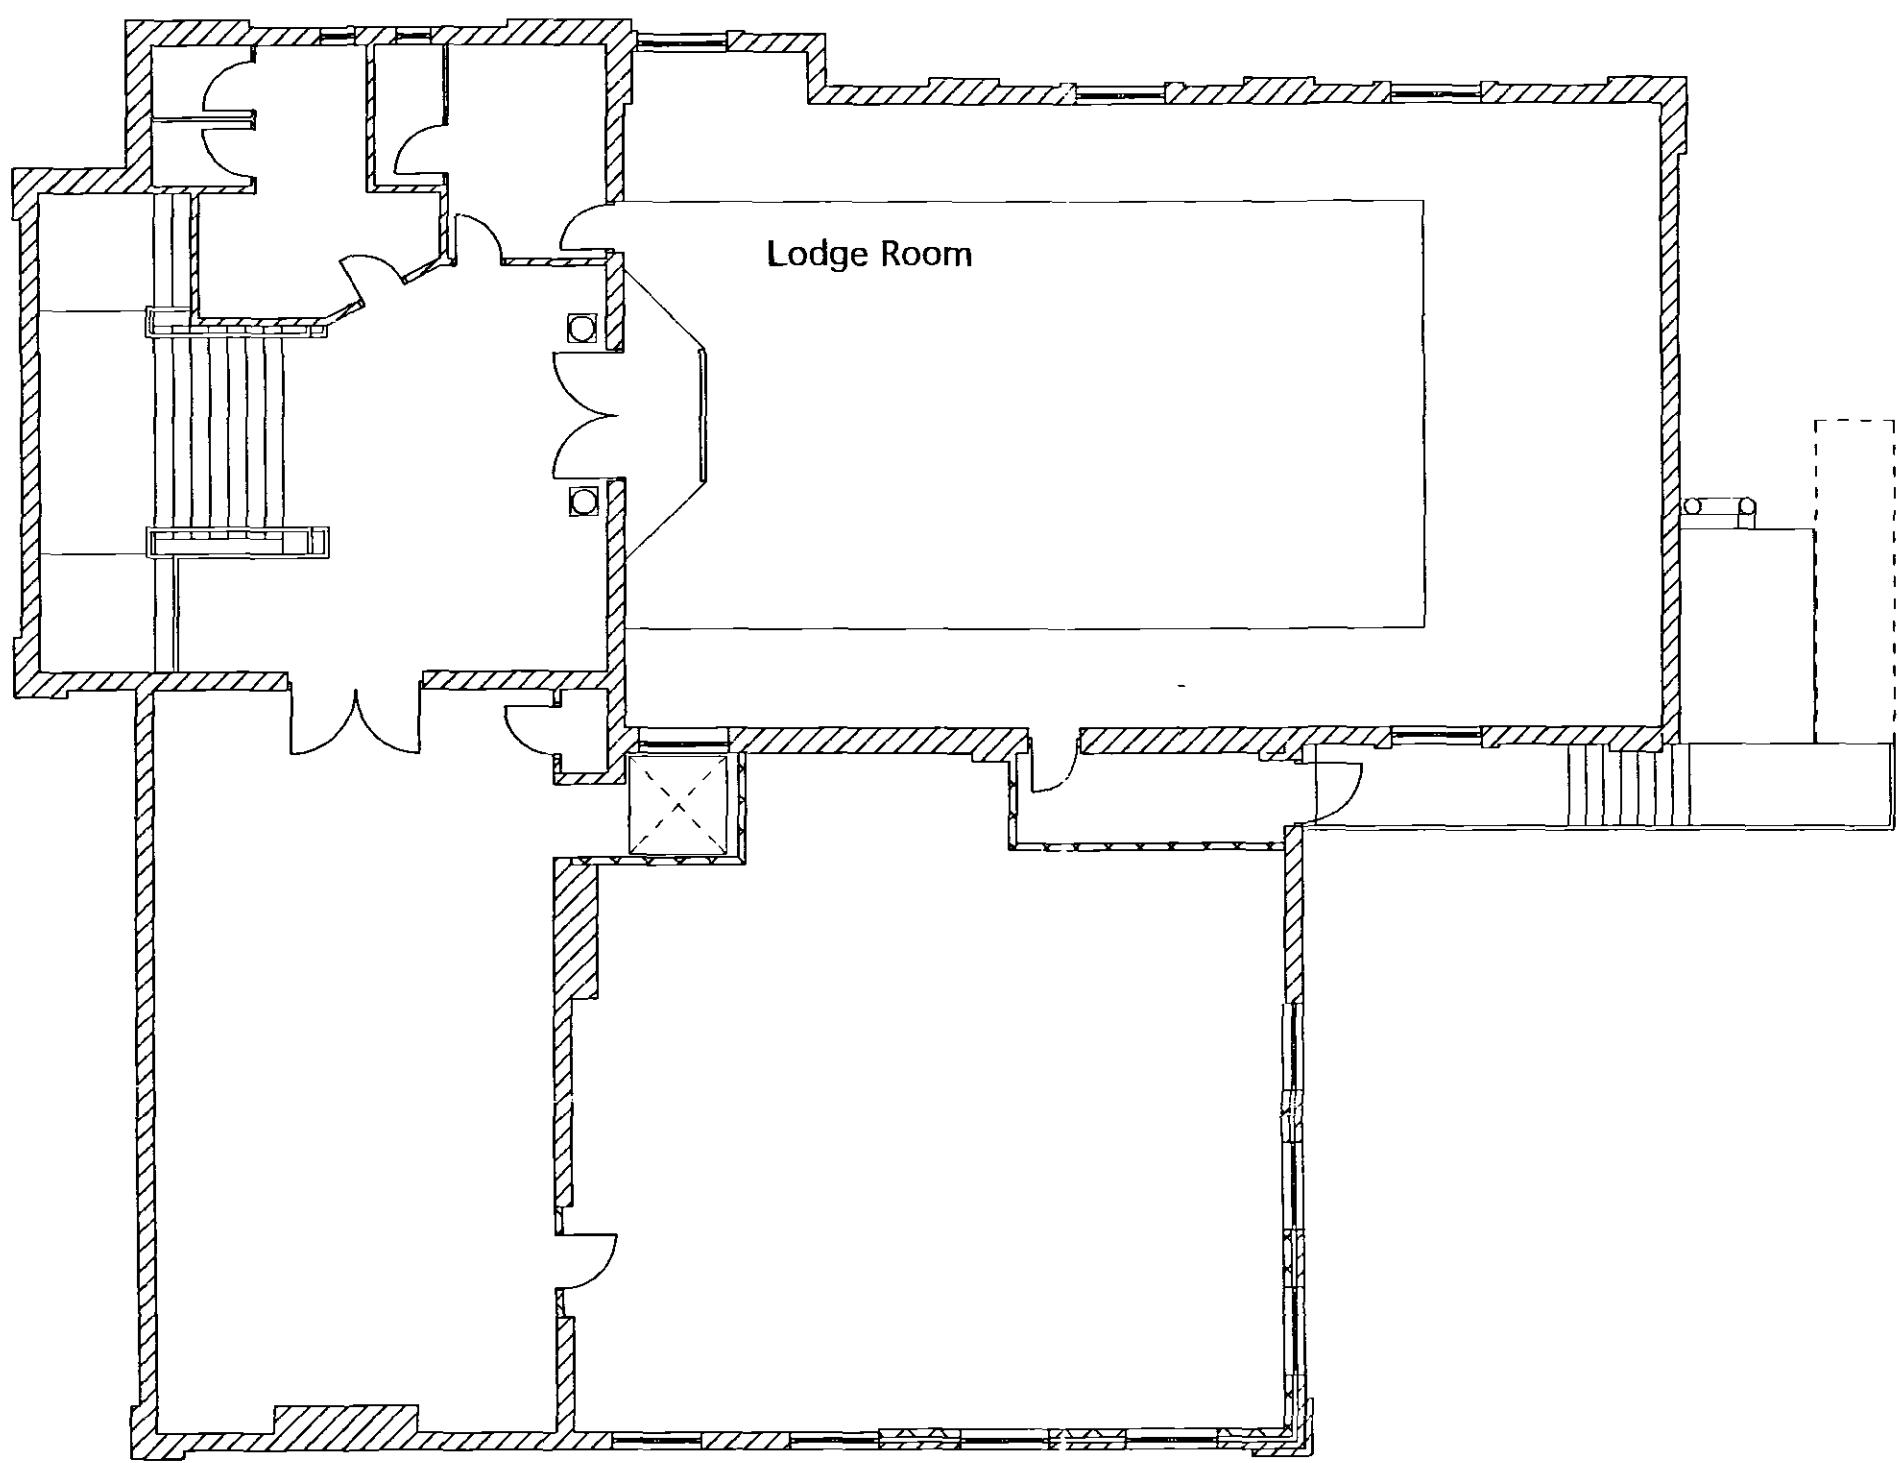

Proposed First Floor Plan

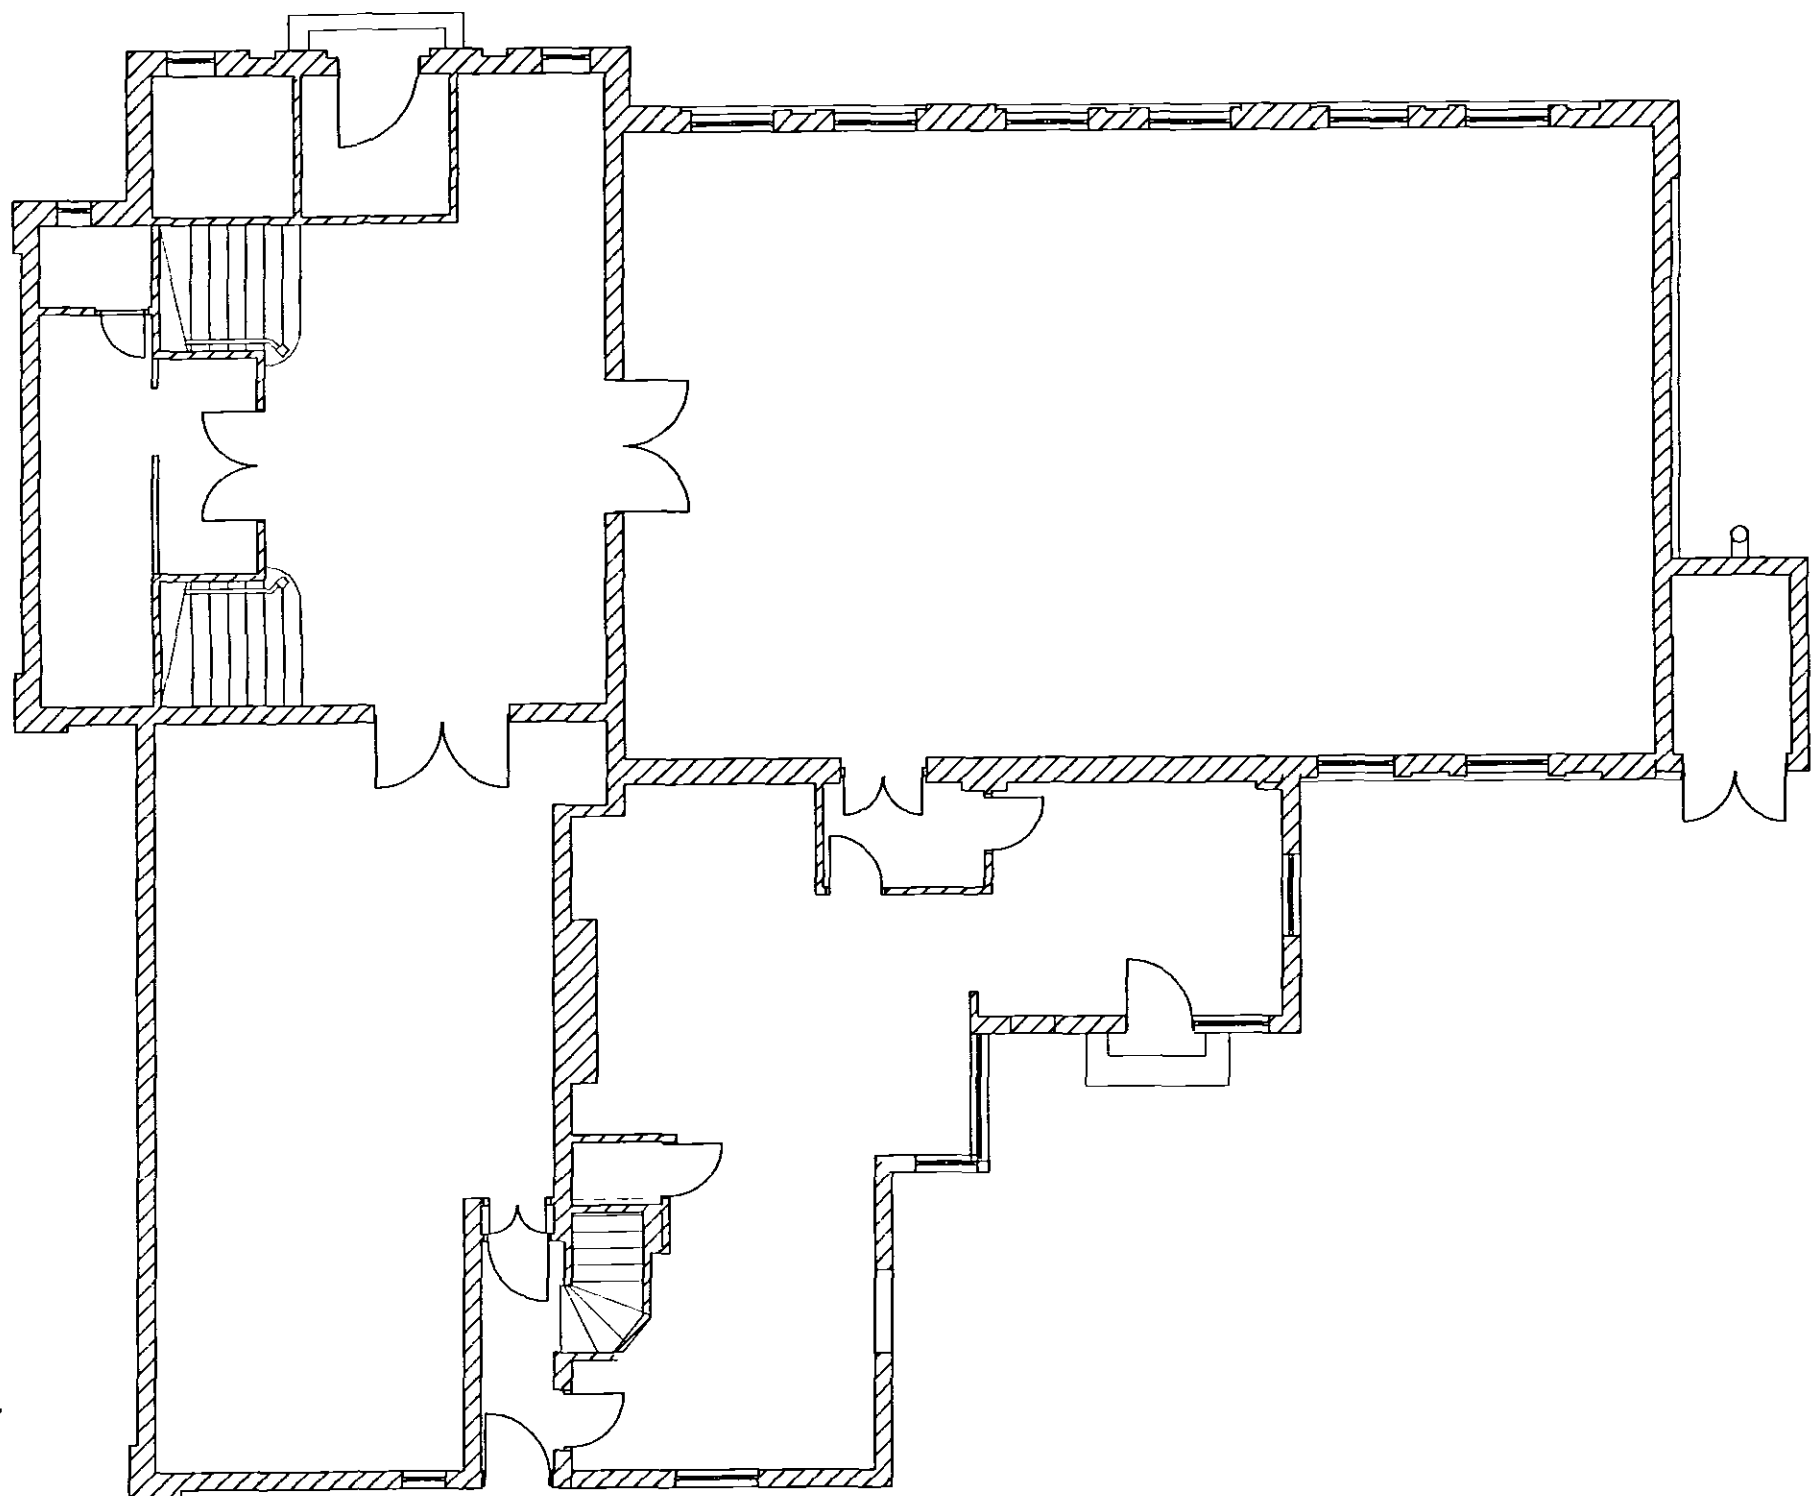



Existing Ground Floor Plan

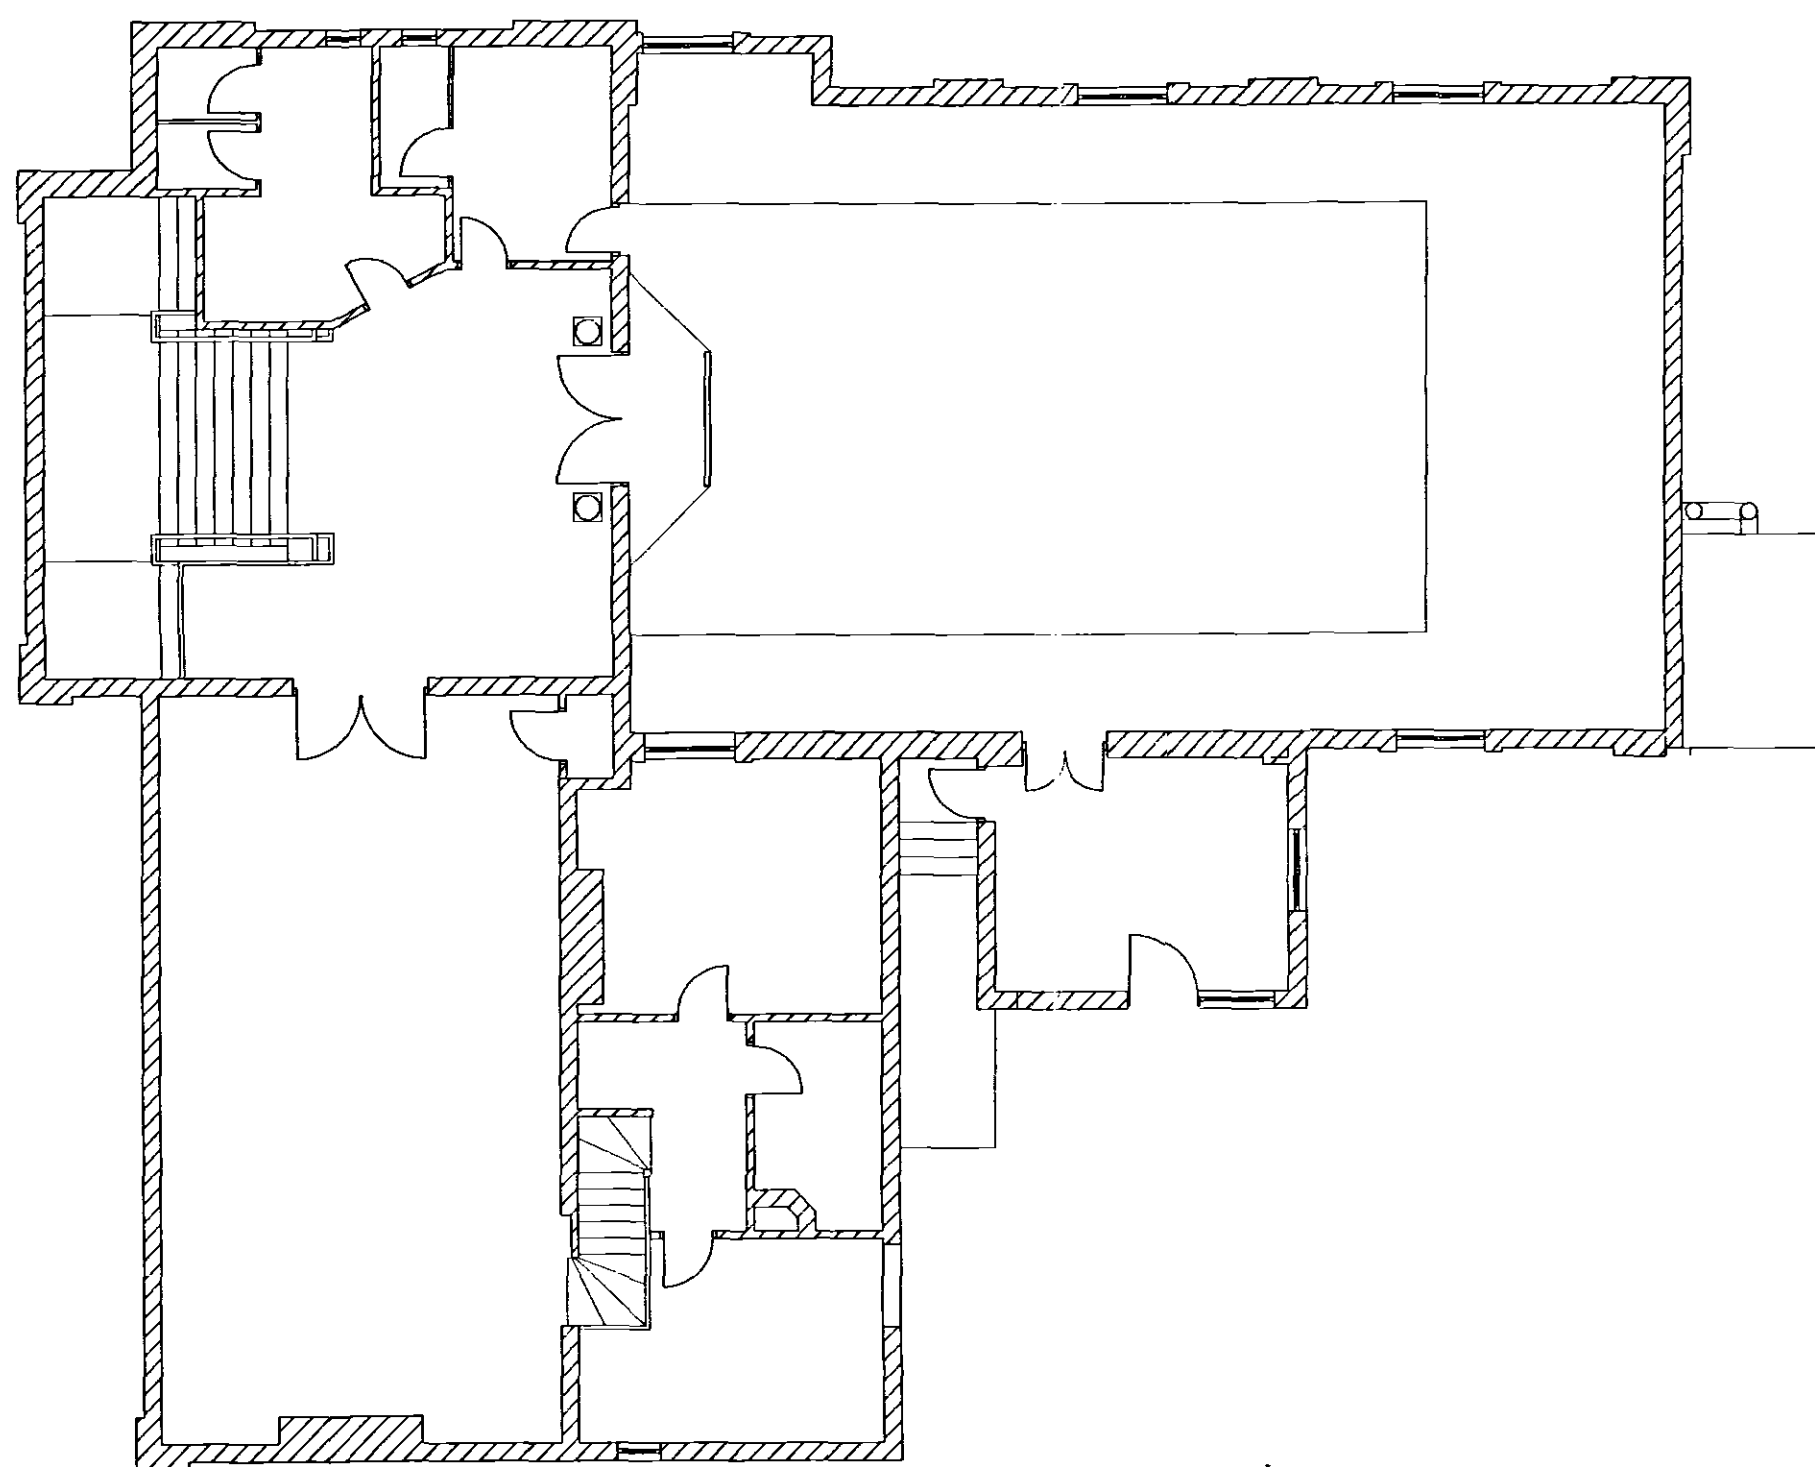

Existing First Floor Plan



Proposed Side Elevation

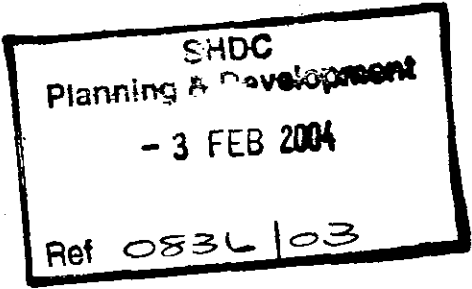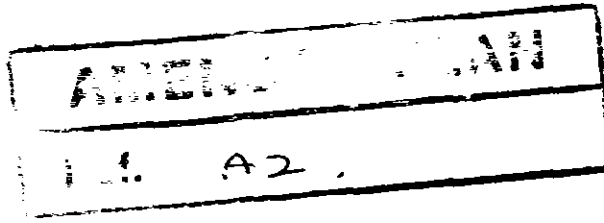

Do not scale this drawing. Use figured dimensions only. Contractors are responsible for taking & checking site measurements.	
Design copyright is vested in the Architect from whom written consent must be obtained for copying or reproducing this drawing.	
SIR CHARLES NICHOLSON GROUP The Old Rectory Bargate, Grimsby, N. E. Lincs. DN34 4SY Tel: 01472 500567 Fax: 01472 500574 Architects . Designers . Planners	
Client: Masonic Lodge, Park Lane, Long Sutton.	
Project: Proposed Alterations and Rear Extension	
Title: General Arrangement.	
Scale: 1/100	Date: 30/ 01 / 04
Drawn: BGW	Checked:
Drawing no. G.3347.04	Revision: -