




Existing Rear Elevation




Existing Side Elevation




Proposed Rear Elevation

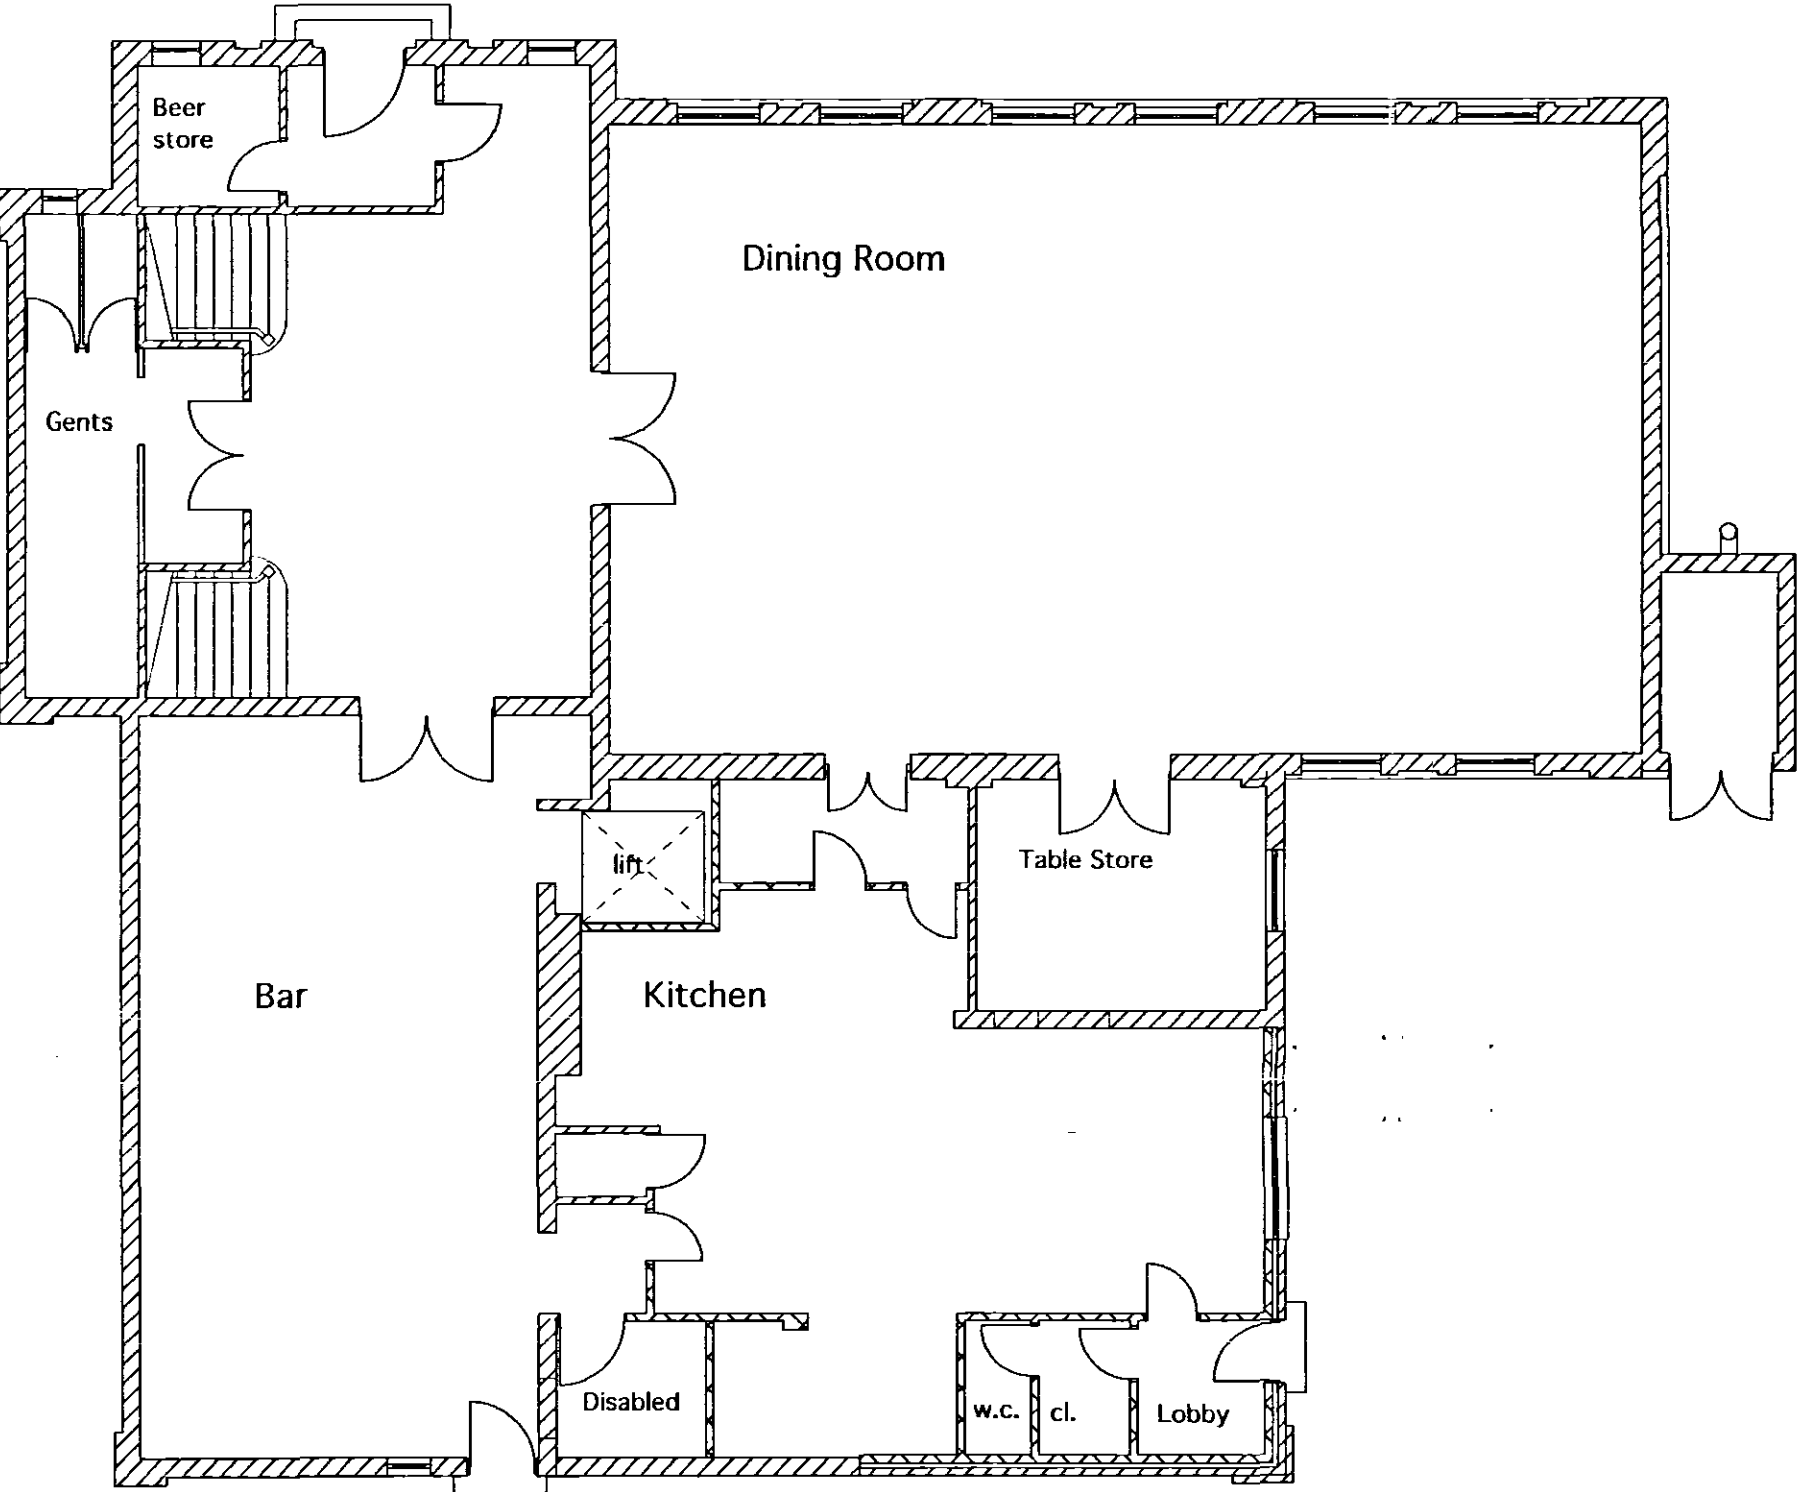


Proposed Ground Floor Plan

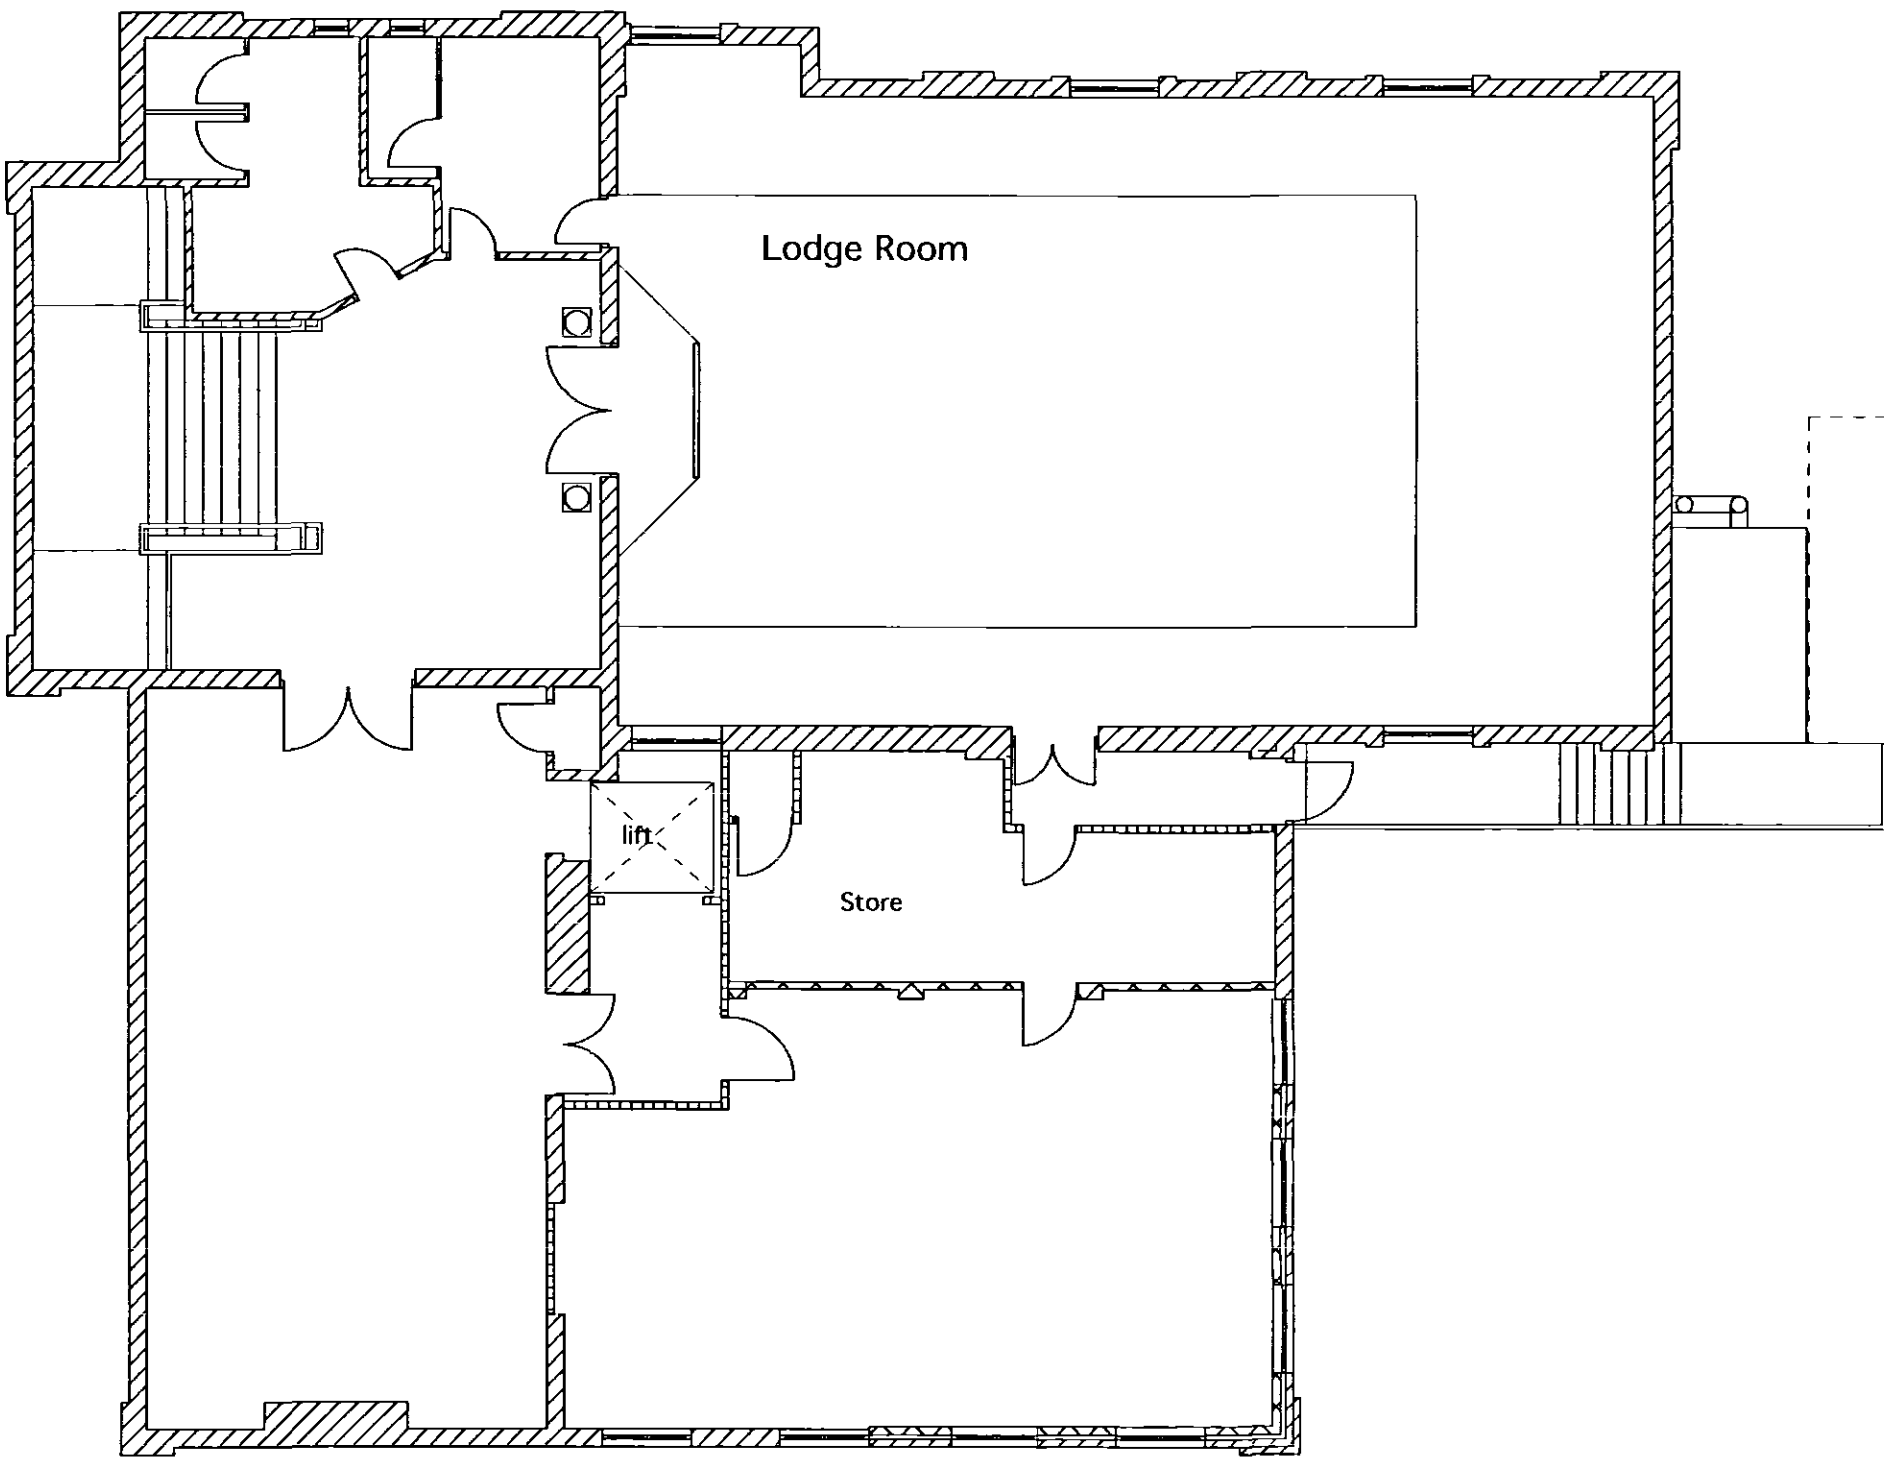


Proposed First Floor Plan

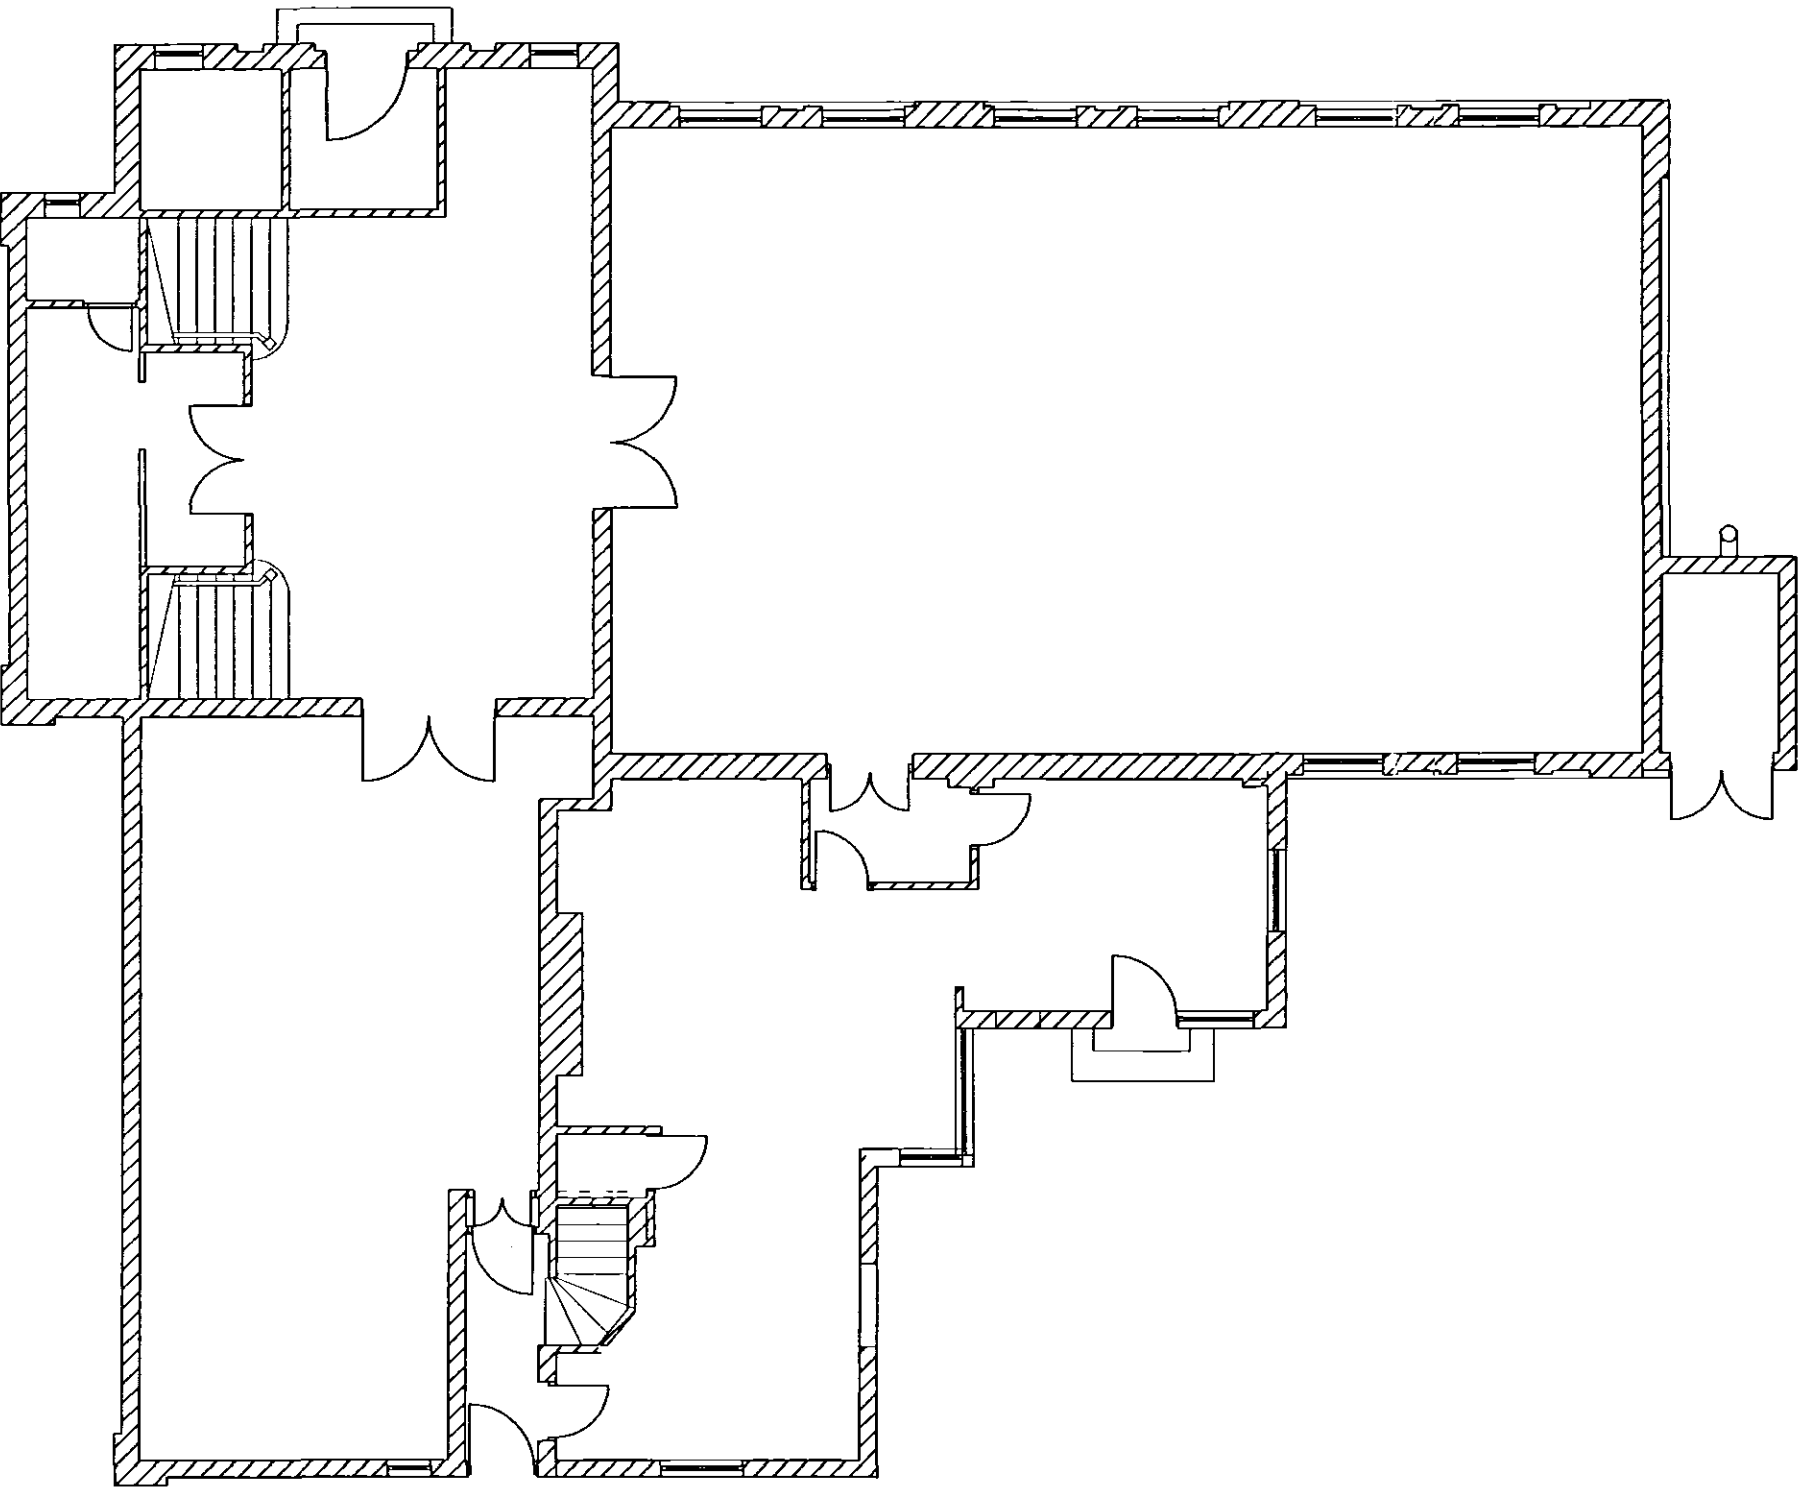



Existing Ground Floor Plan

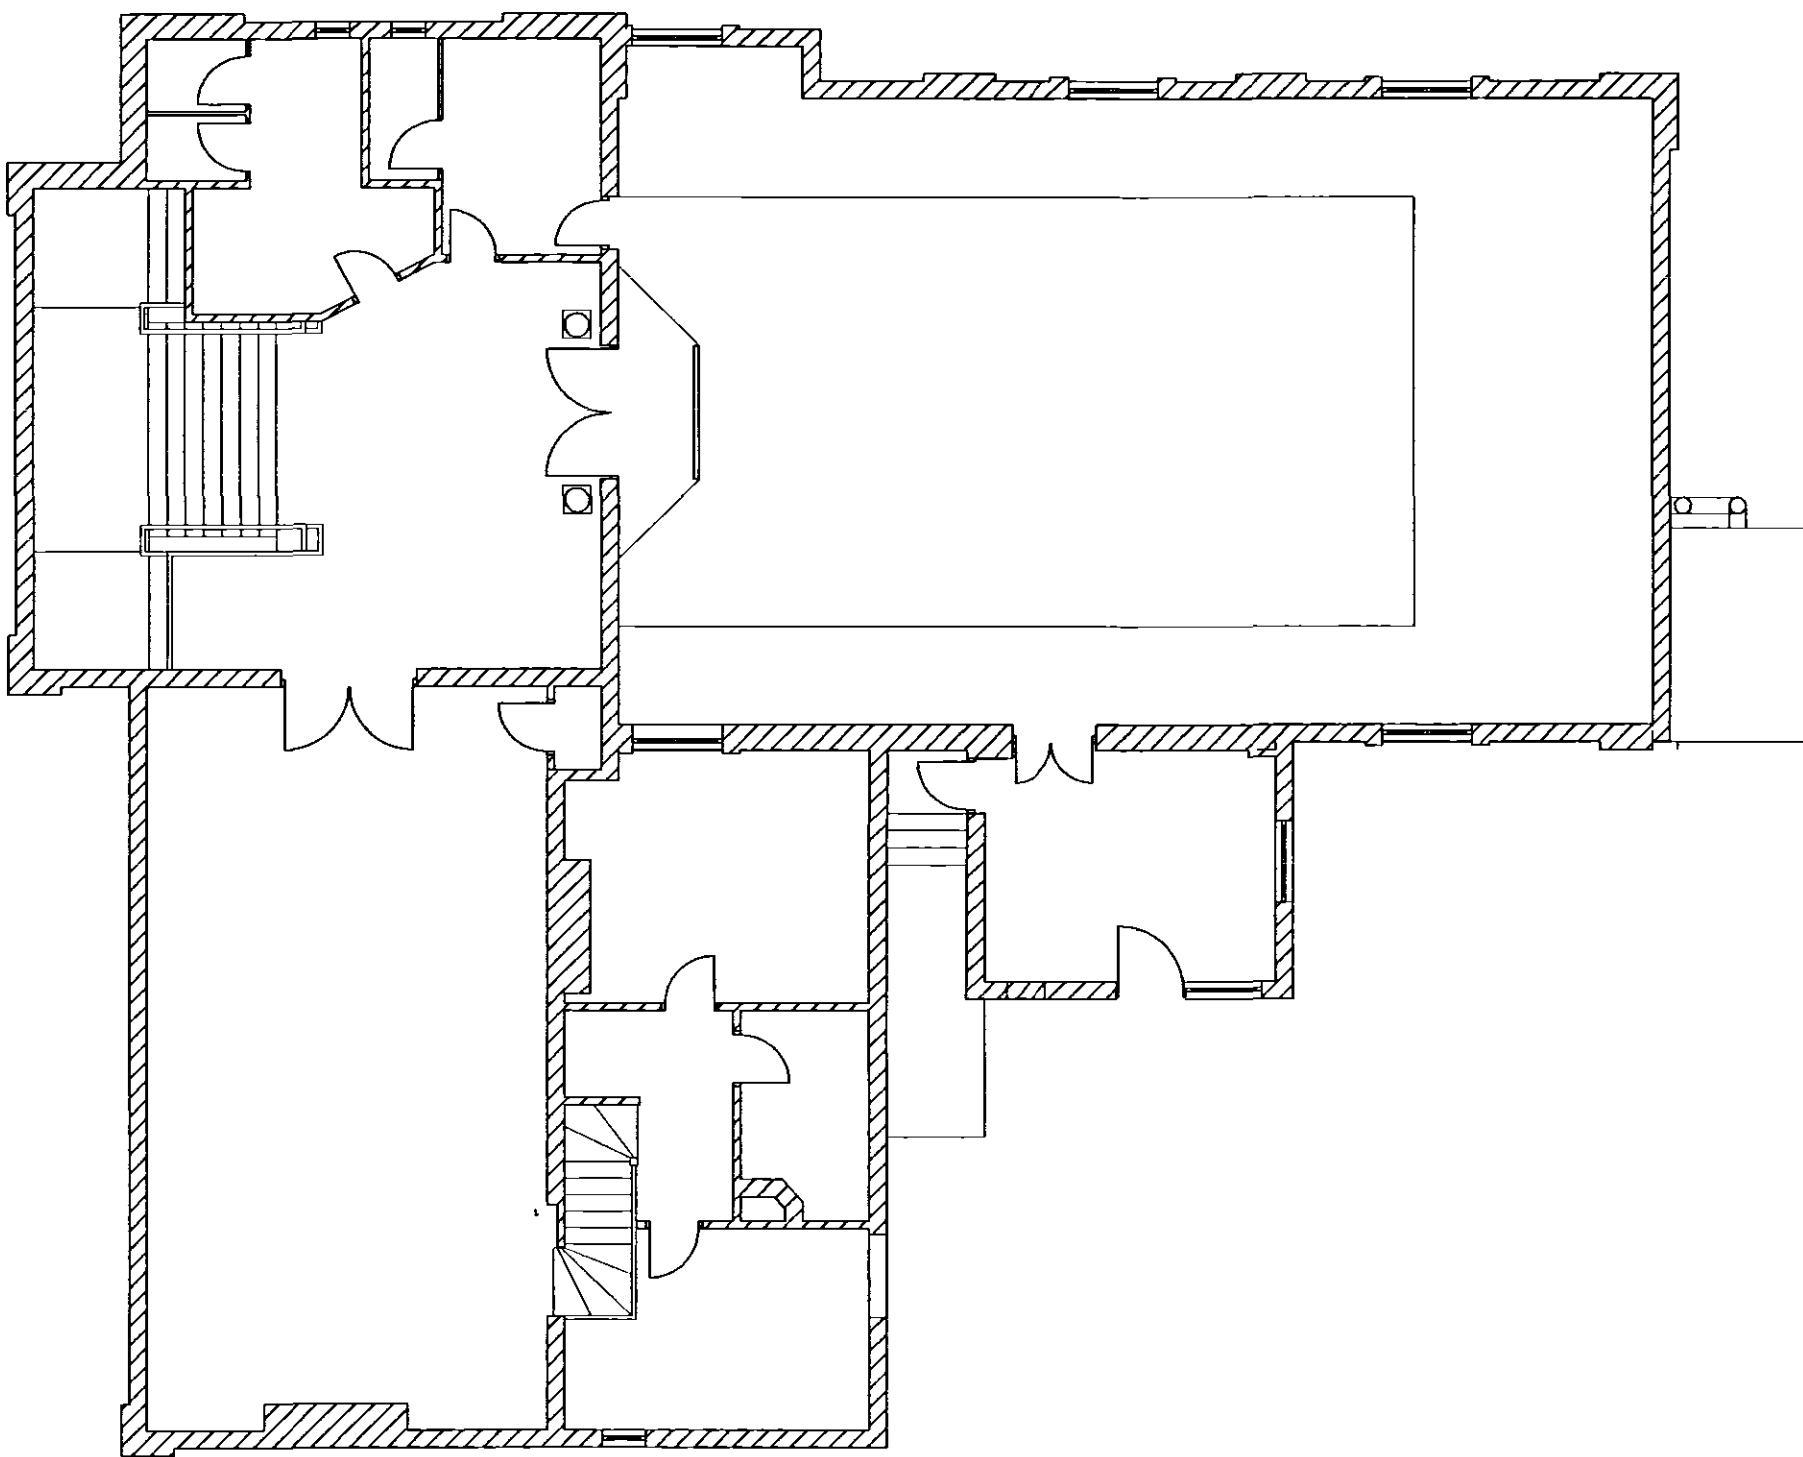

Existing First Floor Plan

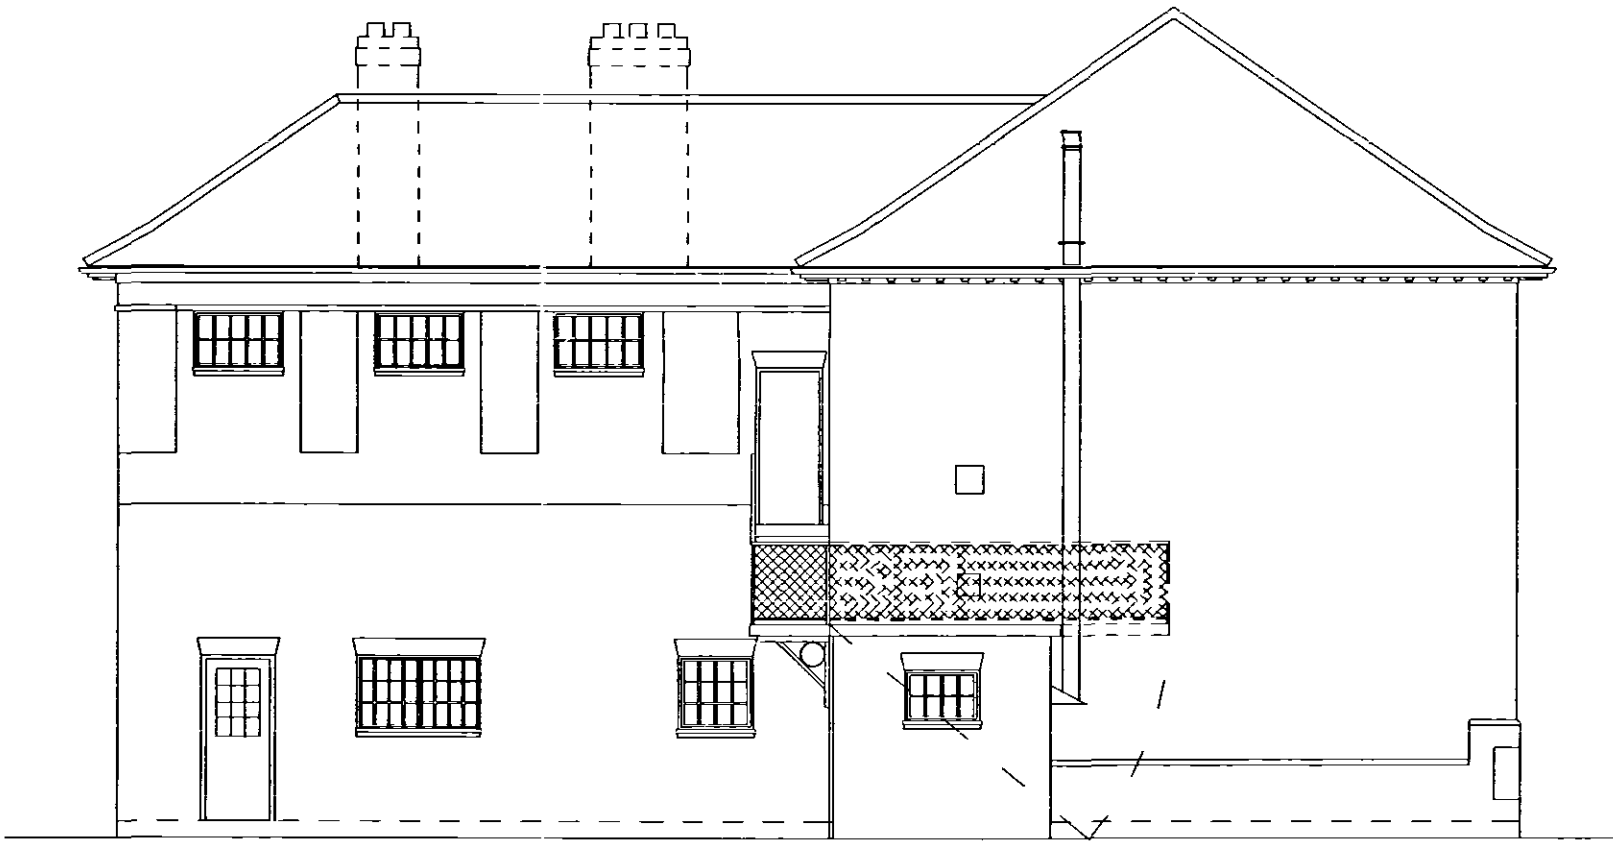

Proposed Side Elevation

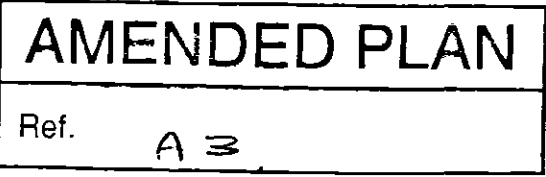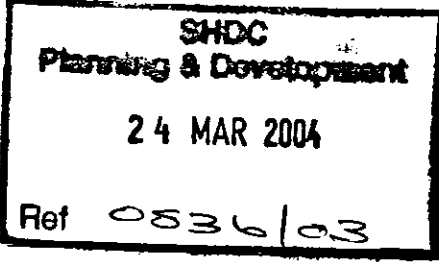

B First floor plan amended 18.03.04
A Plans & elevations updated 10.03.04

Do not scale this drawing.
Use figured dimensions only.
Contractors are responsible for taking
& checking site measurements.

Design copyright is vested in the Architect
from whom written consent must be obtained
for copying or reproducing this drawing.

**SIR CHARLES
NICHOLSON
GROUP**

The Old Rectory
Burgate, Grimsby, N. E. Lincs. DN34 4SY
Tel: 01472 500567
Fax: 01472 500574

Architects . Designers . Planners

Client Masonic Lodge, Park Lane, Long Sutton.	
Project Proposed Alterations and Rear Extension	
Title General Arrangement.	
Scale 1/100	Date 30/ 01 / 04
Drawn BGW	Checked
Drawing no. G.3347.04	Revision B