


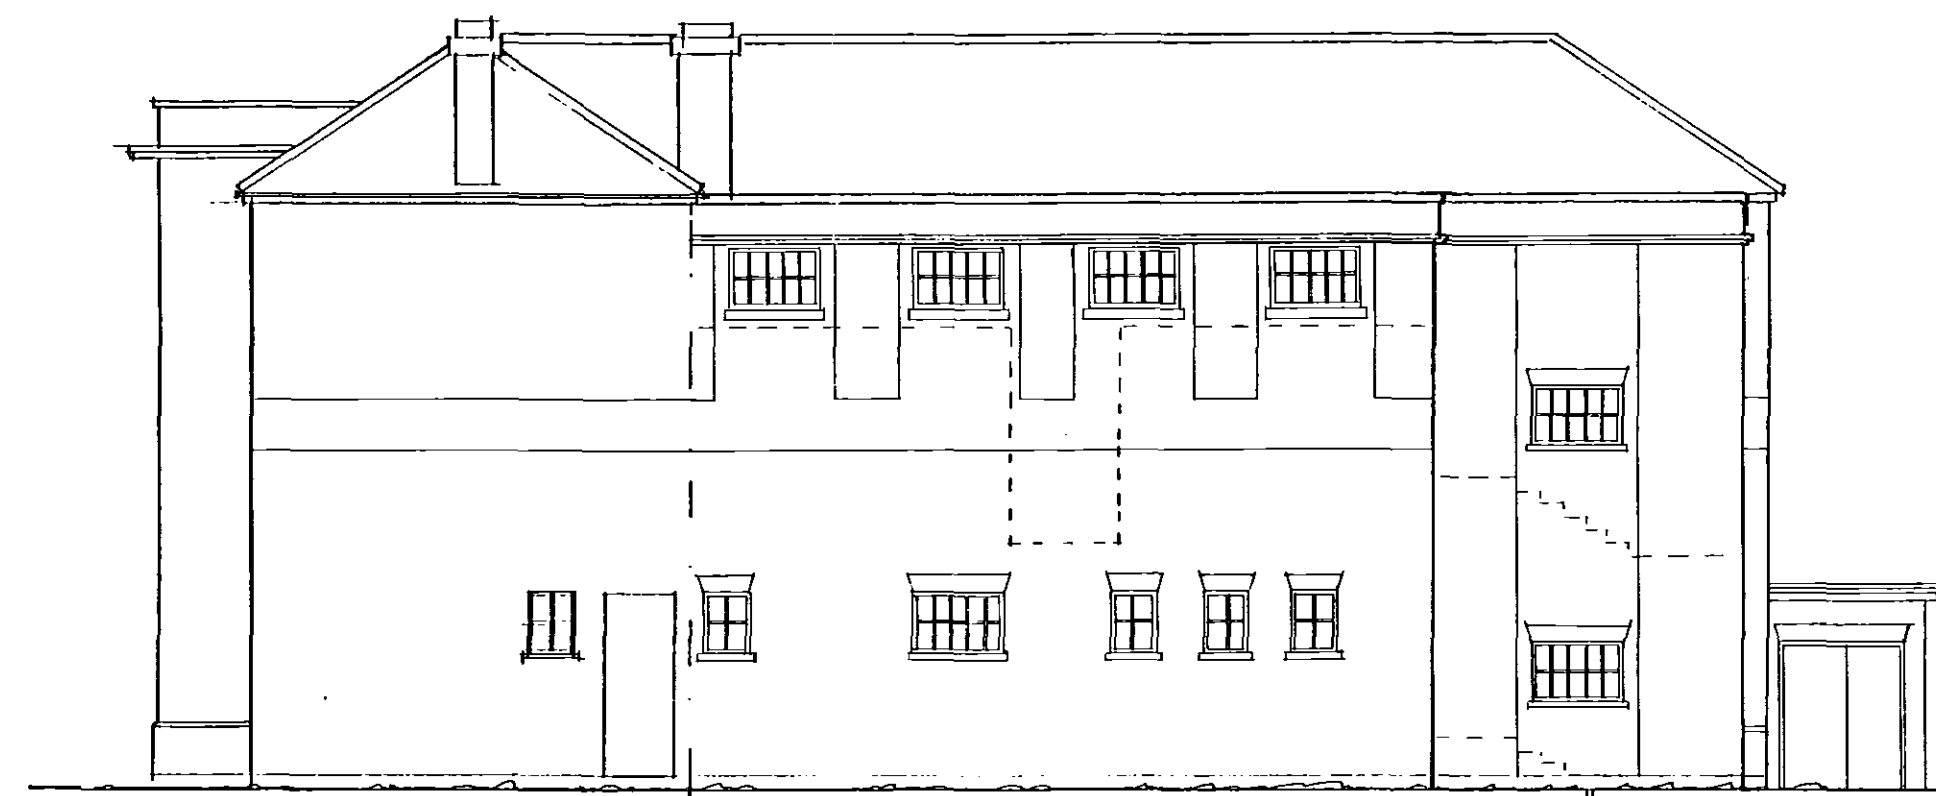


Existing Rear Elevation




Proposed Rear Elevation




Proposed Side Elevation

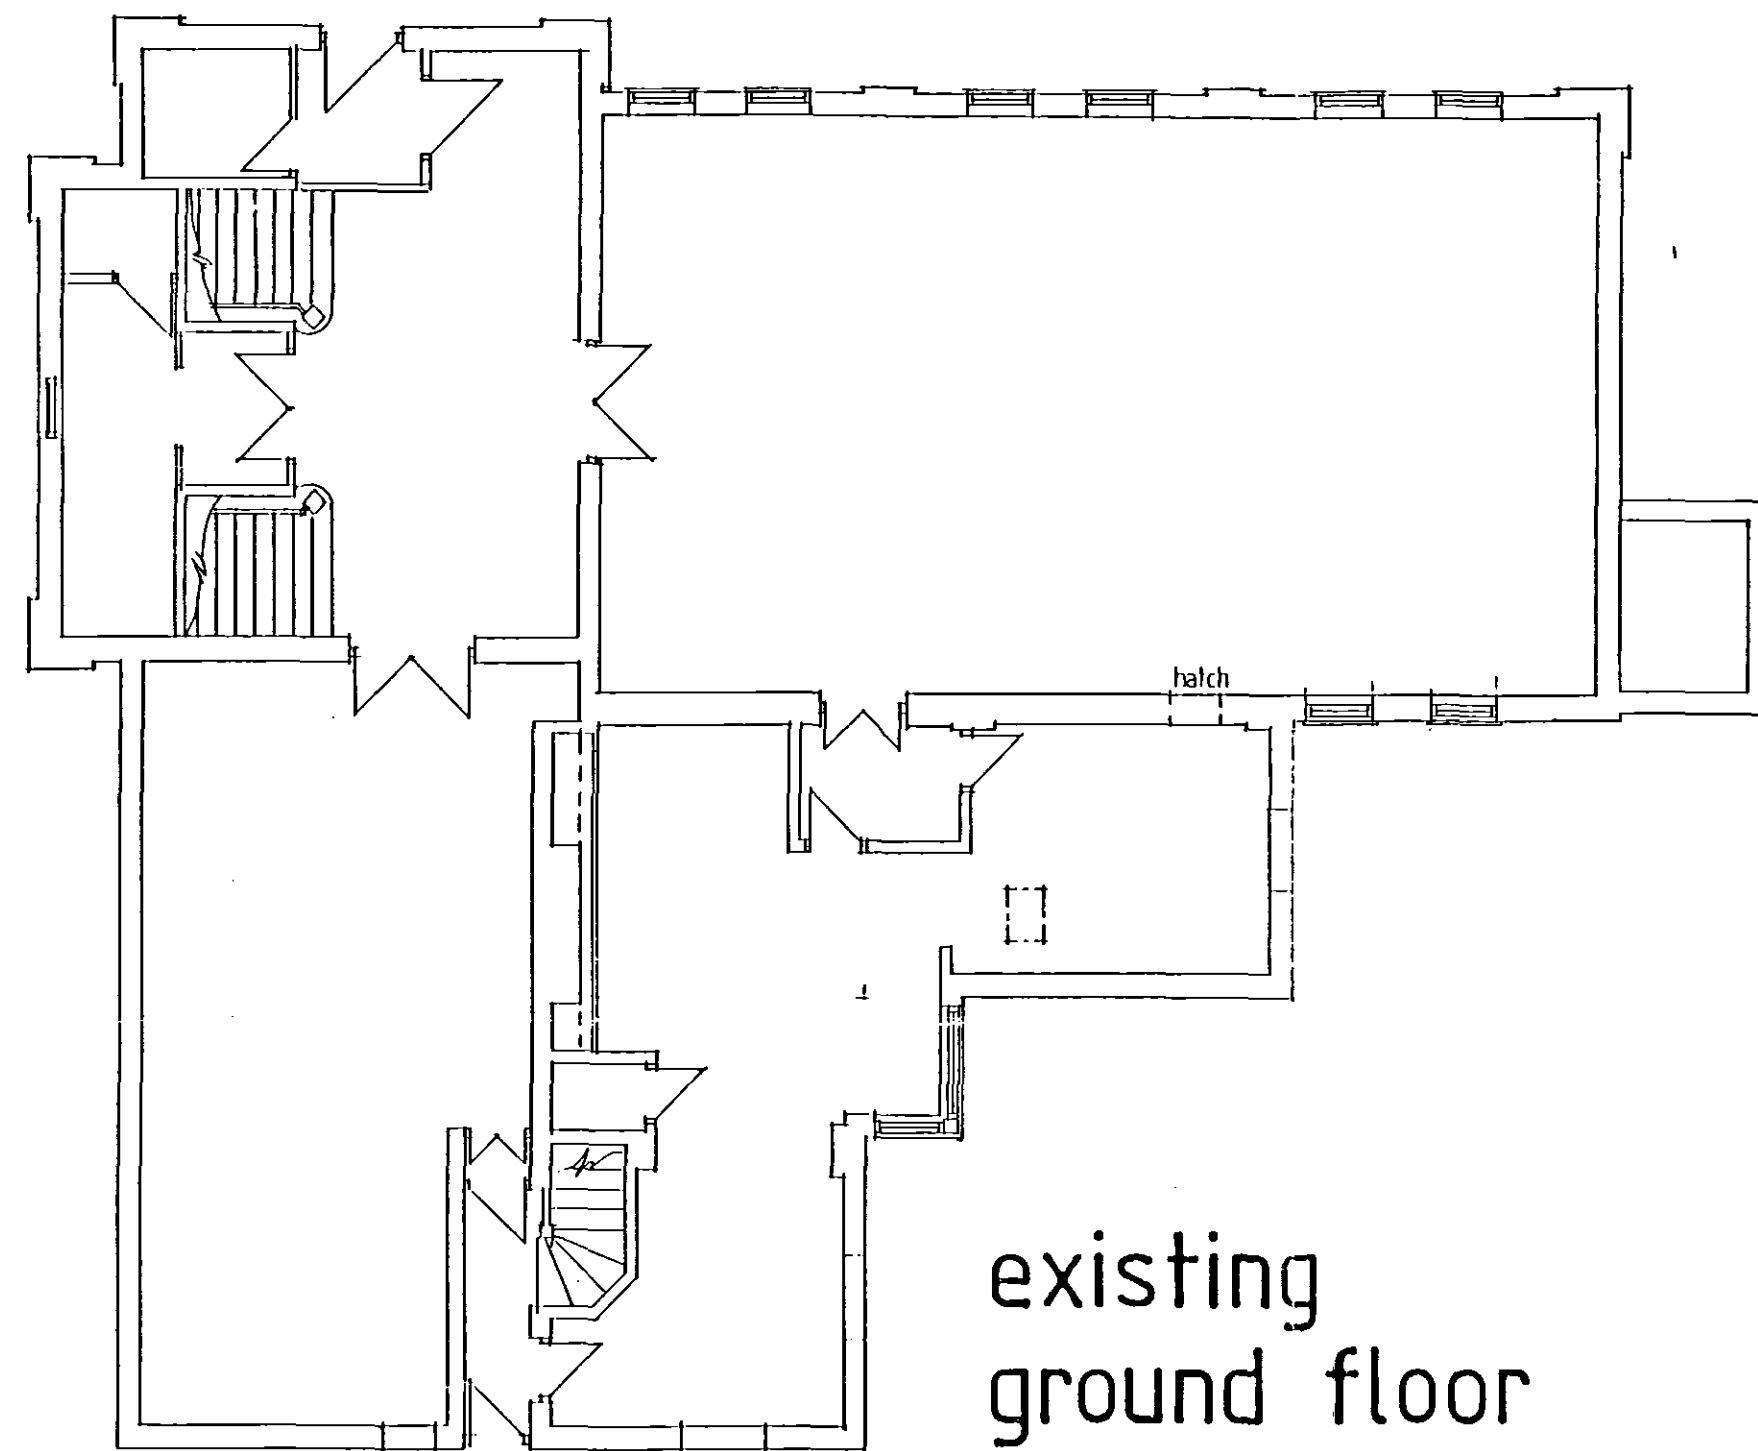


existing
ground floor

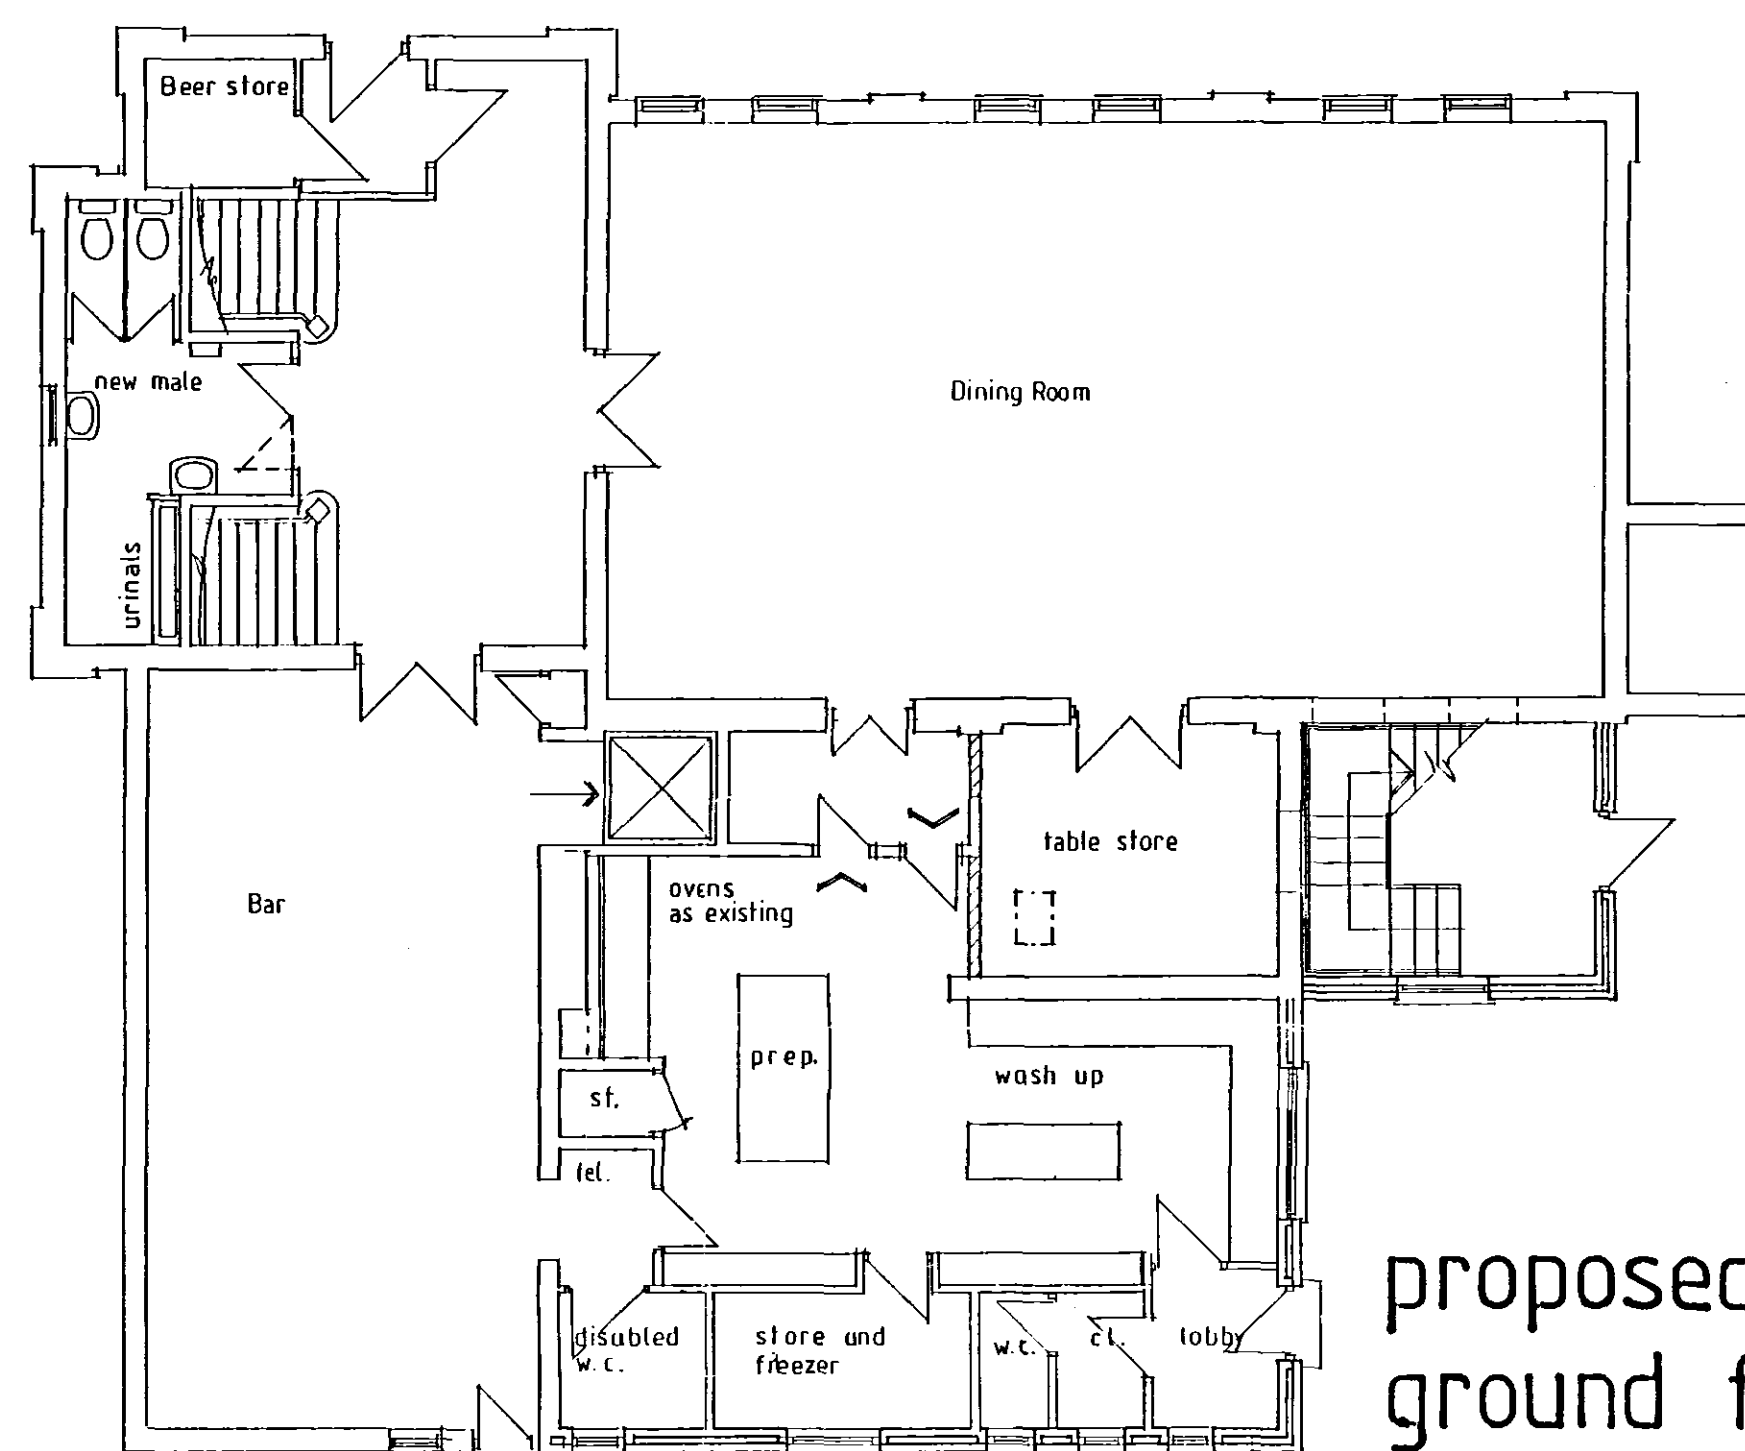

proposed
ground floor

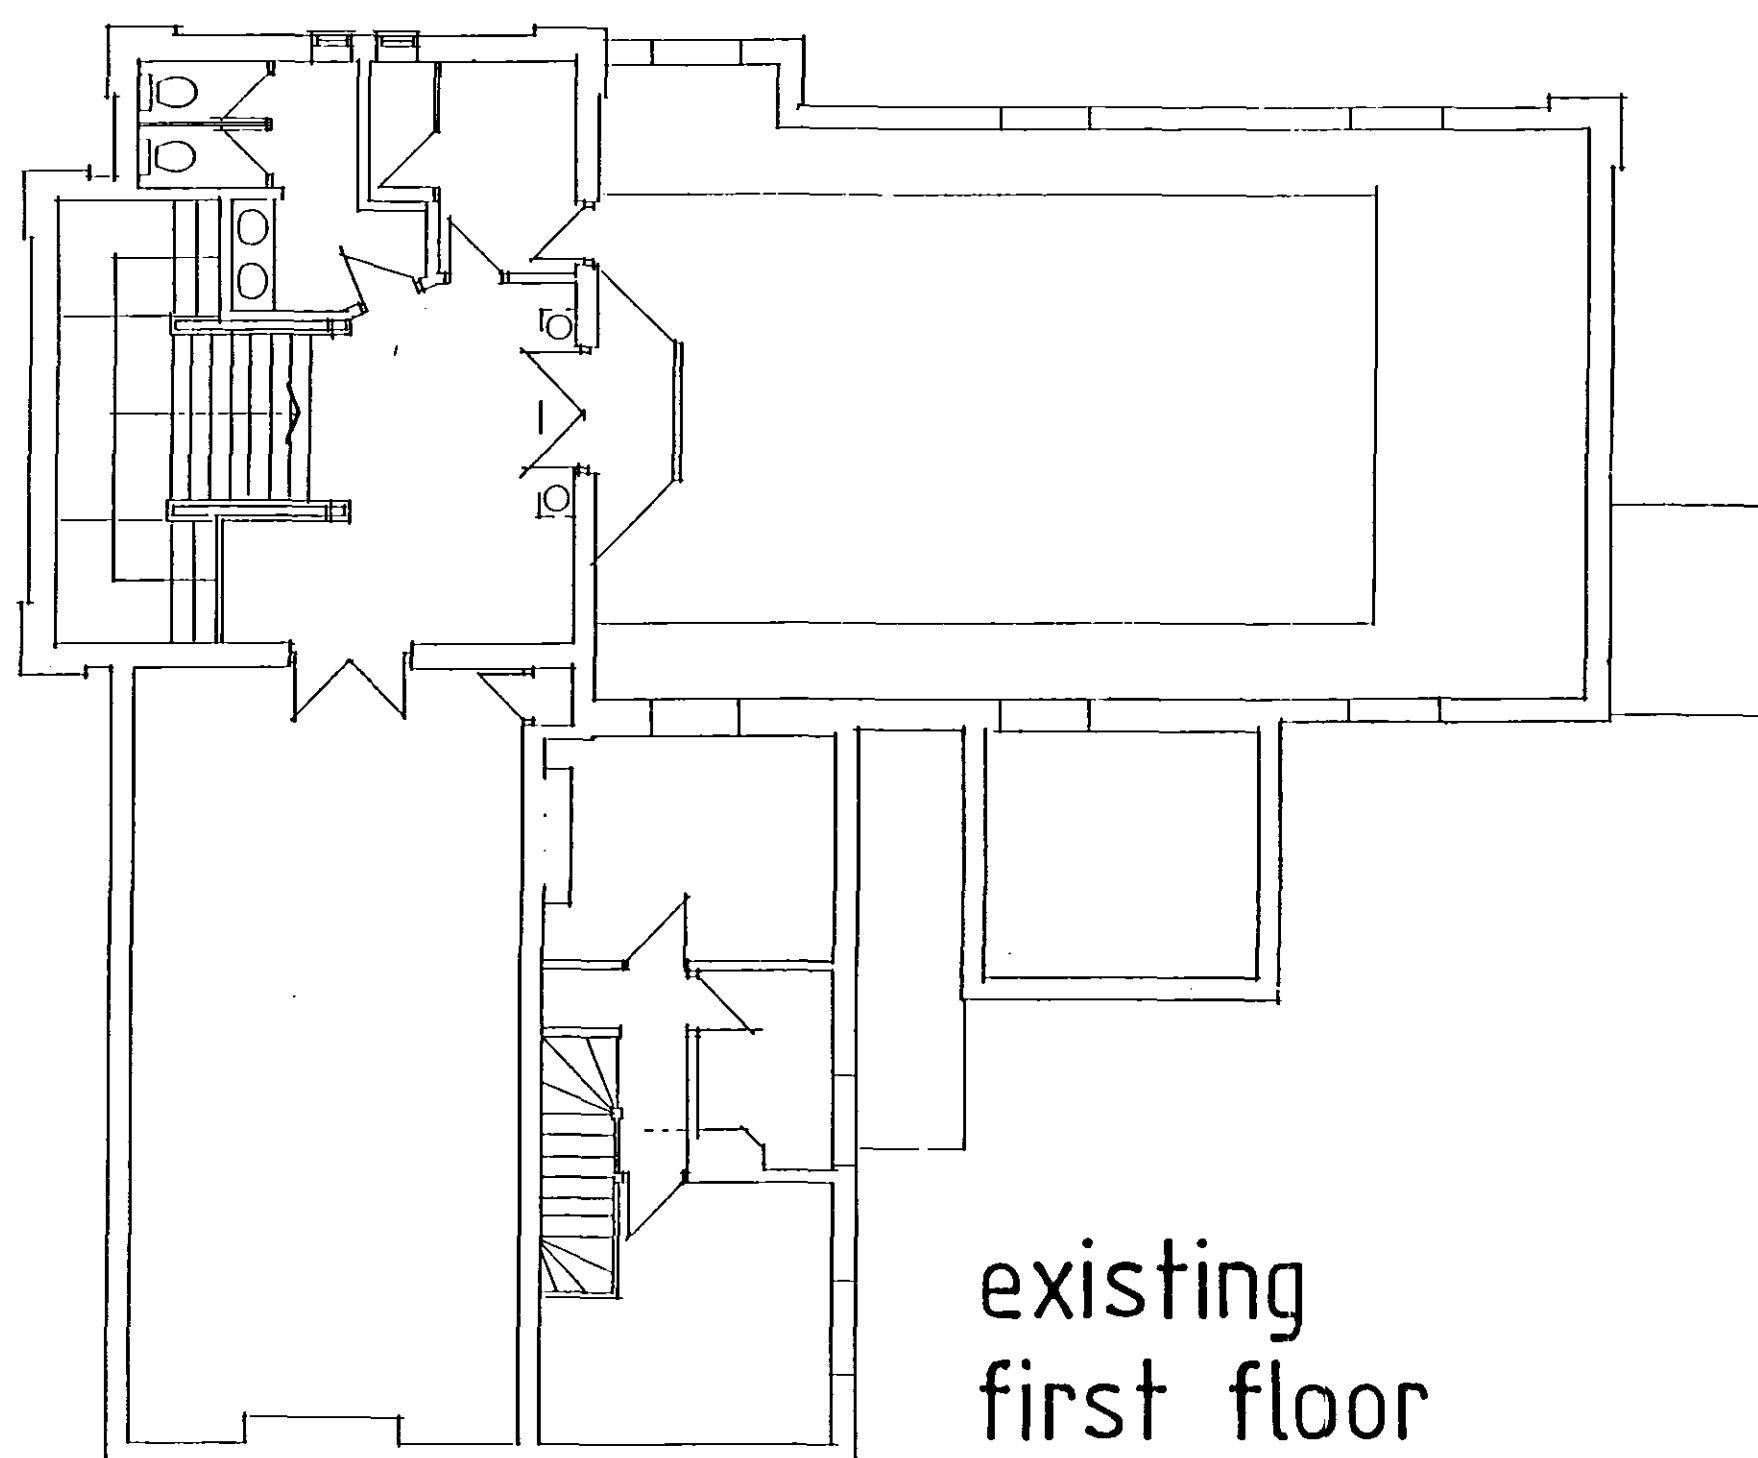

existing
first floor

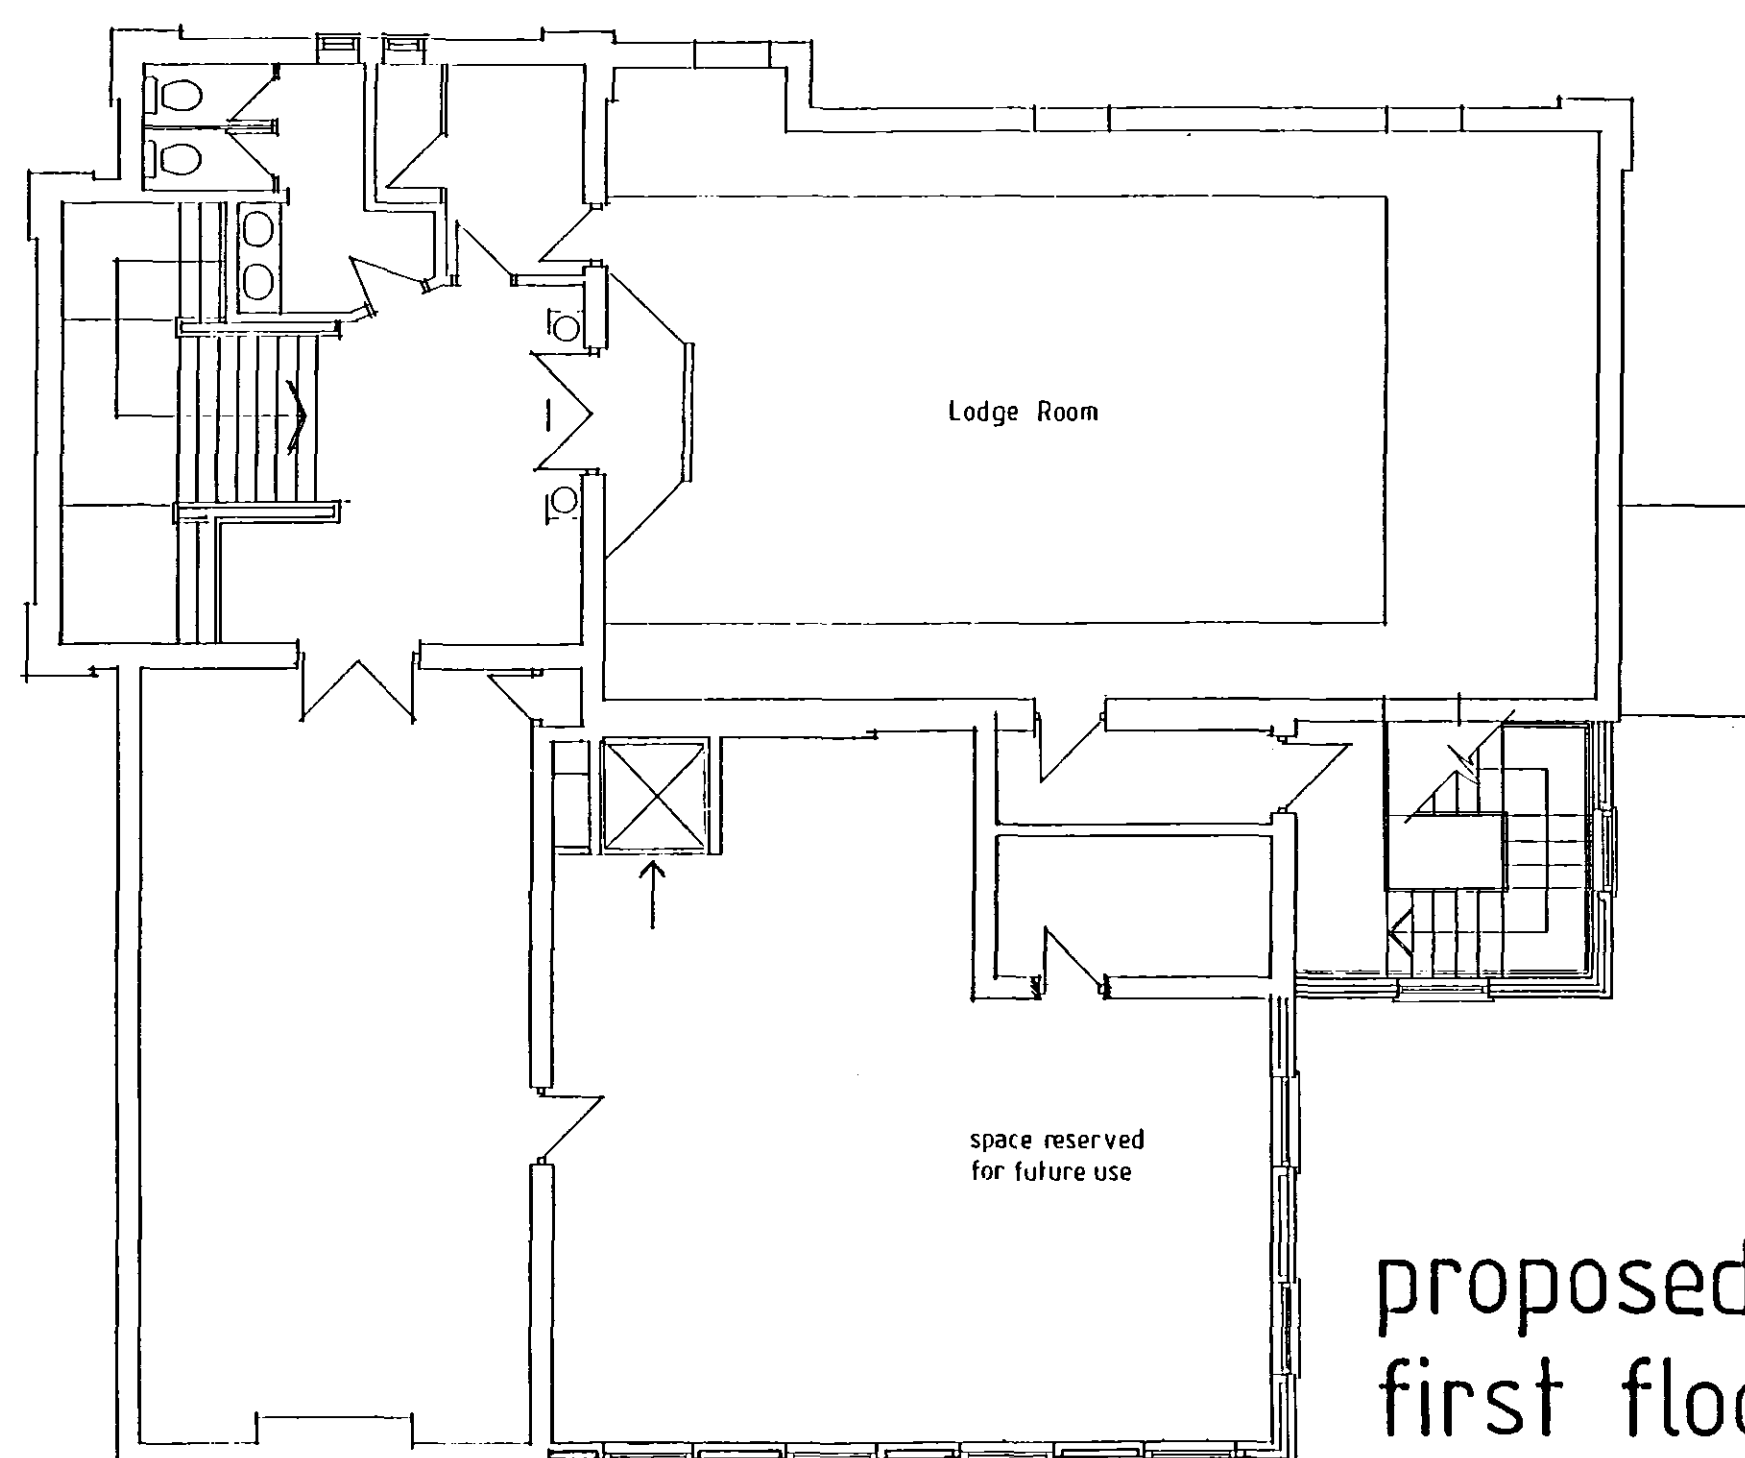

proposed
first floor



Existing Side Elevation

SHDC
PLANNING & DEVELOPMENT
22 OCT 2003
Ref. 0836103

DETERMINED
PLAN

.D	revised elevations and stair tower	Oct 03
.C	misc. amendments for client	Jan. 03
.B	revised rebuilt rear section	Aug. 01
.A	chair lift in lieu of lift	July 01

Do not scale this drawing.
Use figured dimensions only.
Contractors are responsible for taking
& checking site measurements.

Design copyright is vested in the Architect
from whom written consent must be obtained
for copying or reproducing this drawing.

SIR CHARLES
NICHOLSON
GROUP

The Old Rectory
Bargate, Grimsby, N. E. Lincs. DN34 4SY
Tel: 01472 500567
Fax: 01472 500574

Architects . Designers . Planners

Client
Masonic Lodge
Park Lane, Long Sutton.

Project
Proposed rear extension

Title
General Arrangement

Scale 1/100 Date jan 2003

Drawn SEI Checked arch

Drawing no.
G:3347: 03

Revision
D