




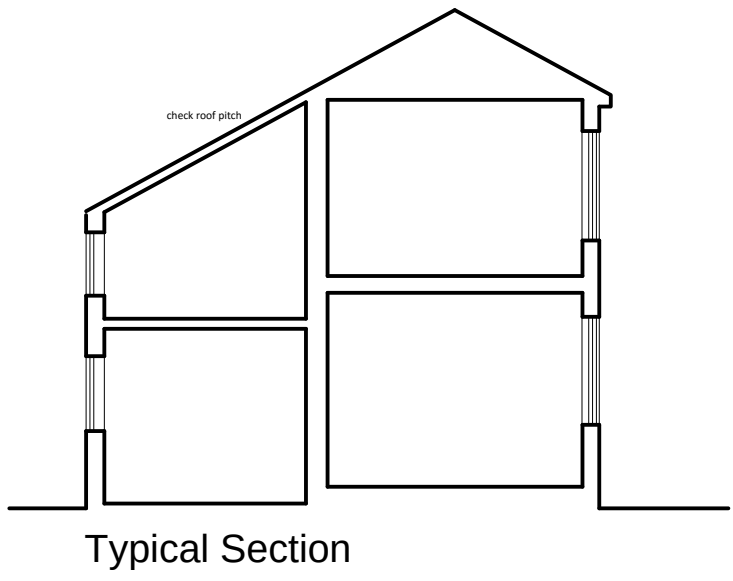


Typical Section

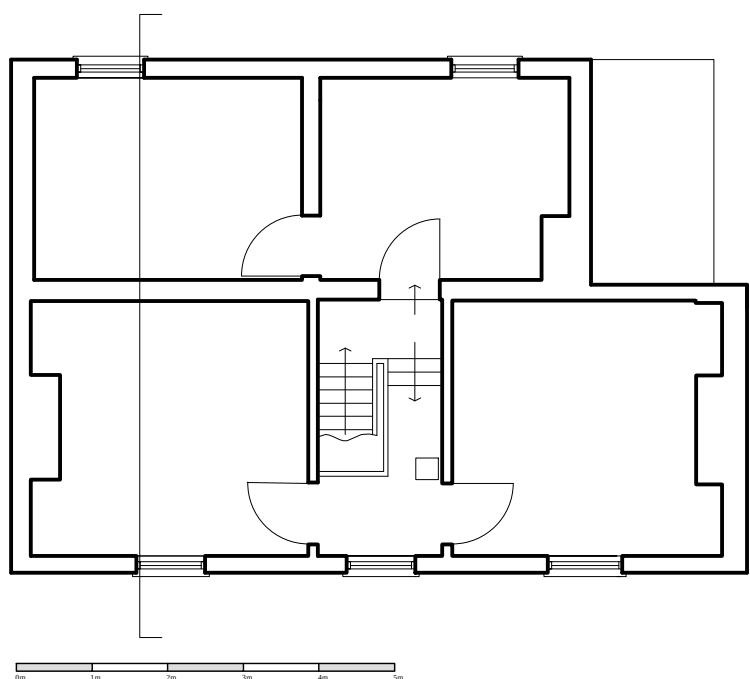

First Floor Plan

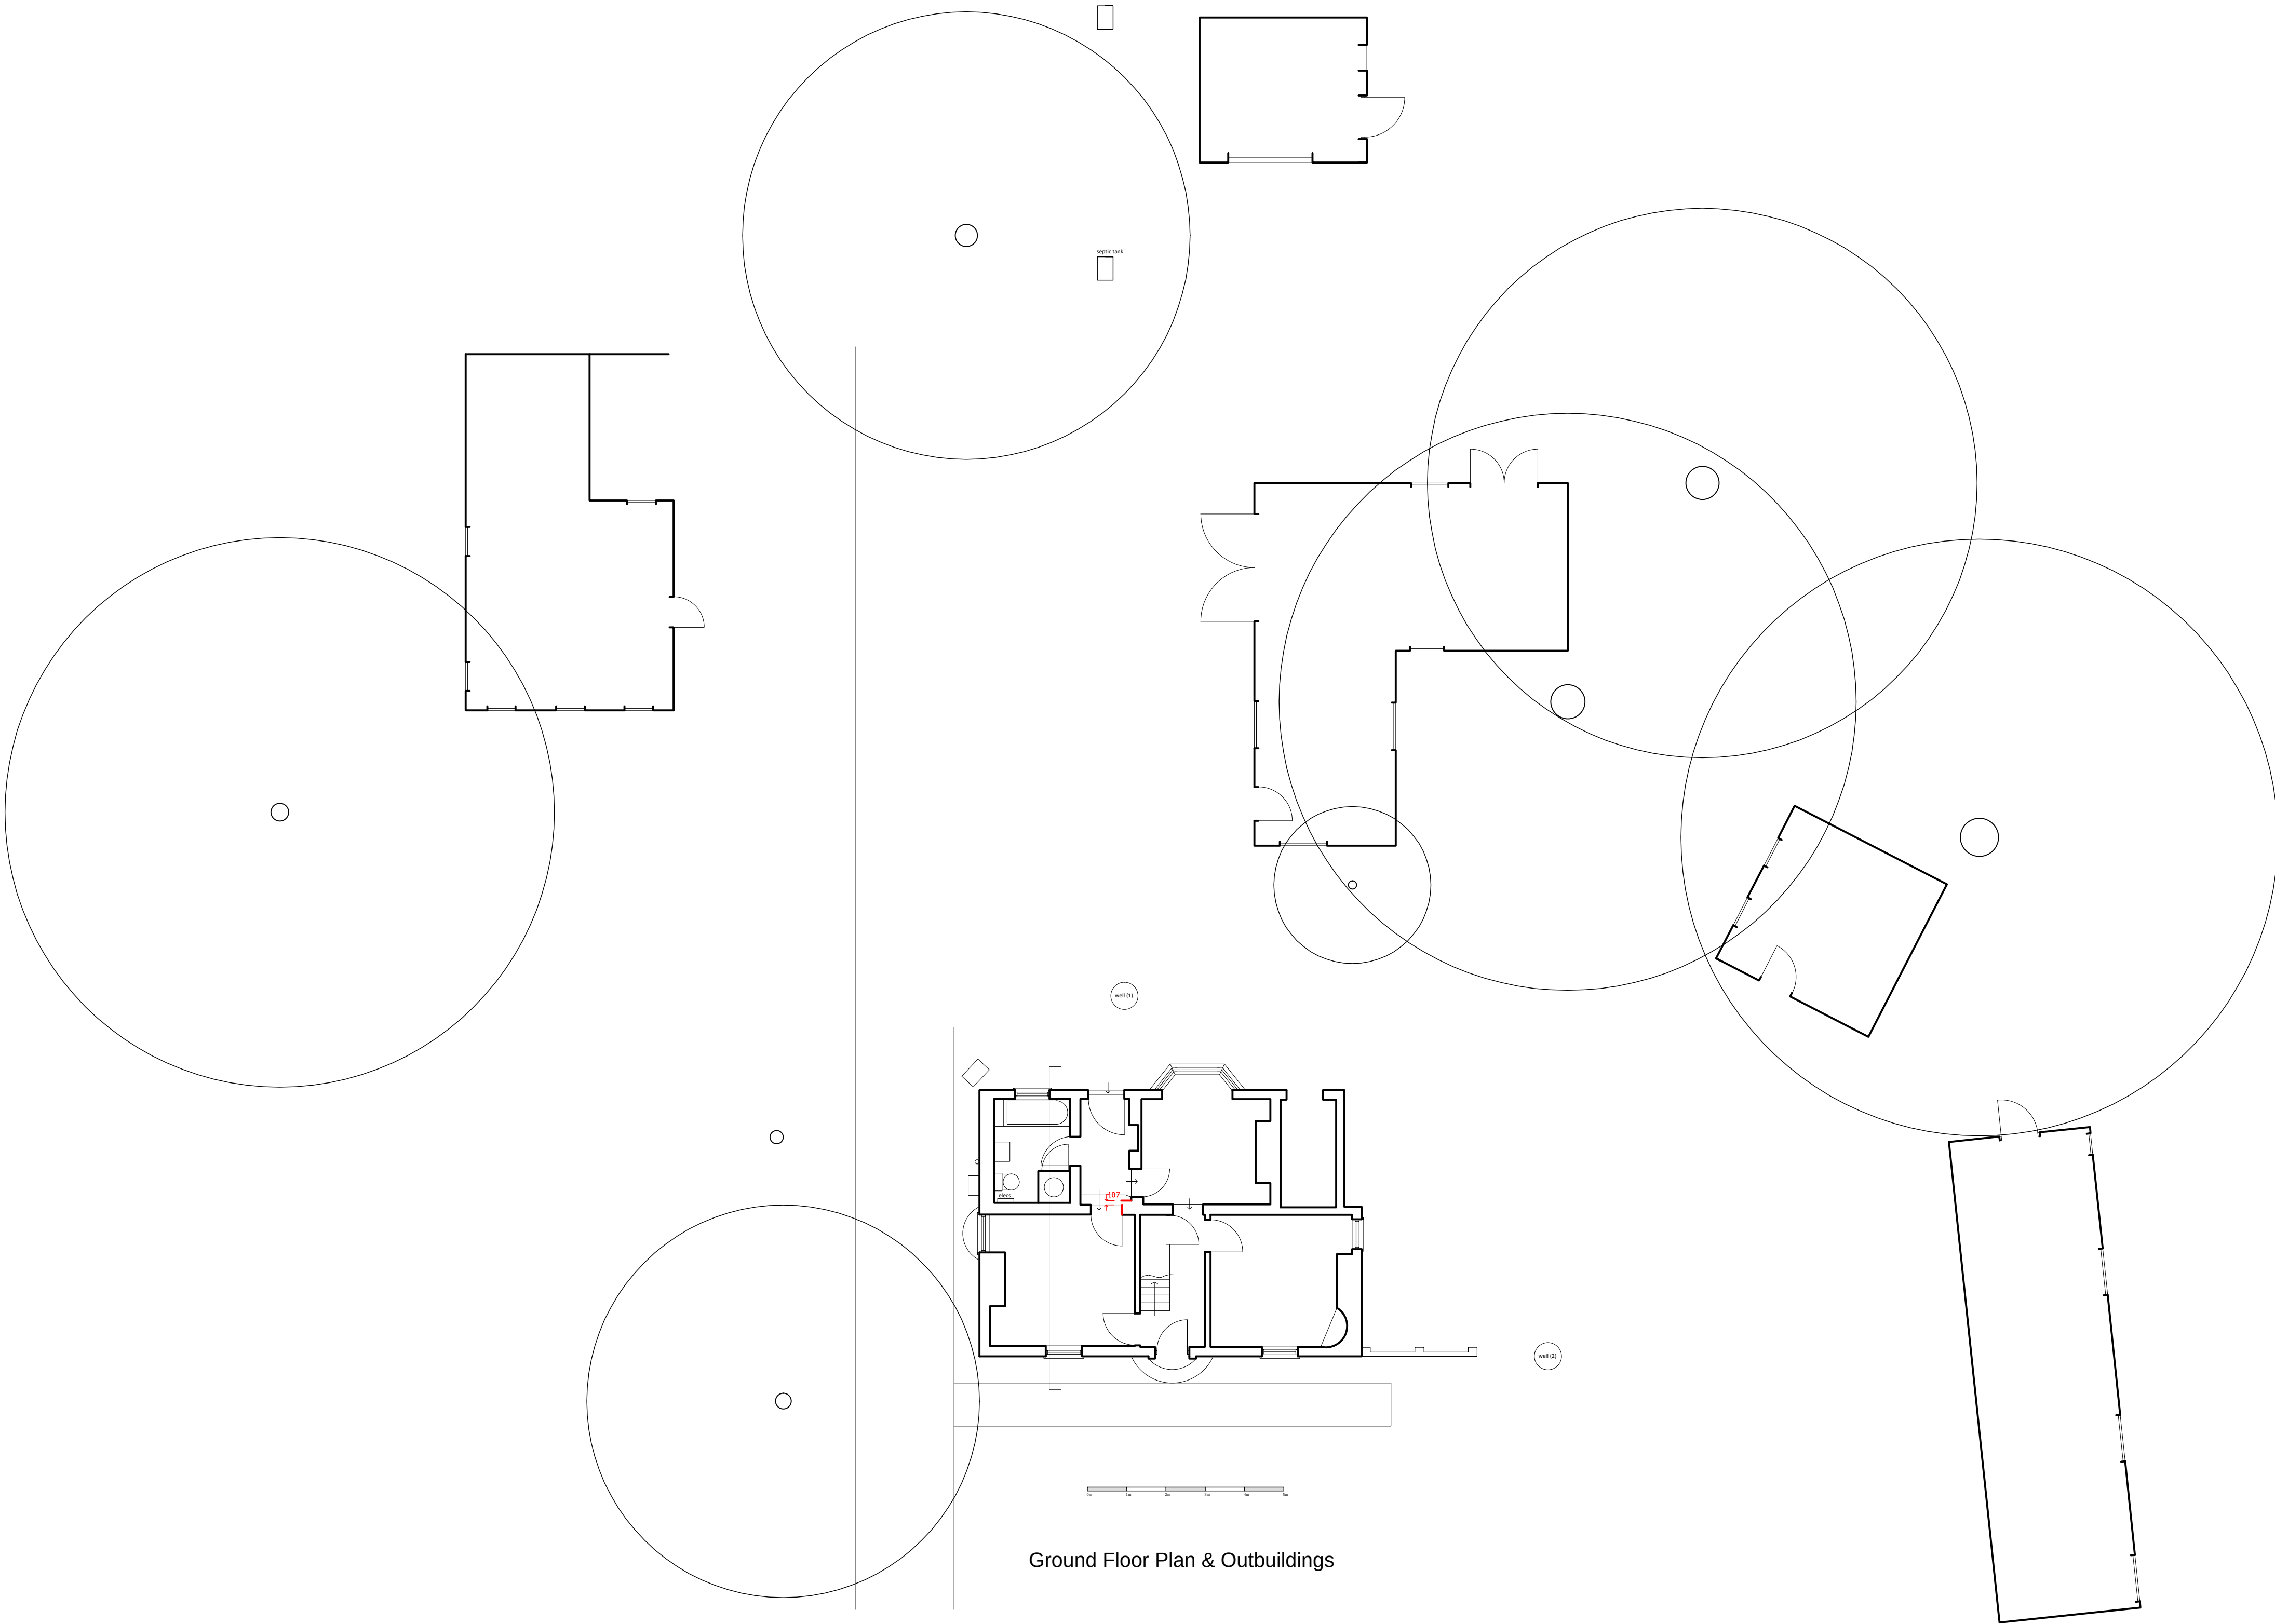

Ground Floor Plan & Outbuildings

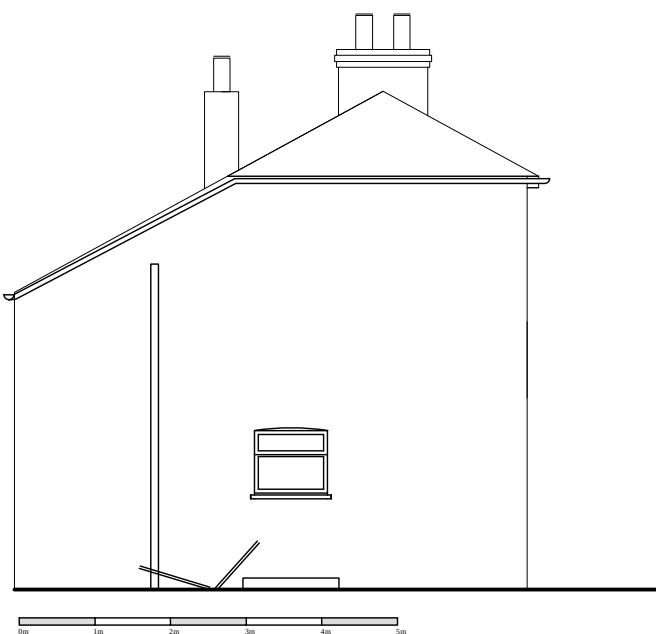

SIDE ELEVATION
(North)



REAR ELEVATION
(East)



SIDE ELEVATION
(South)

A Elevations Added DRF 21-08-16
PRELIMINARY DRAWING : Subject to check/formal survey

RICHARD C.F. WAITE ARCHITECT 34 · Bridge · Street · Kings Lynn · Norfolk · Tel: (01553) 772656			24, Wisbech Road, Long Sutton
Existing			For Mr. M. Chapman
Scale:	PAPER a2		
Drawn:	DRF	2/783/1A	
Date:	25-05-15		

This drawing is subject to amplification from further construction information. Any discrepancy found on drawing to be notified to Architect immediately. All foundations to be modified to suit ground conditions & structural requirements after site investigation by others. No dimensions or sizes to be scaled from this drawing. All sizes or dimensions to be checked before construction. This drawing is copyright & must not be copied without consent.