




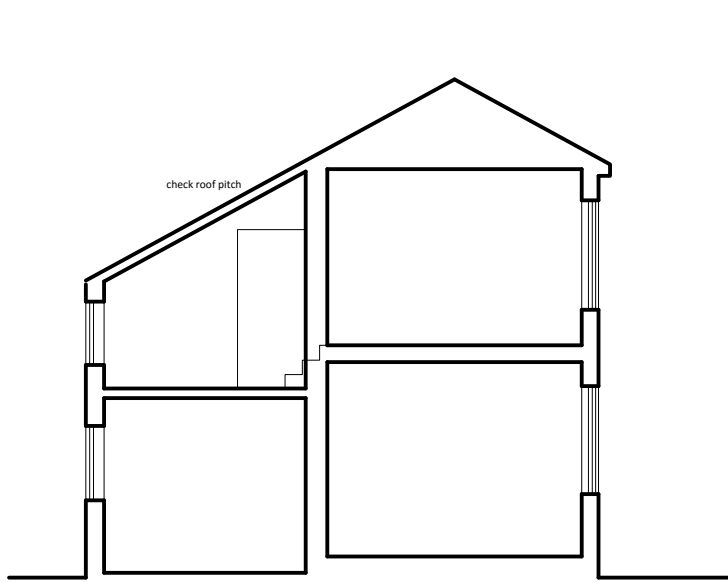

SIDE ELEVATION

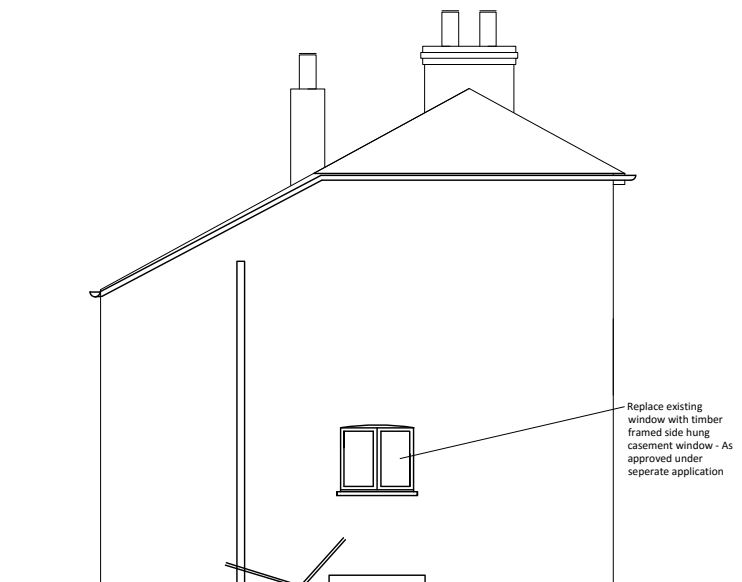


REAR ELEVATION

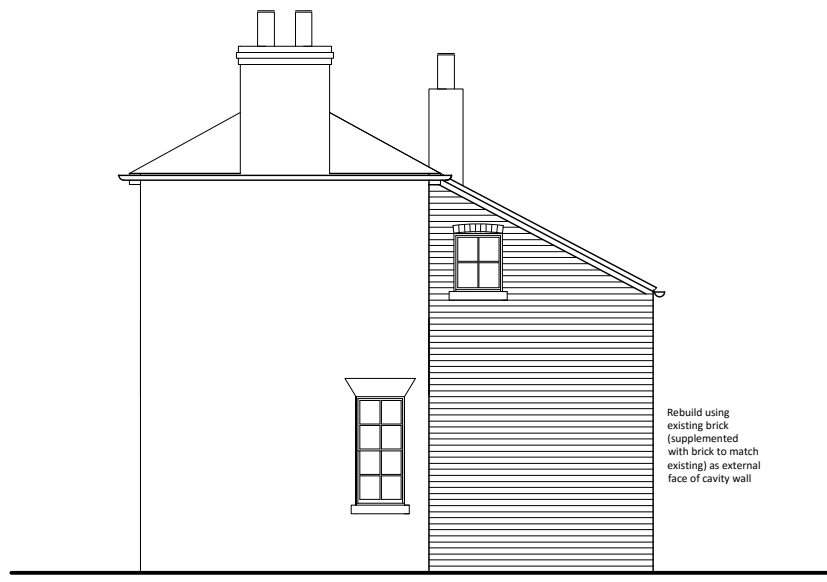


SIDE ELEVATION

well (1)

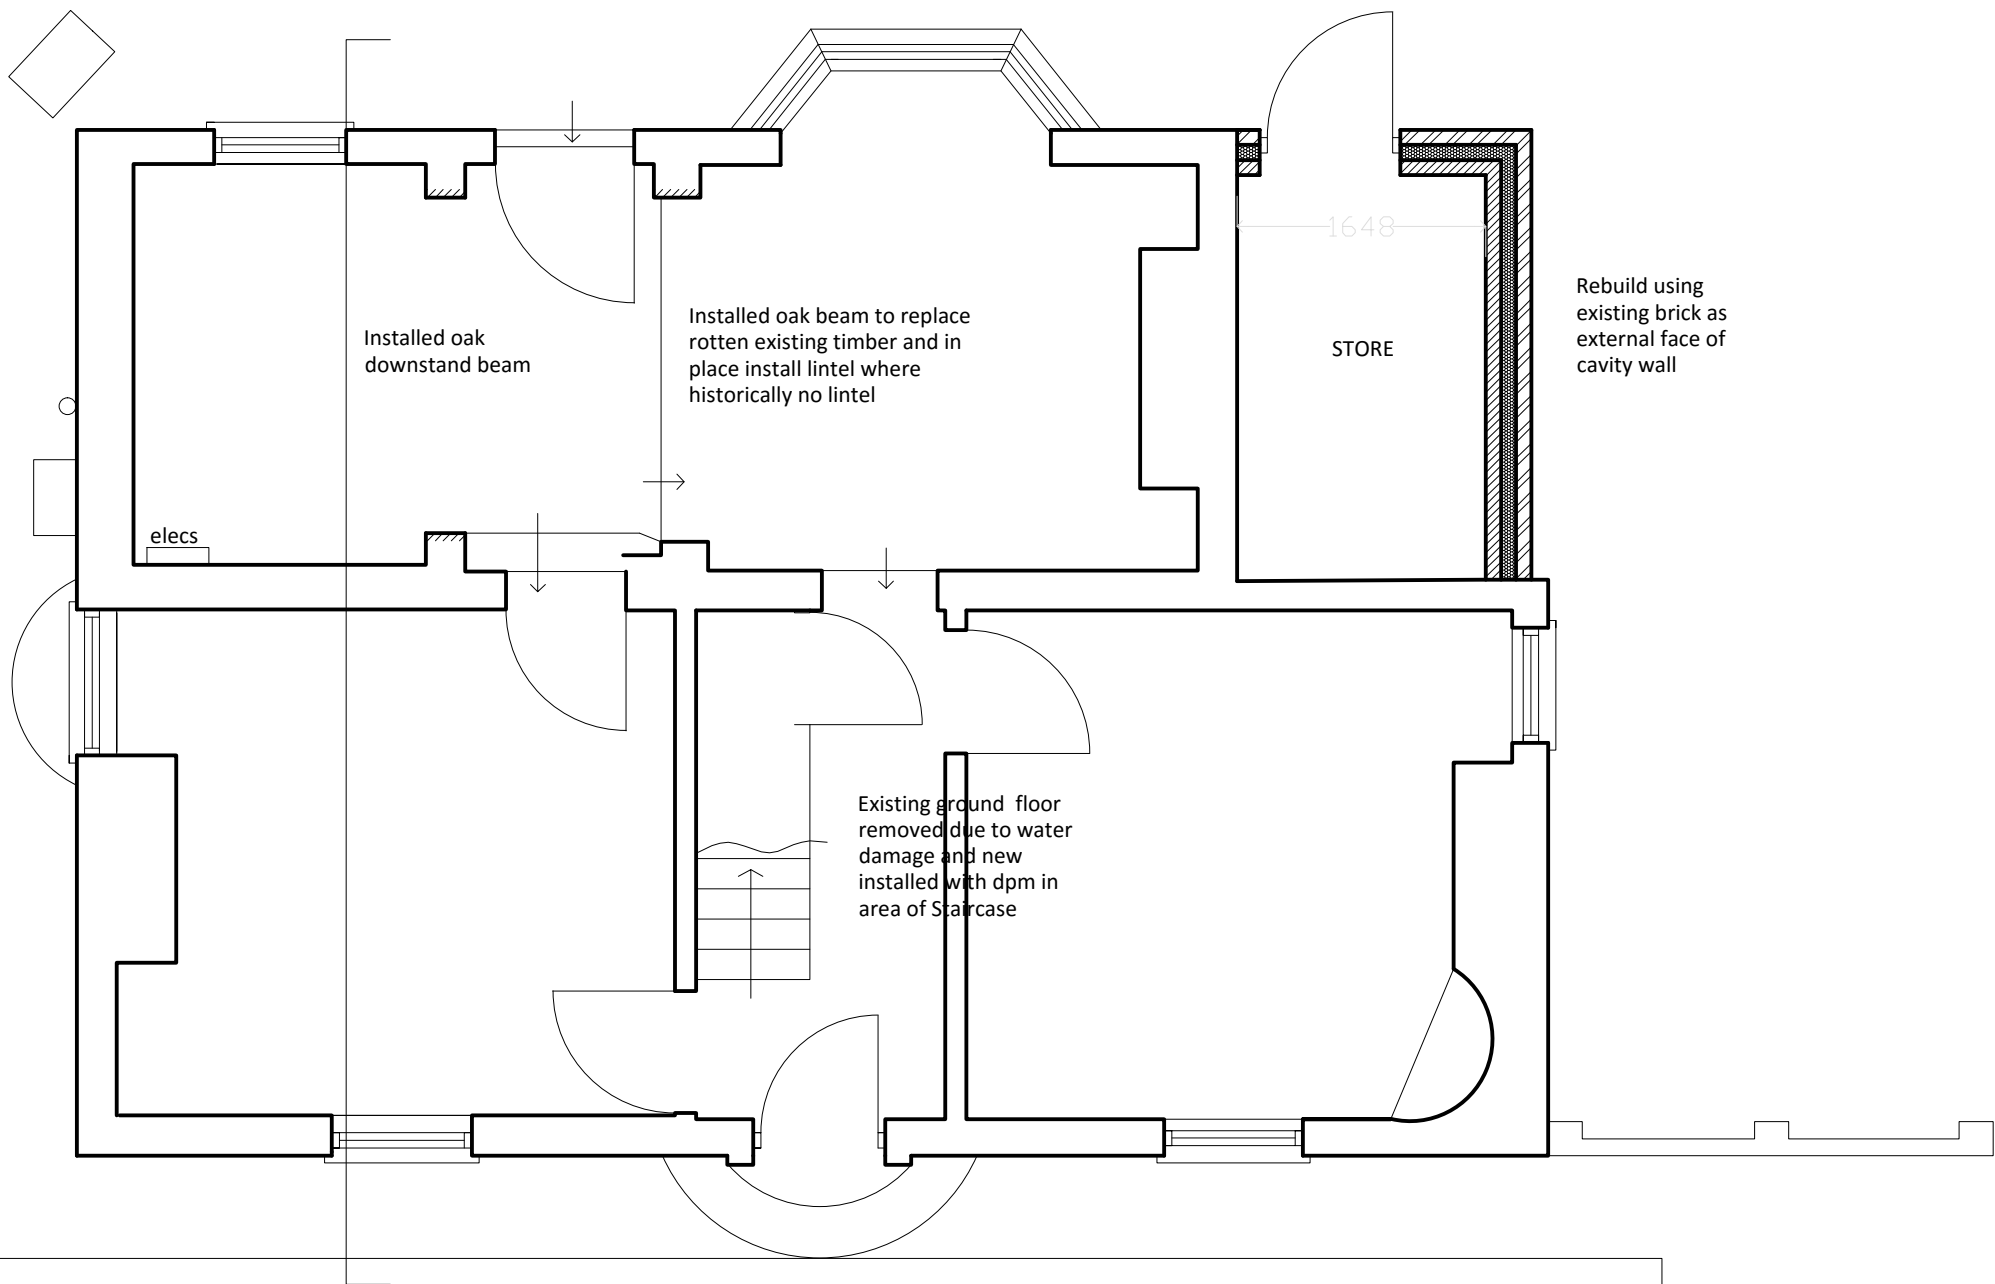

well (2)

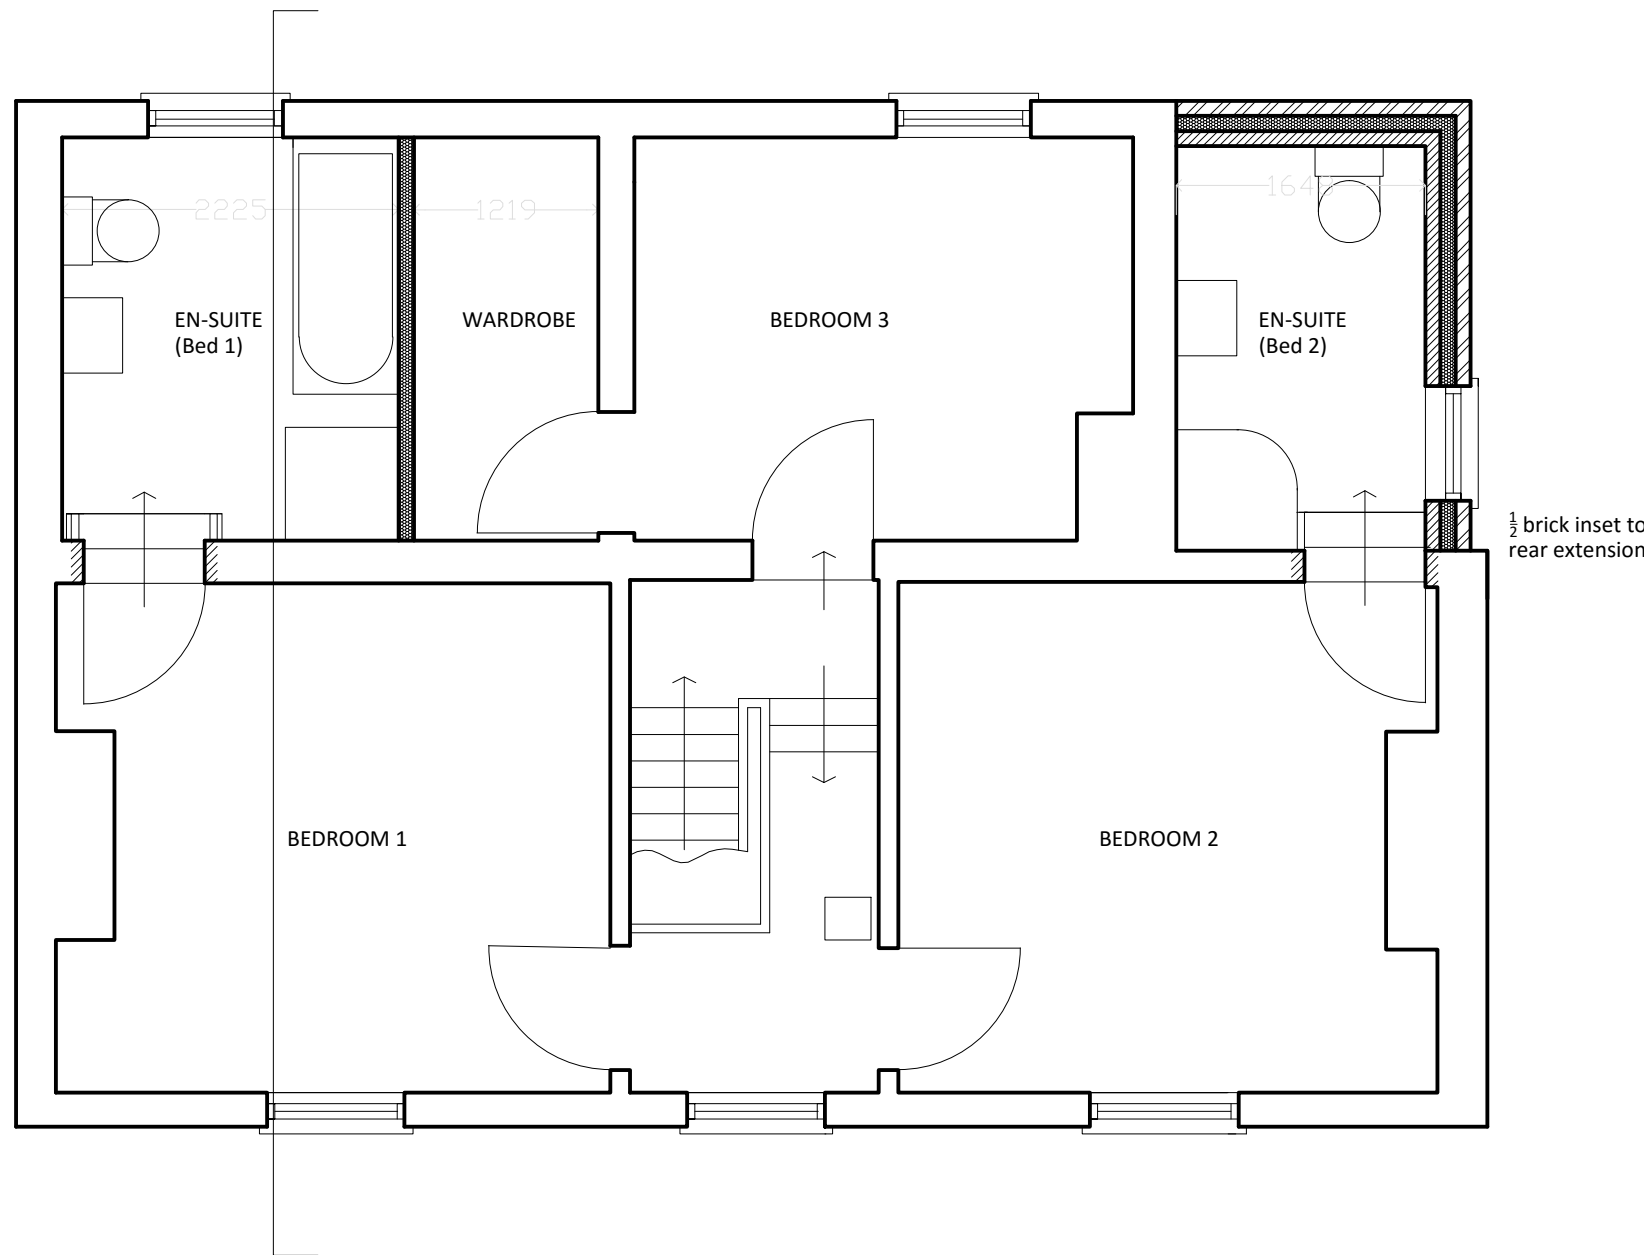

B Clients Revisions made
A Elevations and Plans for Rear Extension and internal works

DRF 02-08-16
DRF 20-07-16

RICHARD C.F. WAITE ARCHITECT

34 · Bridge · Street · Kings Lynn · Norfolk · Tel: (01553) 772656

This drawing is subject to amplification from further construction information. Any discrepancy found on drawing to be notified to Architect immediately. All foundations to be modified to suit ground conditions & structural requirements after site investigation by others. No dimensions or sizes to be scaled from this drawing. All sizes or dimensions to be checked before construction. This drawing is copyright & must not be copied without consent.

24, Wisbech Road, Long Sutton

Proposed Extension and internal works

For Mr. M. Chapman

Paper Size: A2

Drawn: DRF 2/783/5B

Date: 23-09-15

