



SOUTH EAST ELEVATION AS PROPOSED @ 1:100

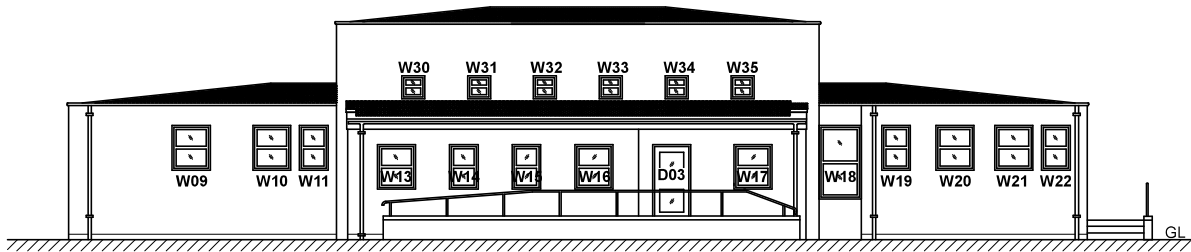


NORTH EAST ELEVATION AS PROPOSED @ 1:100




NORTH WEST ELEVATION AS PROPOSED @ 1:100

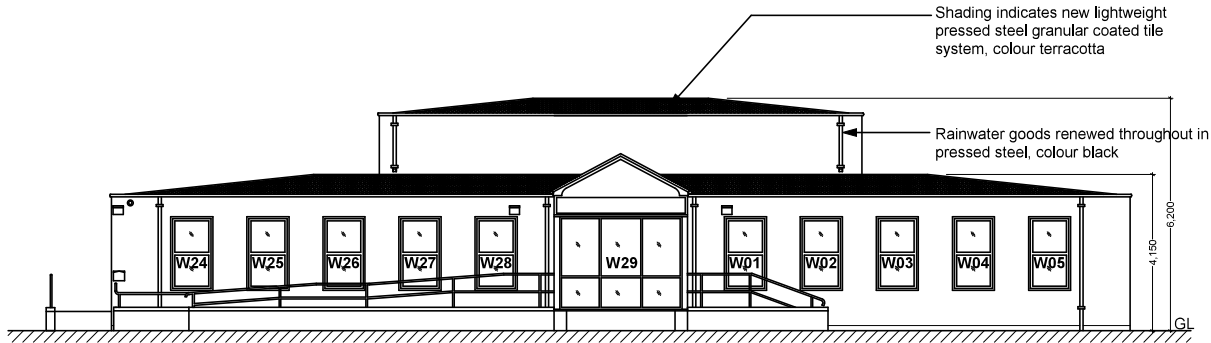

SOUTH WEST ELEVATION AS PROPOSED @ 1:100

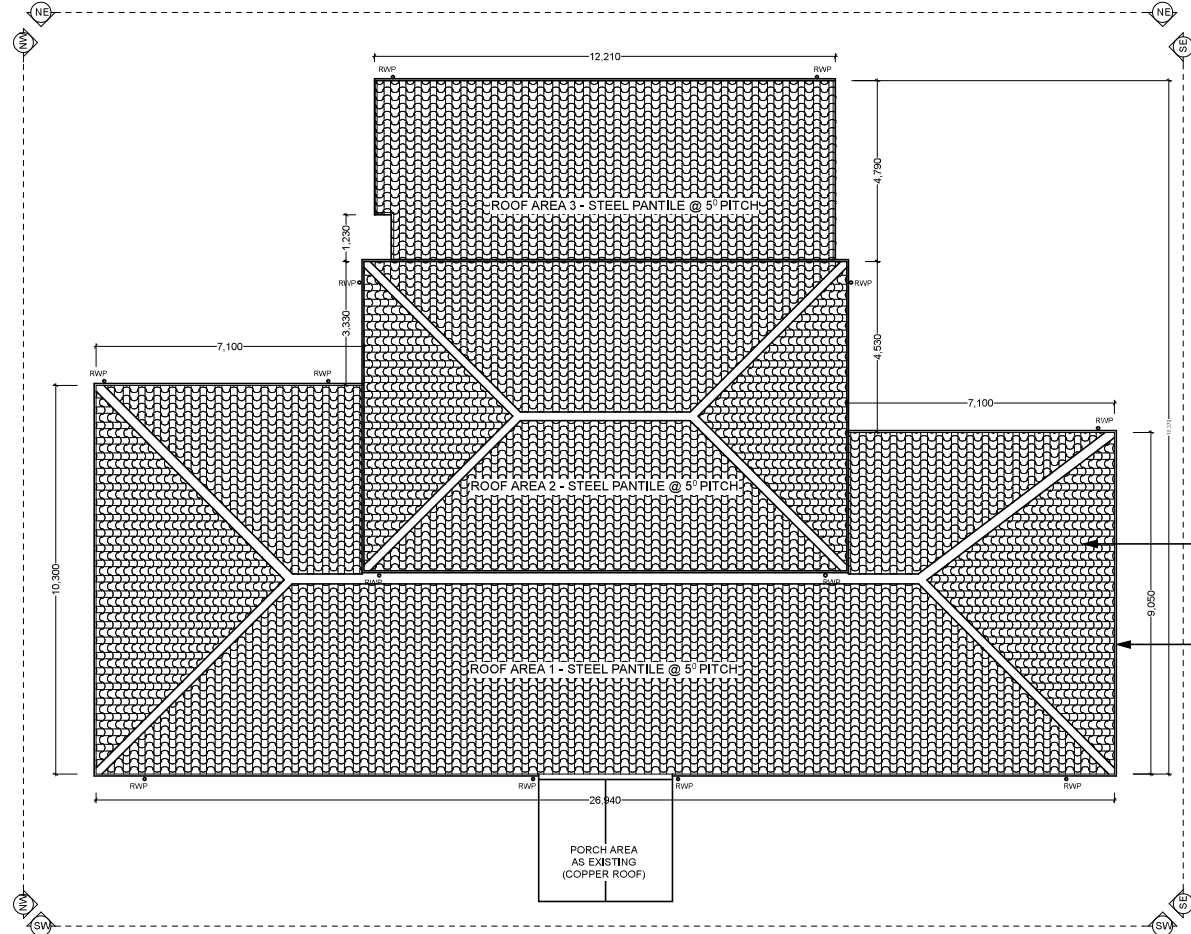

ROOF PLAN AS PROPOSED @ 1:100

 

NOTES

This Drawing is presented to Lincolnshire County Council in respect of Long Sutton Library and may not be used or relied upon by any other person or by the Client in relation to any other matters not covered specifically by the scope of this drawing. Notwithstanding anything to the contrary contained in the drawing, Kier Construction is obliged to exercise reasonable skill, care and diligence in the performance of services required by Lincolnshire County Council and Kier Construction shall not be liable except to the extent that it has failed to exercise reasonable skill, care and diligence and this drawing shall be read and construed accordingly.

This Drawing has been prepared by Kier Construction and no individual is personally liable in connection with the preparation of this drawing. By receiving this drawing and acting on it, the Client or any other person accepts that no individual is personally liable whether in contract, tort, for breach of statutory duty or otherwise. Kier Construction has used reasonable endeavours to provide information that is correct and accurate and the drawing sets out reasonable conclusions that have been reached on the basis of the information available.

Rev	Details	Author & Date	Checked & Date	Approved & Date
S4	For Planning Application	TP 15/07/21	SJ 16/07/21	JS 16/07/21



Issuing Office
KIER BUSINESS SERVICES, LINCOLN
2nd Floor, County Offices, Newland, Lincoln, LN1 1YL
Tel: +44 (0)1522 555555 (Option 3)

Internal Project Number
33077/ 104

Client
Lincolnshire County Council

Project name
Replace Roof Covering at
Long Sutton Library

Drawing Title
ROOF PLAN AND ELEVATIONS AS PROPOSED

Scale 1:100	Original Size A1	RBA Stage Stage 3
Date of First Issue July 2021	Author TP	Checked SJ
Drawing Number 33077/104-DBS-01-GF-DR-B-1104	Approved JS	Status S4

Project | Originator | Volume | Level | Type | Role | Number