



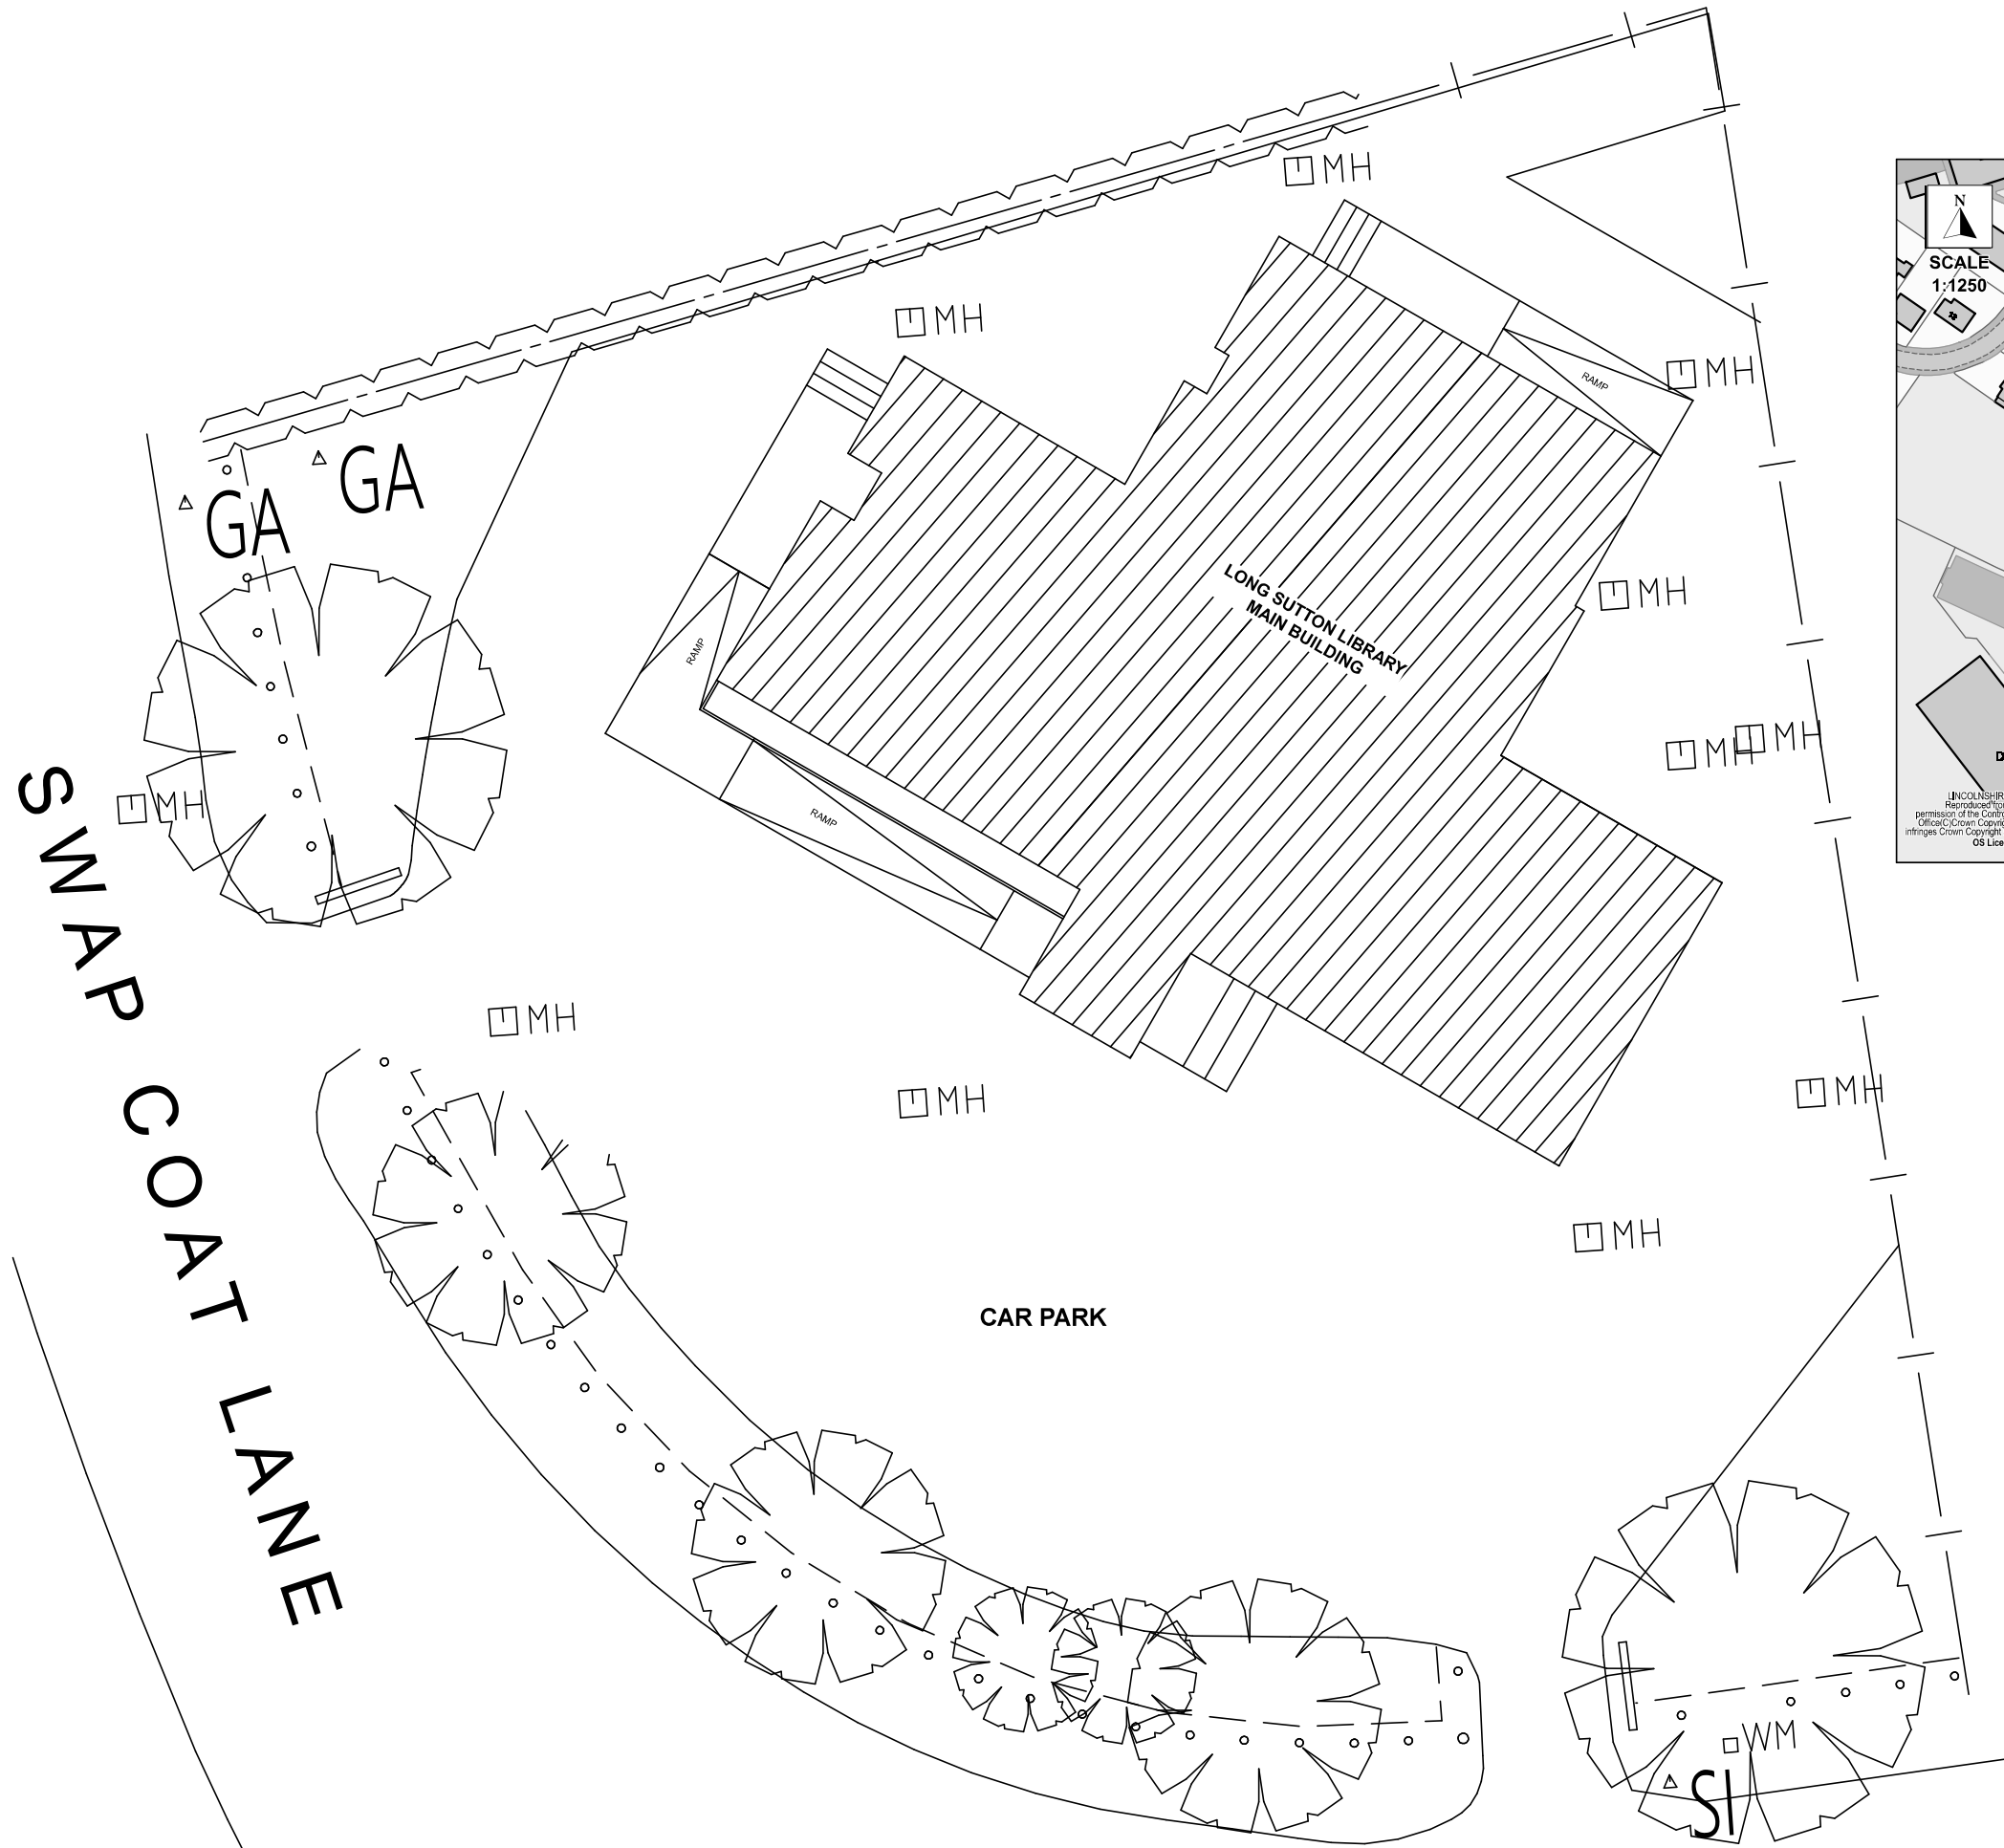


SITE PLAN AS EXISTING @ 1:100

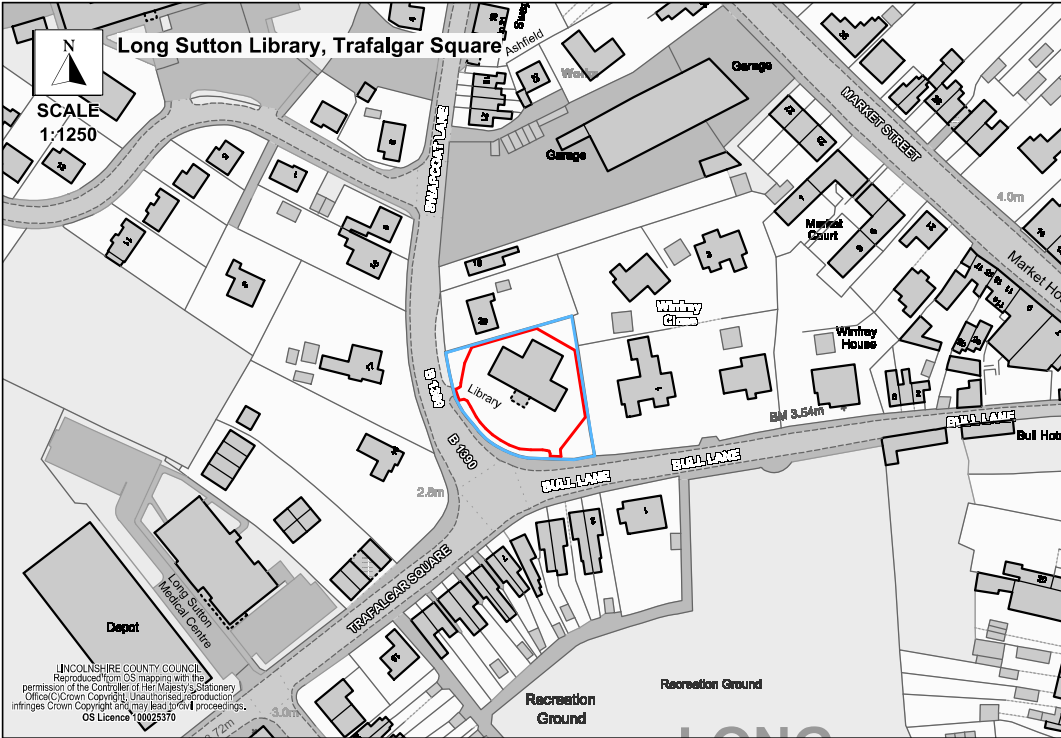

LOCATION PLAN @ 1:1250

LINCOLNSHIRE COUNTY COUNCIL
Reproduced from OS mapping with the permission of the Controller of Her Majesty's Stationery Office/Crown Copyright. Unauthorised reproduction infringes Crown Copyright and may lead to proceedings.
OS Licence 100023370

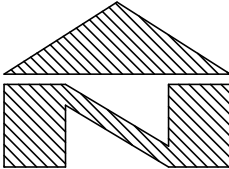

LONG SUTTON LIBRARY
TRAFALGAR SQUARE
LONG SUTTON
PE12 9HD

NOTES

This Drawing is presented to Lincolnshire County Council in respect of Long Sutton Library and may not be used or relied upon by any other person or by the Client in relation to any other matters not covered specifically by the scope of this drawing. Notwithstanding anything to the contrary contained in the drawing, Kier Construction is obliged to exercise reasonable skill, care and diligence in the performance of services required by Lincolnshire County Council and Kier Construction shall not be liable except to the extent that it has failed to exercise reasonable skill, care and diligence and this drawing shall be read and construed accordingly.

This Drawing has been prepared by Kier Construction and no individual is personally liable in connection with the preparation of this drawing. By receiving this drawing and acting on it, the Client or any other person accepts that no individual is personally liable whether in contract, tort, for breach of statutory duty or otherwise. Kier Construction has used reasonable endeavours to provide information that is correct and accurate and the drawing sets out reasonable conclusions that have been reached on the basis of the information available.

SA	For Planning Application	TP	SJ	JS
Rev	Date	Author & Date	Checked & Date	Approved & Date



Issuing Office KIER BUSINESS SERVICES, LINCOLN 2nd Floor, County Offices, Newland, Lincoln, LN1 1YL Tel: +44 (0)1522 555555 (Option 3)				
Internal Project Number 33077/ 104				
Client Lincolnshire County Council				
Project name Replace Roof Covering at Long Sutton Library				
Drawing Title LOCATION OF WORKS				
Scale As stated	Original Size A1	RBA Stage Stage 3		
Date of First Issue July 2021	Author TP	Checked SJ	Approved JS	Status S4
Drawing Number 33077/104-DBS-01-GF-DR-B-1101				Rev. P01
Project Originator Volume Level Type Role Number				