



EXISTING GROUND FLOOR PLAN

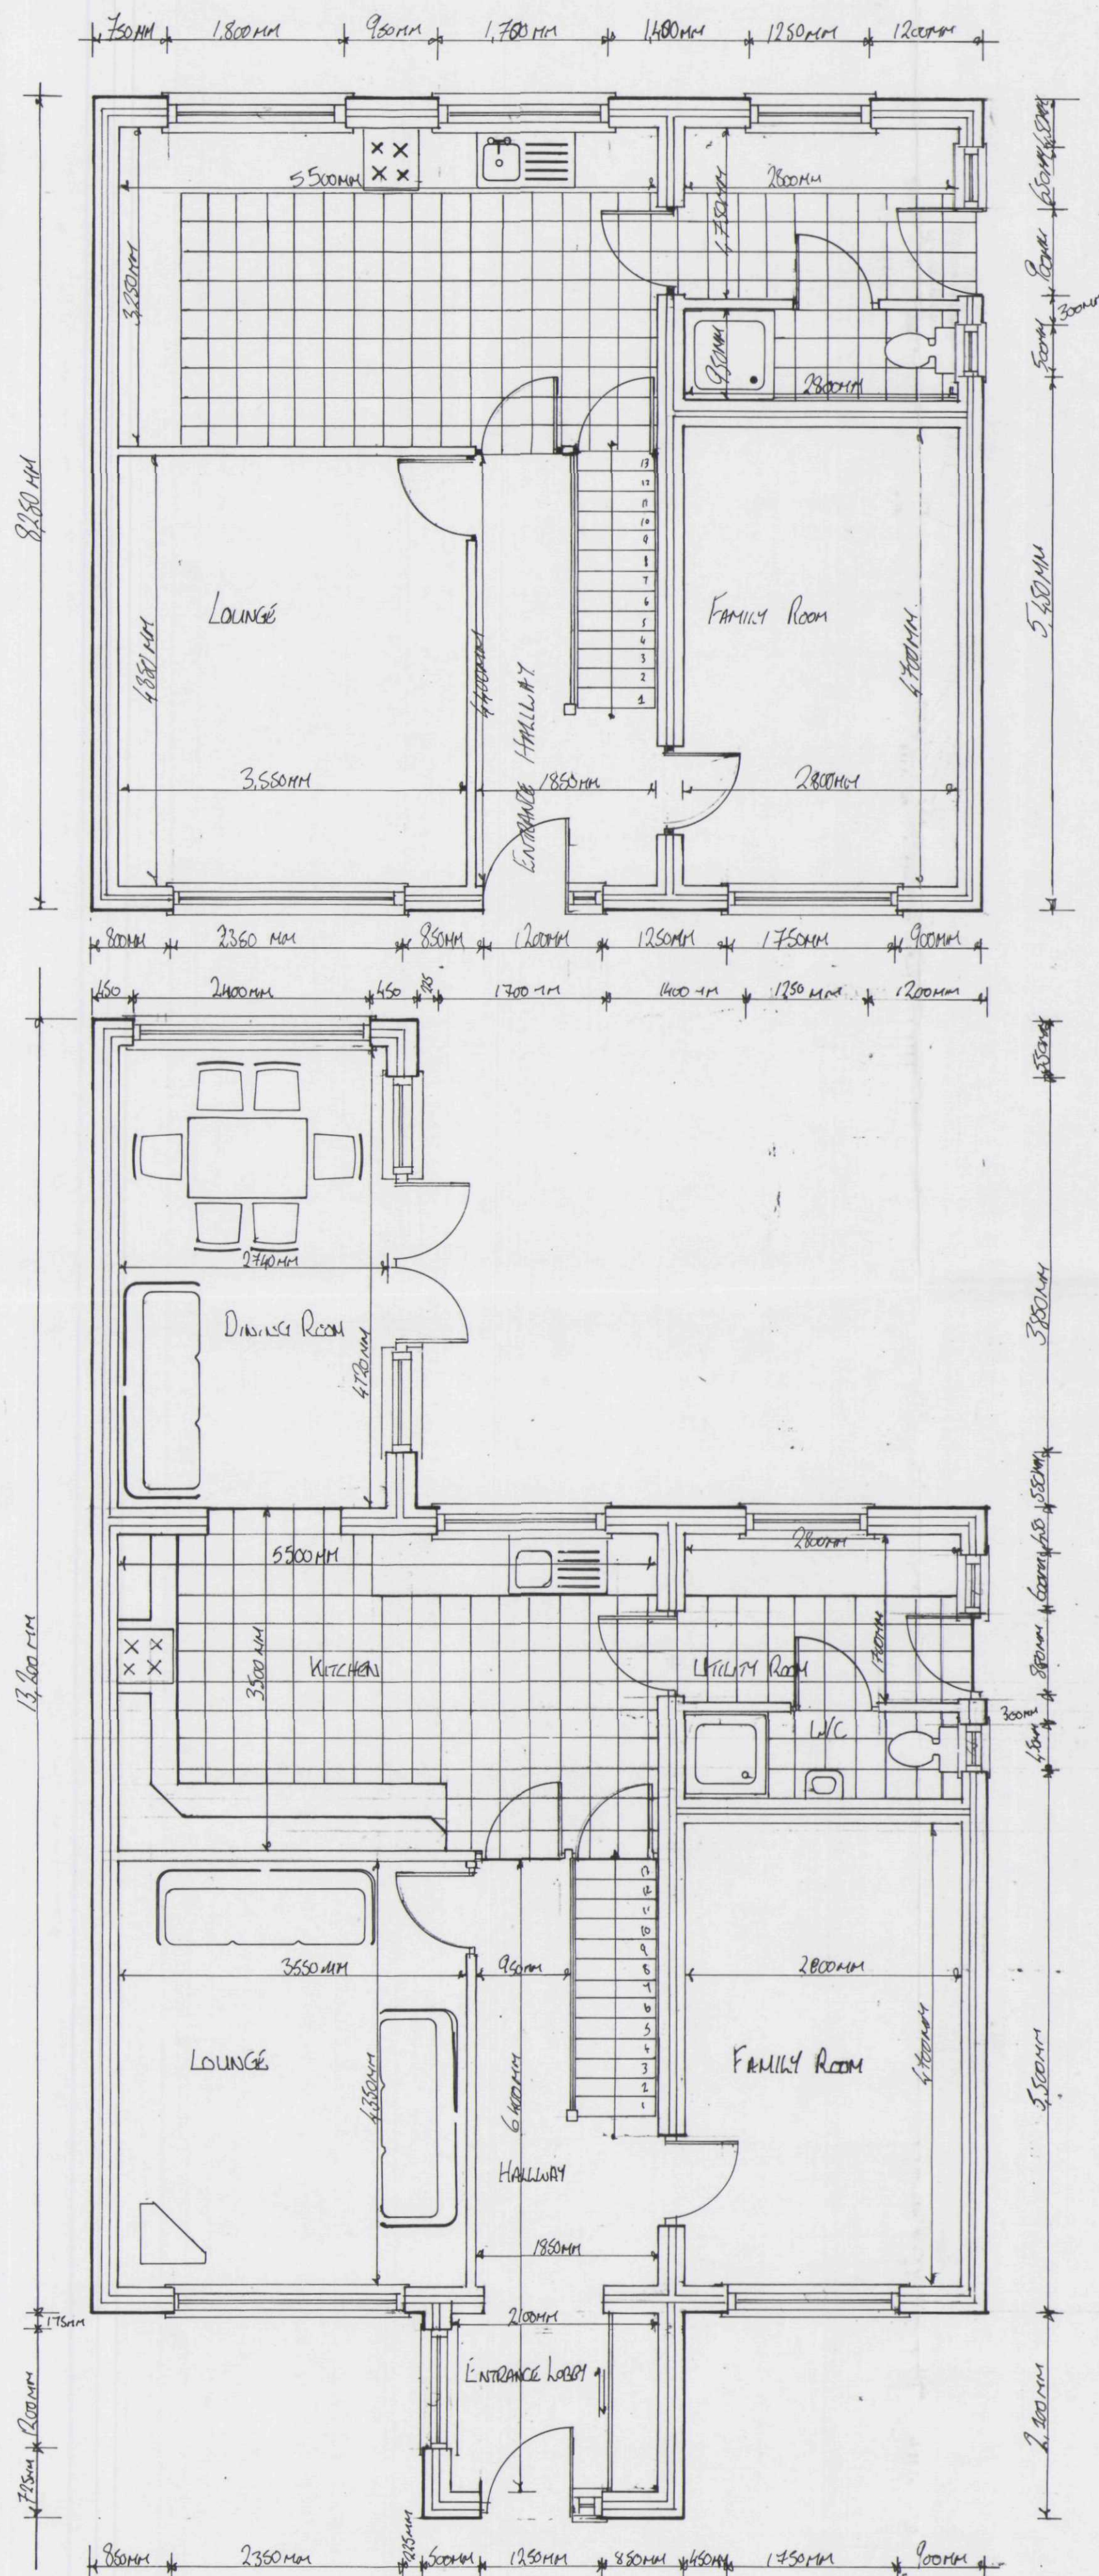


PROPOSED GROUND FLOOR PLAN



EXISTING 1st FLOOR PLAN

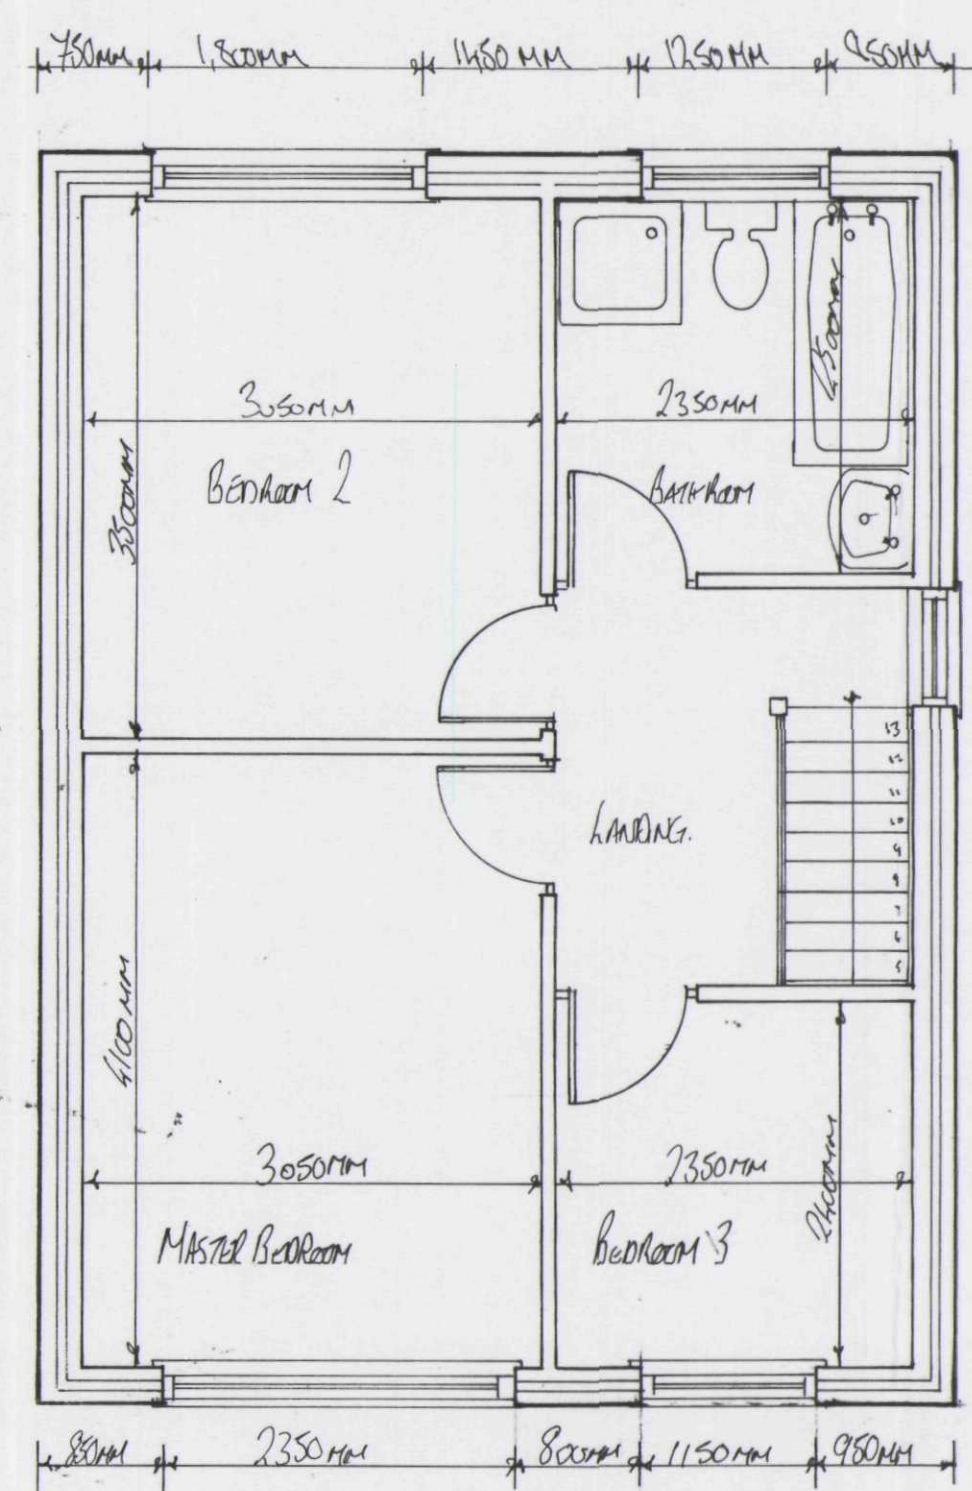

PROPOSED 1st FLOOR PLAN

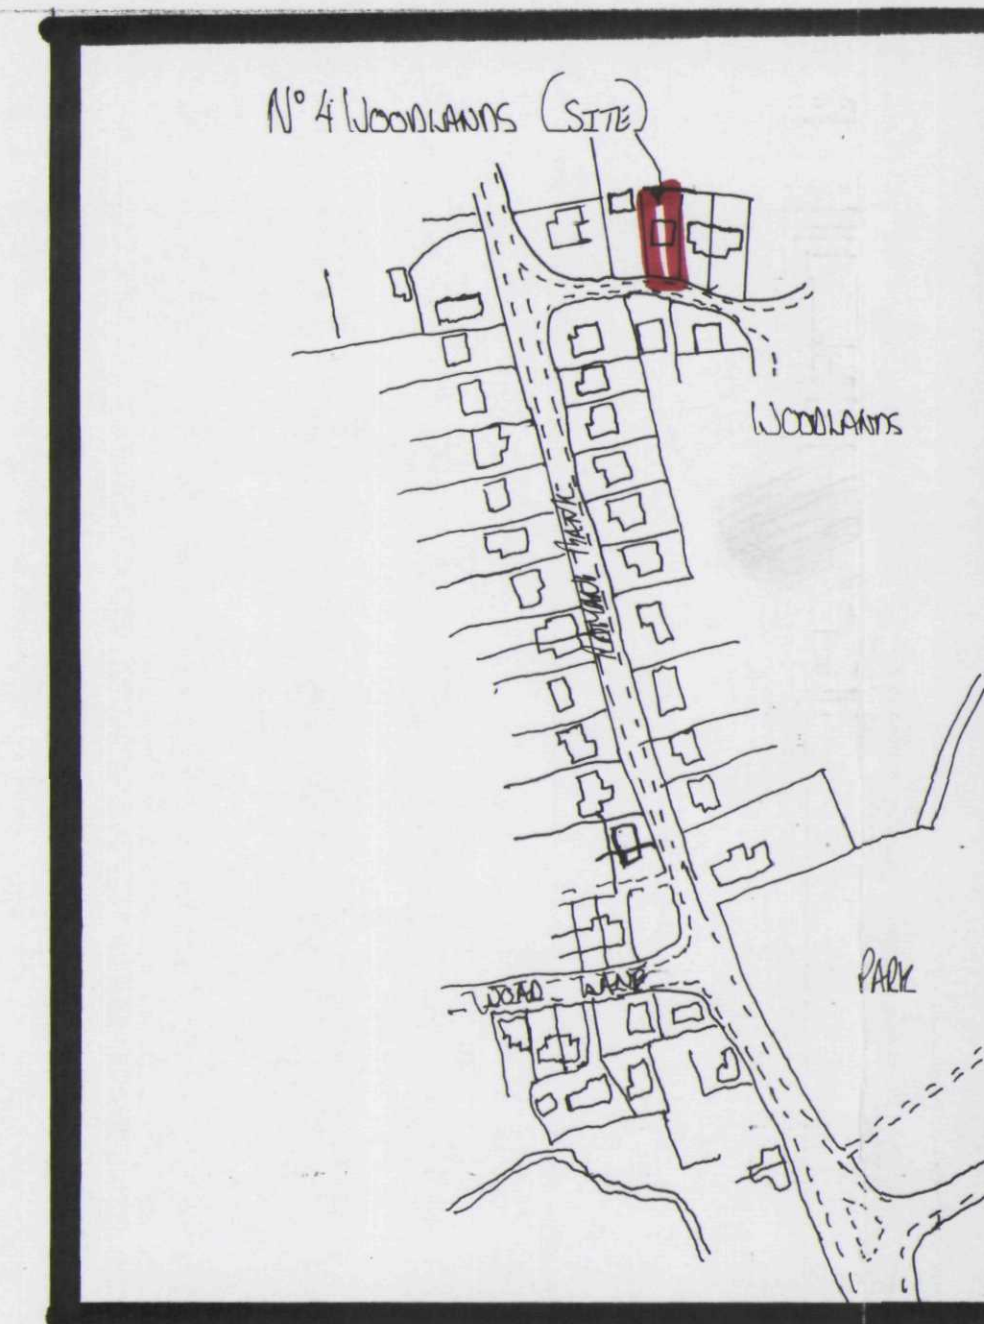

LOCATION PLAN 1:2500

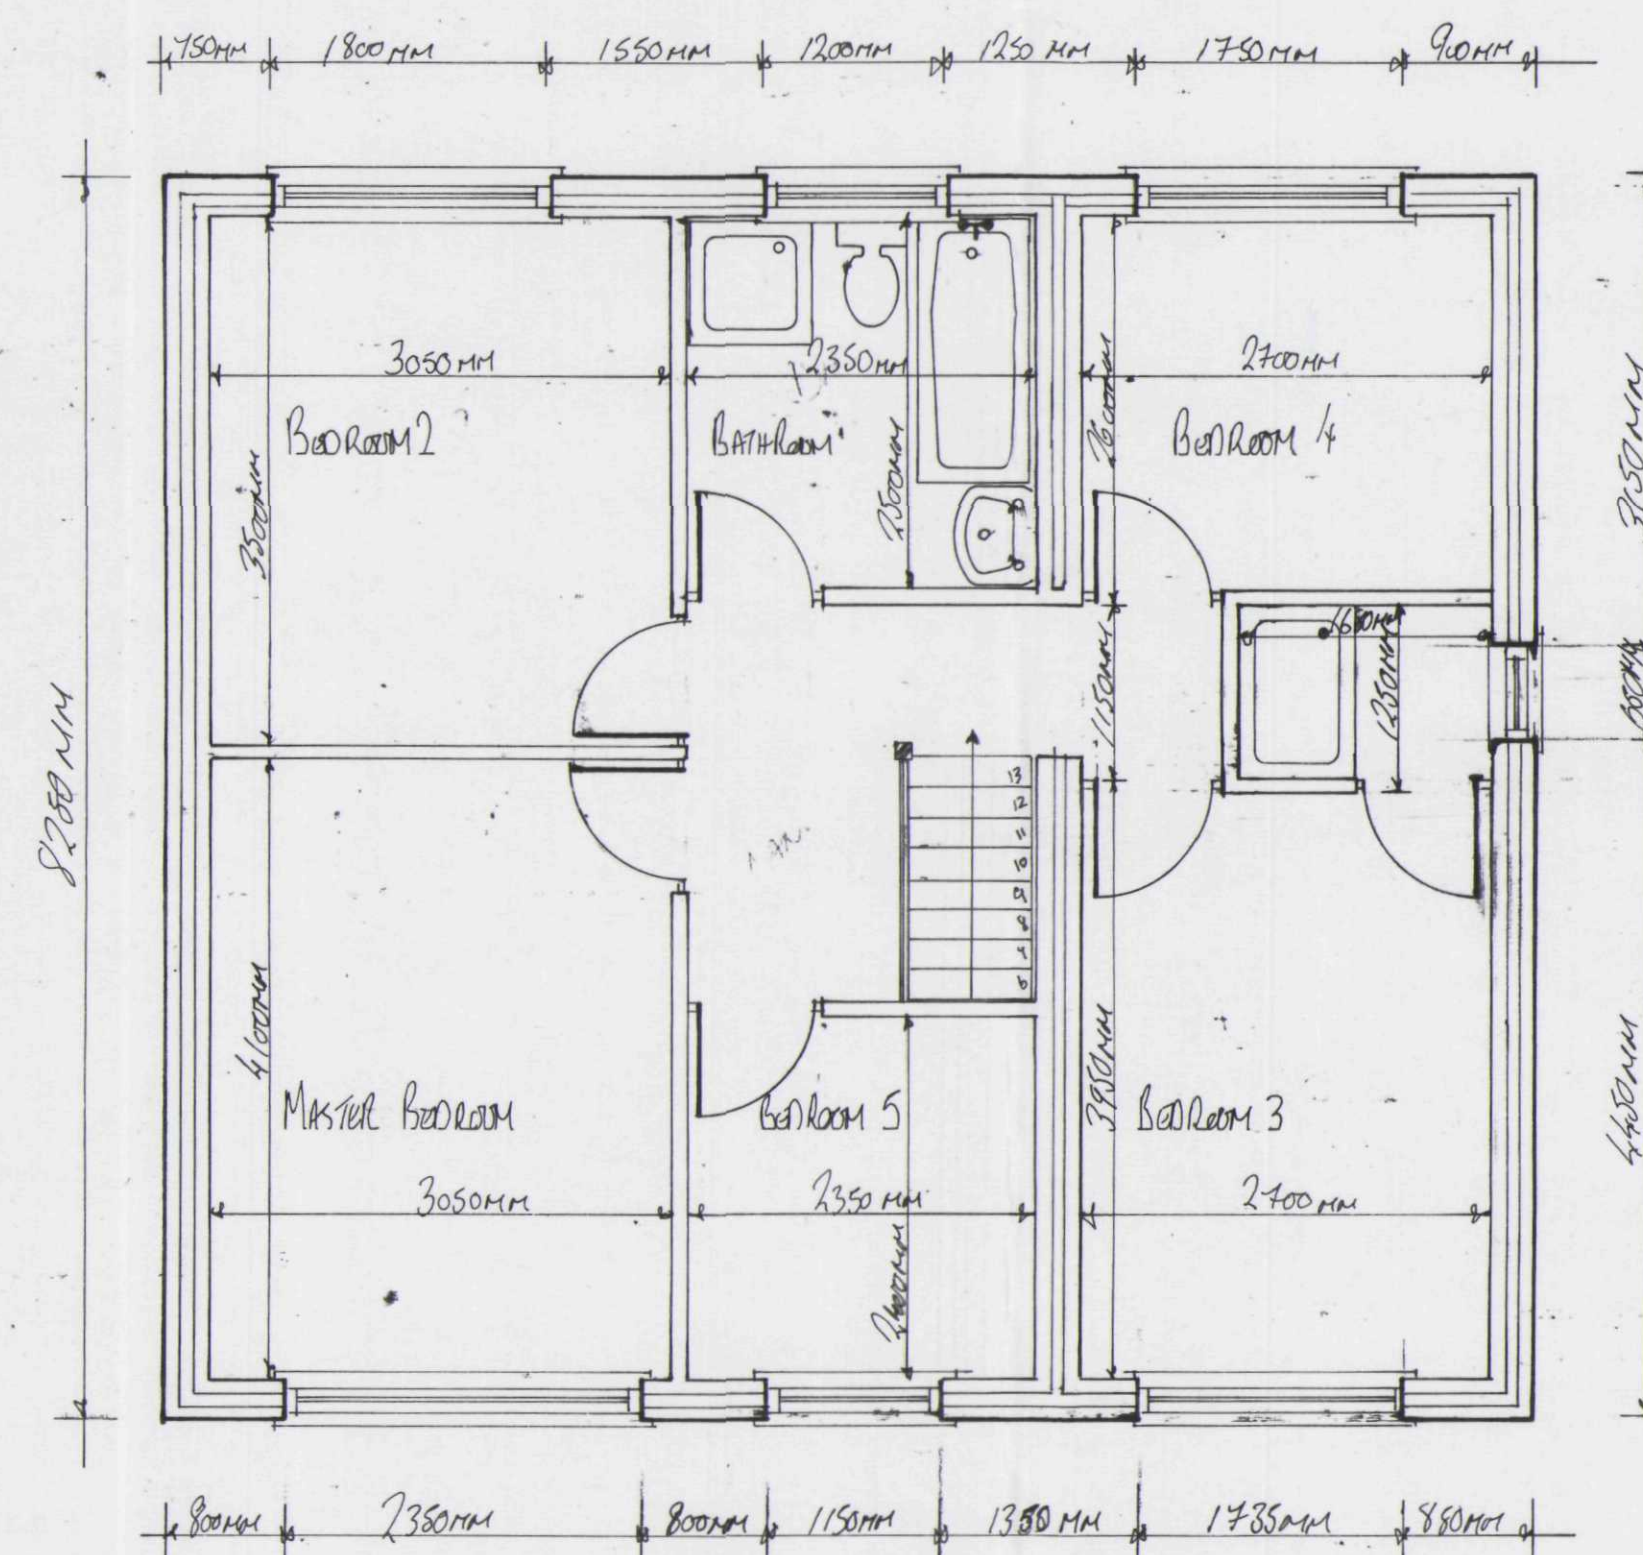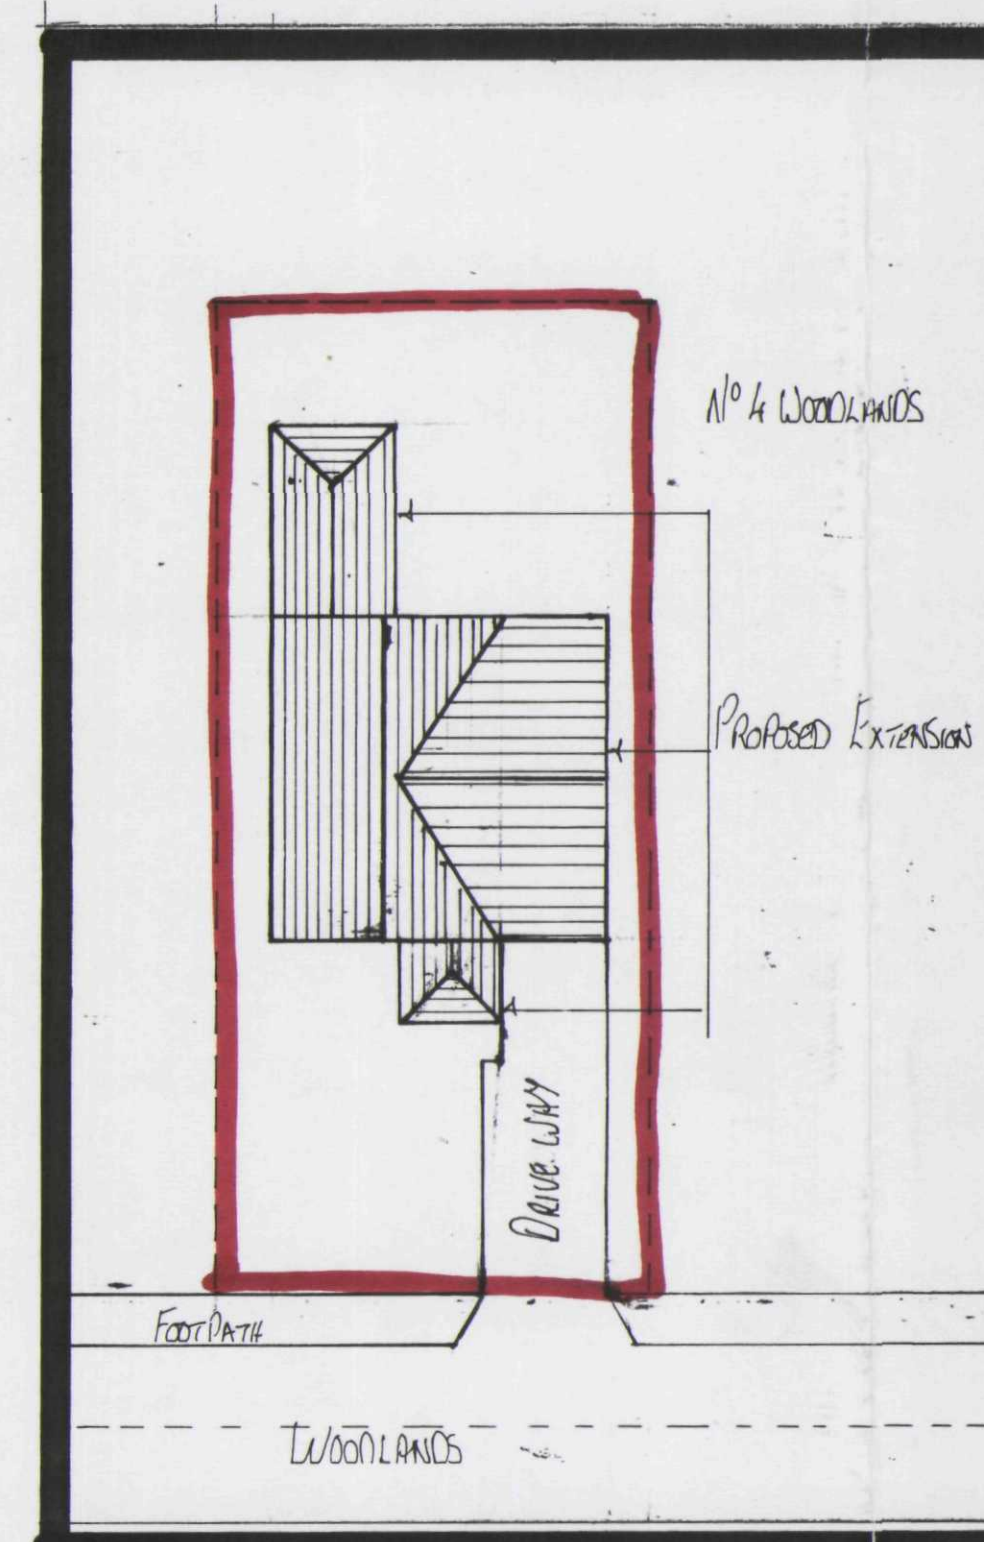

SITE PLAN SCALE 1:200

DETERMINED PLAN

SHDC
Planning & Development
25 JUN 2004
Ref: 0360104

DRAWING NO 1015 LTH

SITE: 4 WOODLAND LONG SUTTON
Client: Mrs J HARMON
4 WOODLANDS
LONG SUTTON
SPALDING
LINCOLNSHIRE
PER 9LY

NOTES

Drawn By: Matthew Daniels
22 June 2004 Scale: 1:50, 1:200, 1:2500
Area: Existing & Proposed Floor Plans
Covered: Site Plan, Location Plan
Project: Sun Lounge, Entrance Porch, 1st Floor
Revis: BY

MR DANIELS ARCHITECTURAL SERVICES
74 ROBIN HOODS WALK
BOSTON
LINCOLNSHIRE
PE21 9EX
Telephone: Mobile: 09796 858546
E-Mail: MGDaniels1@hotmail.com