


EXISTING ELEVATIONS

WEST

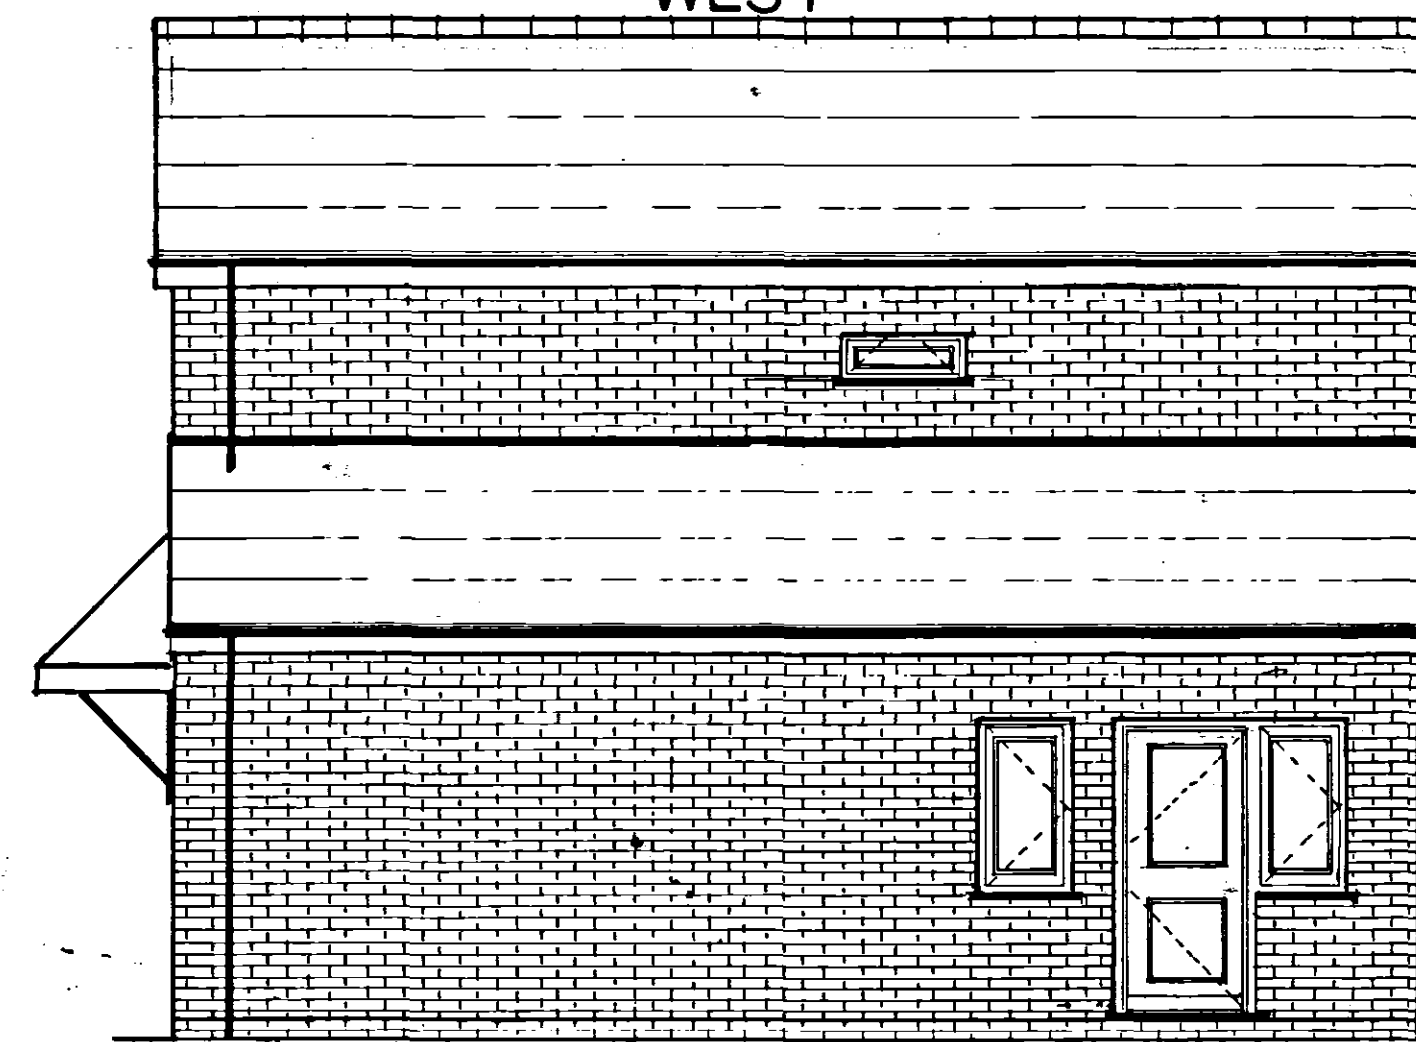

SOUTH



NORTH




PROPOSED ELEVATIONS

WEST




EAST

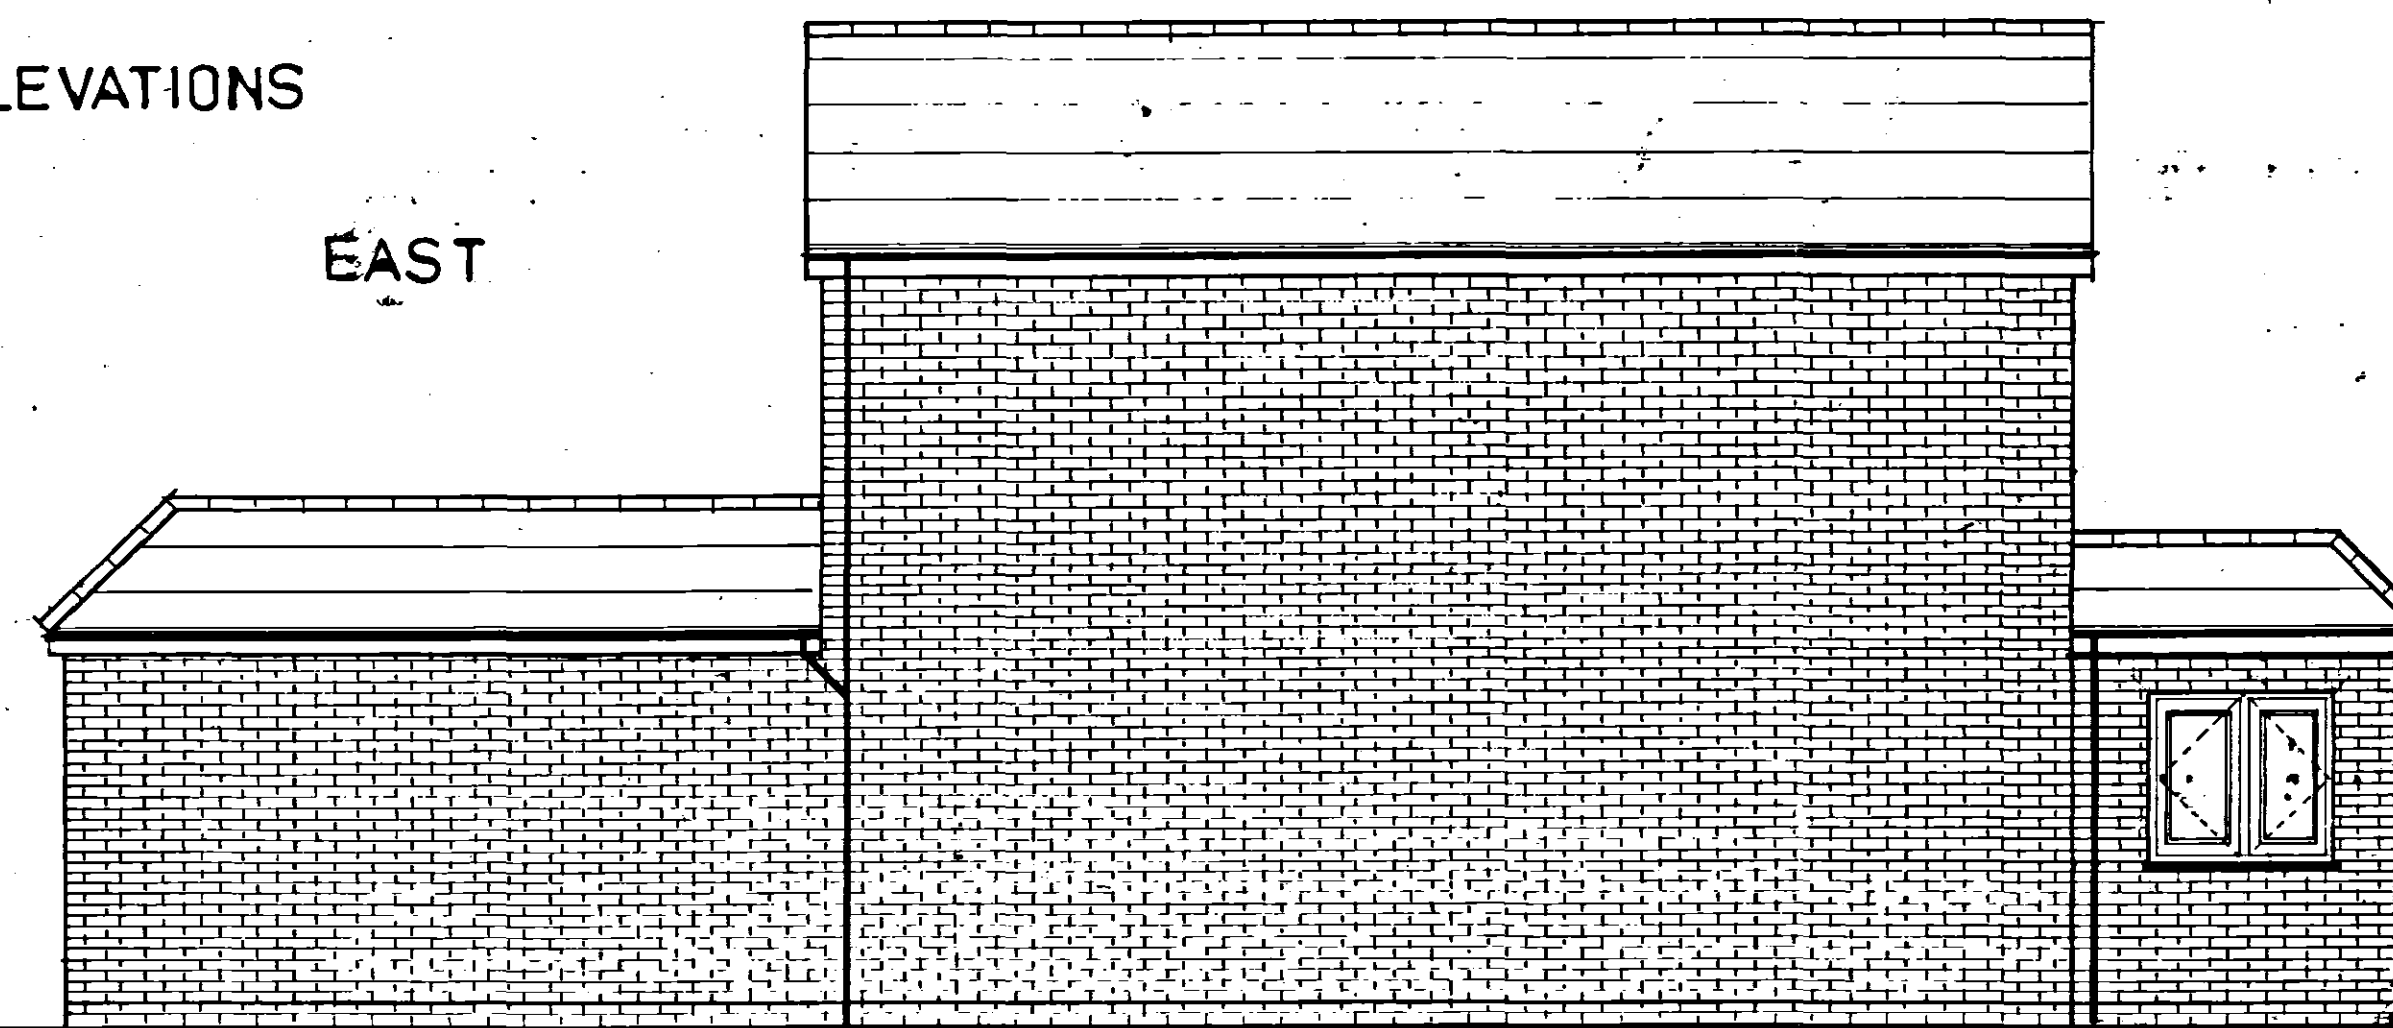

PROPOSED NORTH ELEVATION

EXISTING EAST ELEVATION

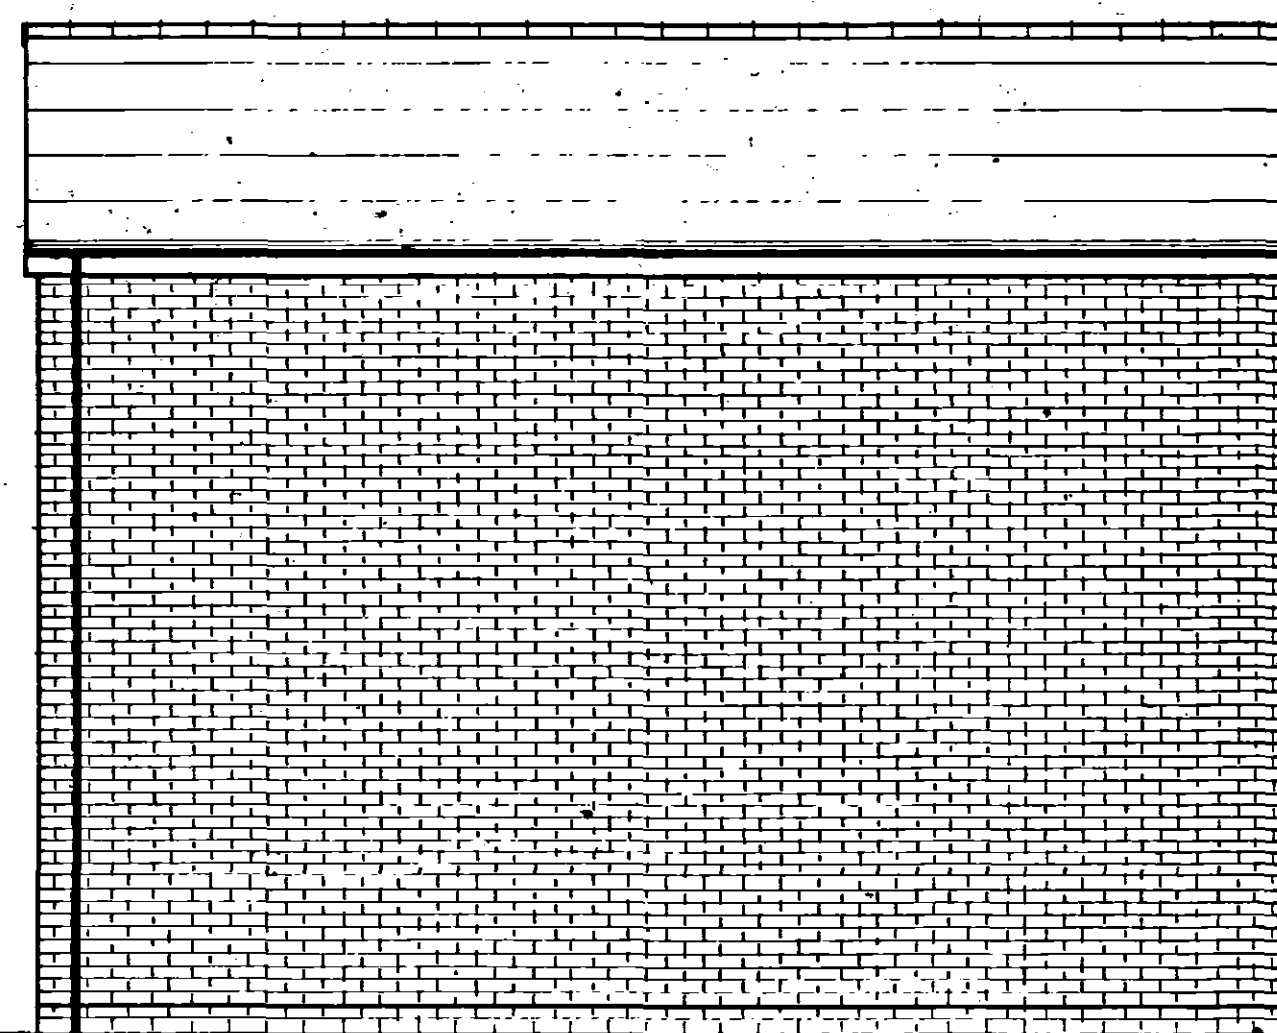

PROPOSED SOUTH ELEVATION



**DETERMINED
PLAN**

SHDC
Planning & Development
25 JUN 2004
Ref: 0860104

Drawing L1014/14

SITE: 4 WOODLANDS LONG SUTTON

CLIENT: MRS JOANNE HARVEY
4 WOODLANDS
LONG SUTTON
SPALDING
Lincs PE11 9LY

Notes

DRAWN BY: Matthew Daniels

19th June 2004 Scale: 1:50

Arch: Paved Existing & Proposed Elevations

Rev: 89

M.G. DANIELS ARCHITECTURAL SERVICES

74 RORSW HILLS WARRICK

BOSTON

Lincs LN10 3NR

PE 21 9EX

Telephone: Mobile: 07796 858 546

E-MAIL: MGDaniels1@hotmail.com