



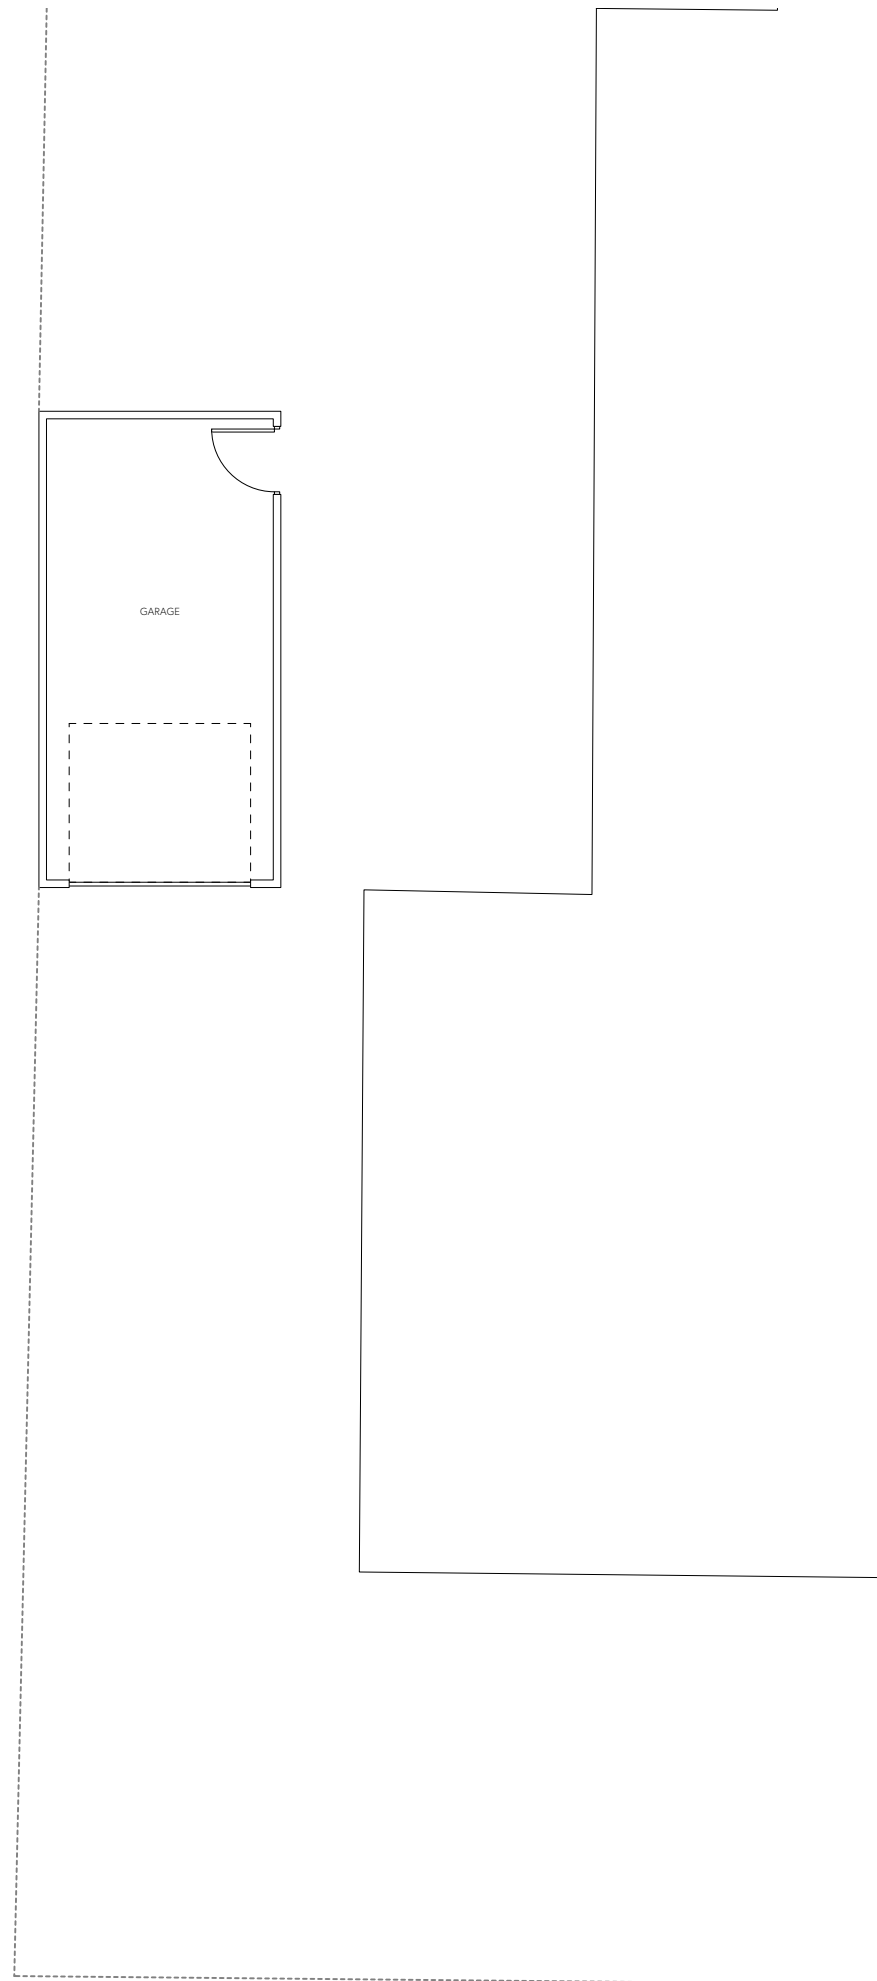


Ground Floor Plan




Front Elevation (North East)

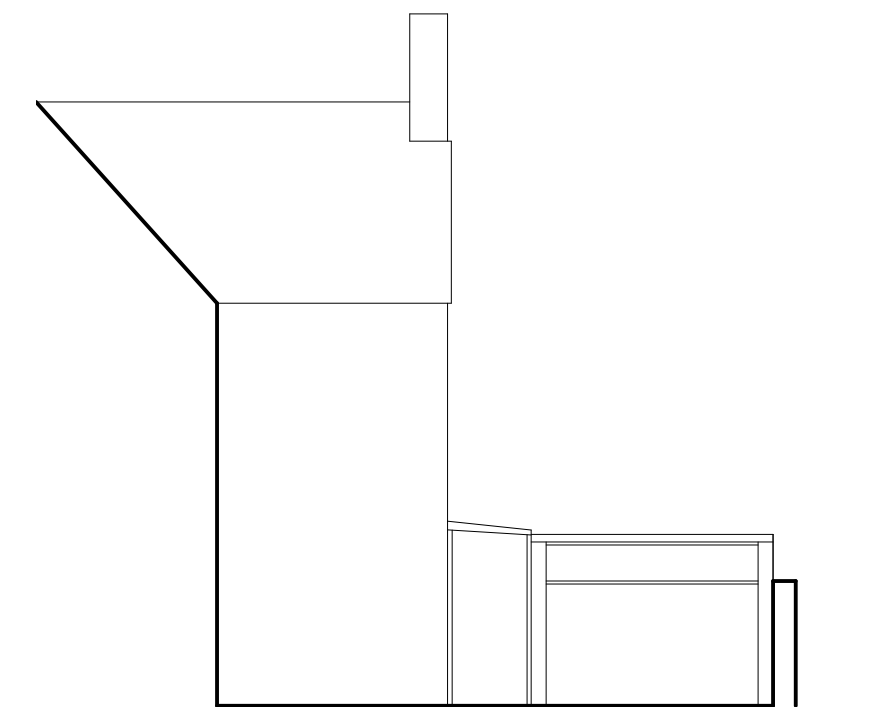


Rear Elevation (South West)

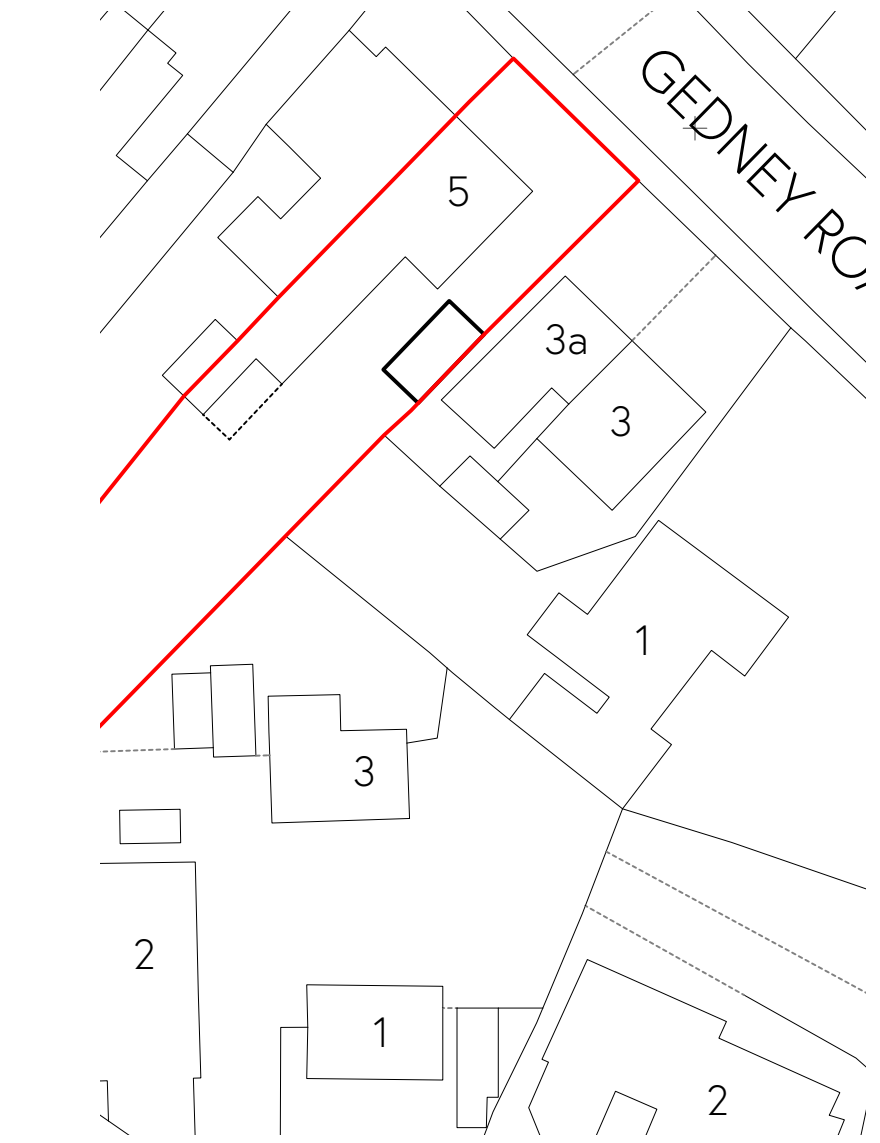

Block Plan - Existing 1:500

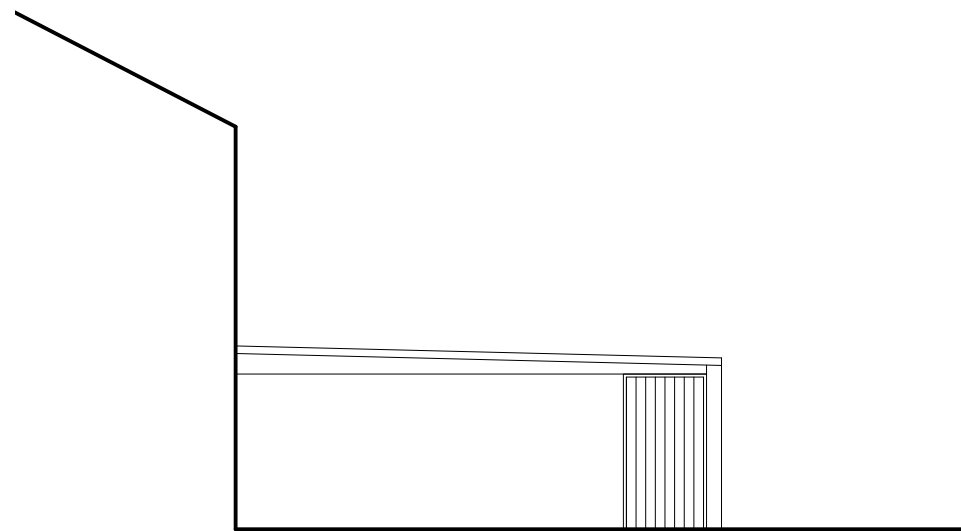


Side Elevation (North West)

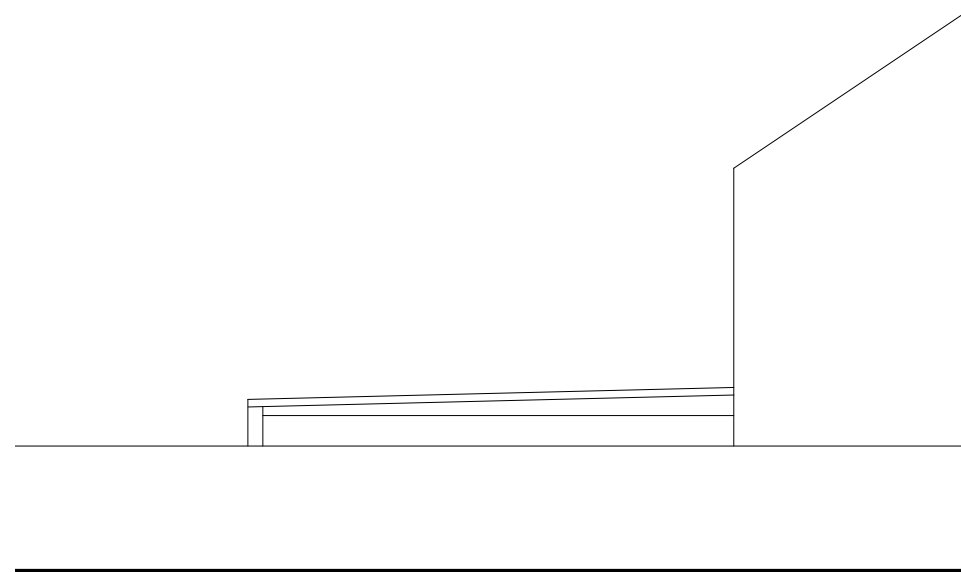


Side Elevation (South East)


Existing

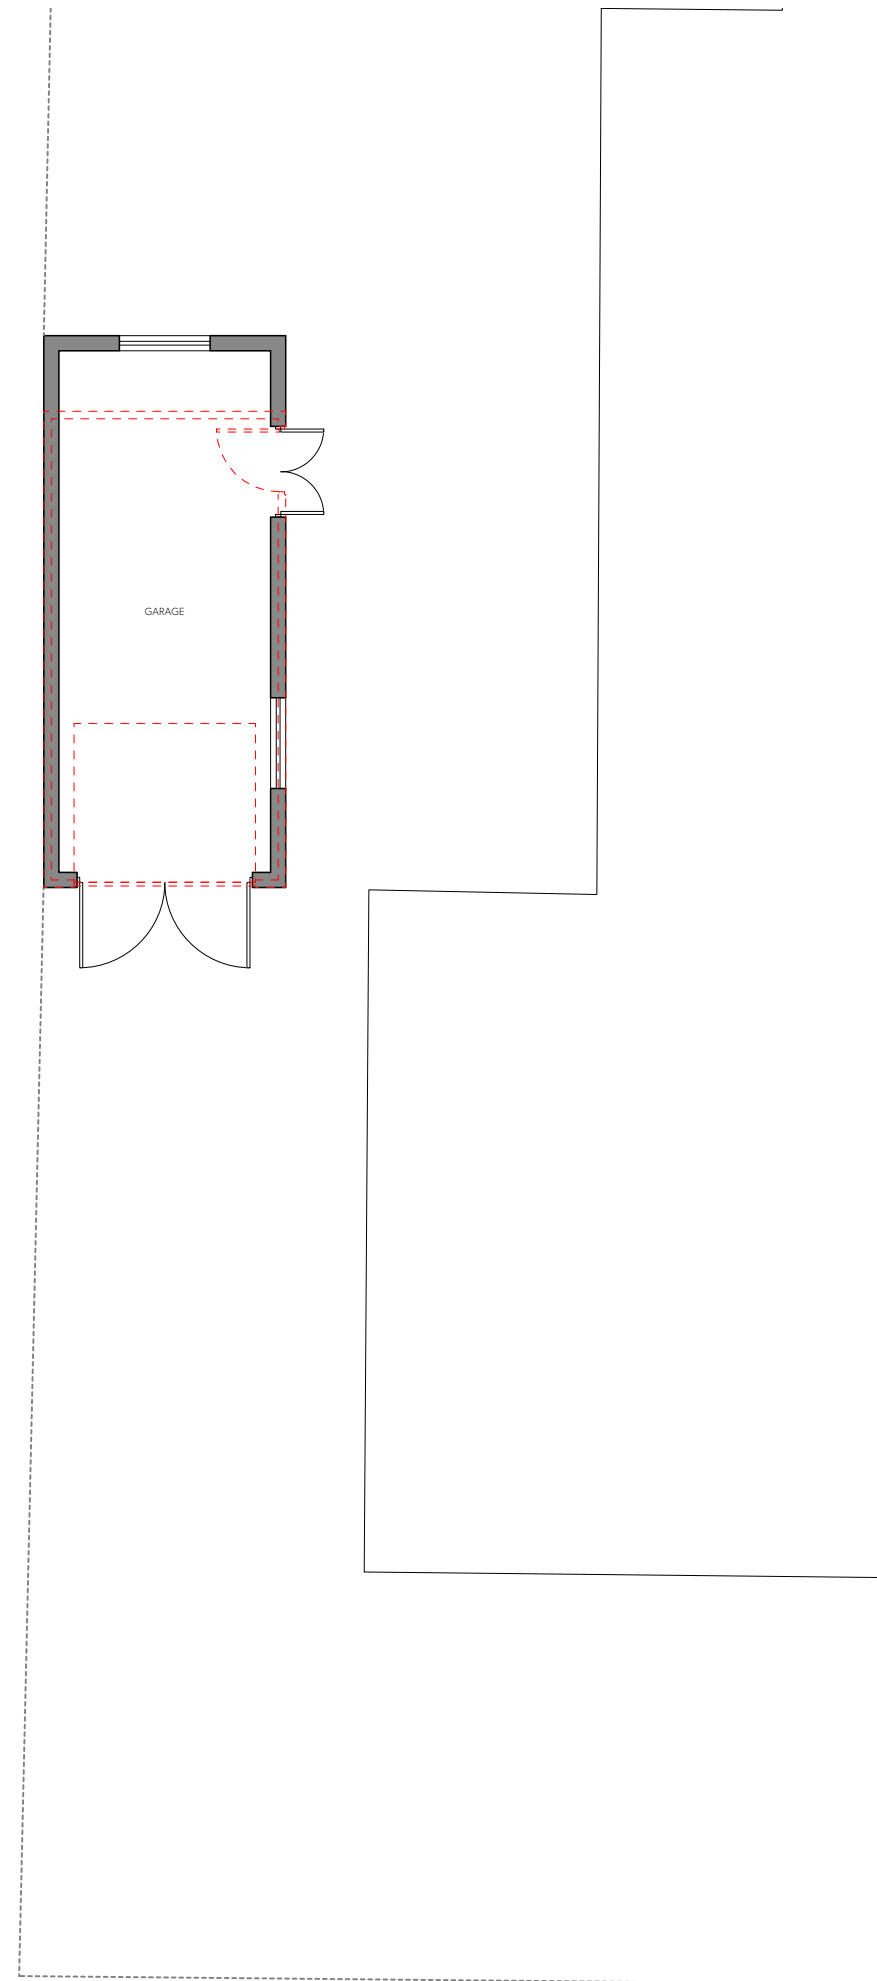

Ground Floor Plan

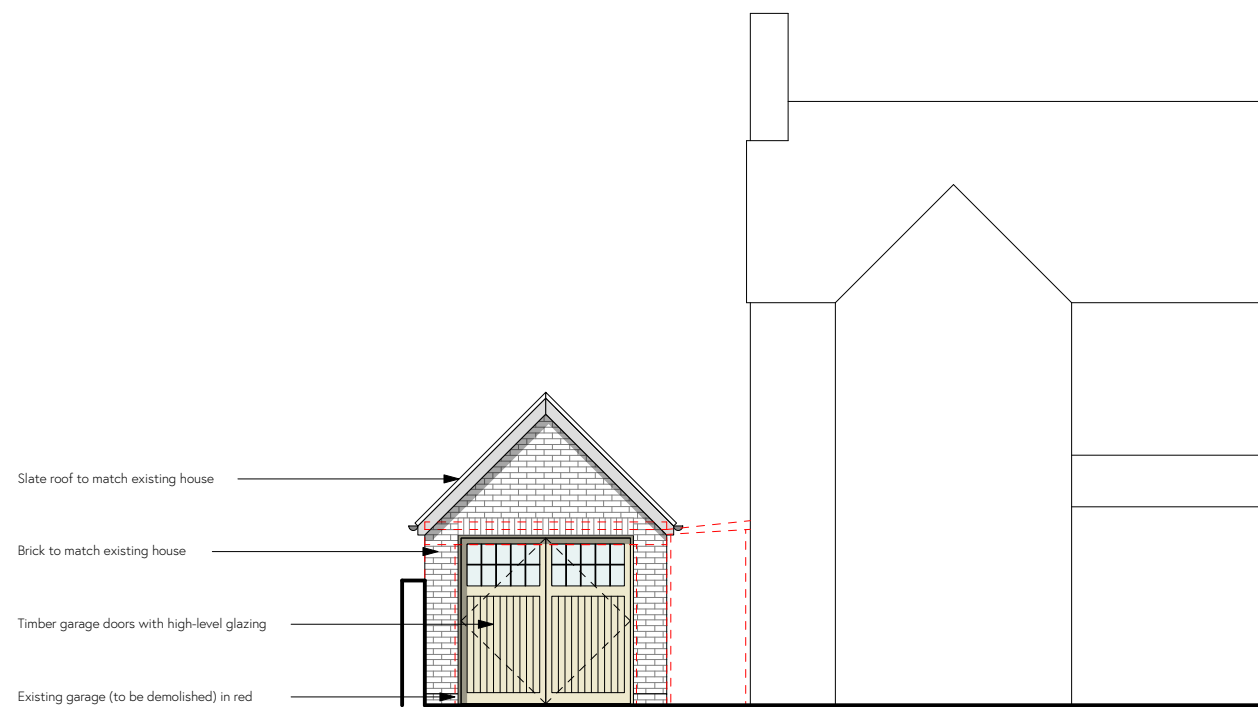


Front Elevation (North East)

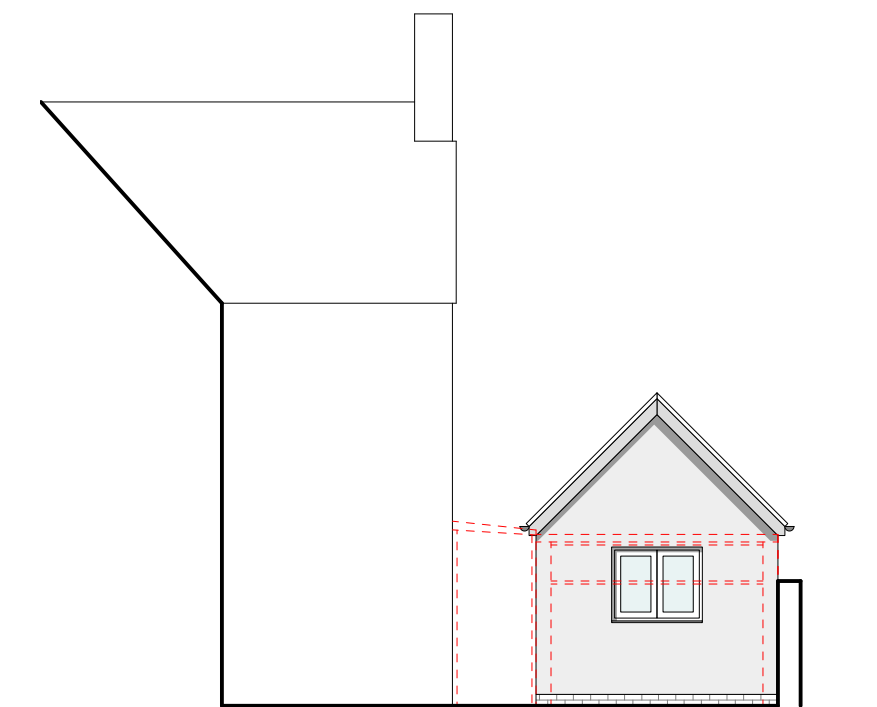


Rear Elevation (South West)



Block Plan - Proposed 1:500

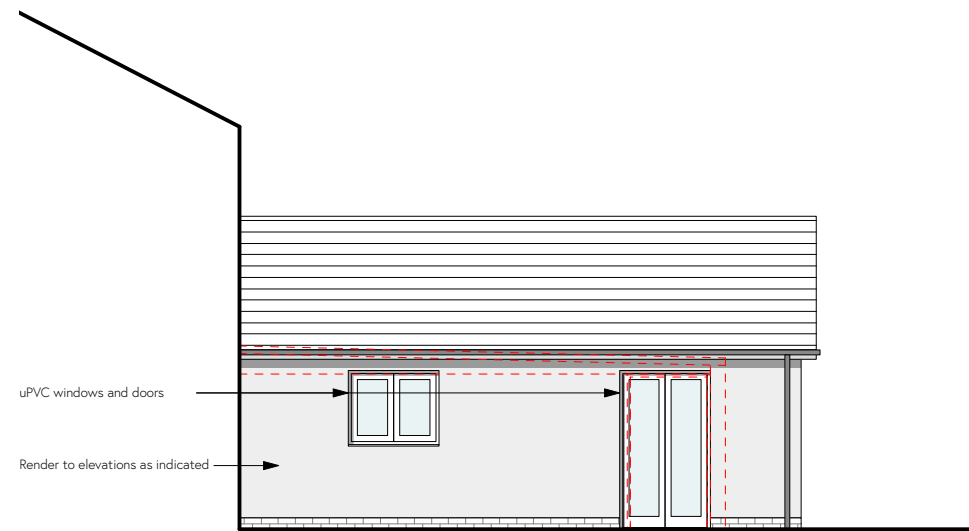


Side Elevation (North West)

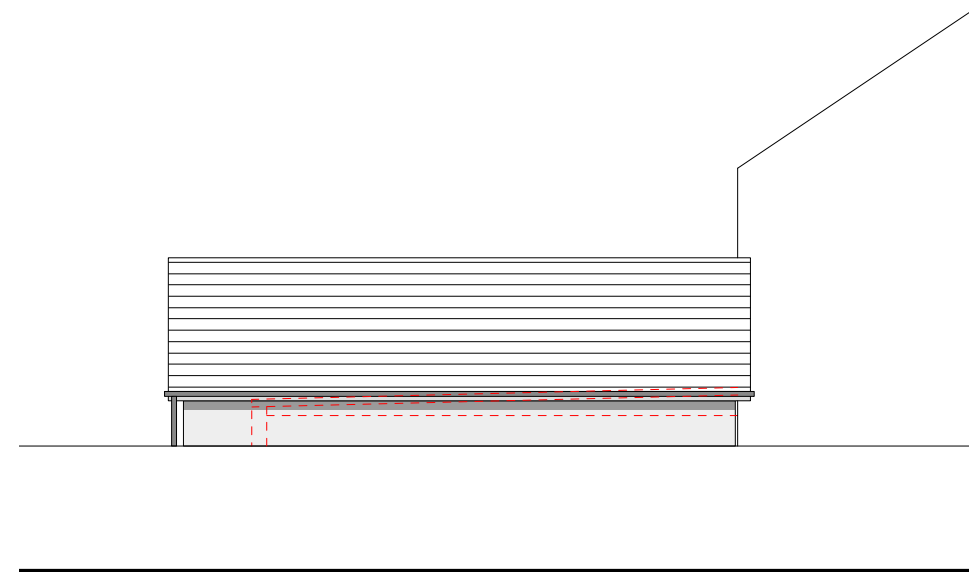

Side Elevation (South East)


Proposed

NOTES:
DO NOT BUILD FROM THIS DRAWING.
ALL DIMENSIONS TO BE CHECKED ON SITE.
STRUCTURAL ENGINEER TO CONFIRM ALL LINTEL/RSJ SIZES
AND LOCATIONS.
ALL STRUCTURAL ELEMENTS TO STRUCTURAL ENGINEER'S
DESIGN.

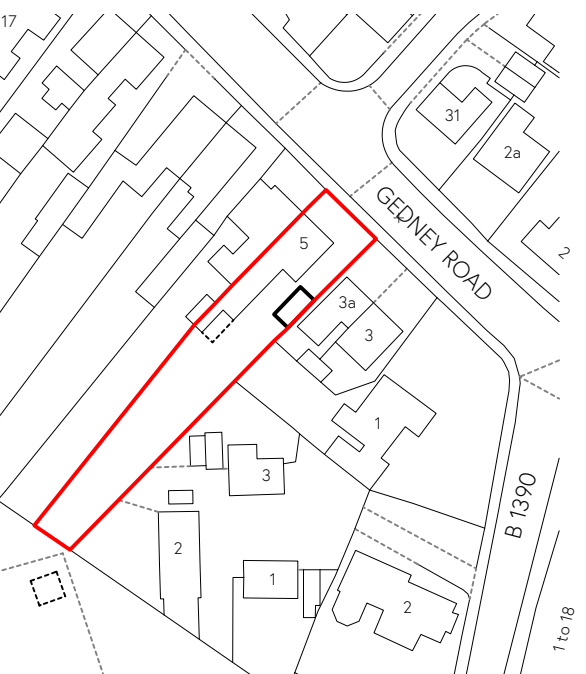


Site Location Plan 1:1250

0 10m 25m 50m

 

0 1m 2m 3m 4m 5m

Scale Bar 1:100

 

PLANNING



Site Address:
5, Gedney Road
Long Sutton
PE12 9HF

e: studio@pddirect.co.uk
p: Planning Drawings Direct
The Limes,
Bayshill Road,
Cheltenham, GL50 3AW

Project Ref:
22-0815

Drawing No:
100

Revision:
/

Date:
August '22

Scale:
1:100 @ A1

Drawn:
EM

Project:
Replacement Garage
Existing and Proposed

Client:

Mr Gray