


The Site.

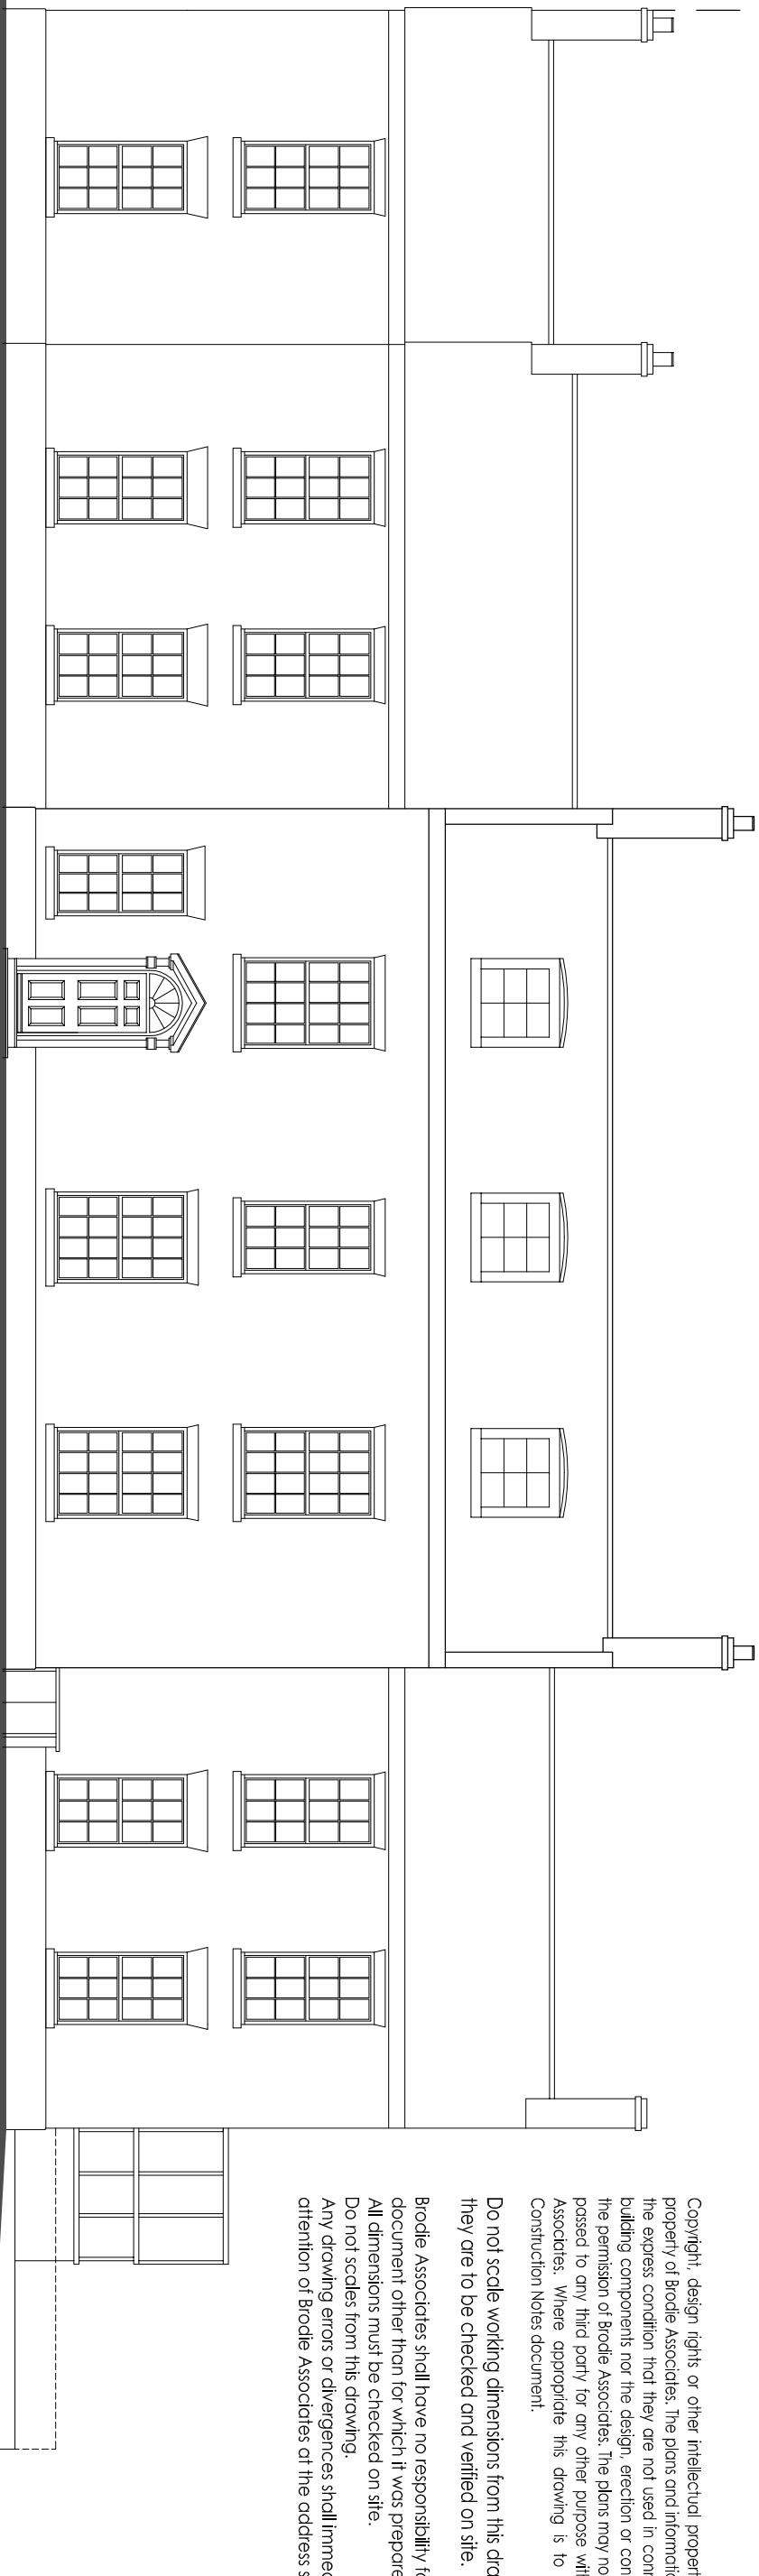

Copyright: design rights or other intellectual property rights in this drawing (except property of Broads Associates, the past and information contained within are acknowledged) are reserved by the author. No part of this drawing may be reproduced, stored in a retrieval system, or transmitted in any form or by any means, electronic, mechanical, photocopying, recording, or by any information storage or retrieval system, without the prior written permission of Broads Associates. The plans may not be copied for use without the prior written permission of Broads Associates. The plans may not be copied for use without the prior written permission of Broads Associates. Where appropriate the drawing's title will be used in conjunction with the Construction Notes document.

Do not scale working dimensions from this drawing. As with all drawings they are to be checked and verified on site.

Broads Associates shall have no responsibility for any use made of this drawing other than that for which it was prepared and issued.

All dimensions must be checked on site.

Do not scale from this drawing.

Any drawing errors or discrepancies shall immediately be brought to the attention of Broads Associates at the address shown below.

The Site.

This architectural floor plan depicts a large, symmetrical building, likely a school or institutional structure, oriented horizontally. The plan is divided into two main halves by a central corridor or hall. The left half features a large room with a grid of windows, a smaller room with a single window, and a large room with a grid of windows. The right half features a large room with a grid of windows, a smaller room with a single window, and a large room with a grid of windows. The central corridor runs through the middle of the building, connecting the two halves. The building has a complex roofline with multiple gables and chimneys. The plan is labeled 'The Site.' at the bottom.

The Site.

brodie associates
architecture & planning

Home Farm House, Marshside, Canterbury, Kent, CT3 4

T: 01227 860616 E: brodie.associates@btinternet.com

Project Site	Project description
'Adderley House', 23, London Road, Long Sutton, Spalding, Lincolnshire, PE12 9EA	Proposed change of use from C2, 'Core Home', Domestic Dwelling. Drawing 1111 Existing and Proposed and Elevations - Schem

Drawing No. 2403-02A

Highway
footpath
London Road.

This architectural floor plan depicts a single-story house with a complex layout. The plan includes a central hallway connecting several rooms: a large living room, a kitchen, a dining room, and a bathroom. There are three bedrooms, two of which are located at the rear of the property. A large front porch leads into a formal living room. To the right of the main house, there is a detached garage and a small outbuilding. The landscaping is detailed with various trees, shrubs, and a lawn. A north arrow is located in the upper right corner of the plan. The overall style is a traditional, somewhat formal residential design.

Scale Bar: 1:100

0 1 2 3 4 5M

Rev	Comments	Date
-	-	-
-	-	-
-	-	-
A	Various details added.	15/09/17

1:500 & 1:1250 @ A1 31/08/2017