



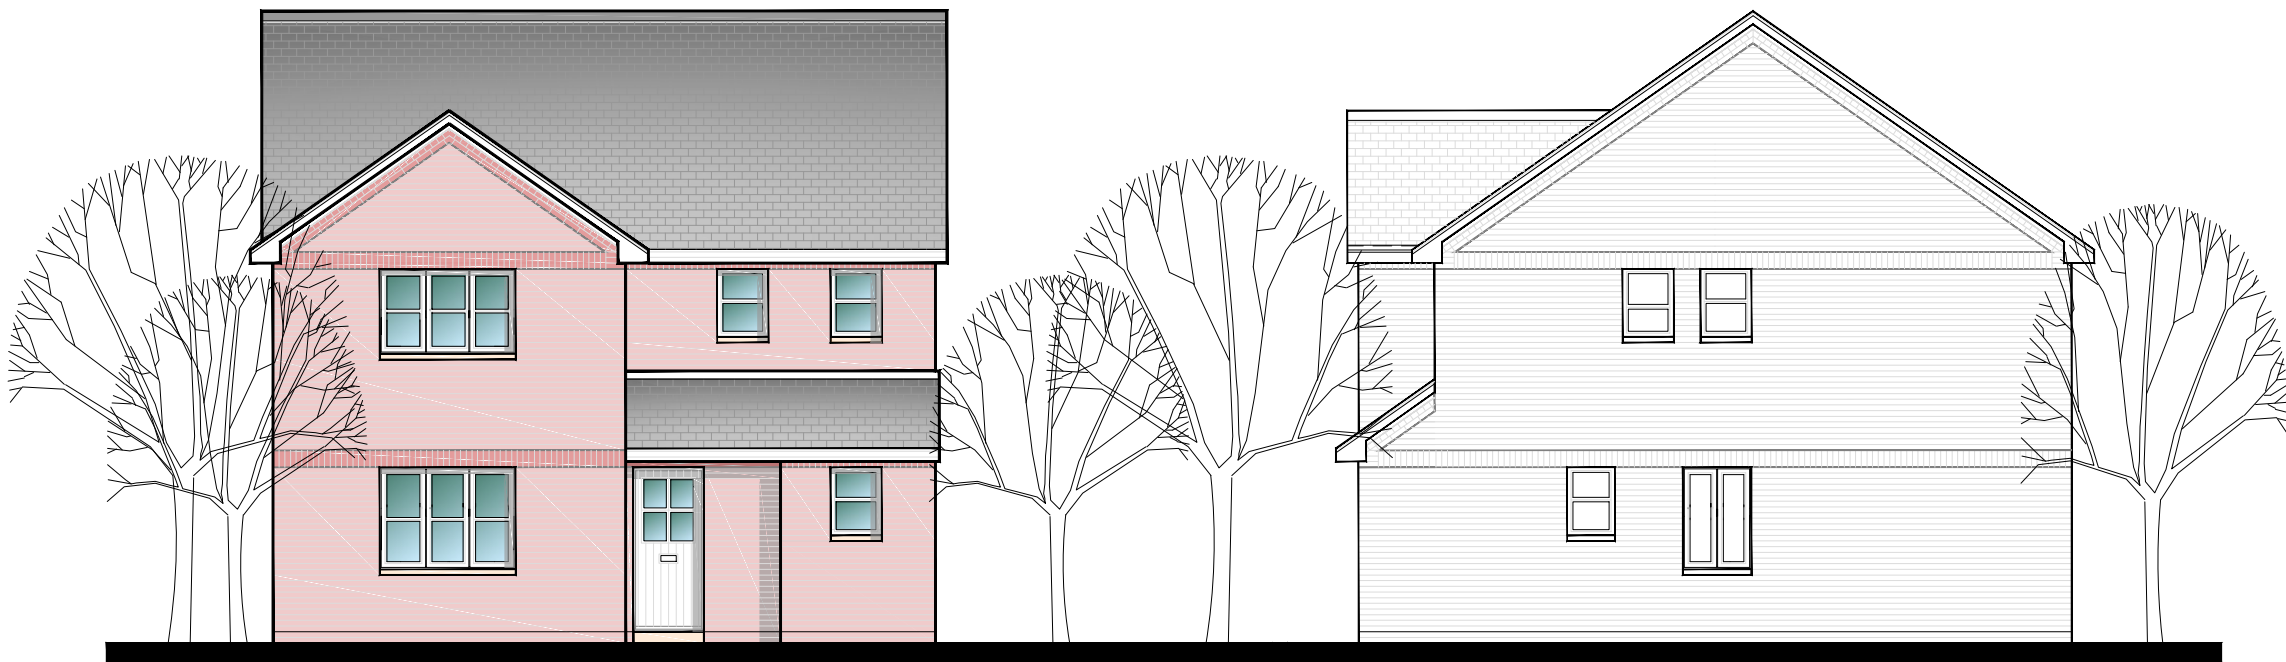

FRONT ELEVATION

SIDE ELEVATION

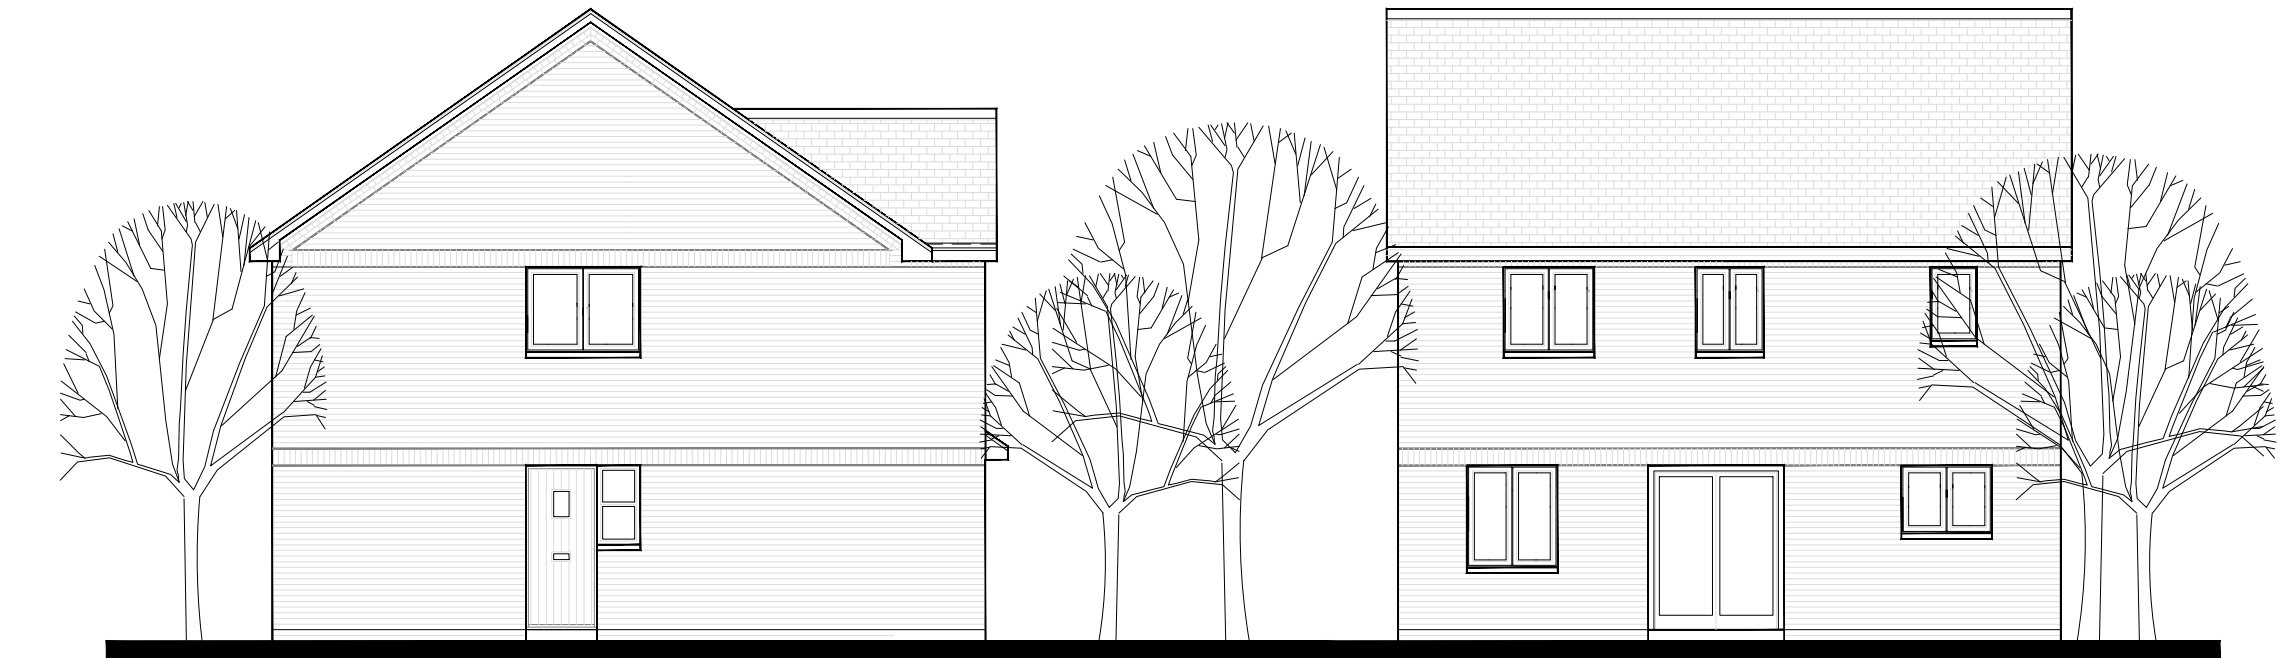

SIDE ELEVATION



REAR ELEVATION

HOUSE TYPE: B


4 BEDROOM DETACHED

UNITS: 2,12


GROSS INTERNAL AREA = 136 m\2

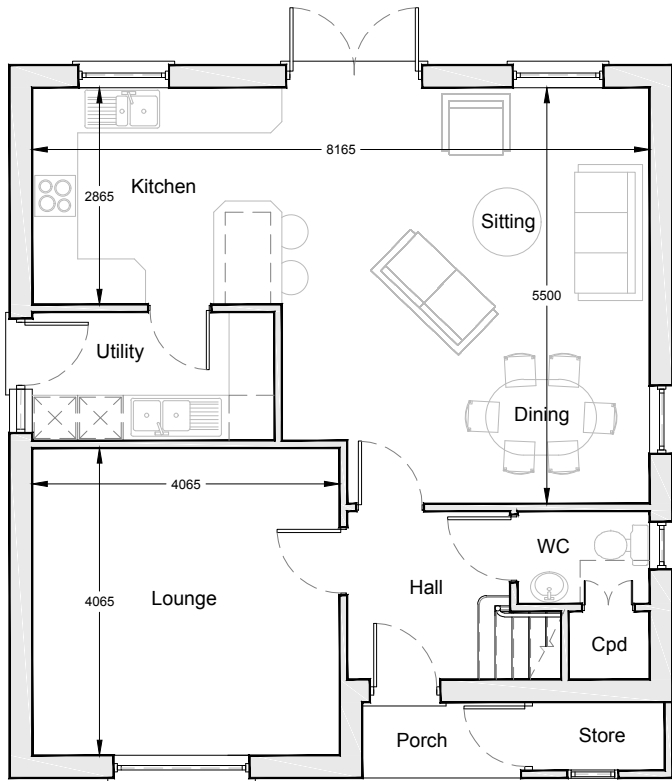 

GROUND FLOOR PLAN

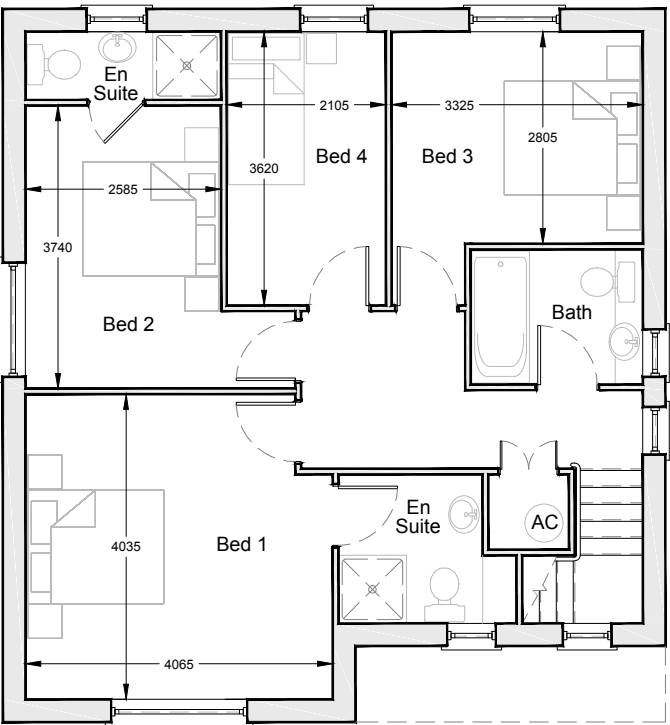

FIRST FLOOR PLAN

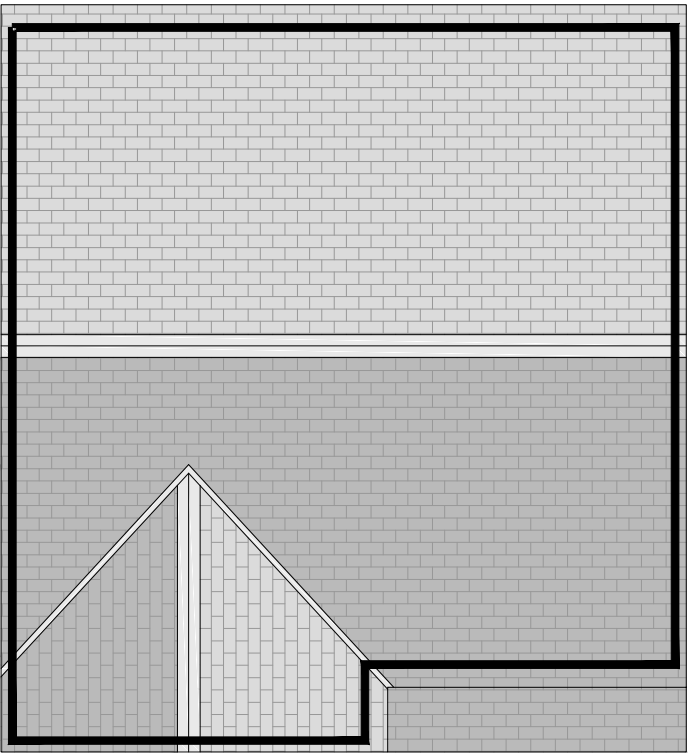

ROOF PLAN

CDM NOTE:
The design has been undertaken as far as possible to avoid risks to health and safety or to reduce and control the effects of any unavoidable risks.
Any relevant information identifying risks which are not able to be eliminated will be included within the project Health and Safety file.

A	RB	Bed 4 width increased	8.5.16
Rev.	By	Notes	Date
rdc Robert Doughty Consultancy			
Client: NENE TRANSPORT (LINCS) LTD			
Project: HOUSING AT LONG SUTTON			
Drawing title: HOUSE TYPE B			
Drawing No. 1185-1-011	Rev. A	Drawn RB	
Scale 1:100 @ A2	Date 3/3/16	Checked -	

All measurements should be checked against on site conditions and any discrepancies should be brought to the attention of the Robert Doughty Consultancy.