



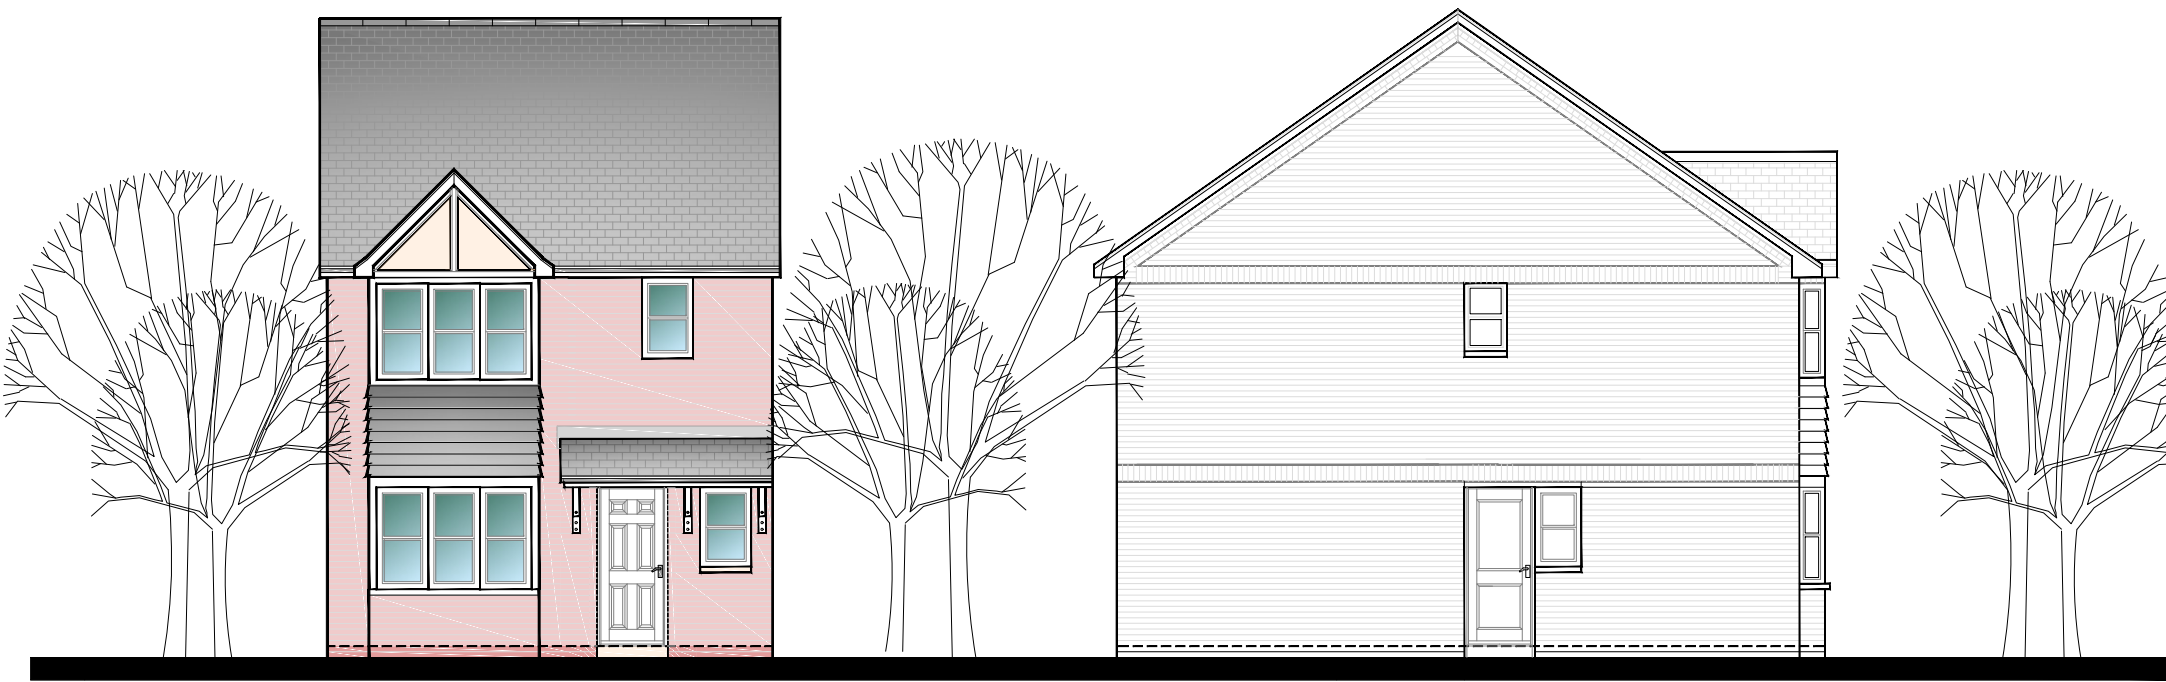


FRONT ELEVATION

SIDE ELEVATION

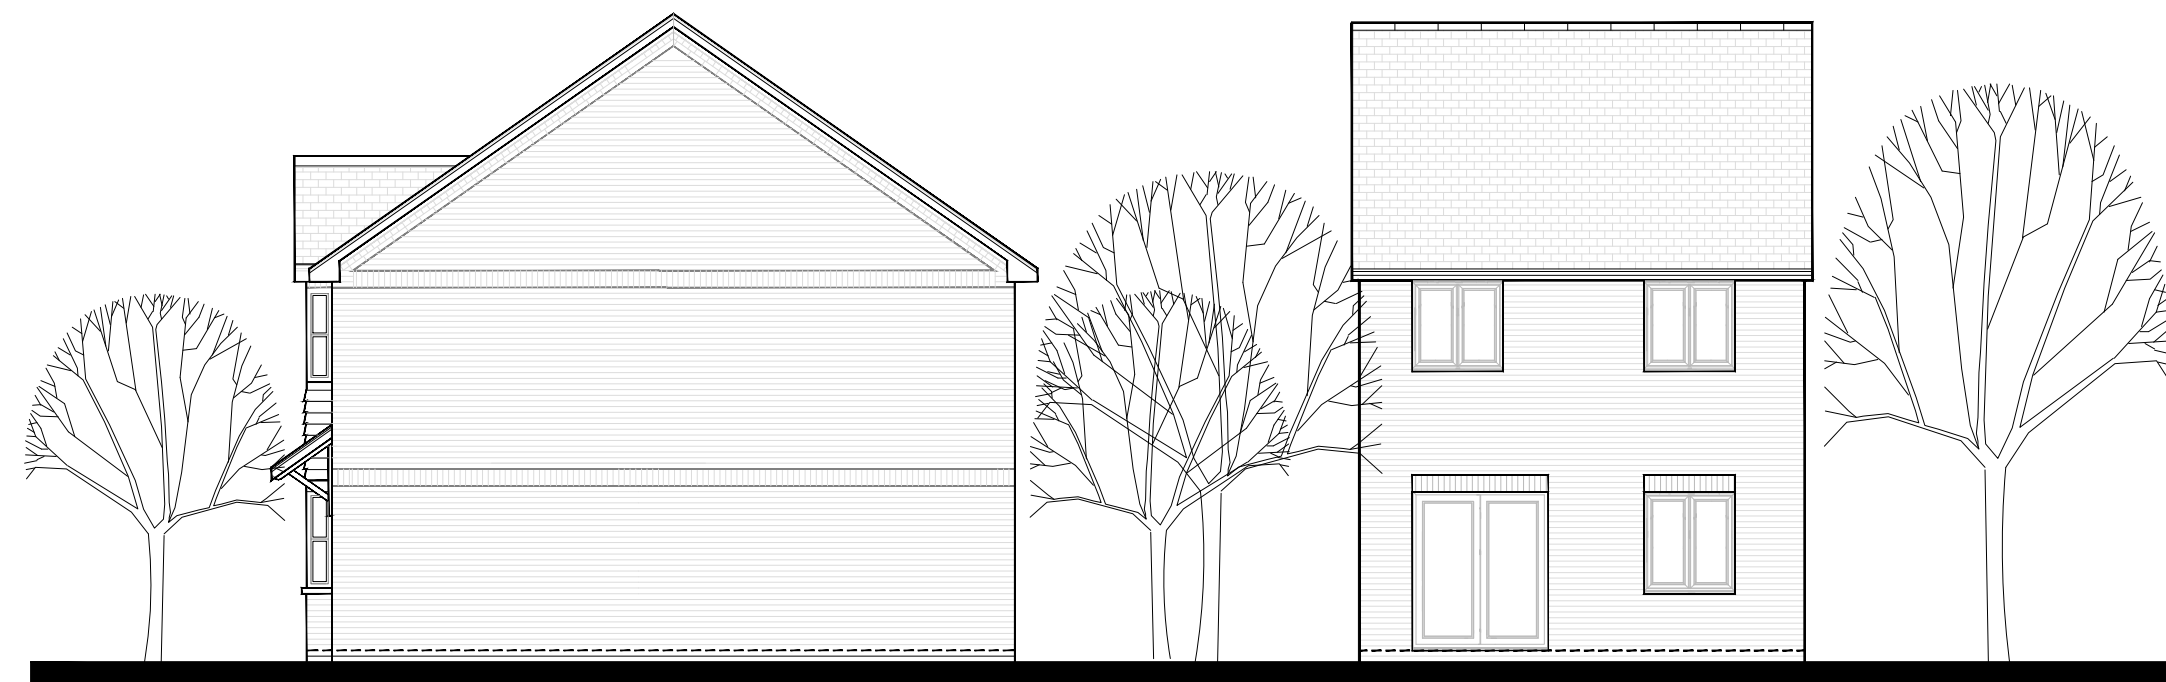


SIDE ELEVATION


REAR ELEVATION

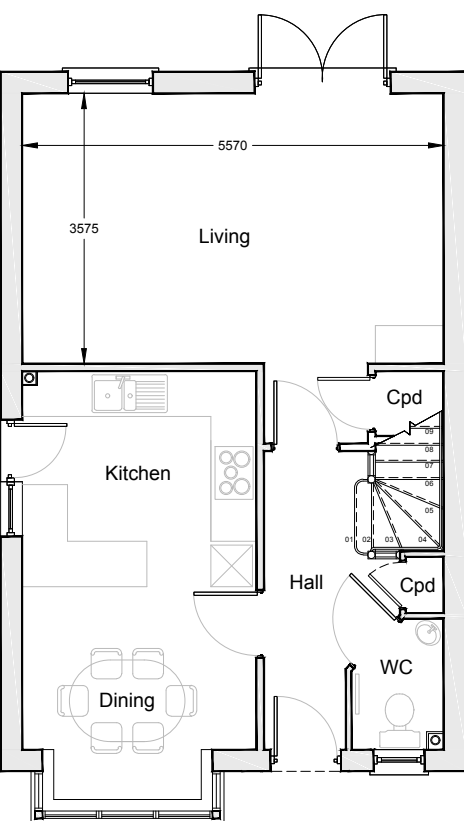

GROUND FLOOR PLAN

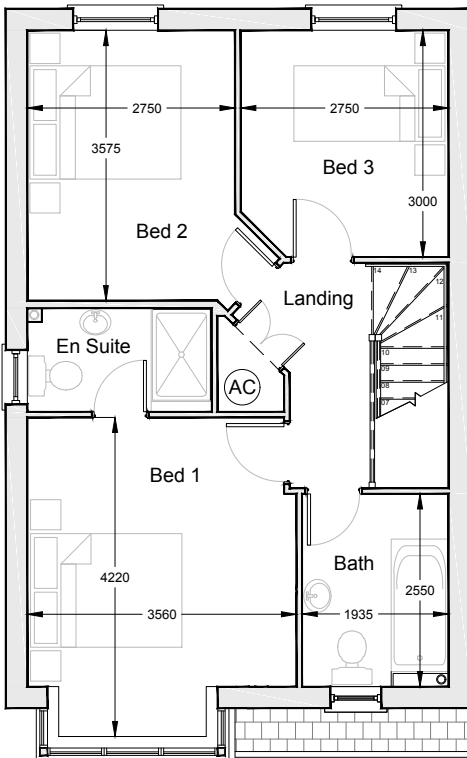

FIRST FLOOR PLAN

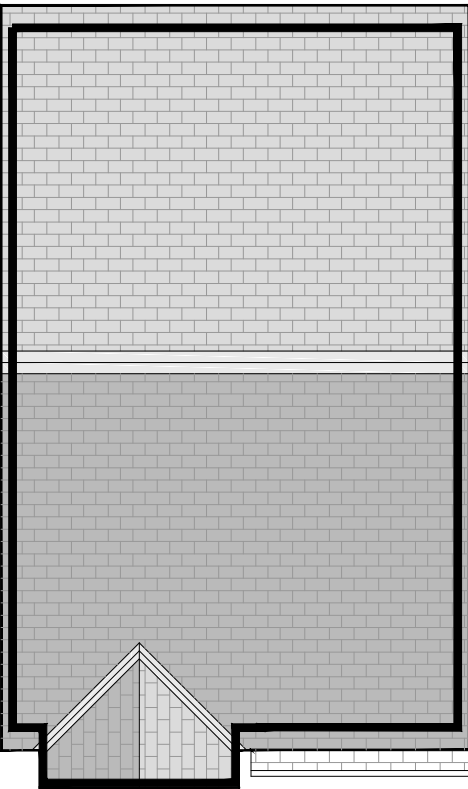


ROOF PLAN

HOUSE TYPE: C

3 BEDROOM DETACHED

UNITS: 6,16,19,31

GROSS INTERNAL AREA = 99 m²

 

CDM NOTE:
The design has been undertaken as far as possible to avoid risks to health and safety or to reduce and control the effects of any unavoidable risks.
Any relevant information identifying risks which are not able to be eliminated will be included within the project Health and Safety file.

Rev.	By	Notes	Date
A	RB	Bed 1 wdb removed	8.5.16
Client: NENE TRANSPORT (LINCS) LTD			
Project: HOUSING AT LONG SUTTON			
Drawing title: HOUSE TYPE C			
Drawing No. 1185-1-012	Rev. A	Drawn RB	
Scale 1:100 @ A2	Date 3/3/16	Checked -	

All measurements should be checked against on site conditions and any discrepancies should be brought to the attention of the Robert Doughty Consultancy.