




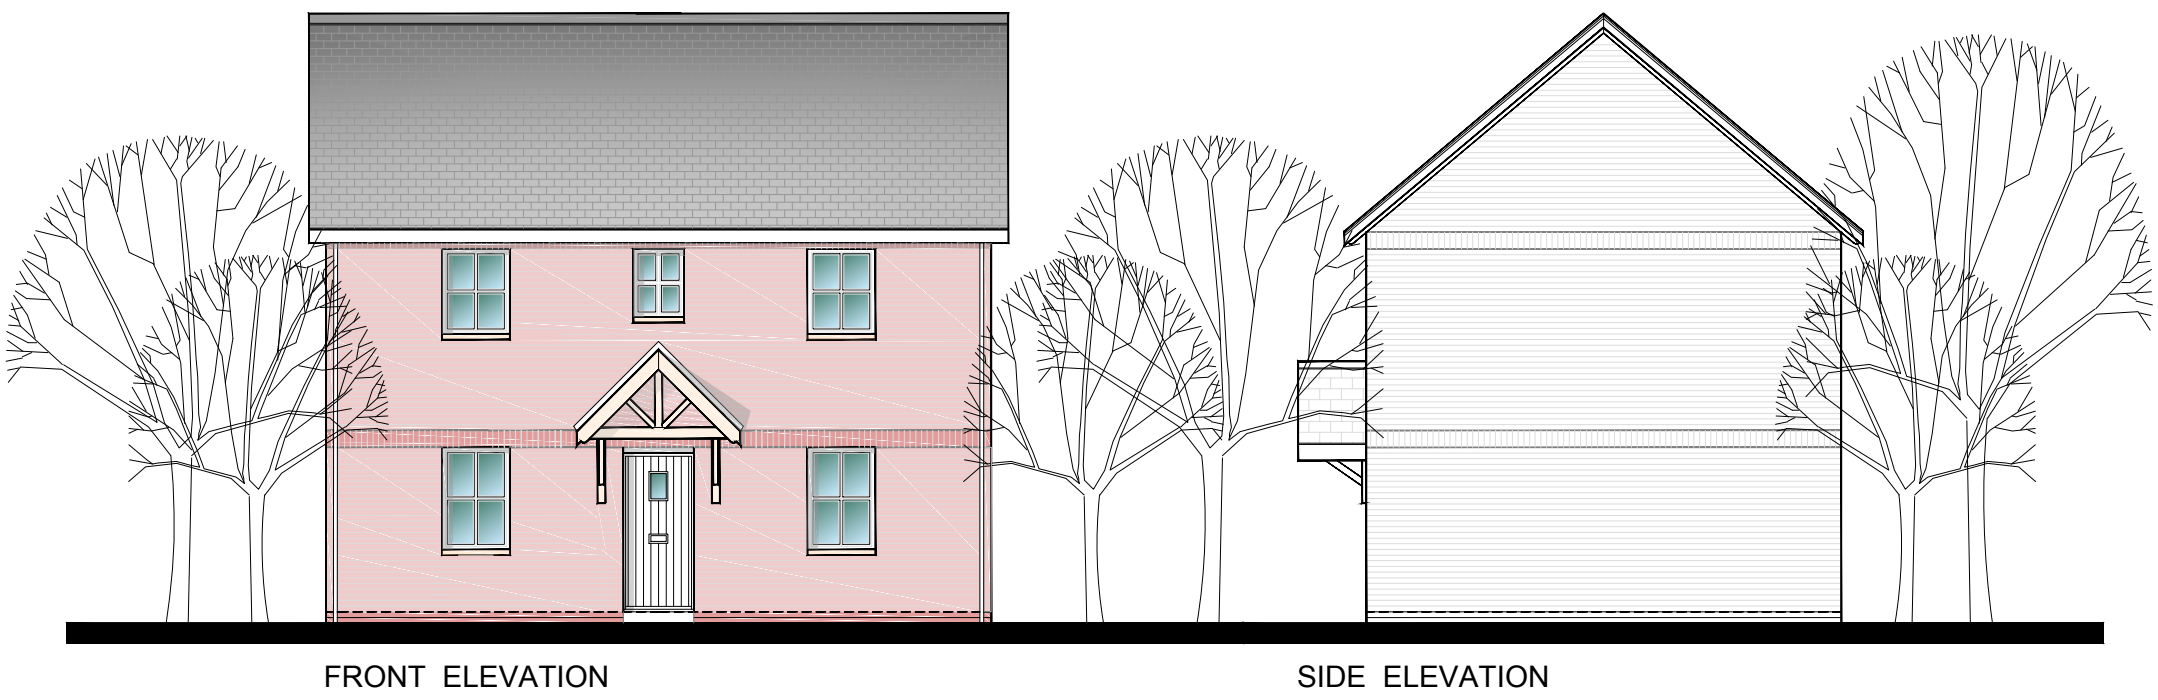


HOUSE TYPE: **D**

3 BEDROOM DETACHED

UNITS: 1,11

GROSS INTERNAL AREA = 106 m²

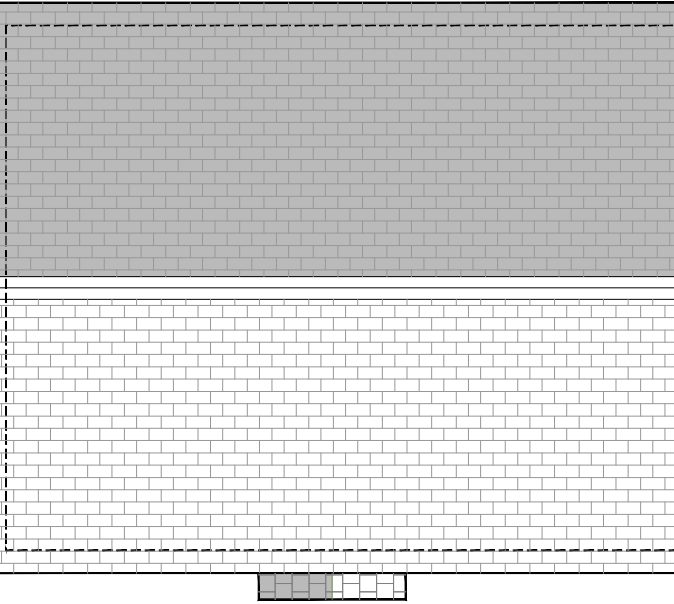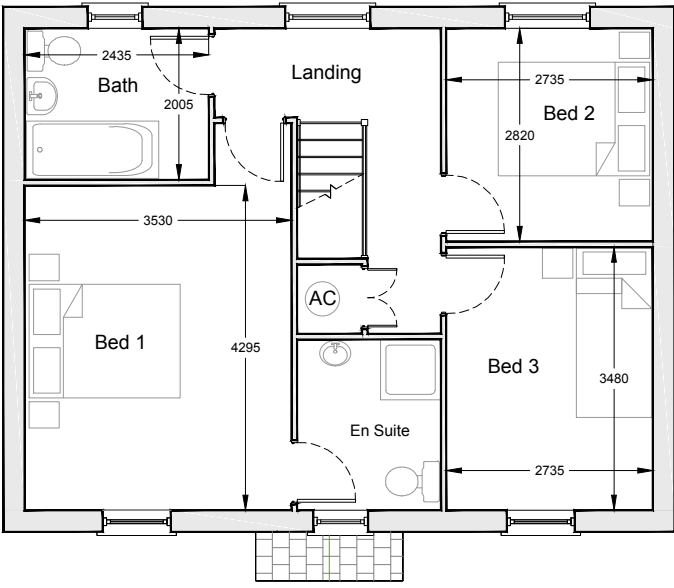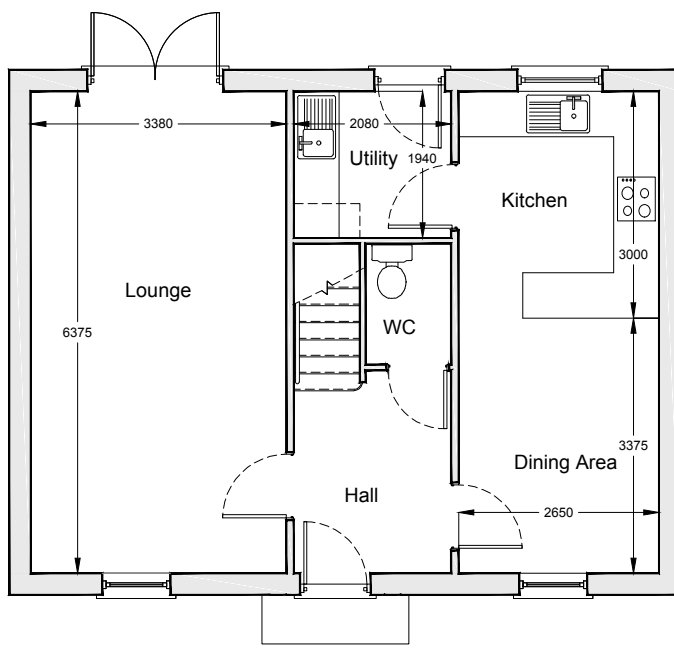

CDM NOTE:

The design has been undertaken as far as possible to avoid risks to health and safety or to reduce and control the effects of any unavoidable risks.

Any relevant information identifying risks which are not able to be eliminated will be included within the project Health and Safety file.

A	RB	Front Elevation windows revised	8.5.16
Rev.	By	Notes	Date

rdc

Robert Doughty

Consultancy

32 High Street, Helpingham
Sleaford, Lincolnshire NG34 0RA

Tel: 01529 421646
Fax: 01529 421358
Email: admin@rdc-landplan.co.uk
Web: www.rdc-landplan.co.uk

Client:
NENE TRANSPORT (LINCS) LTD

Project:
HOUSING AT LONG SUTTON

Drawing title:
HOUSE TYPE D

Drawing No. 1185-1-013	Rev. A	Drawn RB
Scale 1:100 @ A2	Date 3/3/16	Checked -

All measurements should be checked against on site conditions and any discrepancies should be brought to the attention of the Robert Doughty Consultancy.