





HOUSE TYPE: F


3 BEDROOM SEMI-DETACHED

UNITS: 22,23,24,32,33,34


GROSS INTERNAL AREA = 58 m²

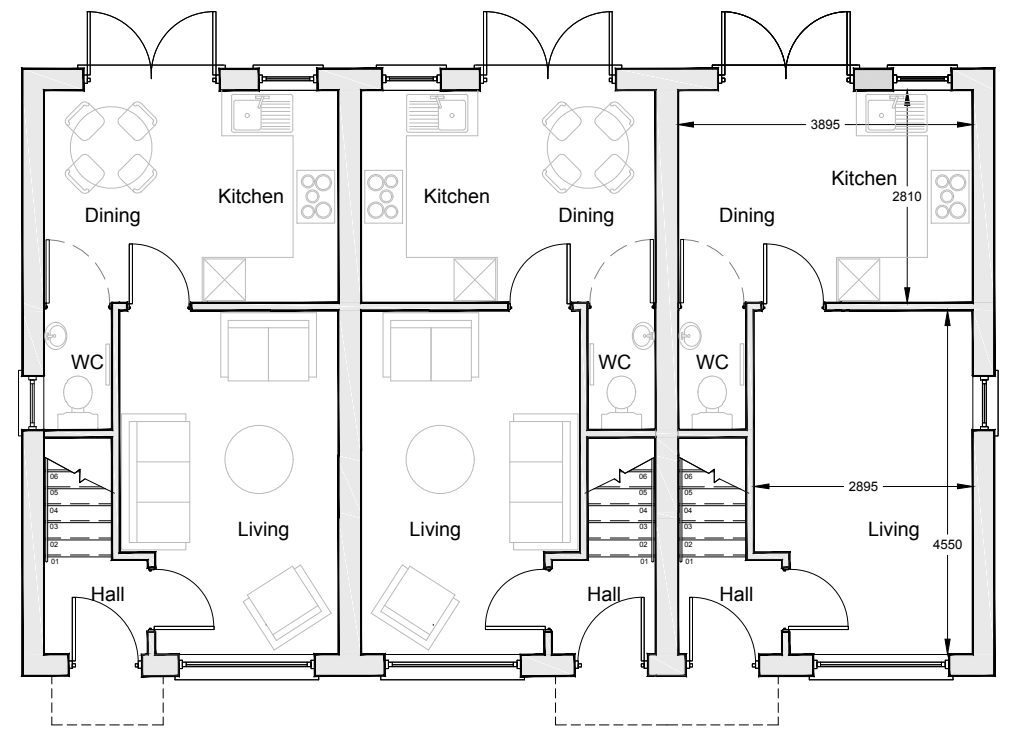 

GROUND FLOOR PLAN

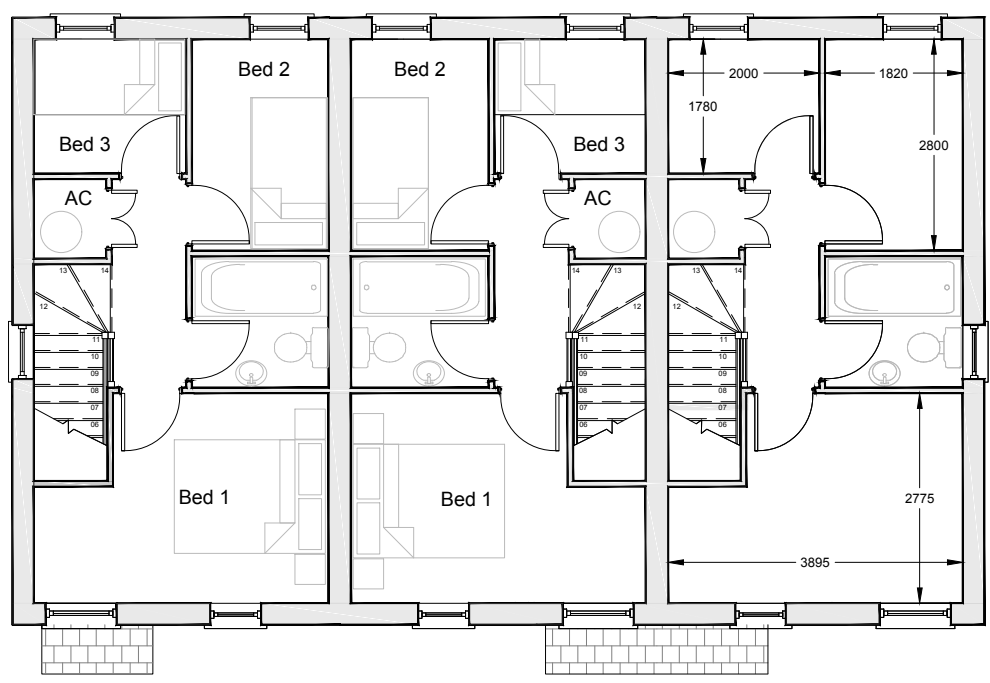

FIRST FLOOR PLAN

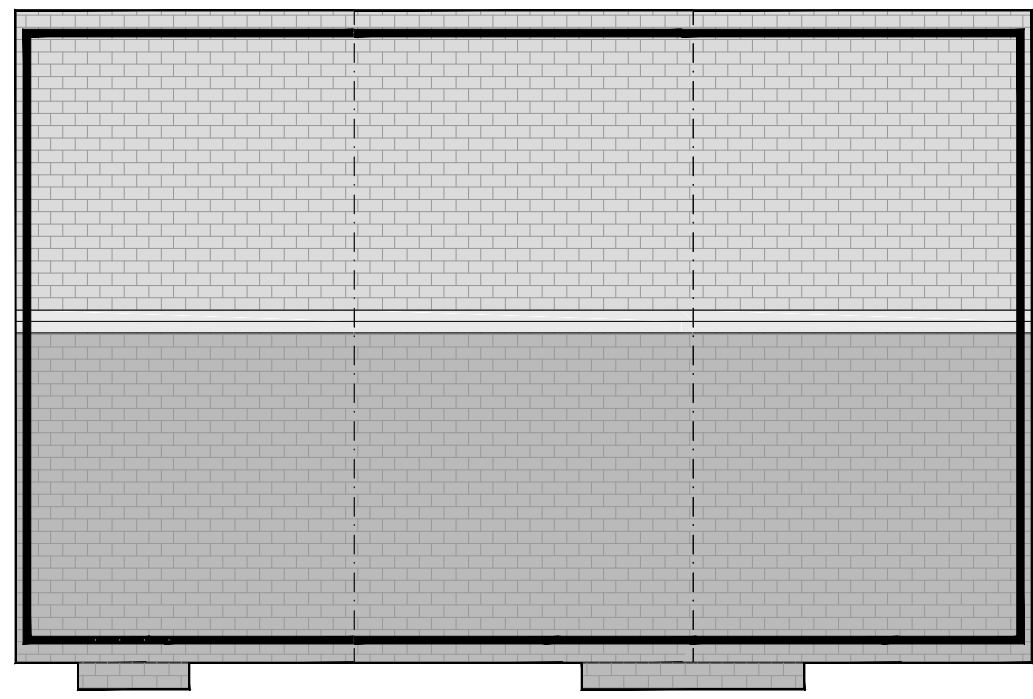

ROOF PLAN

CDM NOTE:

The design has been undertaken as far as possible to avoid risks to health and safety or to reduce and control the effects of any unavoidable risks.

Any relevant information identifying risks which are not able to be eliminated will be included within the project Health and Safety file.

A	RaC	Ground Floor layout amended	827.7.16
Rev.	By	Notes	Date

rdc

Robert Doughty

Consultancy

32 High Street, Helpingham
Sleaford, Lincolnshire NG34 0RA

Tel: 01529 421646
Fax: 01529 421358
Email: admin@rdc-landplan.co.uk
Web: www.rdc-landplan.co.uk

Client:
NENE TRANSPORT (Lincs) LTD

Project:
HOUSING AT LONG SUTTON

Drawing title:
HOUSE TYPE F

Drawing No. 1185-1-015	Rev. A	Drawn RB
Scale 1:100 @ A2	Date 3/3/16	Checked -

All measurements should be checked against on site conditions and any discrepancies should be brought to the attention of the Robert Doughty Consultancy.