


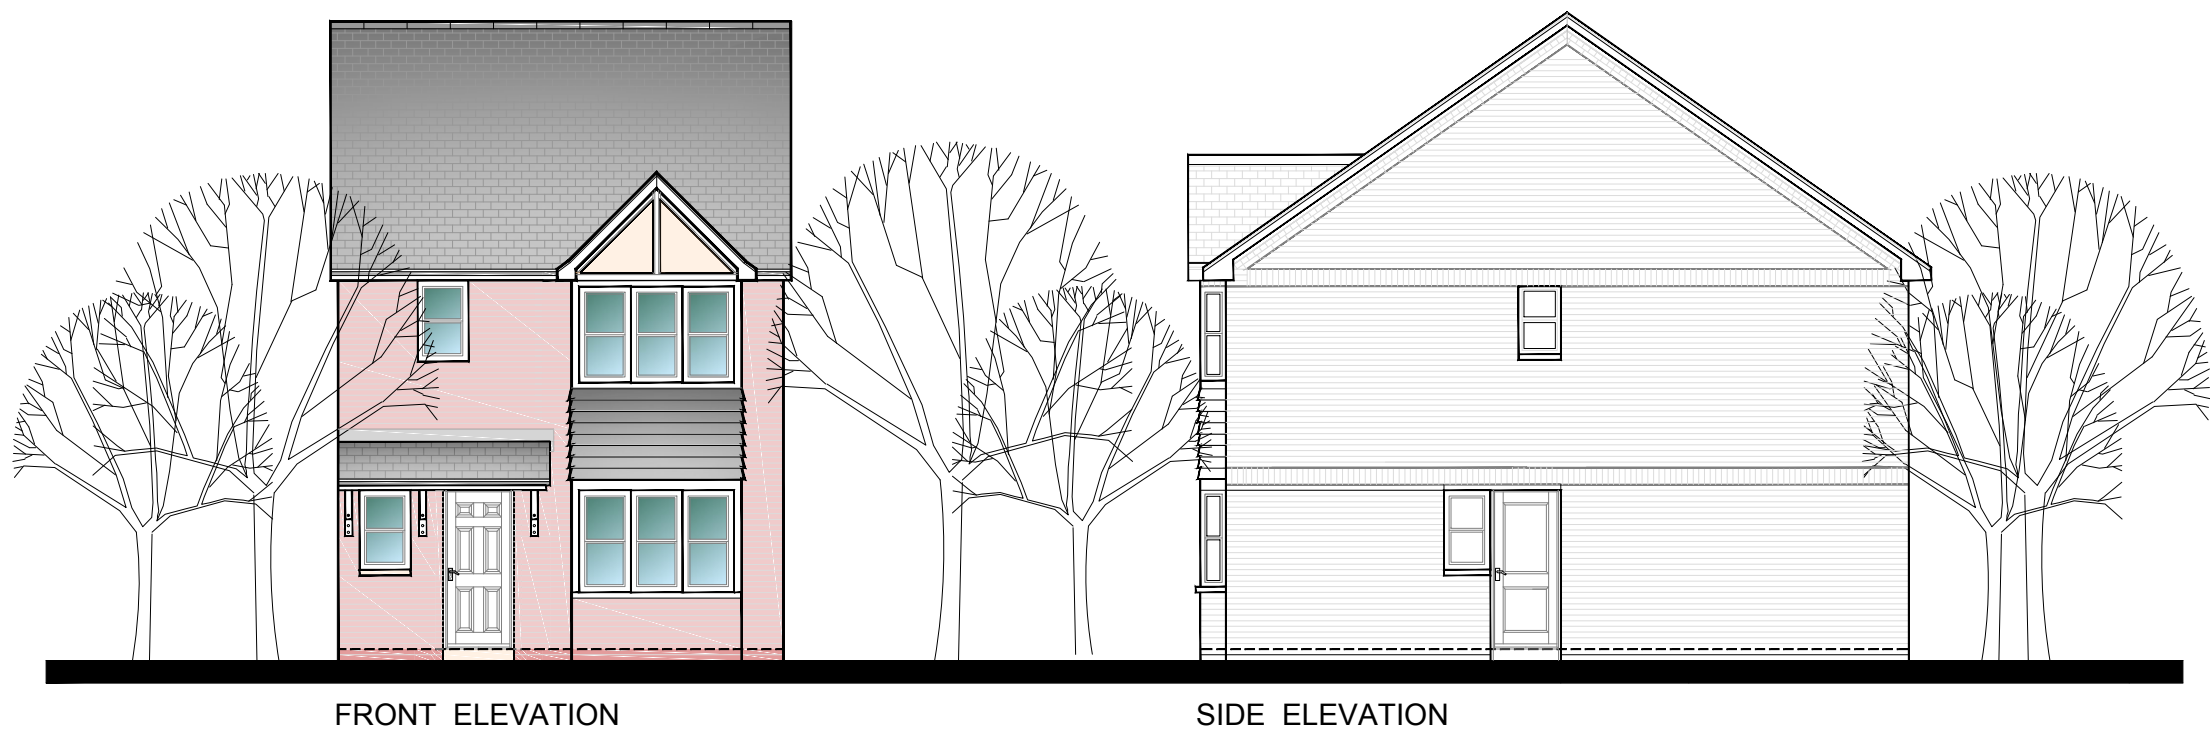

FRONT ELEVATION



SIDE ELEVATION

HOUSE TYPE: C (handed)

3 BEDROOM DETACHED


UNITS: 5,13,30

GROSS INTERNAL AREA = 99 m\2

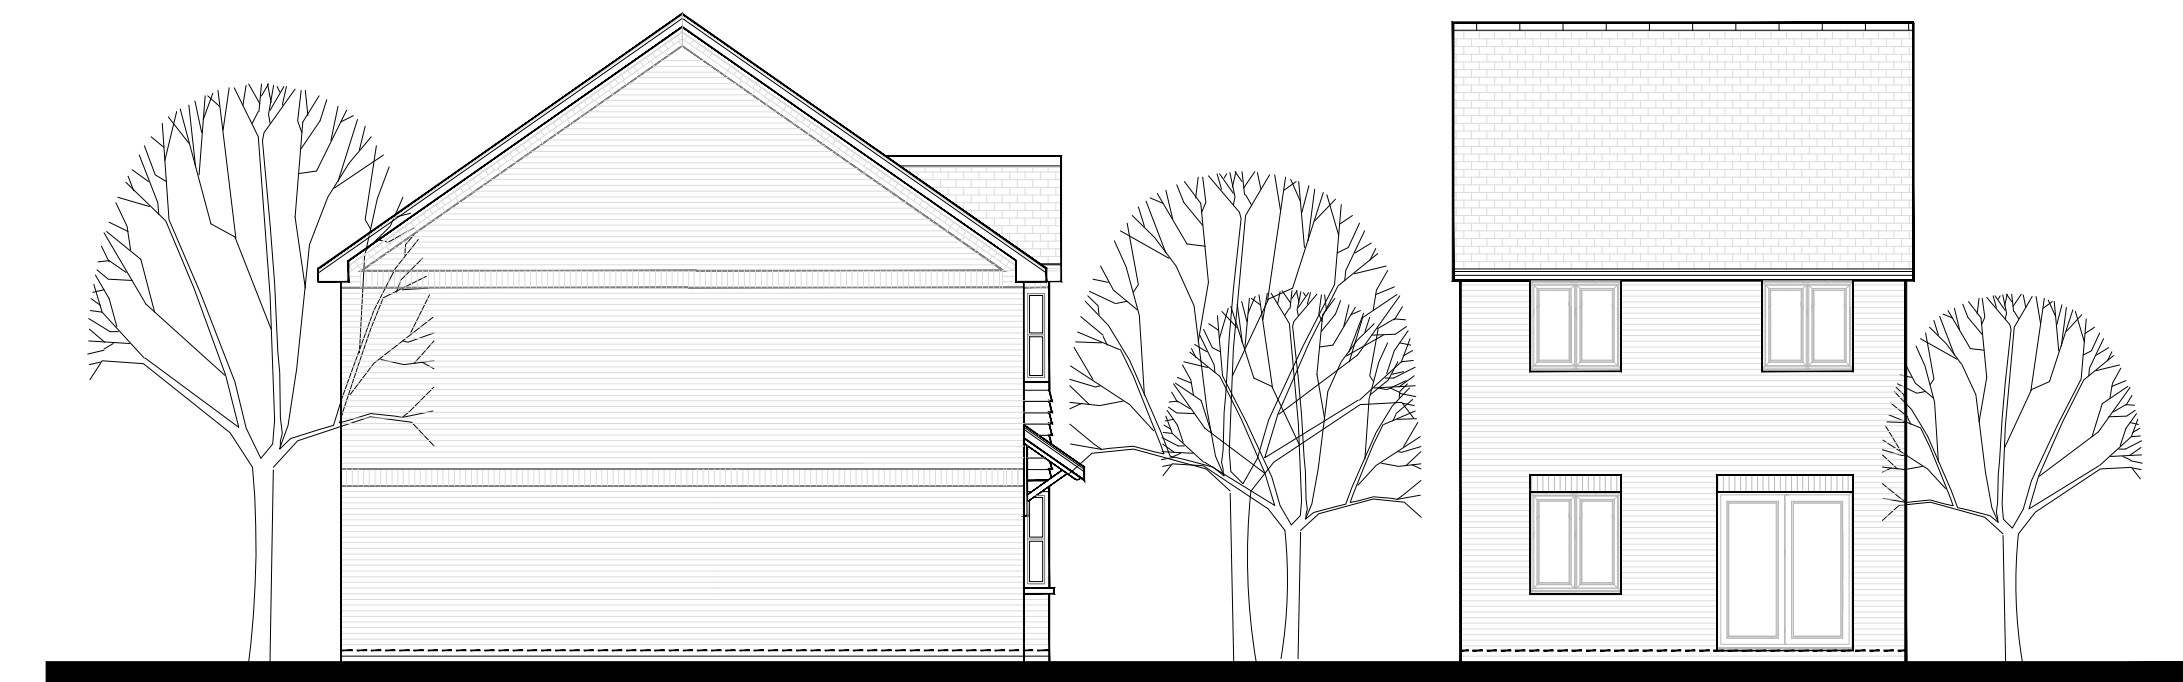 


SIDE ELEVATION


REAR ELEVATION

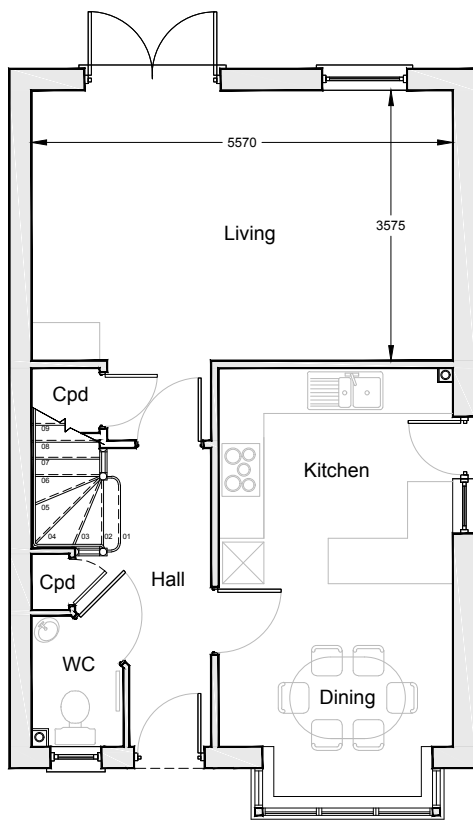

GROUND FLOOR PLAN

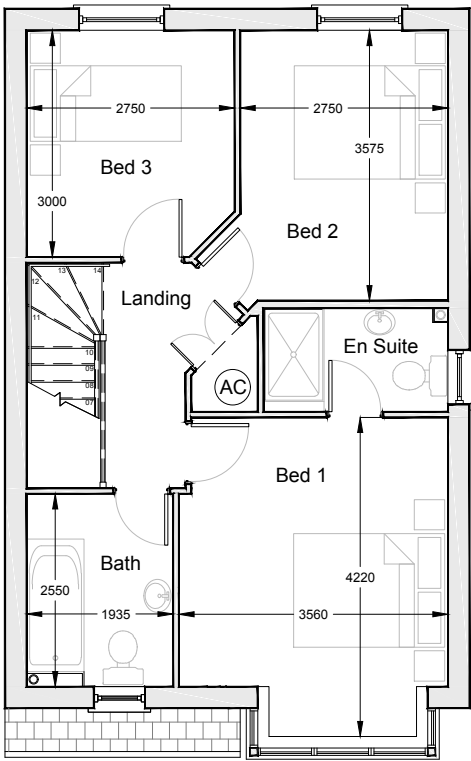

FIRST FLOOR PLAN

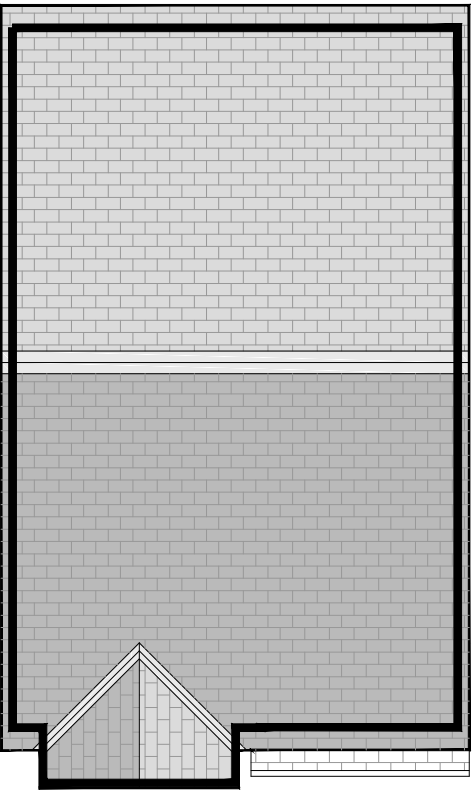

ROOF PLAN

CDM NOTE:
The design has been undertaken as far as possible to avoid risks to health and safety or to reduce and control the effects of any unavoidable risks.
Any relevant information identifying risks which are not able to be eliminated will be included within the project Health and Safety file.

Rev.	By	Notes	Date
rdc Robert Doughty Consultancy 32 High Street, Helpingham Sleaford, Lincolnshire NG34 0RA Tel: 01529 421646 Fax: 01529 421358 Email: admin@rdc-landplan.co.uk Web: www.rdc-landplan.co.uk			
Client: NENE TRANSPORT (LINCS) LTD			
Project: HOUSING AT LONG SUTTON			
Drawing title: HOUSE TYPE C (handed)			
Drawing No. 1185-1-020	Rev. -	Drawn RB	
Scale 1:100 @ A2	Date 3/3/16	Checked -	

All measurements should be checked against on site conditions and any discrepancies should be brought to the attention of the Robert Doughty Consultancy.