



CDM NOTE:

The design has been undertaken as far as possible to avoid risks to health and safety or to reduce and control the effects of any unavoidable risks.


Any relevant information identifying risks which are not able to be eliminated will be included within the project Health and Safety file.

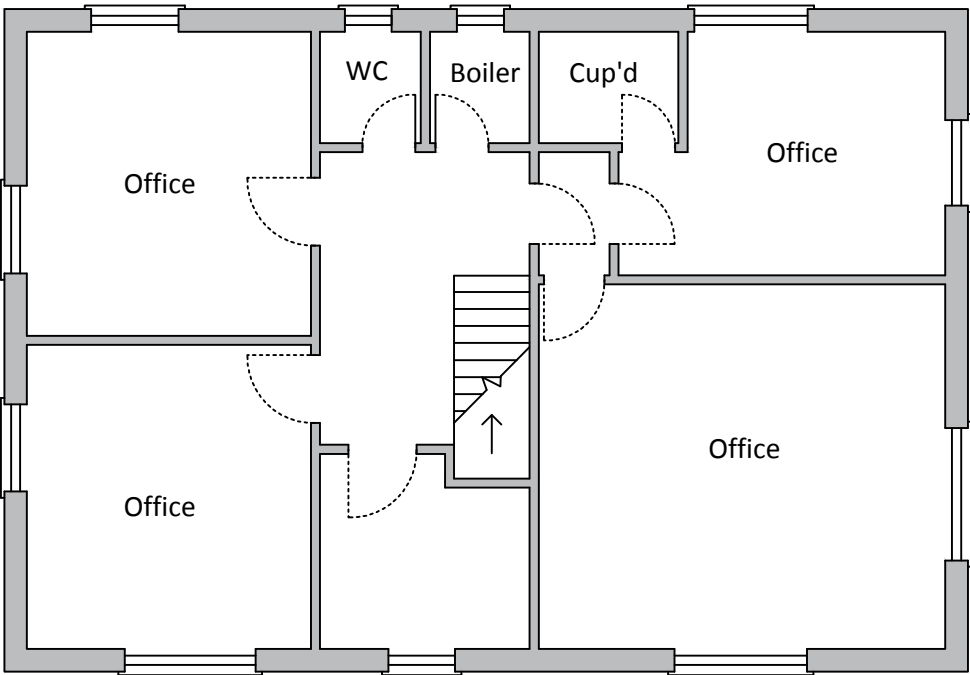


Existing First Floor Plan

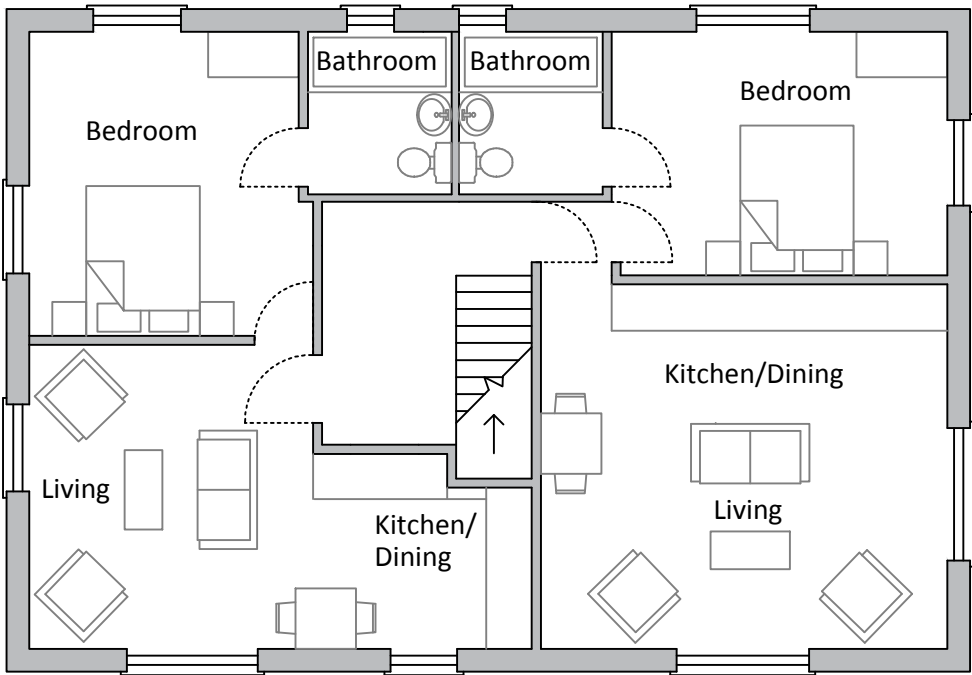

Proposed First Floor Plan

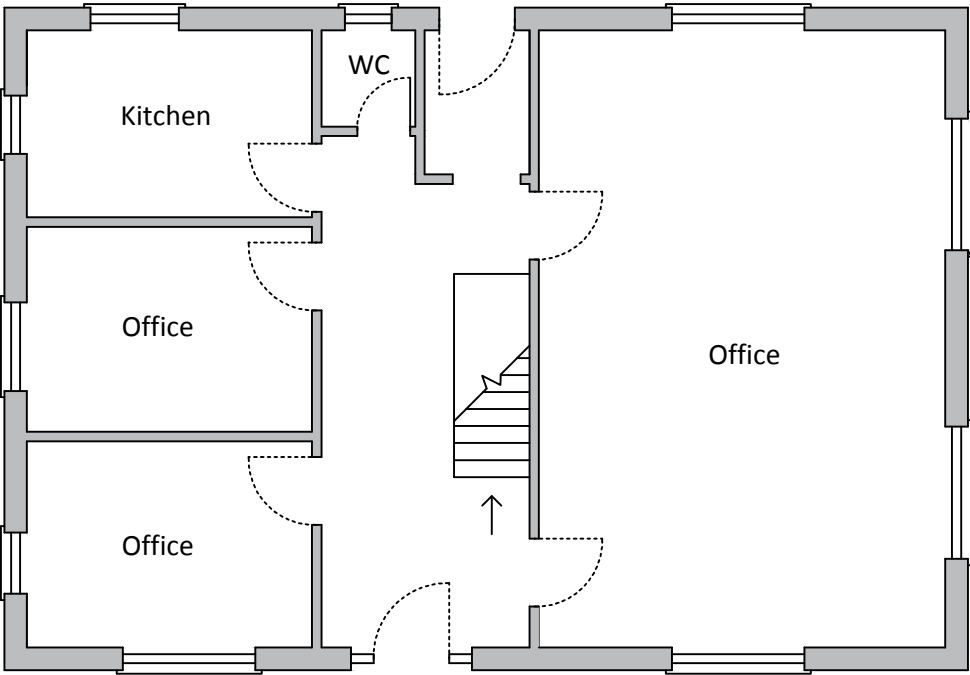

Existing Ground Floor Plan

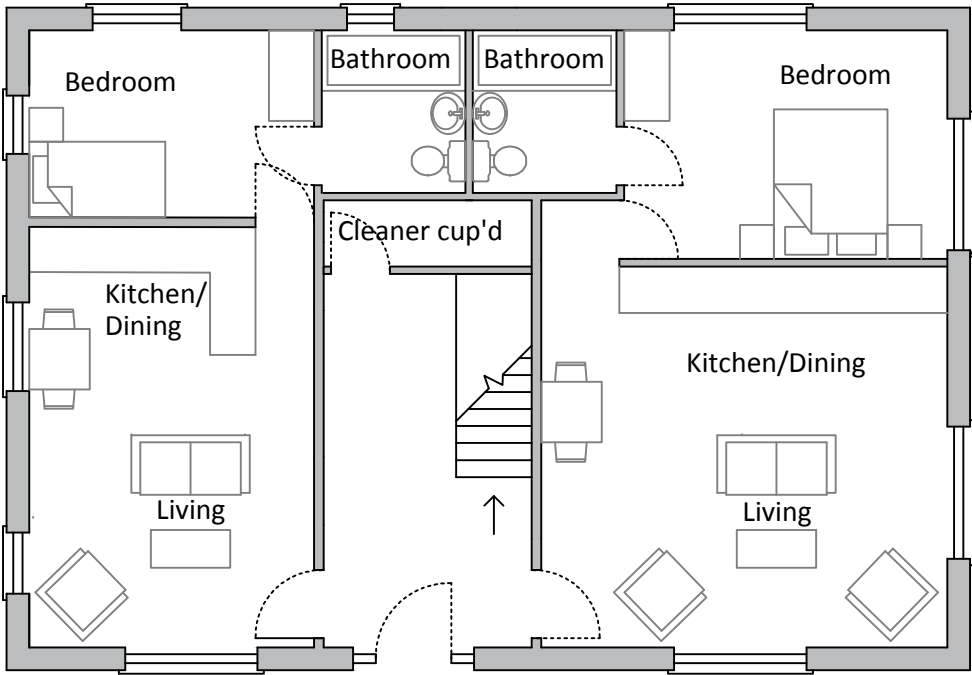

Proposed Ground Floor Plan

Rev.	By	Notes	Date
rdc Robert Doughty Consultancy 32 High Street, Helpingham Sleaford, Lincolnshire NG34 0RA Tel: 01529 421646 Fax: 01529 421358 Email: admin@rdc-landplan.co.uk Web: www.rdc-landplan.co.uk			
Client: Nene Transport			
Project: Conversion of Existing Office, Long Sutton			
Drawing title: Existing & Proposed Plans			
Drawing No. 1185-01_SK01	Rev. -	Drawn ww/cs	
Scale 1:50 @ A3	Date 02.09.2016	Checked -	

All measurements should be checked against on site conditions and any discrepancies should be brought to the attention of the Robert Doughty Consultancy.