




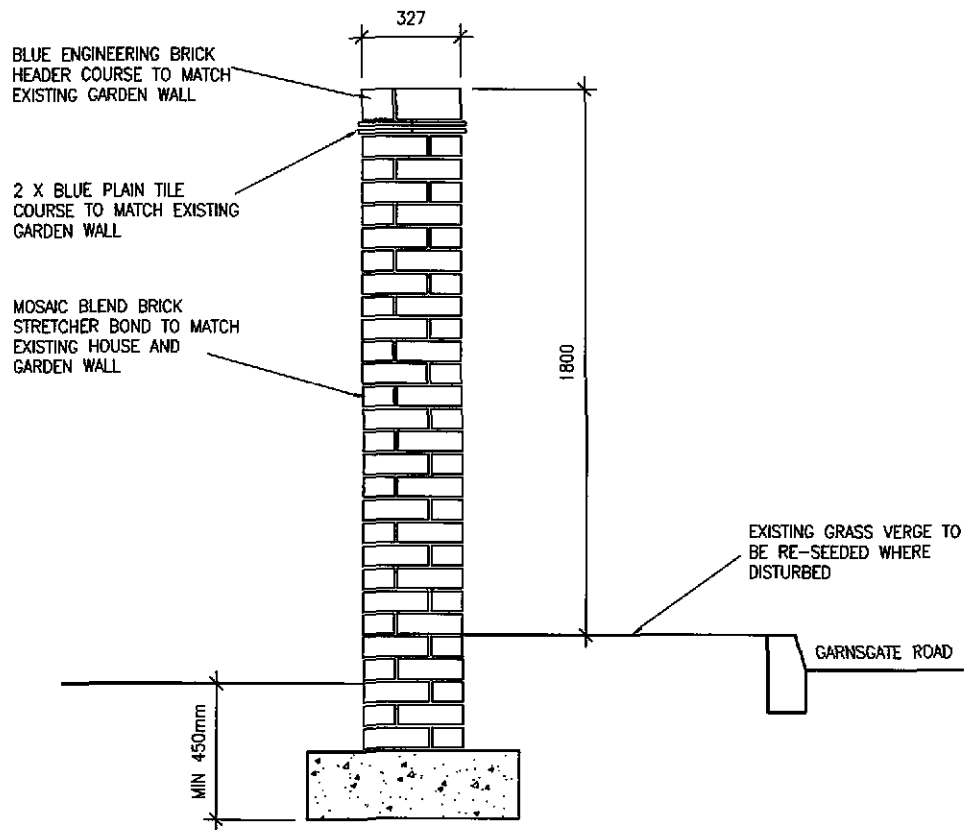

TYPICAL SECTION THRO WALL Scale 1:25

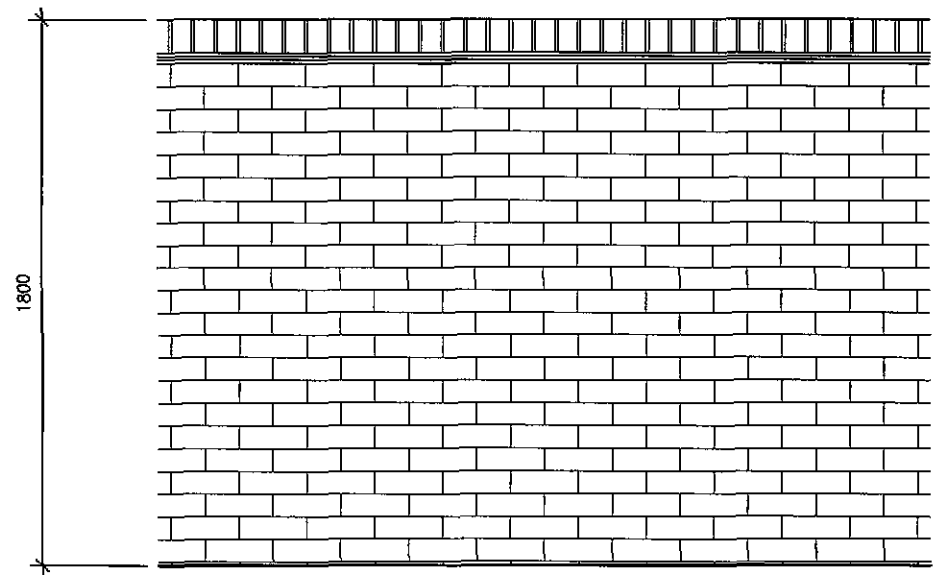

TYPICAL WALL ELEVATION Scale 1:25

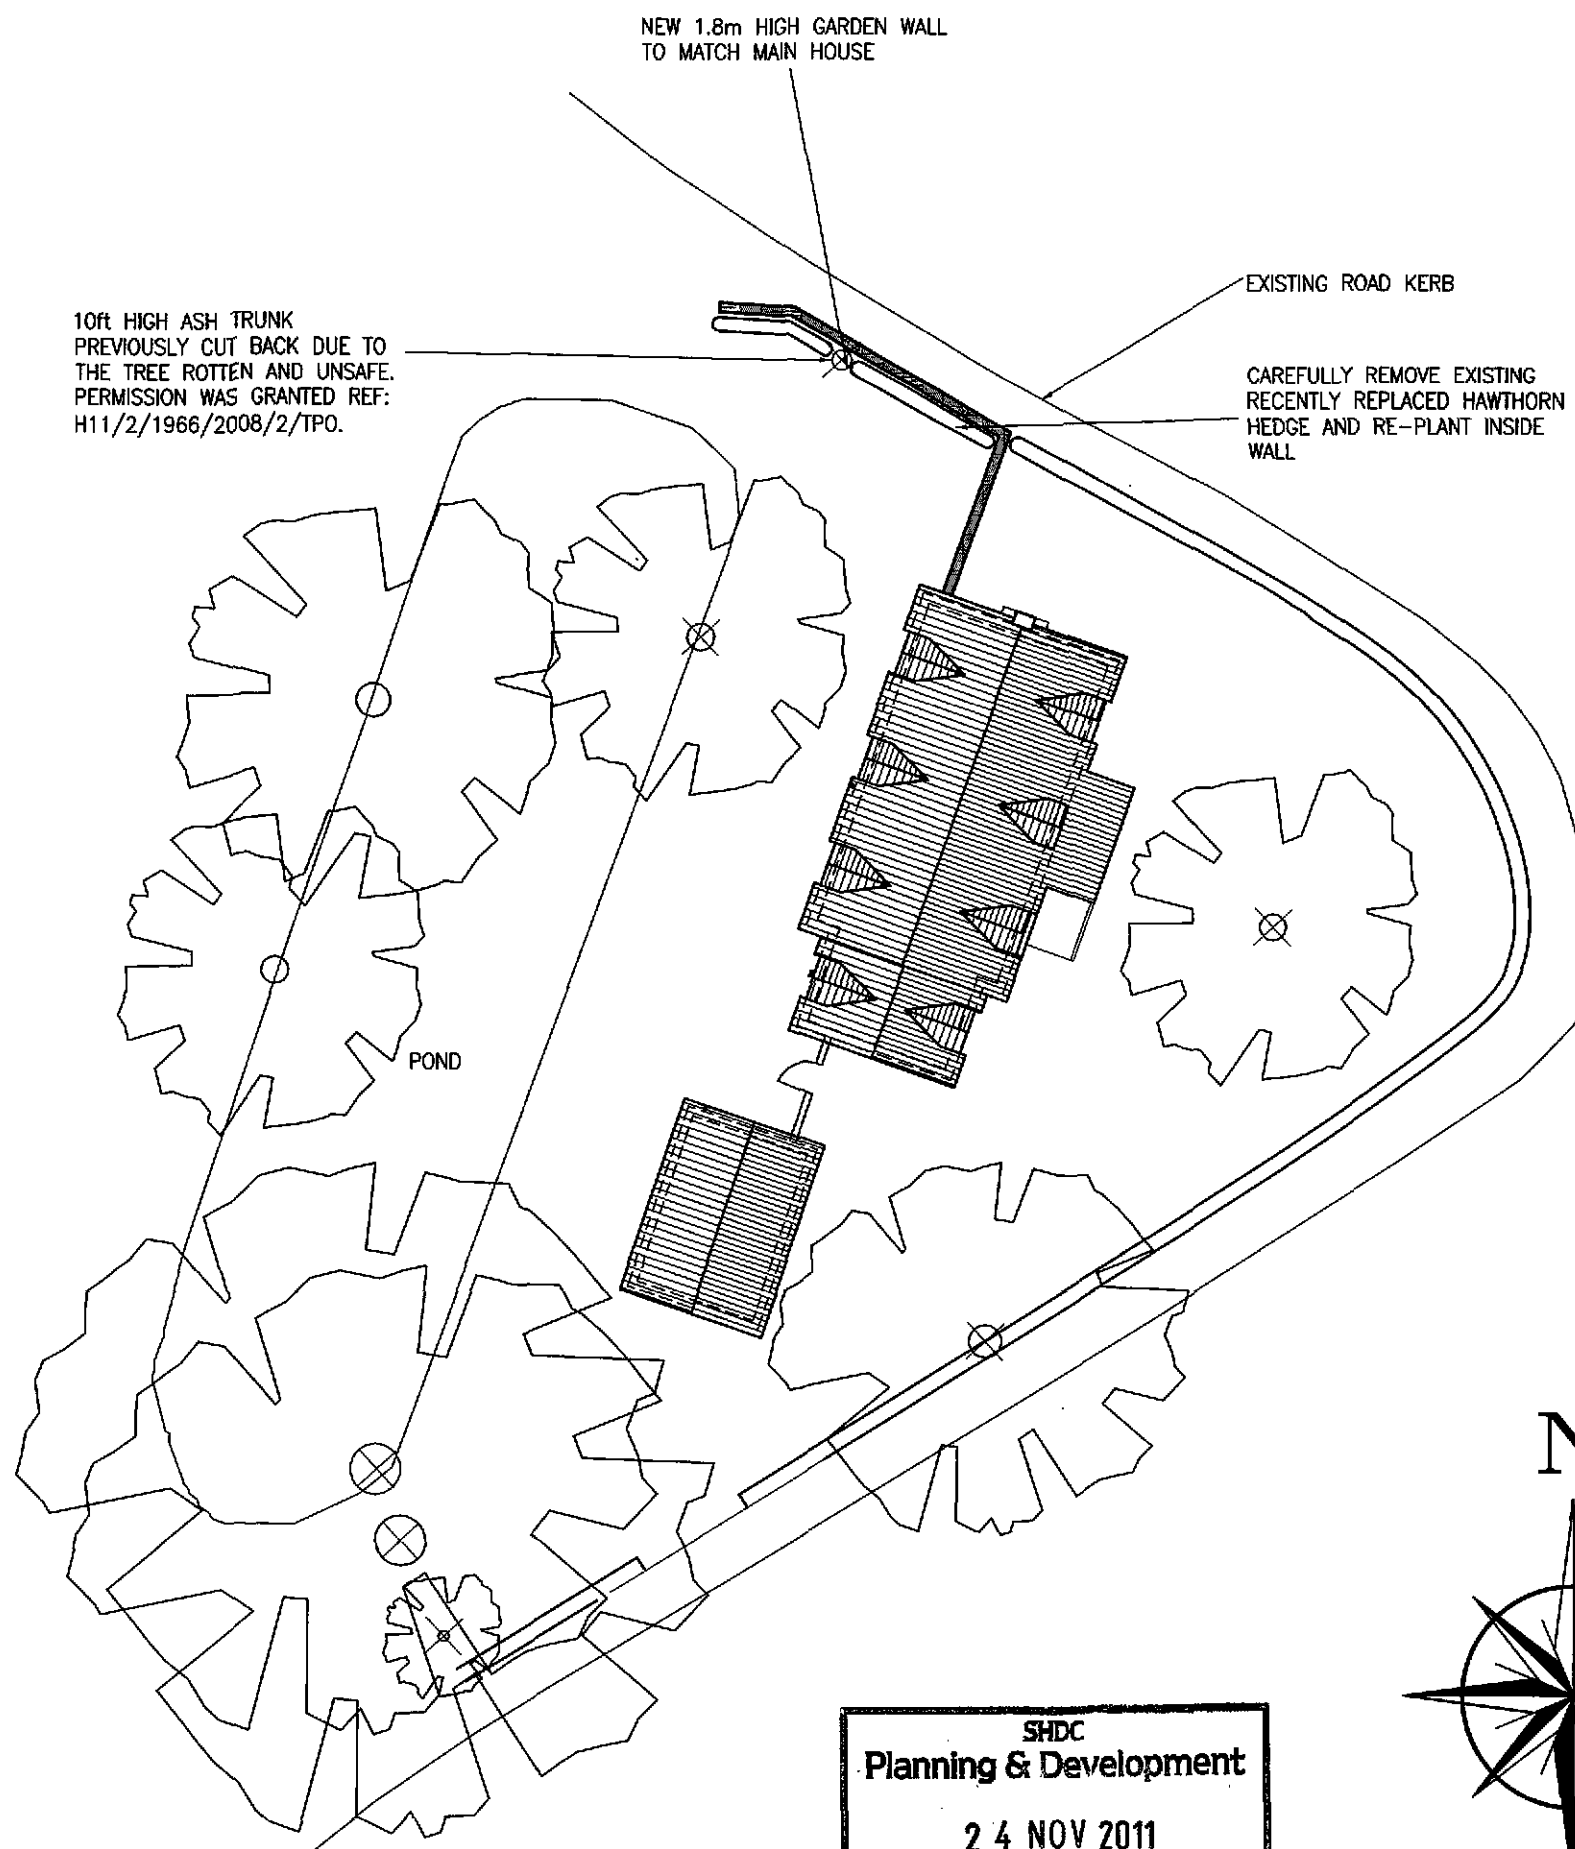

PROPOSED SITE PLAN Scale 1:250

