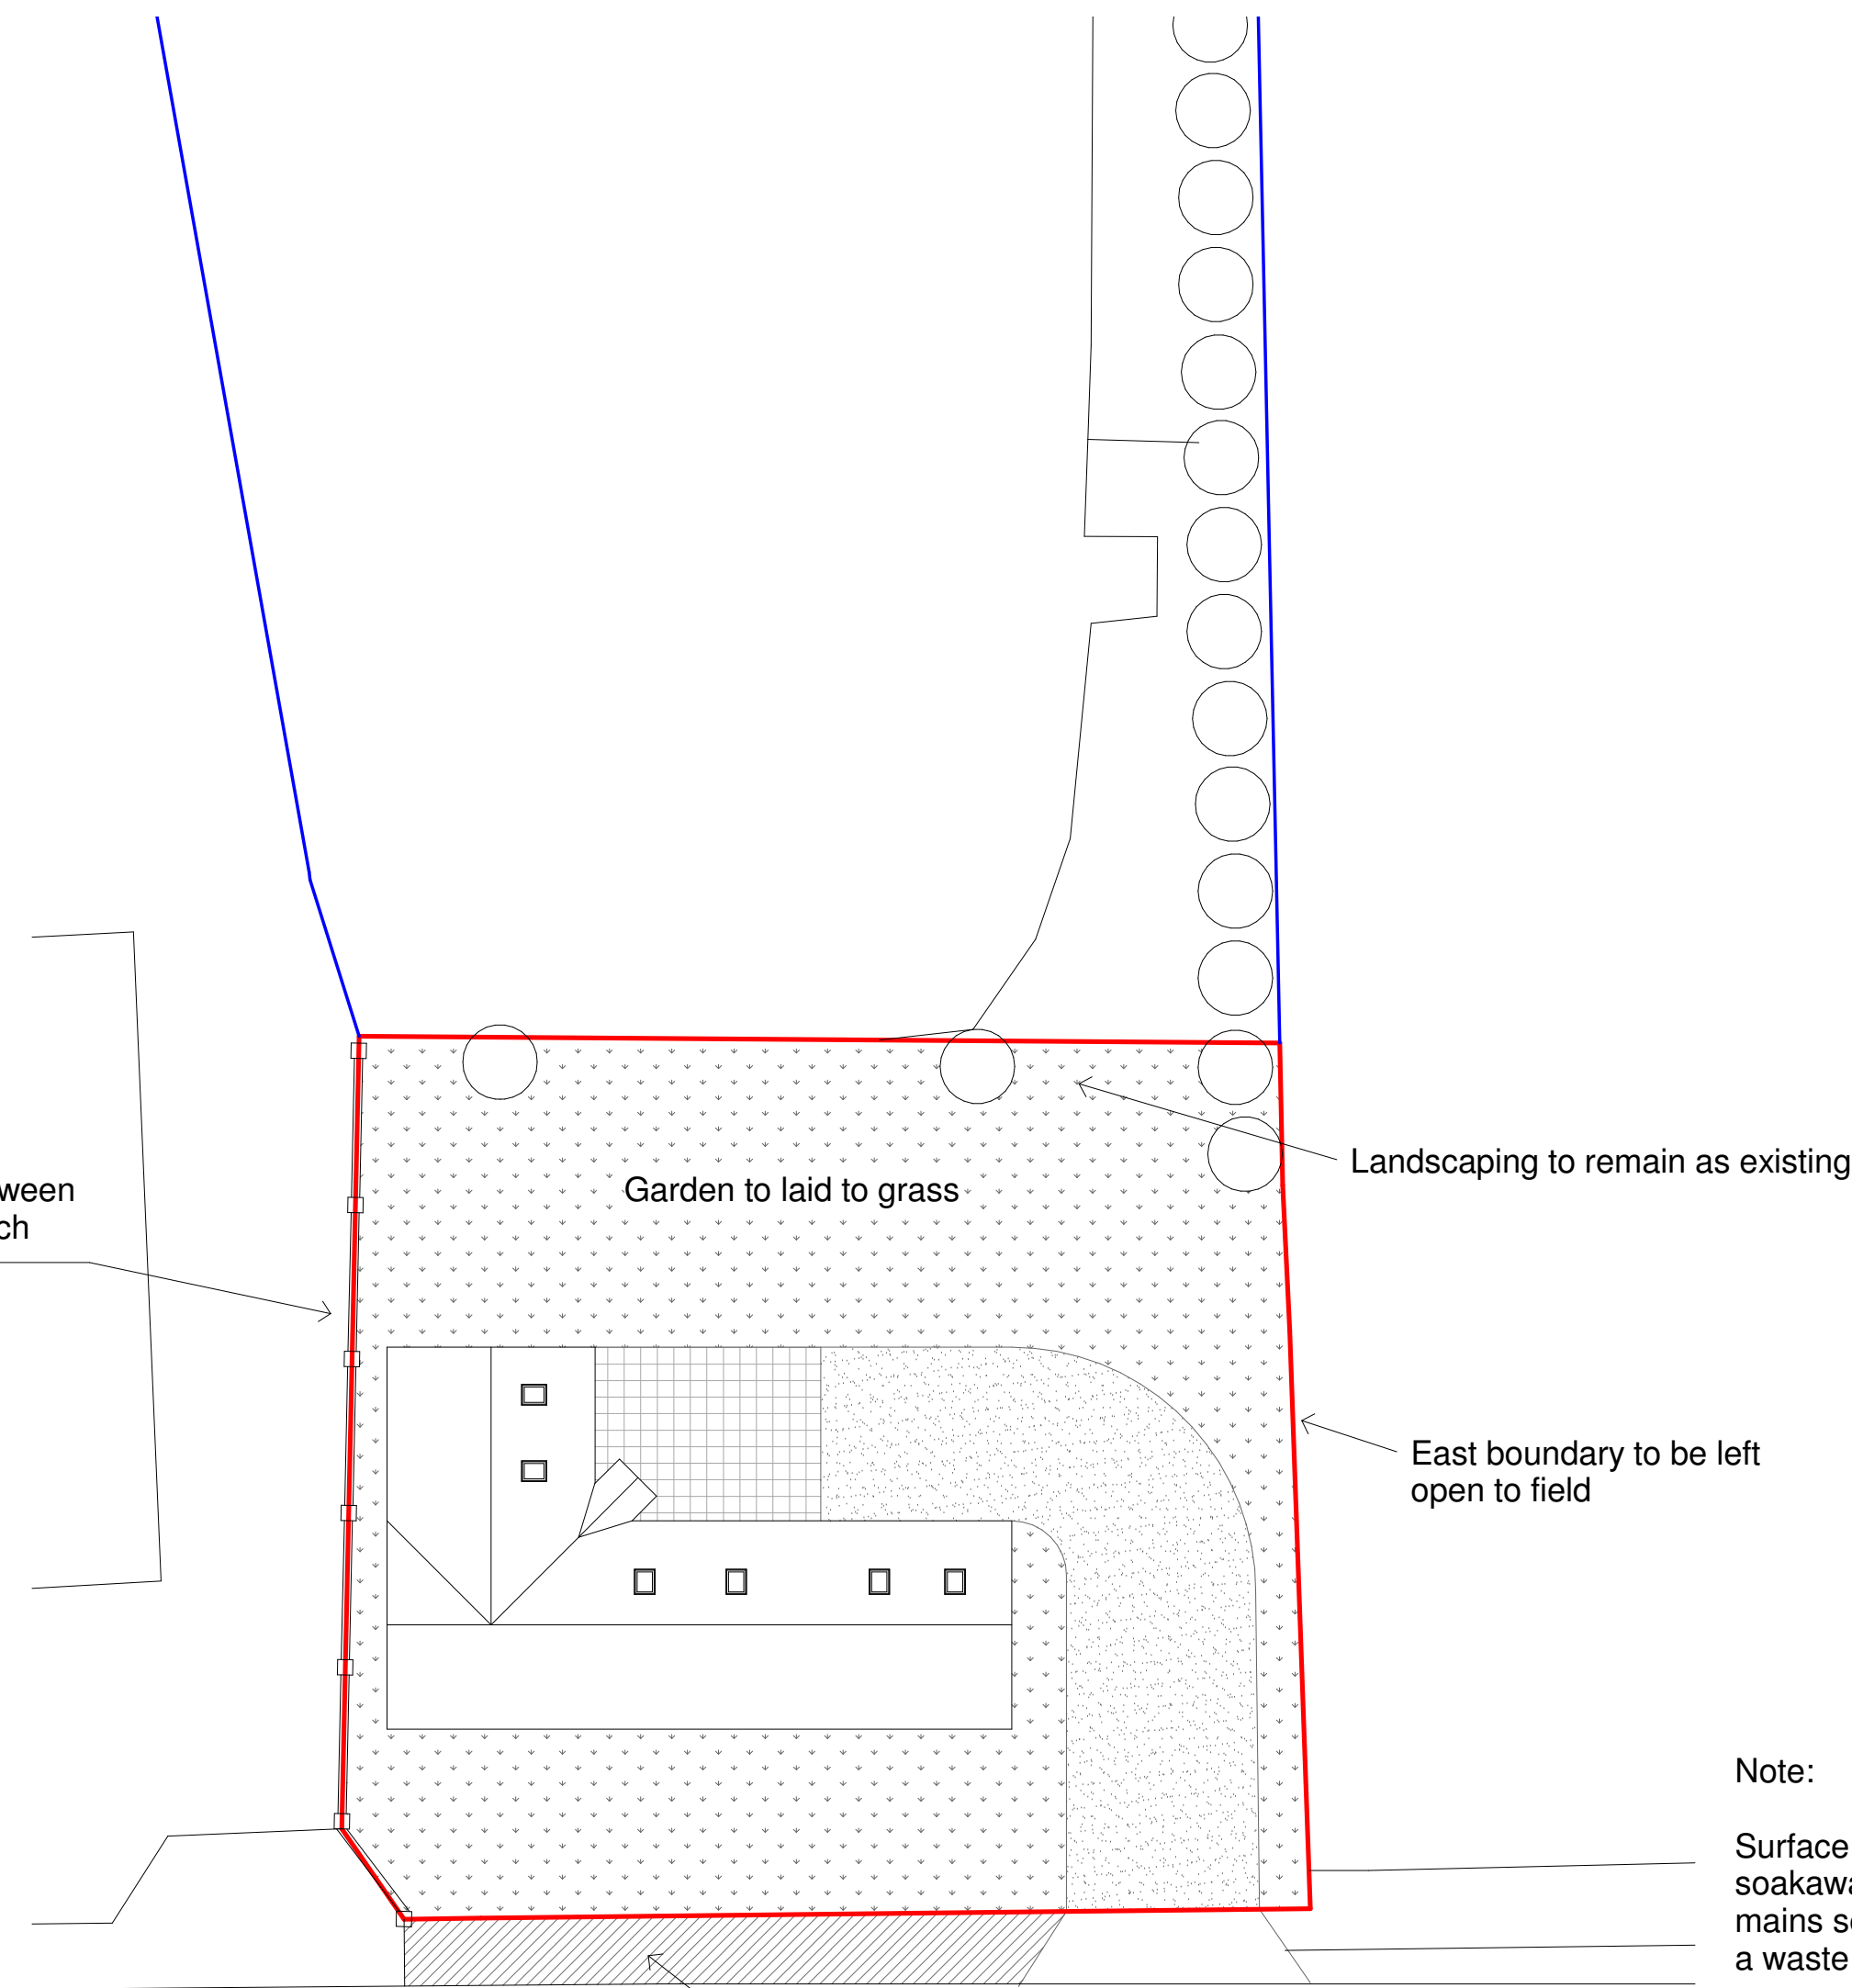
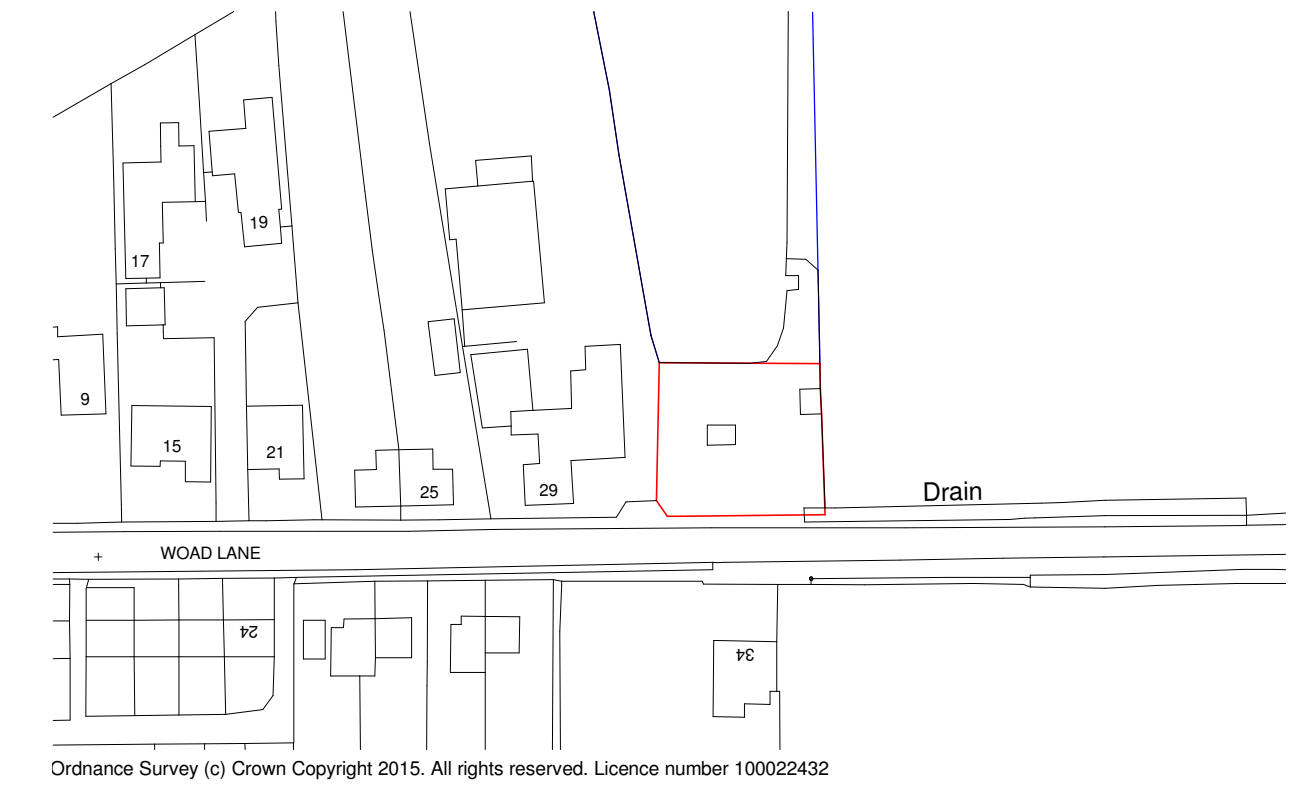
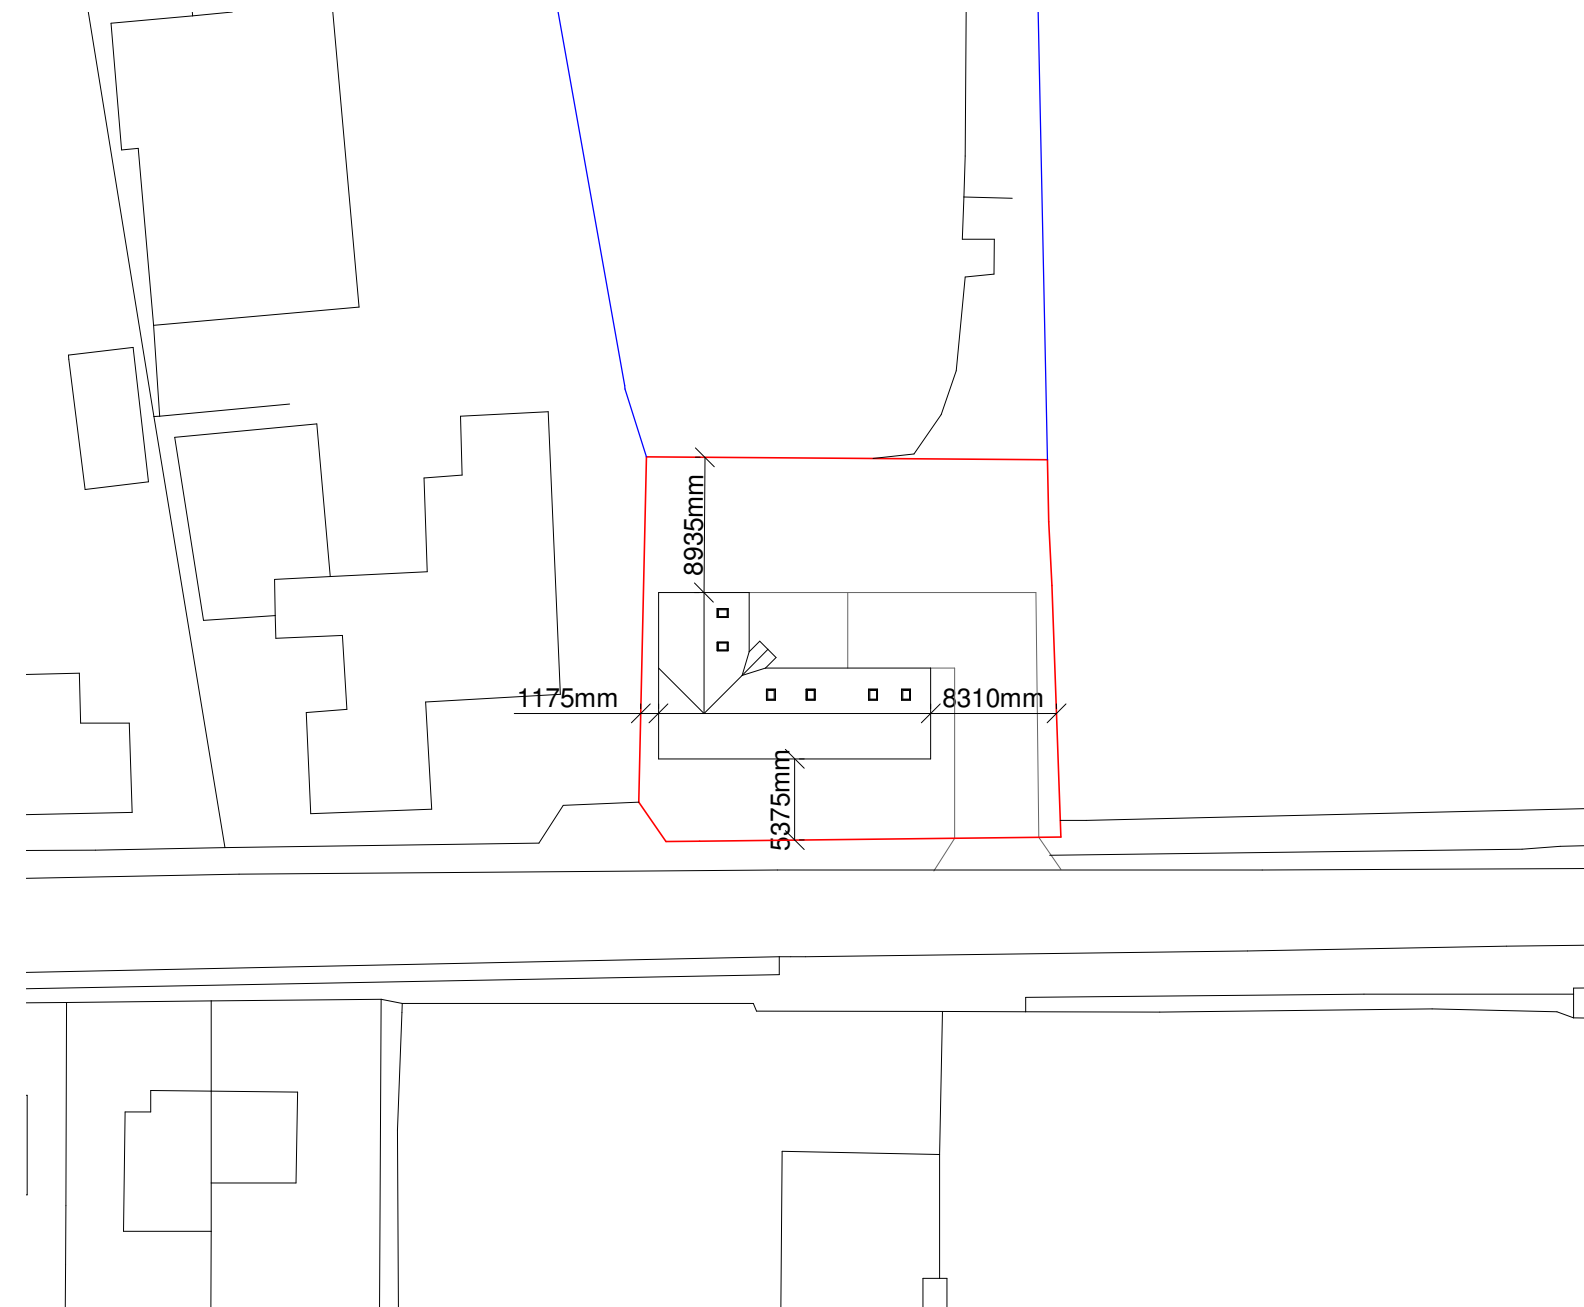
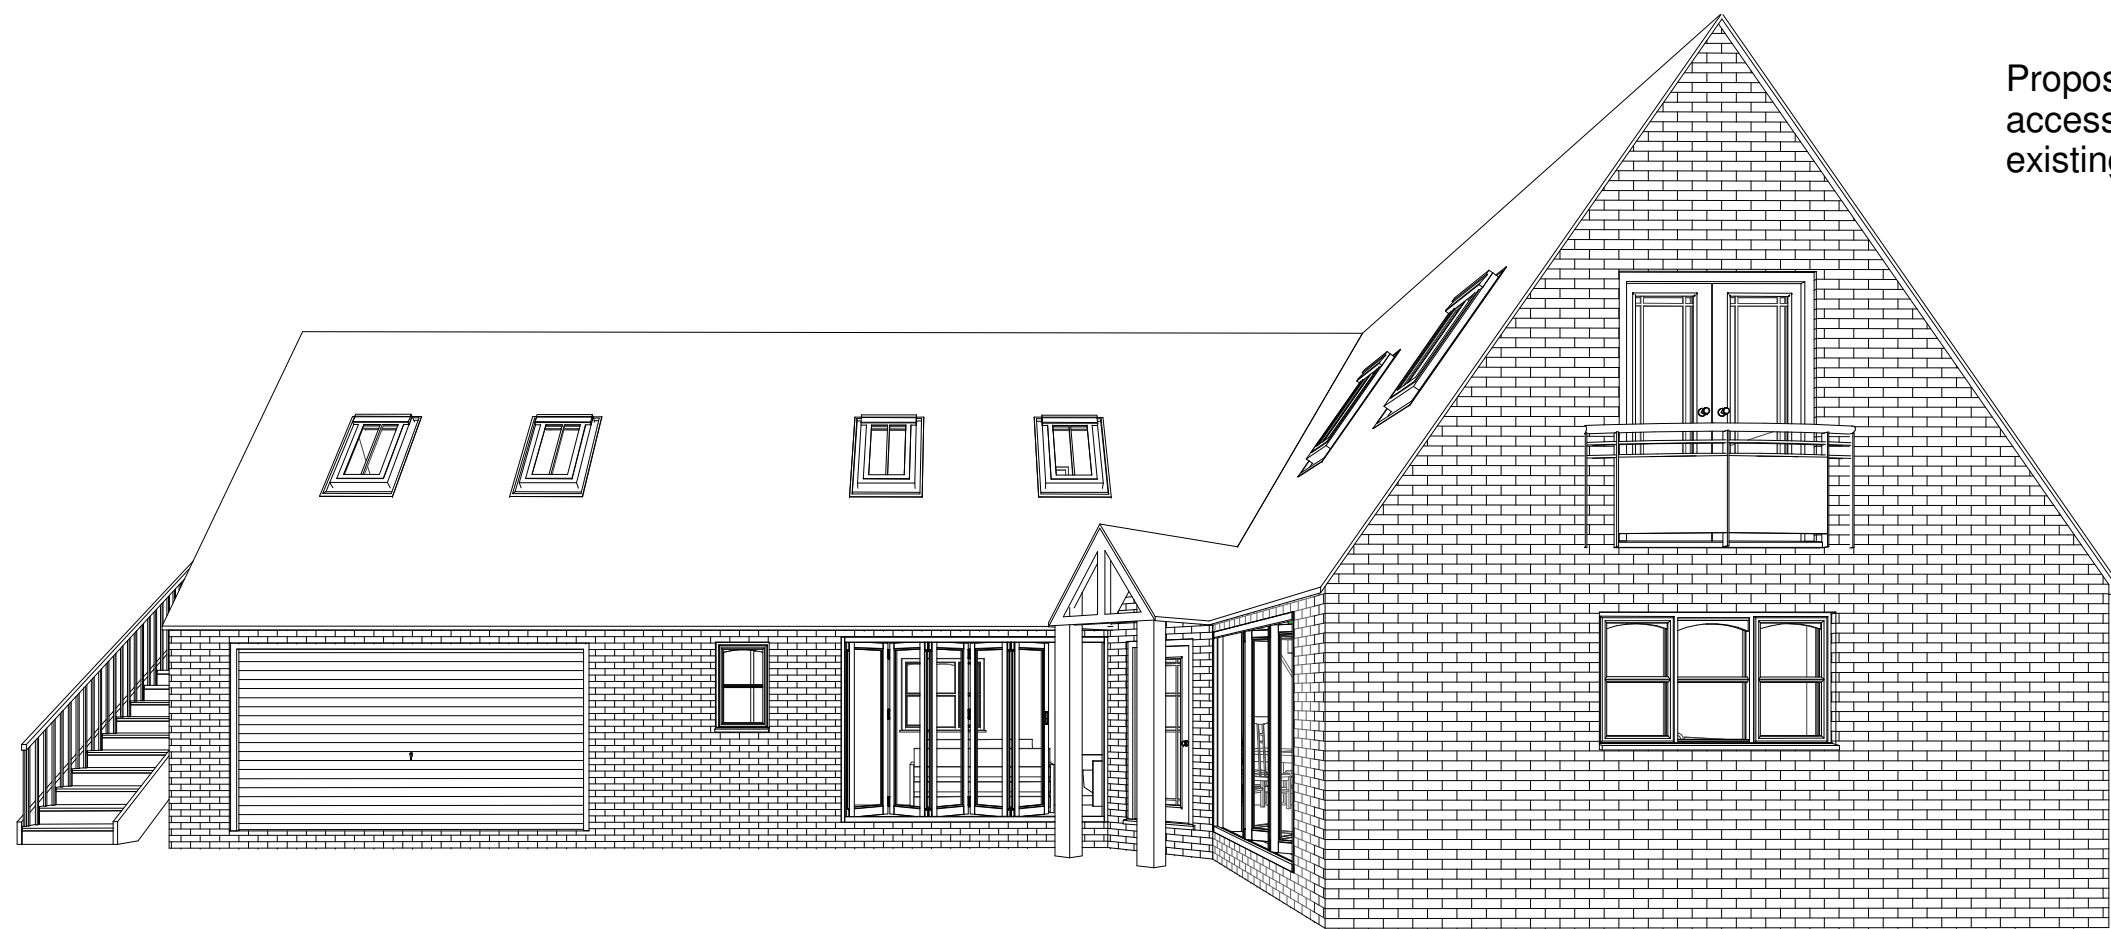
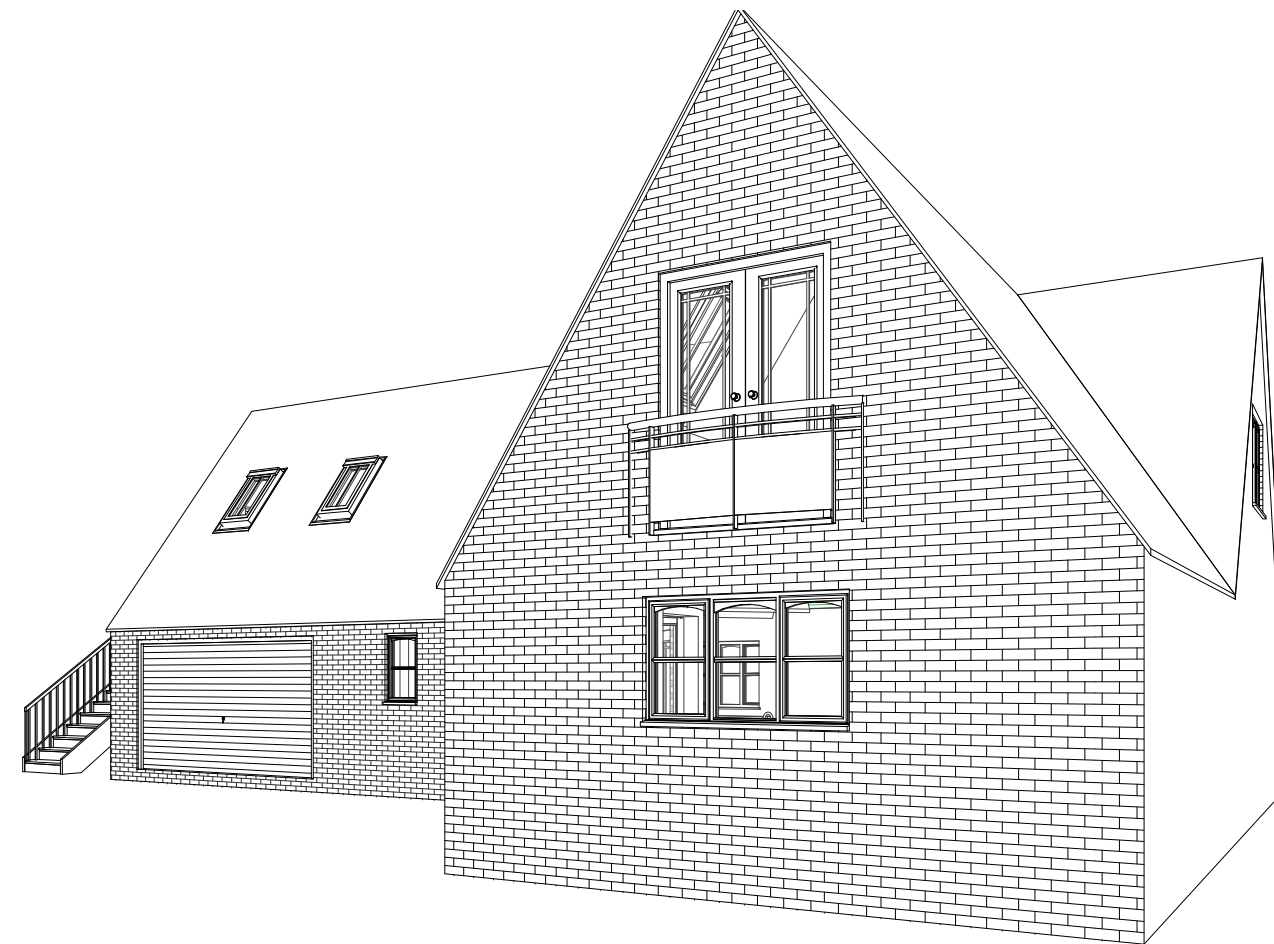


[illegible]

AUSTIN JOHN
DEVELOPMENTS

Rualen, Mill Green Road, Pinchbeck, Spalding,
Lincolnshire, PE11 3PU

contact@austinjohndevelopments.uk

PROJECT	
PROPOSED CHALET BUNGALOW AT: PLOT ADJ. 29 WOAD LANE, LONG SUTTON, SPELDING, PE12 9DL	
CLIENT	MR MOLESWORTH
DRAWING	
BLOCK PLAN SITE PLAN 3D VIEWS	

DRAWING NUMBER: AJD1016/15/01	DATE: 21/09/15
DRAWN BY: JC	SCALE (@ A1): As indicated

[illegible]