



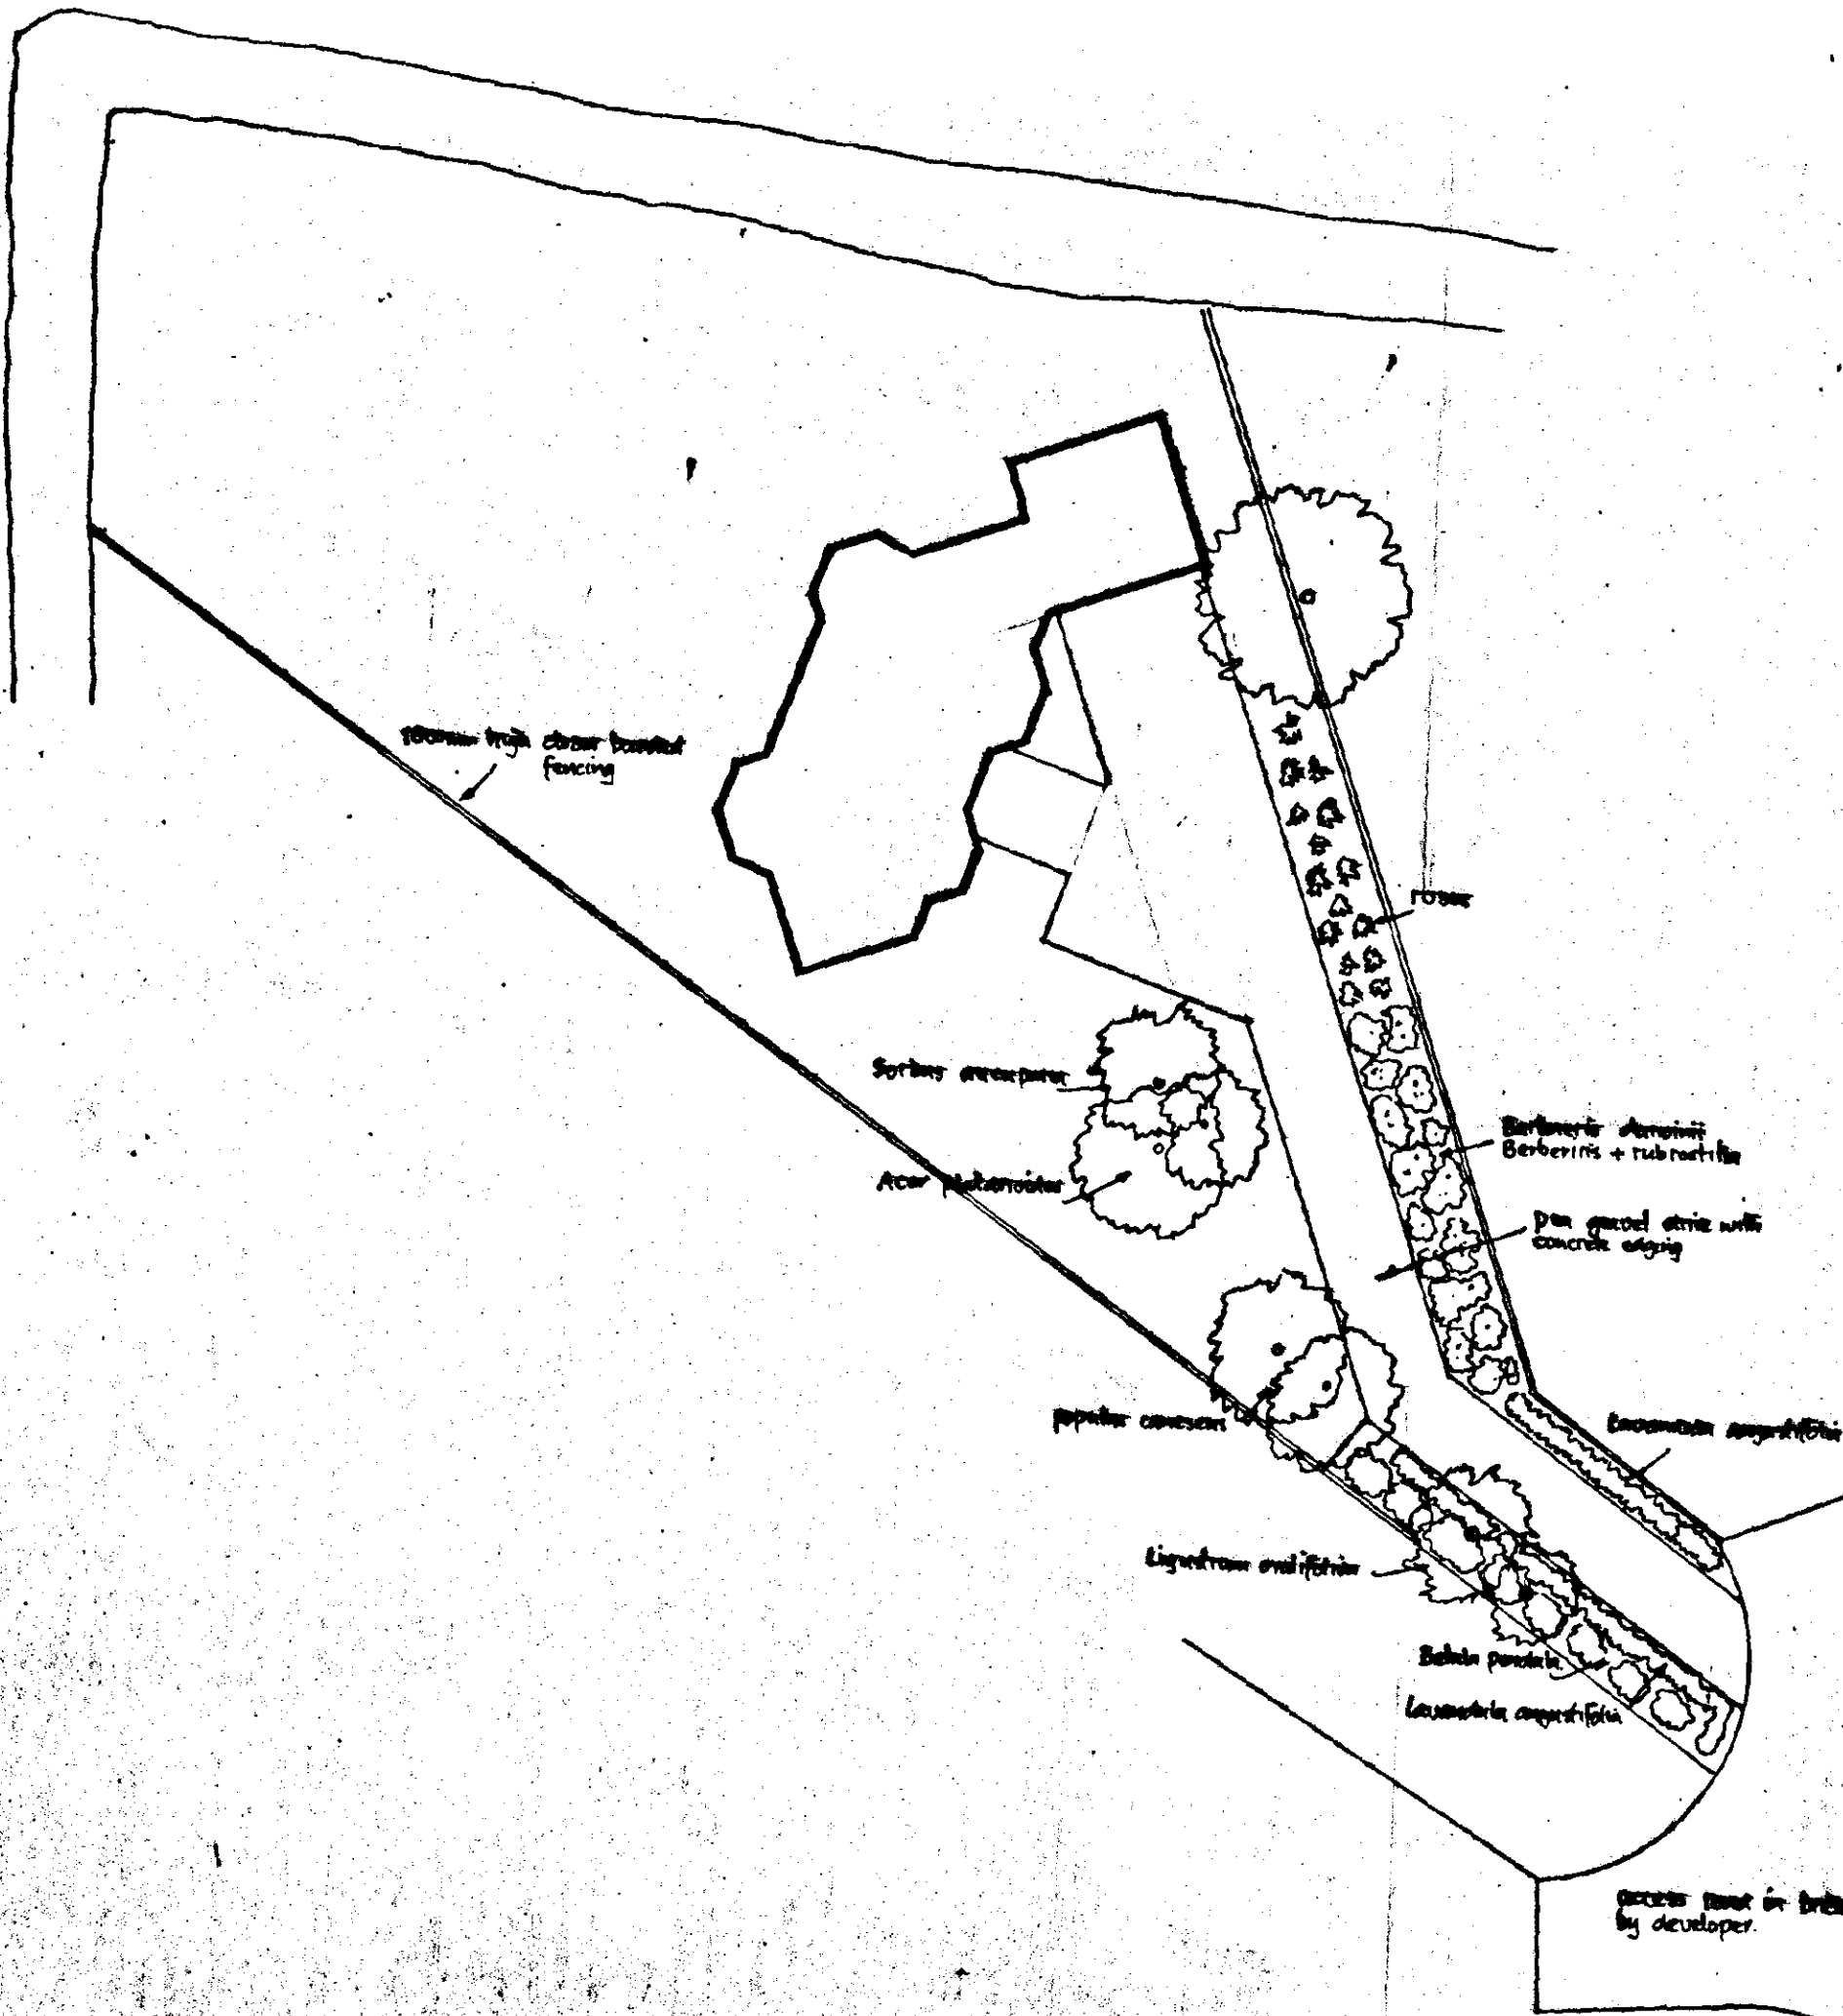


DETERMINED
PLAN

AMENDED PLAN
Ref. 0938/97 17/10/97


PROPOSED BUNGALOW OLDGATE LONG SUTTON LINCOLNSHIRE		
LANDSCAPING LAYOUT	SCALE 1:250	
	14 October 1997	
 John E. Cramp RIBA FFB Chartered Architect 14 Loddon Close Melton Mowbray, Leicestershire LE19 2FF	435/4	

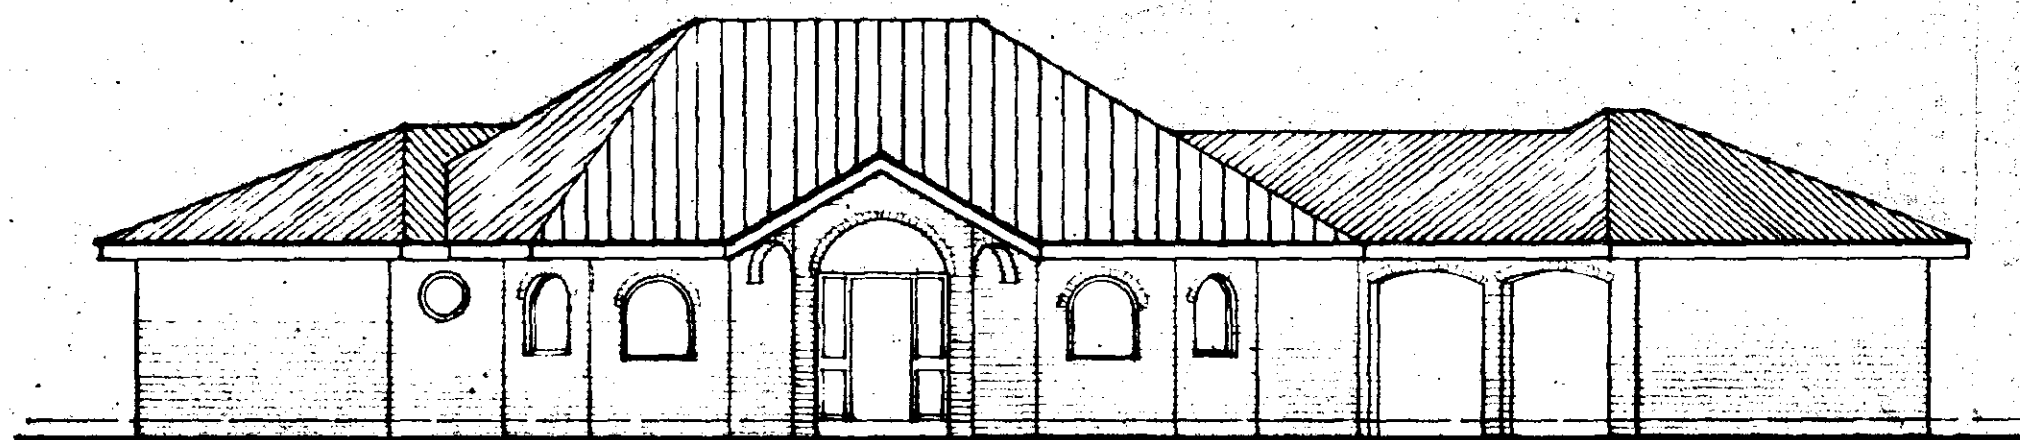


NORTH EAST ELEVATION

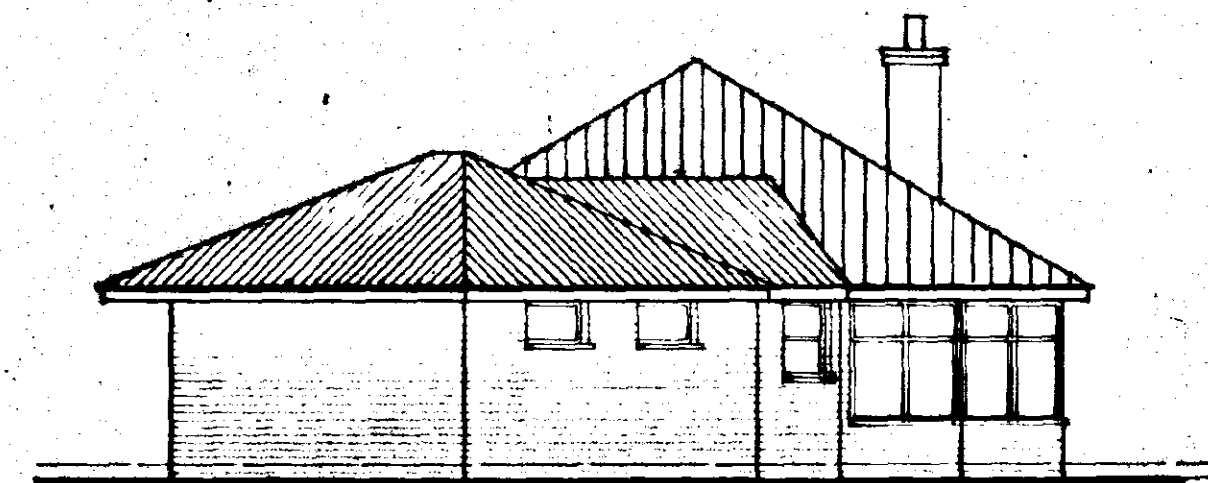


NORTH WEST ELEVATION

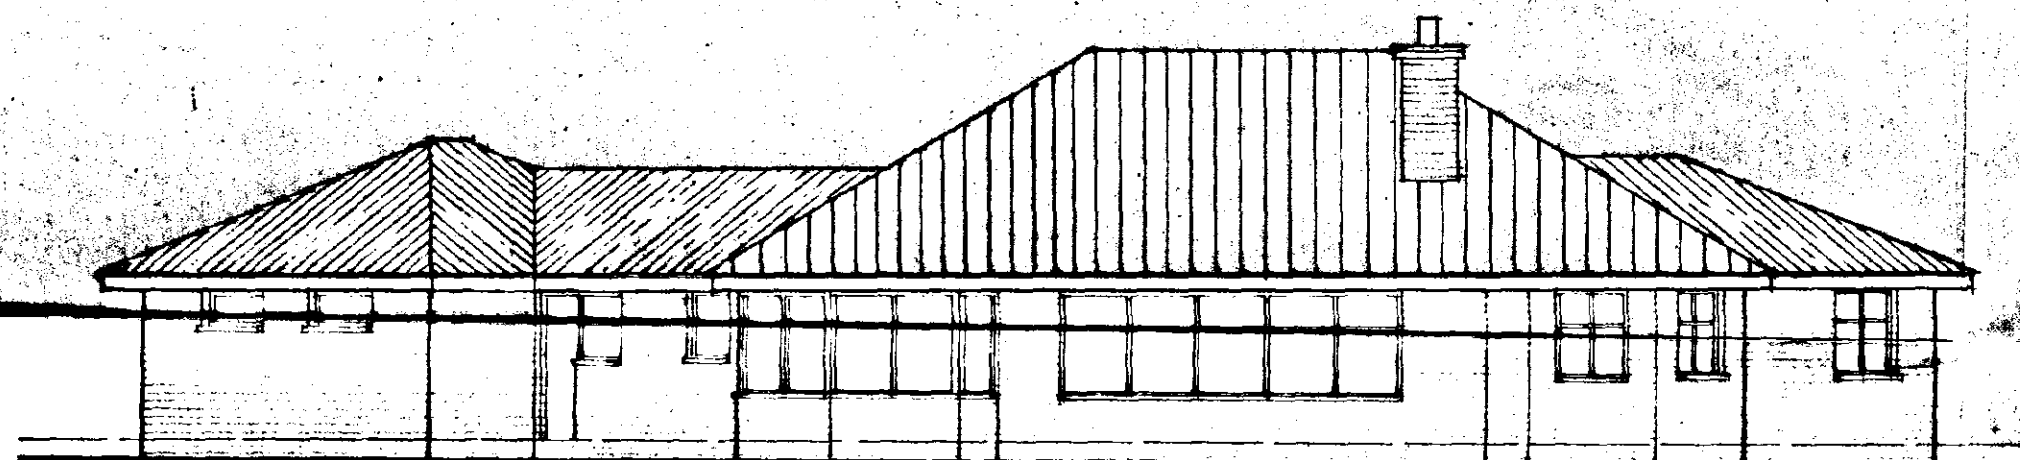


SOUTH WEST ELEVATION

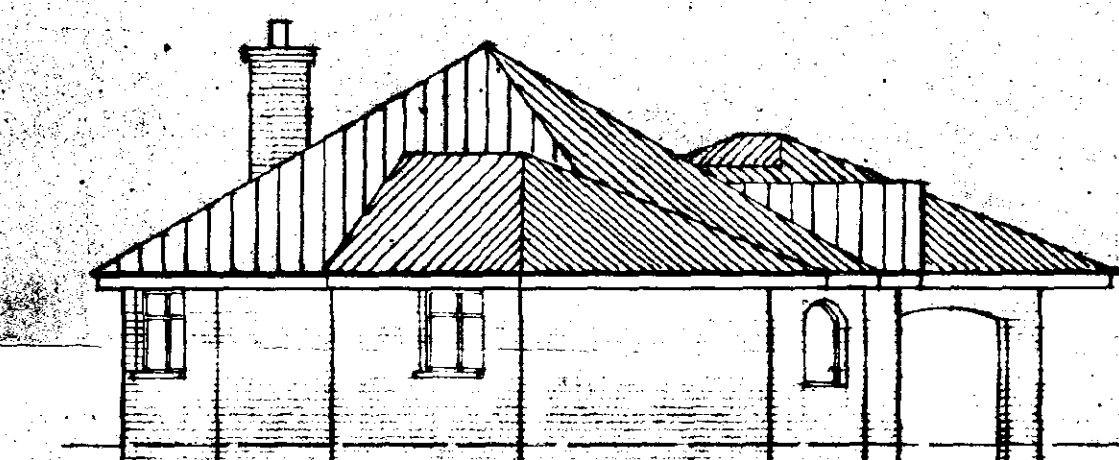

SOUTH EAST ELEVATION

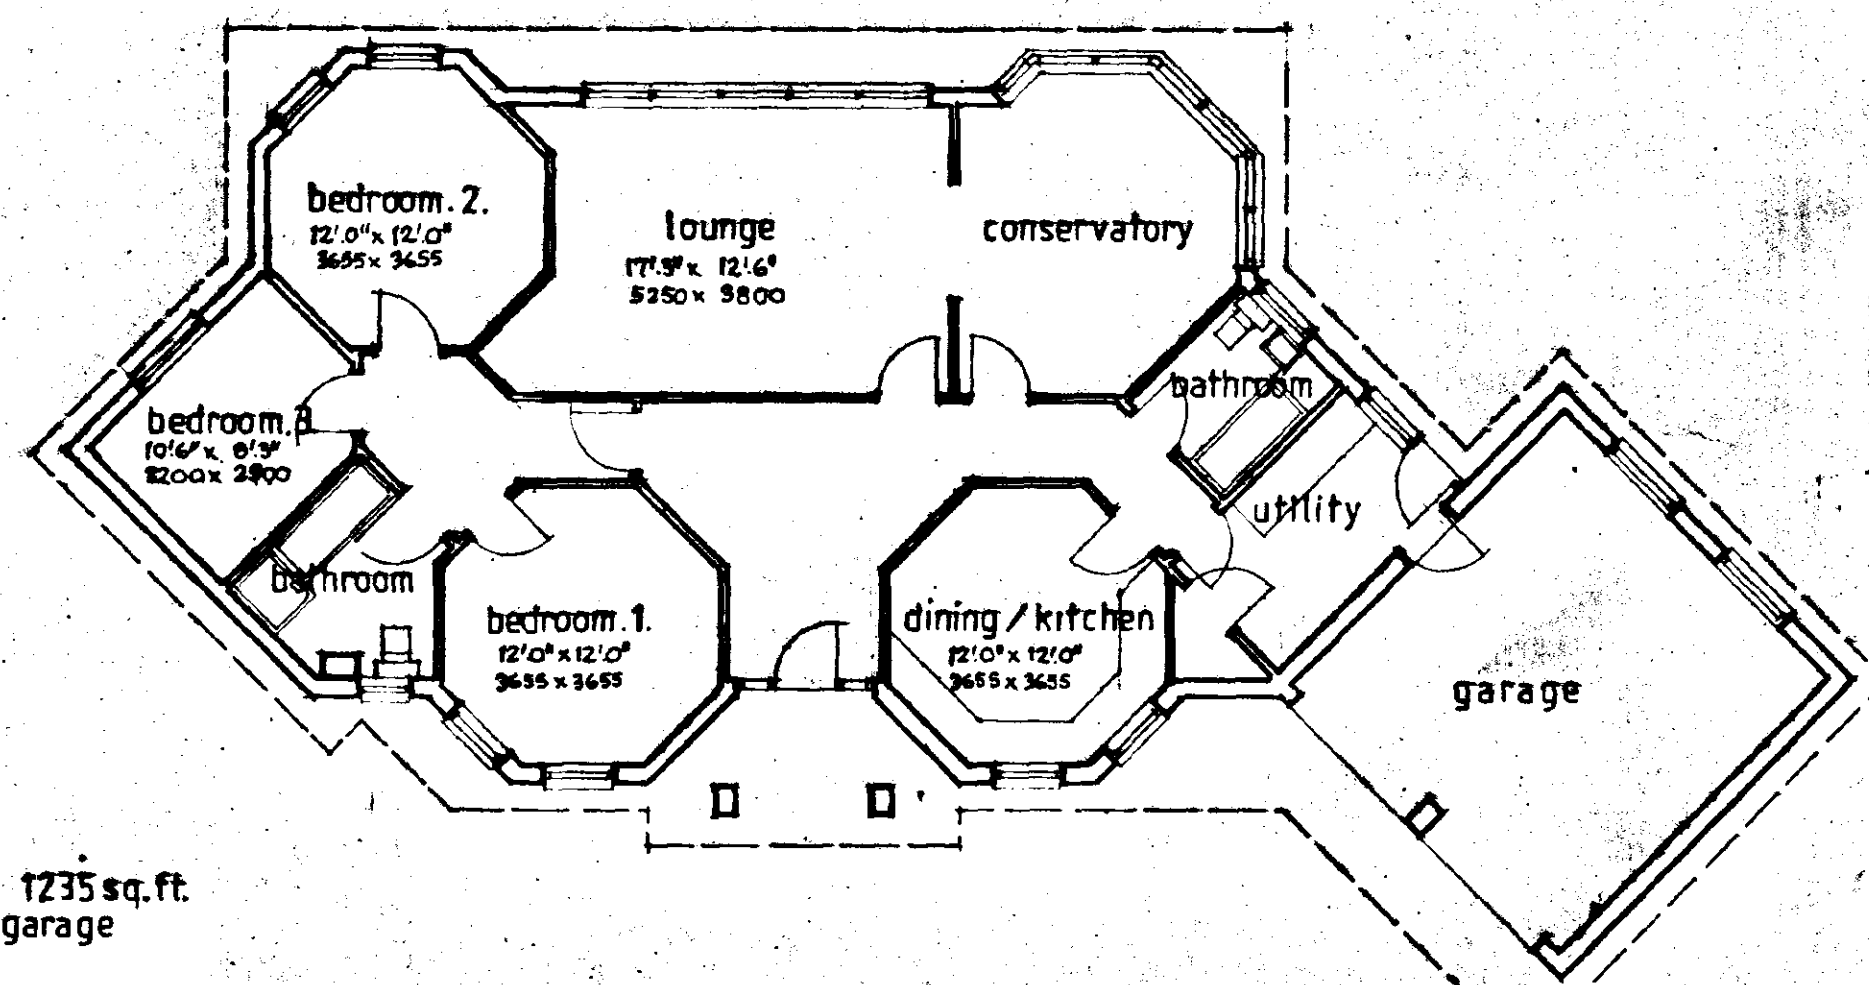

floor area 1235 sq. ft.
excluding garage

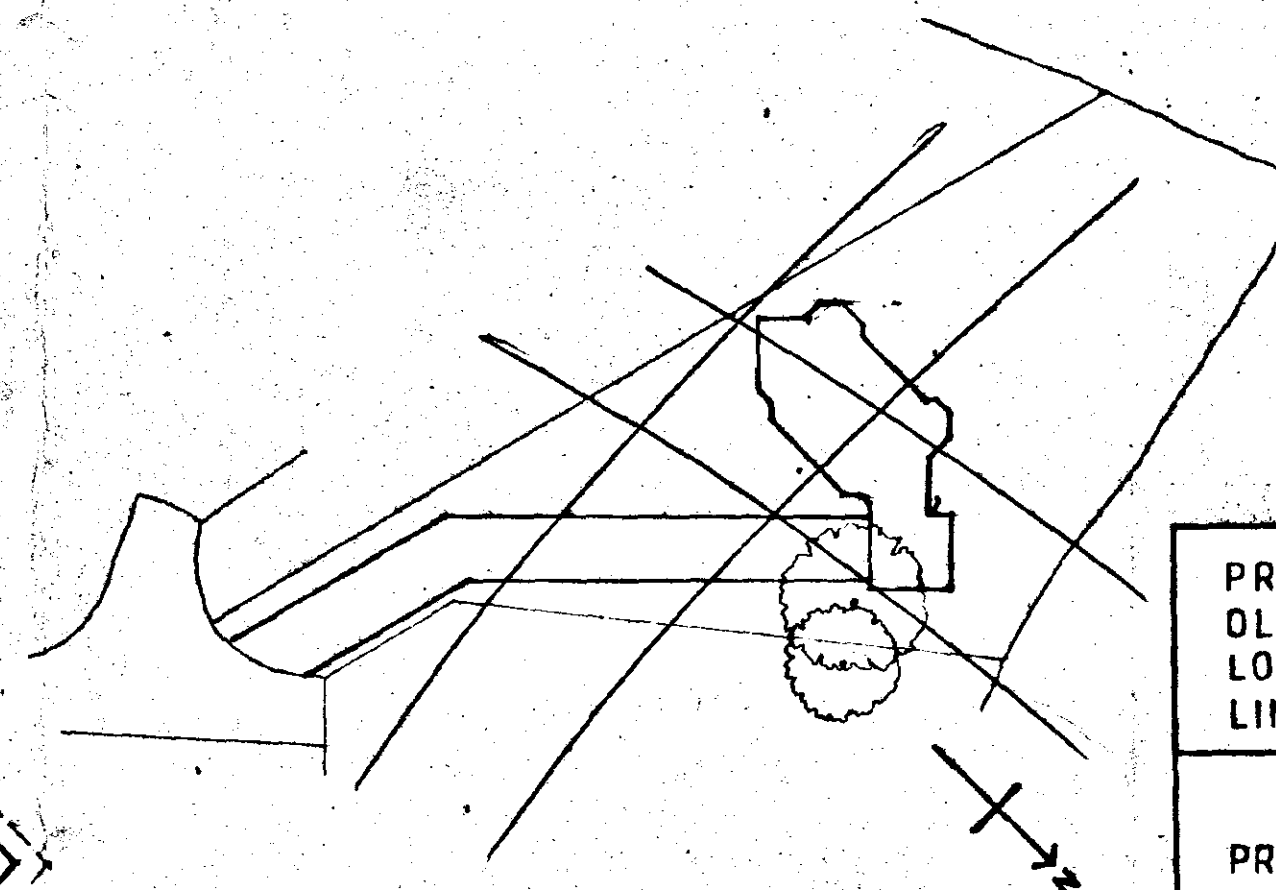

AMENDED PLAN

Ref.

SOUTH HOLLAND DC
HOUSING & PLANNING

-8 SEP 1997

Ref: 0938/97

PROPOSED BUNGALOW
OLDGATE
LONG SUTTON
LINCOLNSHIRE

PROPOSED LAYOUT

SCALE
1:100

13 May 1997

**DETERMINED
PLAN**



John E. Cramp RIBA FFB
Chartered Architect
14 Loddon Close
Melton Mowbray, Leicestershire

435/1