

BULL LANE




KEY PLAN

SCALE 6"=1M.

SHDC
Planning & Development

20 OCT 2004

Ref:

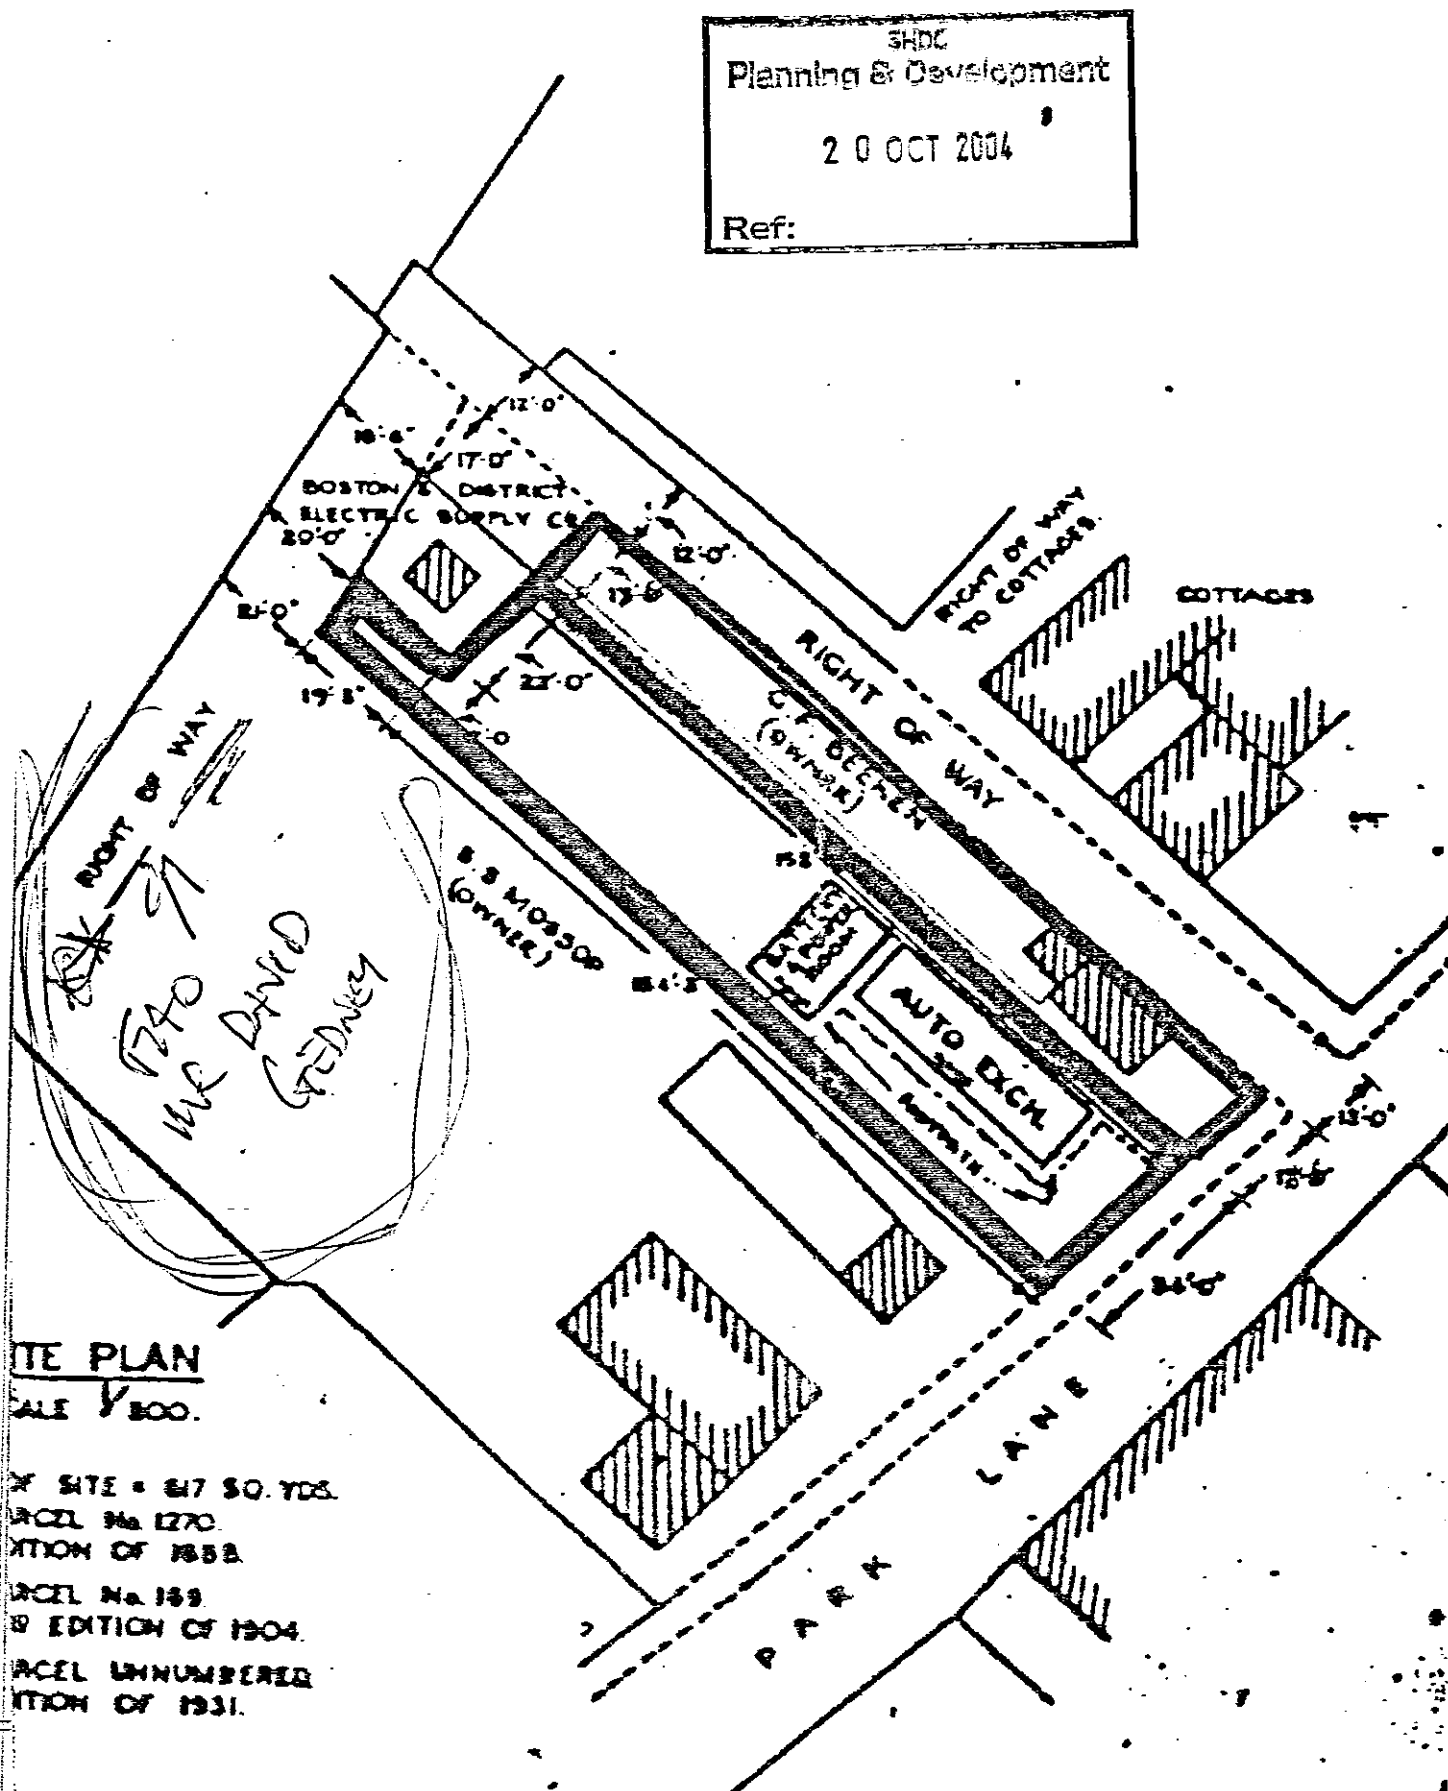

SITE PLAN

SCALE 1"=100'

OF SITE = 817 SQ. YDS.

ACEL No. 1270.

ITION OF 1888.

ACEL No. 188.

8 EDITION OF 1904.

ACEL UNNUMBERED

ITION OF 1931.