
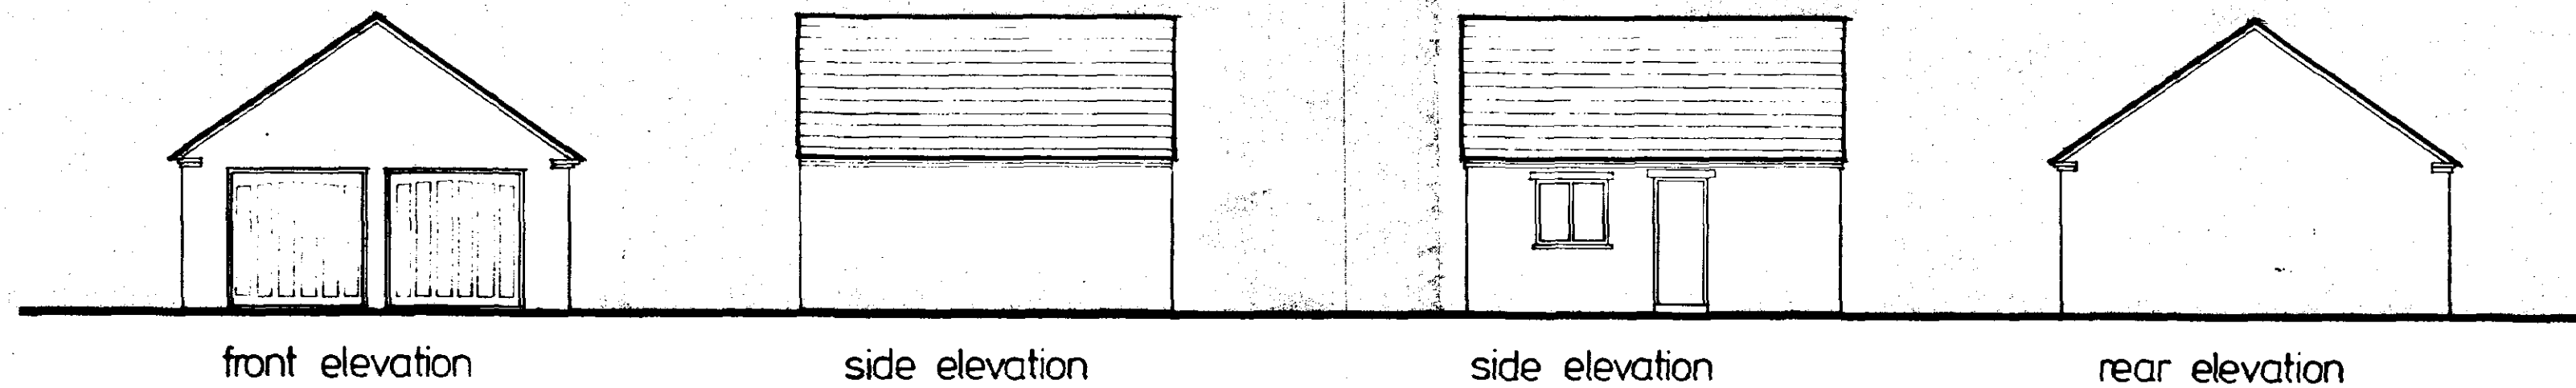


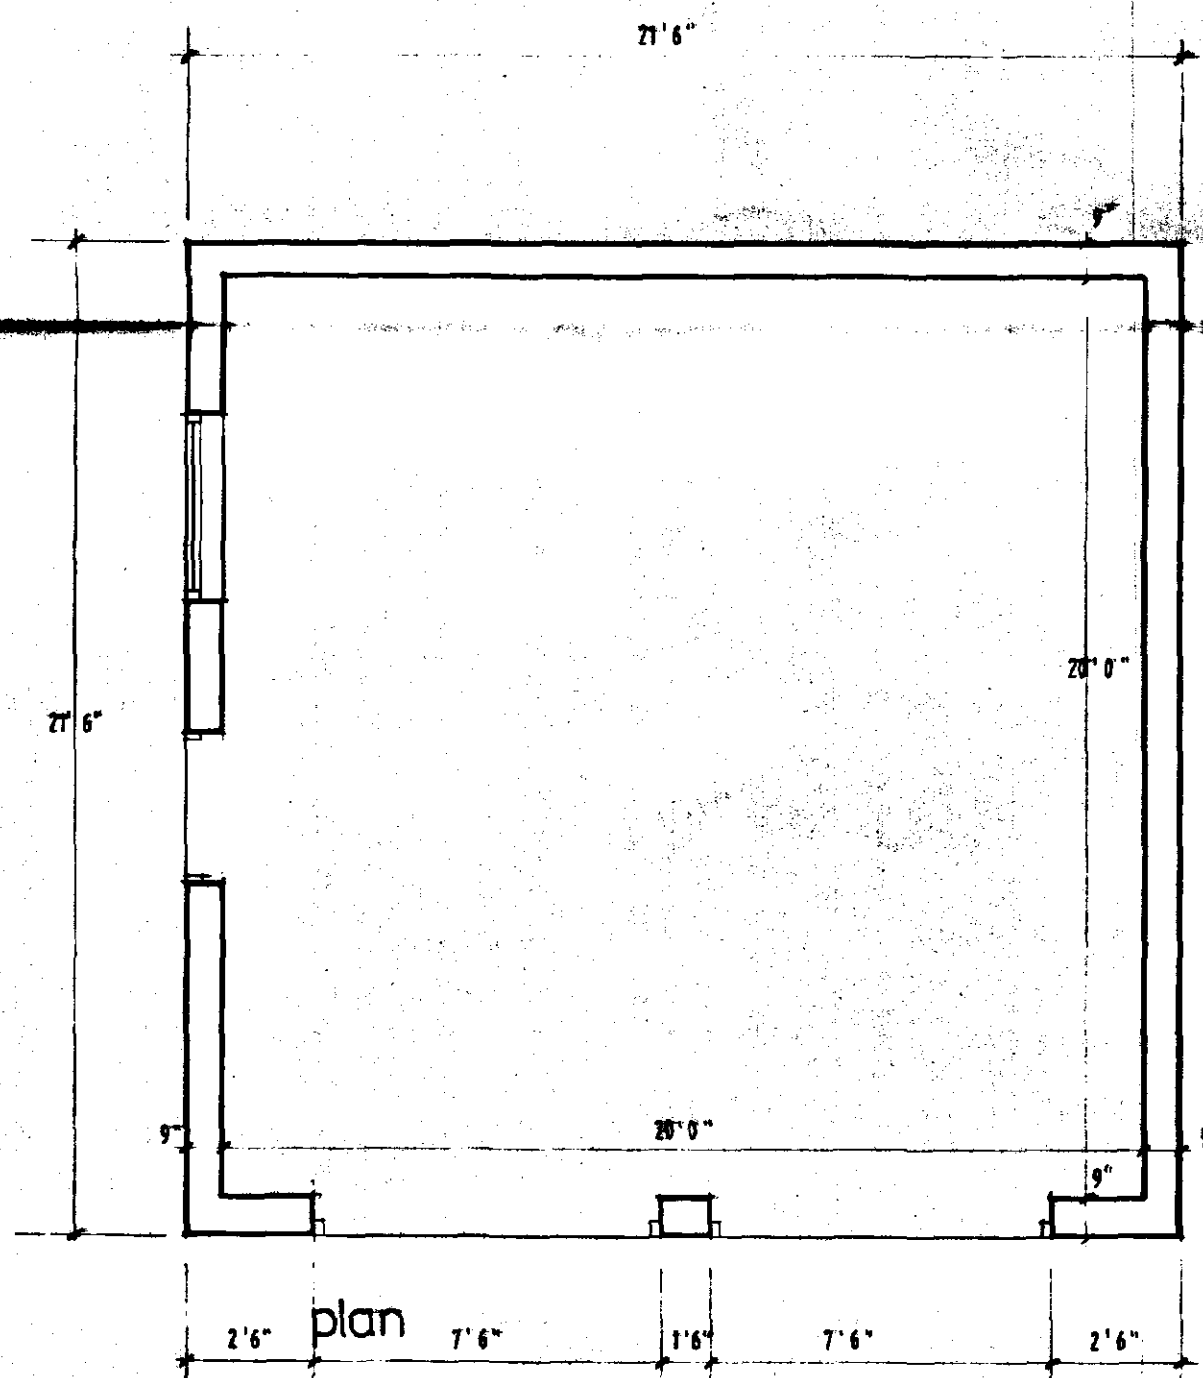

SOUTH HOLLAND DC
HOUSING & PLANNING
23 SEP 1998
Ref: 0946/98

Double garage.

Proposed extension and alterations at Dunromin', Seagate Road,
Long Sutton, for Mr D. Brewster.

Steedman Jervis Clarke

Town Planners and Surveyors.

Castle House, South Street, Ashby-de-la-Zouch, Leics, LE65 1BQ. Telephone (01530) 411883.


Scales: 1:50, 1:100.

Date: September 1998.


Drg. no. B204 / 1.b.




front elevation

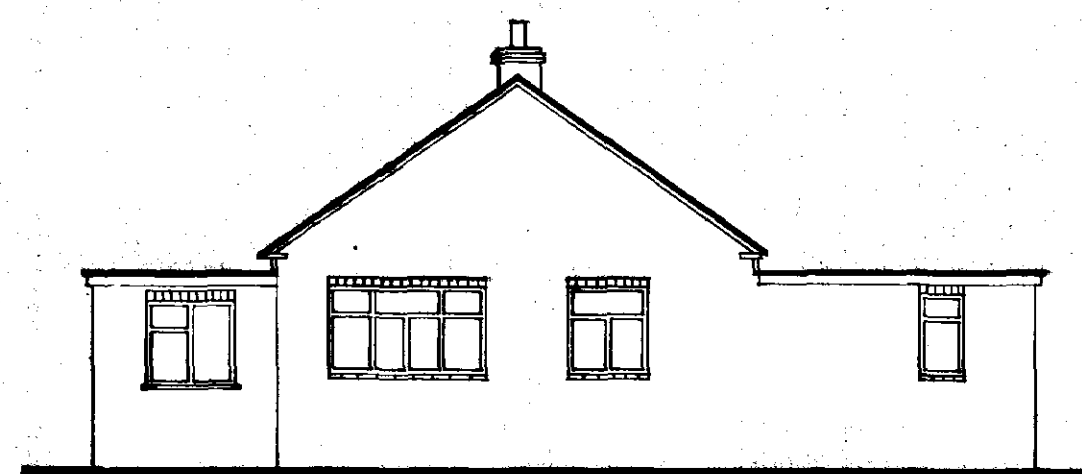


side elevation

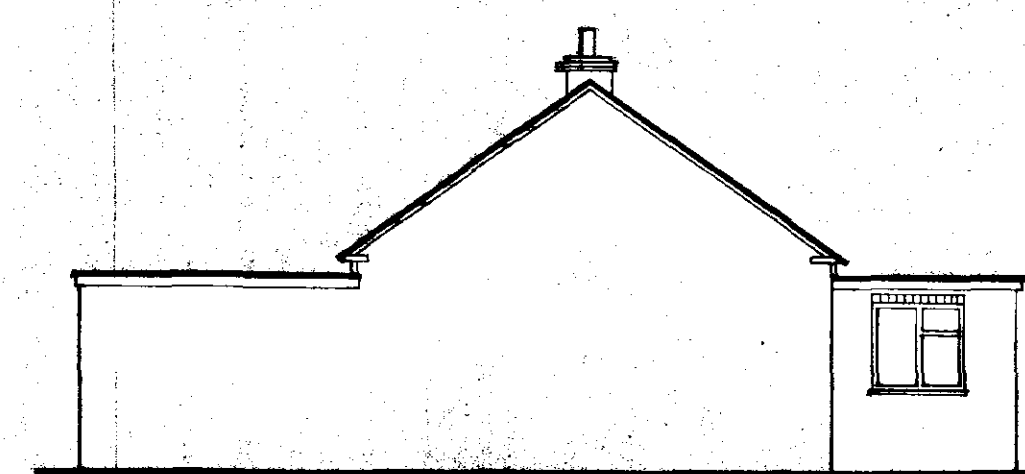

side elevation

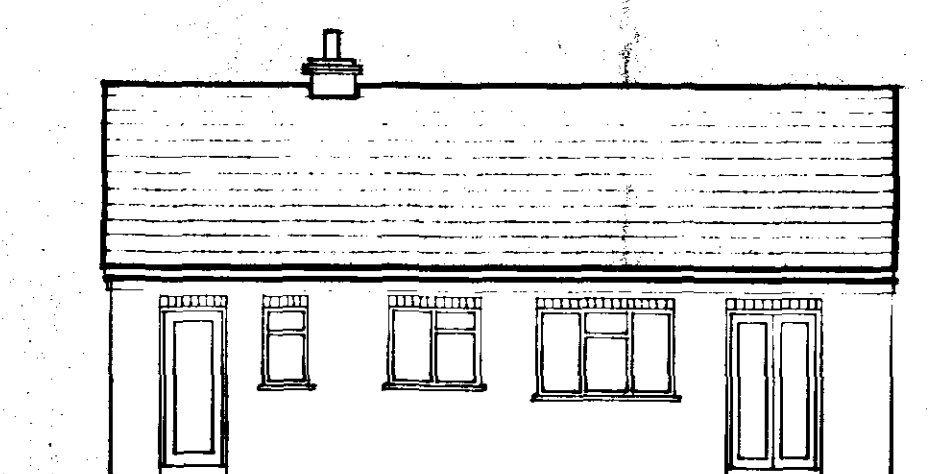

rear elevation

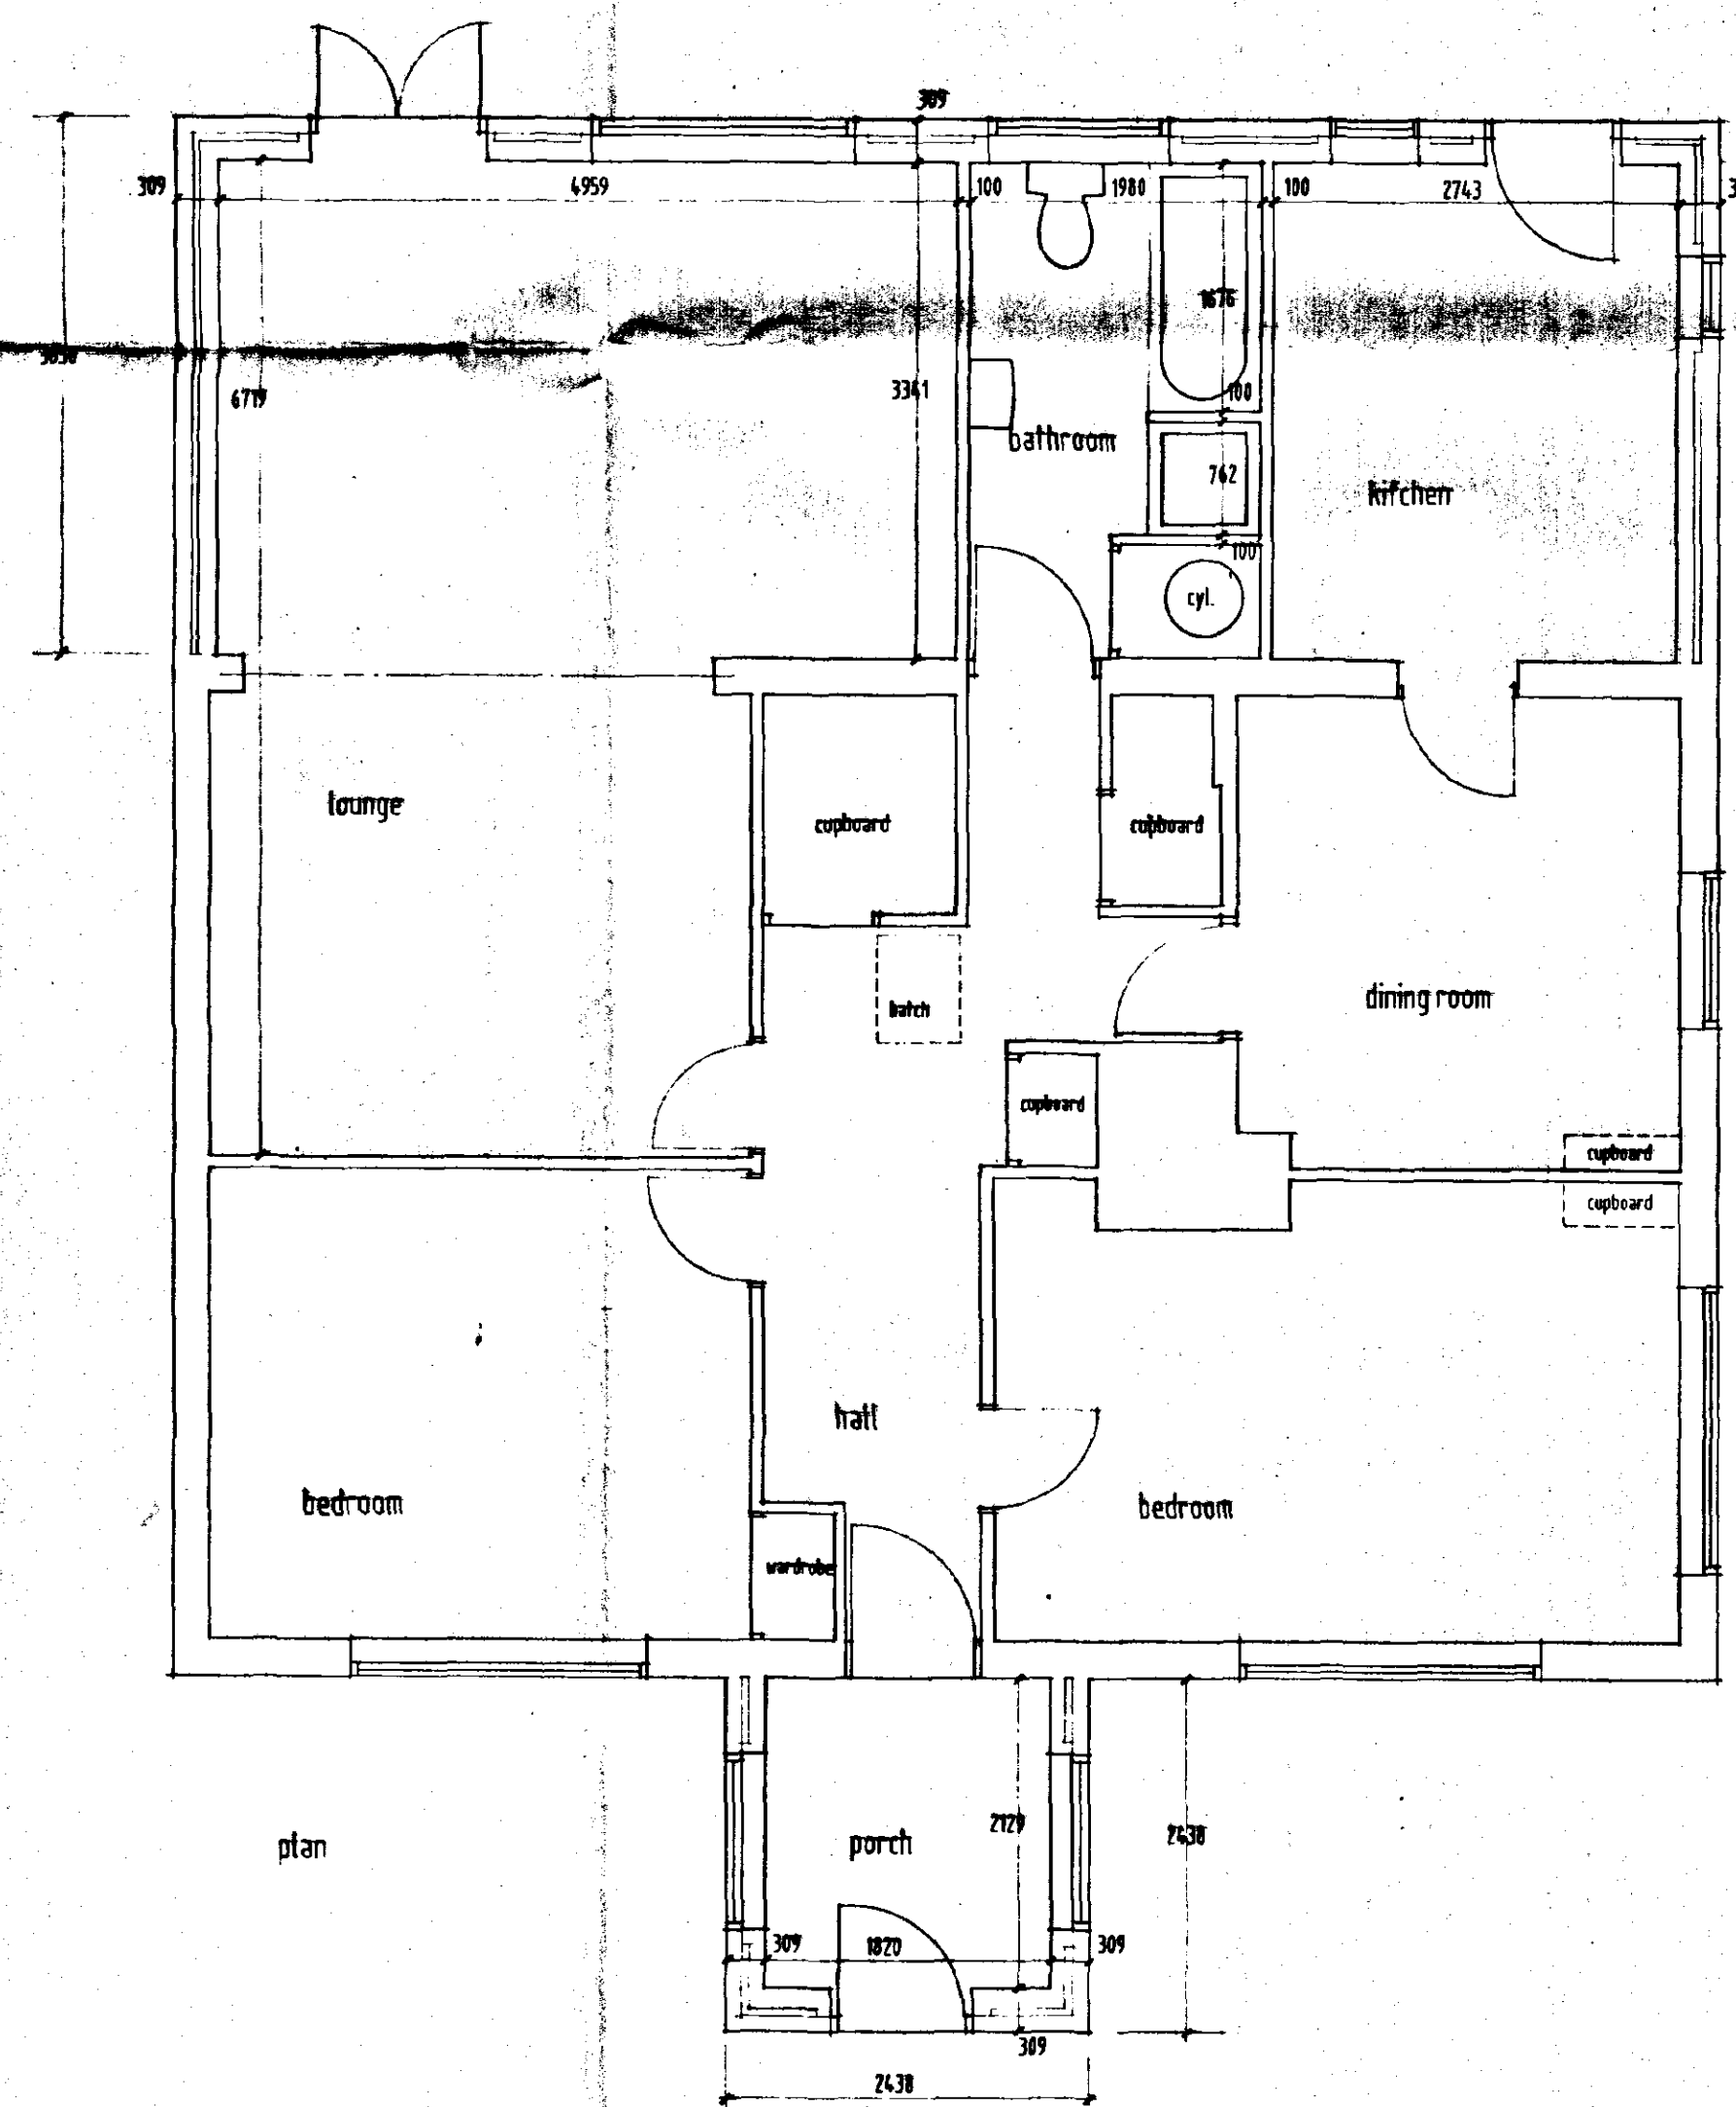

**DETERMINED
PLAN**

SOUTH HOLLAND DC
HOUSING & PLANNING
23 SEP 1998
Ref: 0946/98

As proposed.




Proposed extension and alterations at Dunromin, Seagate Road,
Long Sutton, for Mr D. Brewster.

STEEDMAN
JERVIS
CLARKE

Castle House - South Street - Ashby-de-la-Zouch - Leicestershire LE65 1BY Telephone Ashby-de-la-Zouch (01530) 411883
Town Planning and Development - Building Design - Residential and Commercial Valuation and Sales


Scales: 1:50, 1:100. Date: September 1998. Drg. no. B204 / 3.

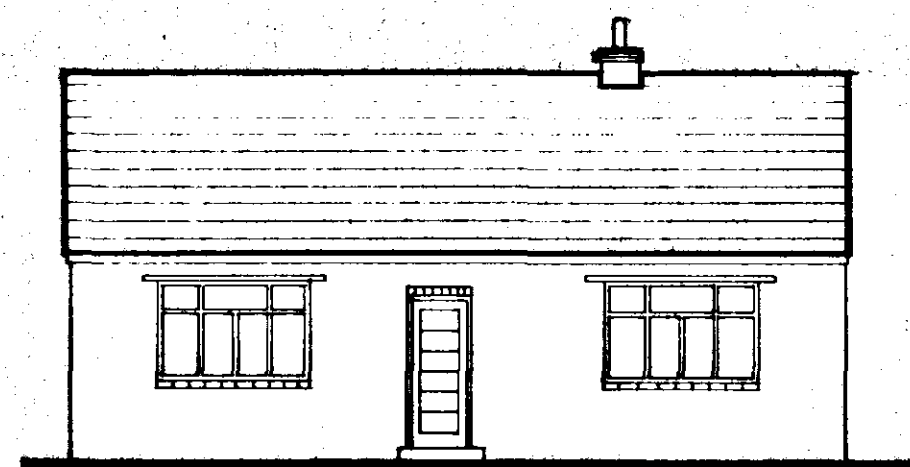


front elevation




side elevation

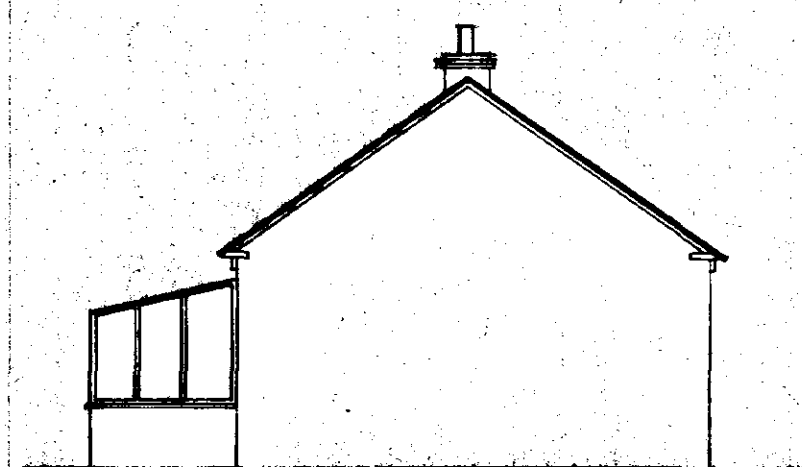

side elevation

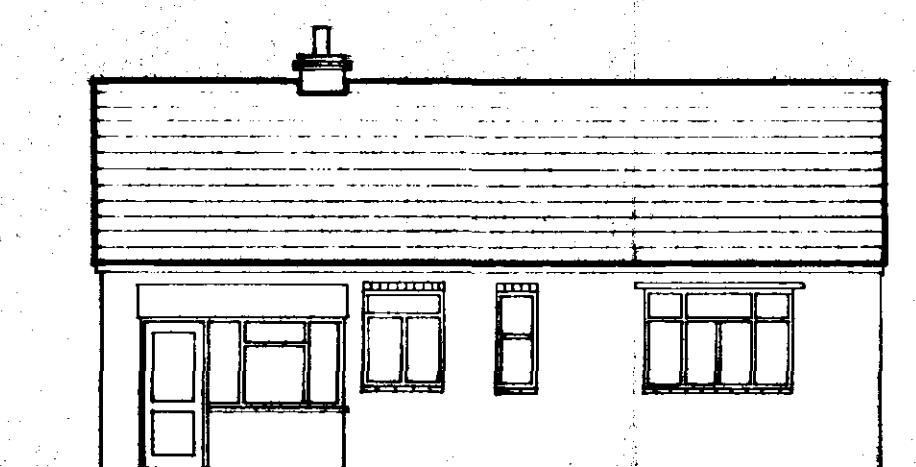

rear elevation

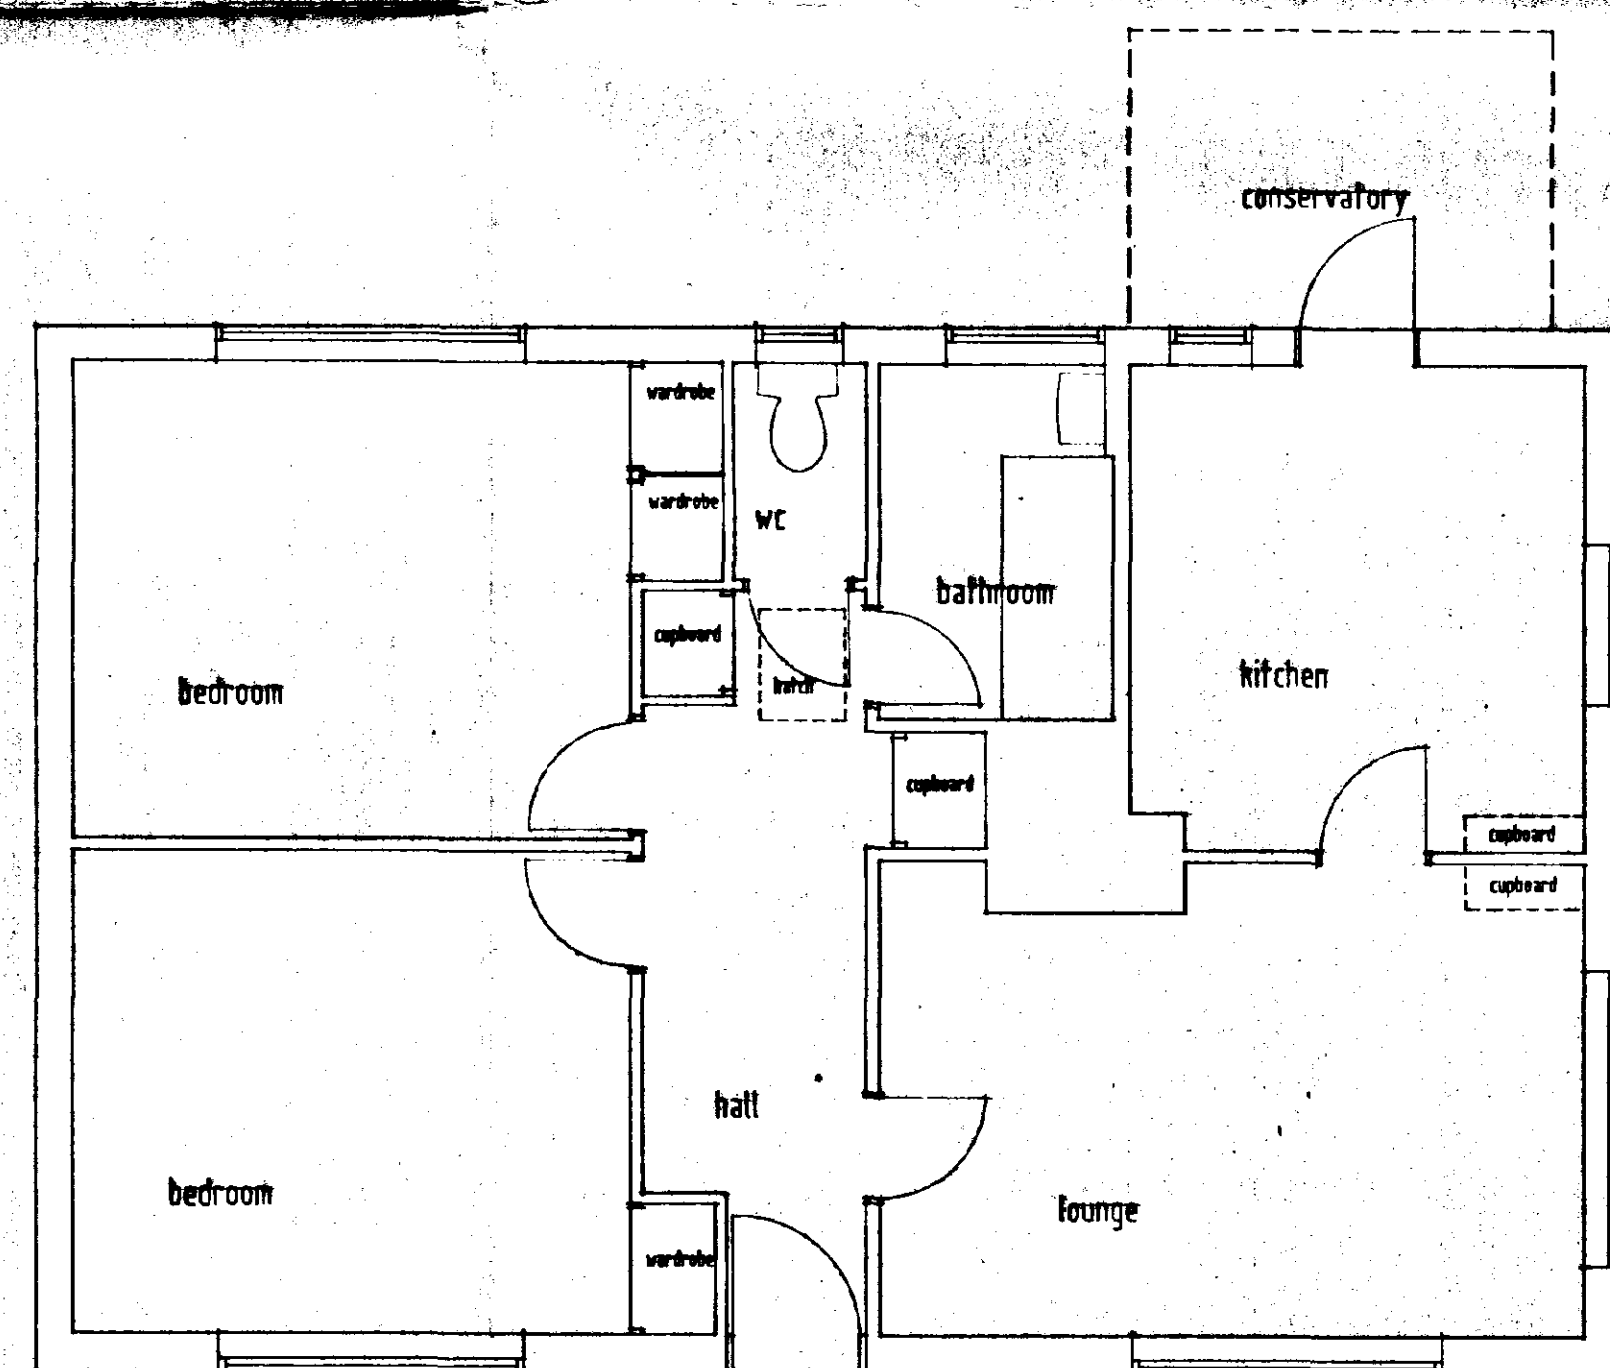


plan

**DETERMINED
PLAN**

SOUTH HOLLAND DC
HOUSING & PLANNING
23 SEP 1998
Ref: 0946/98

As existing.

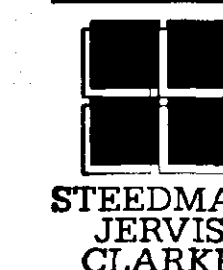

Proposed extension and alterations at Dunromin', Seagate Road,
Long Sutton, for Mr D. Brewster.

Castle House - South Street - Ashby-de-la-Zouch - Leicestershire LE65 1HQ - Telephone Ashby-de-la-Zouch (01530) 411883
Town Planning and Development - Building Design - Residential and Commercial Valuation and Sales

Scales: 1:50, 1:100. Date: September 1998. Drg. no. B204 / 2.