
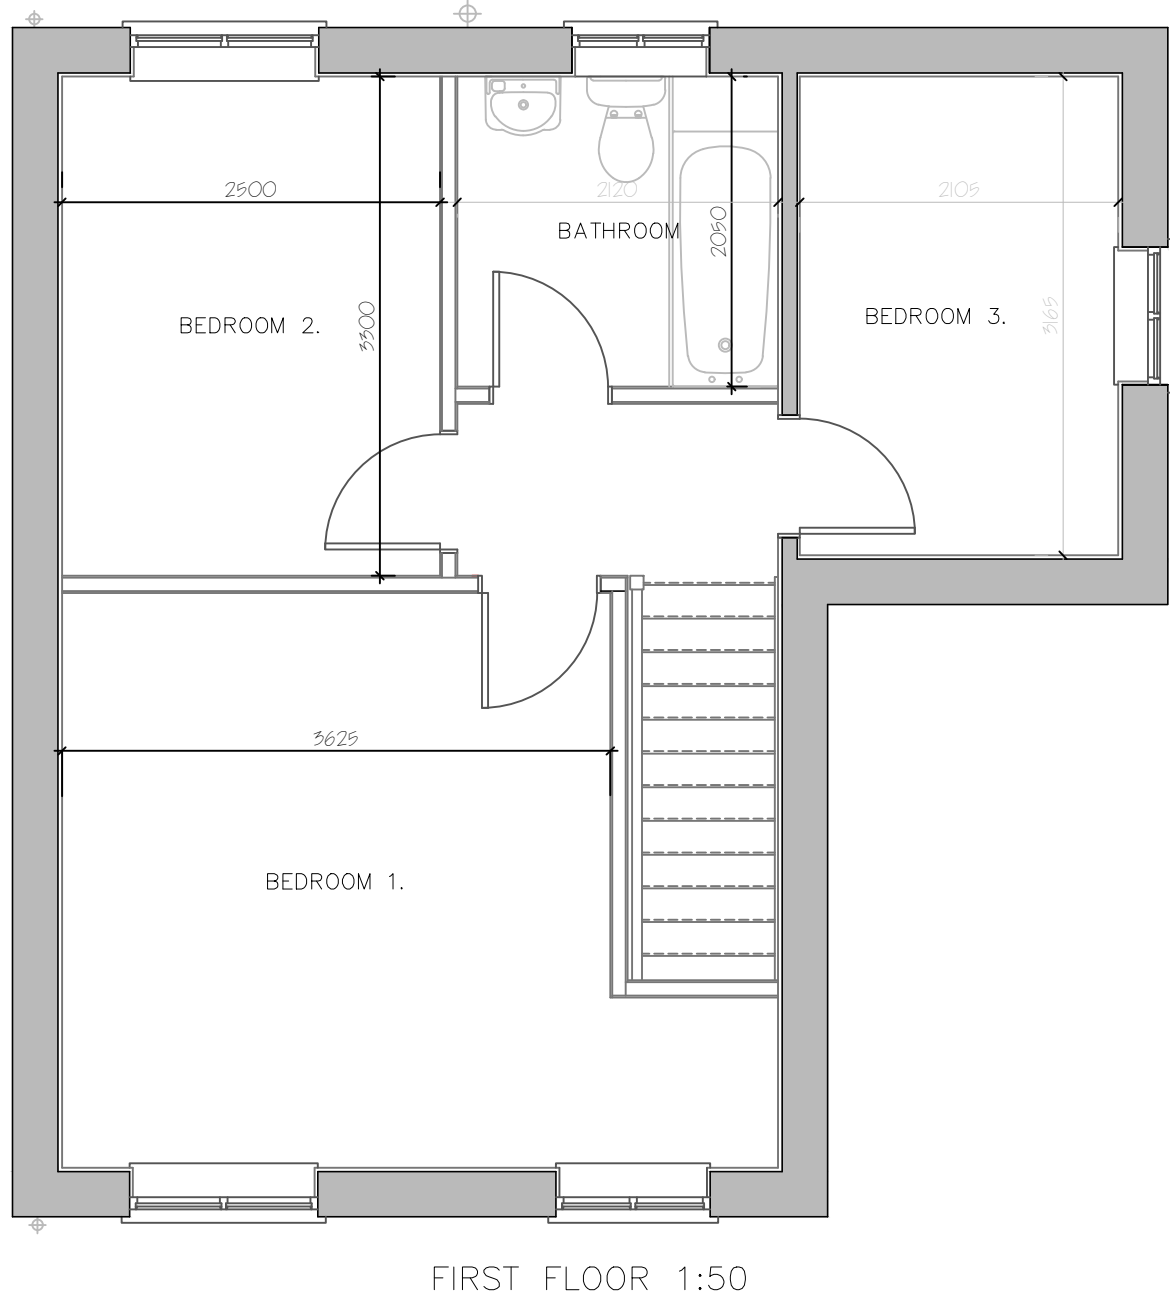
 
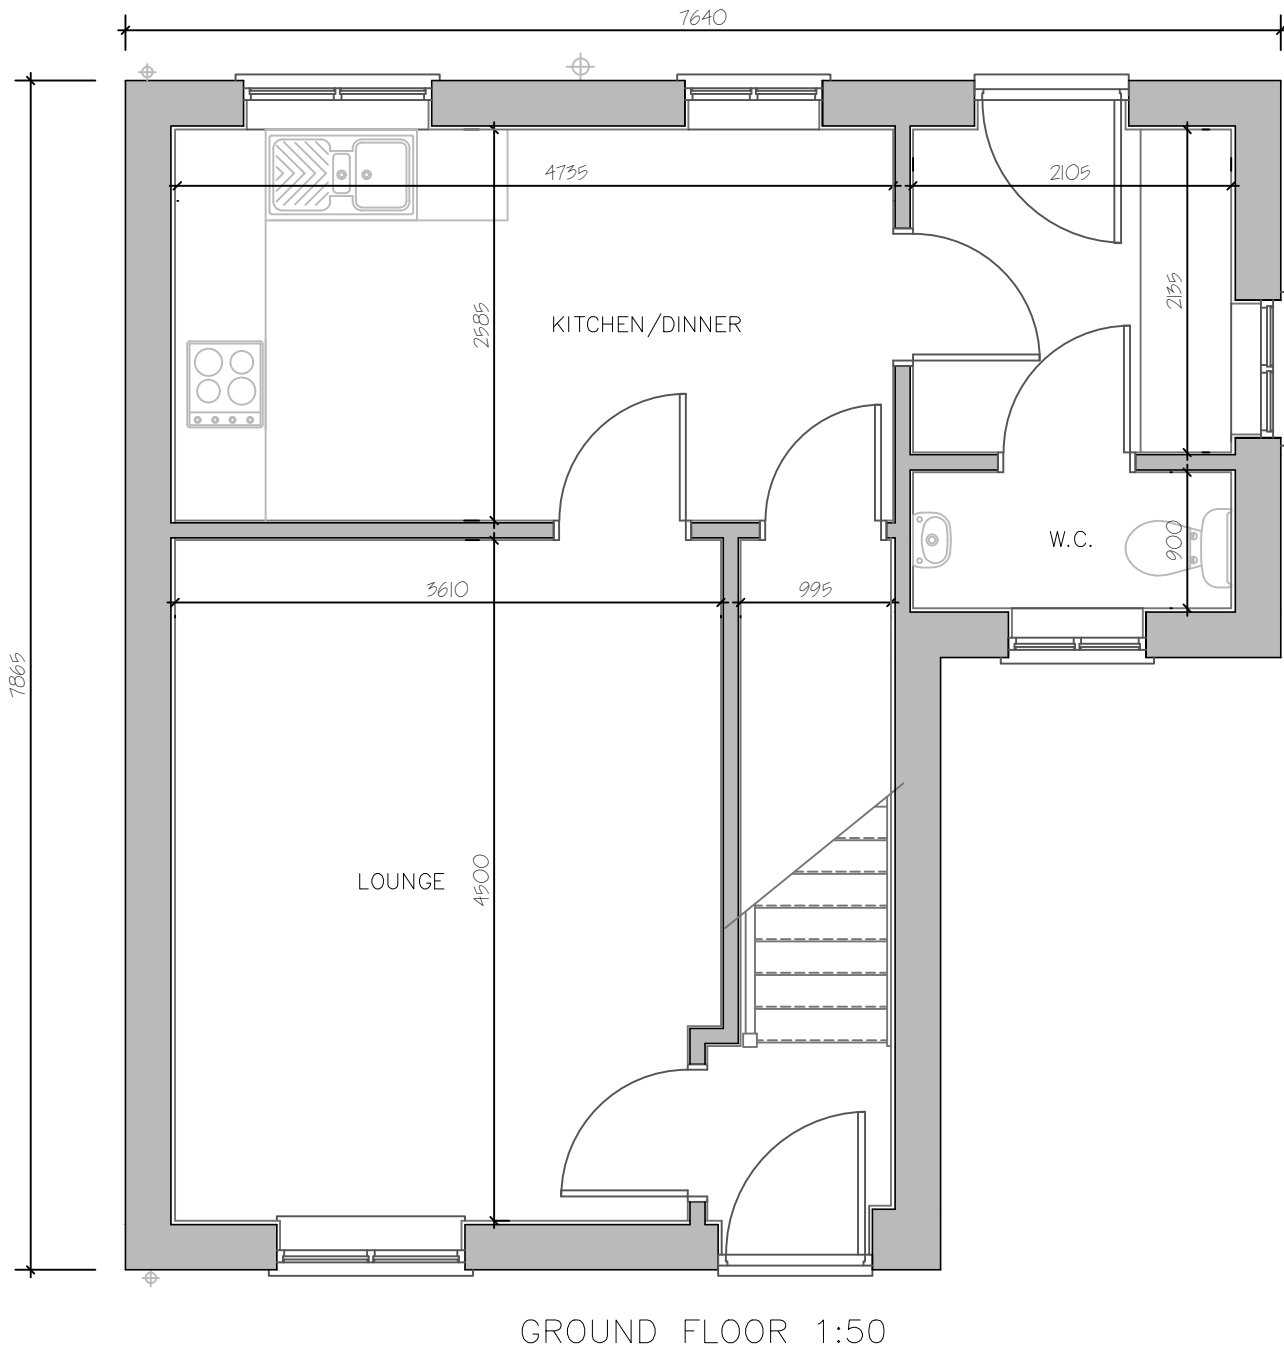
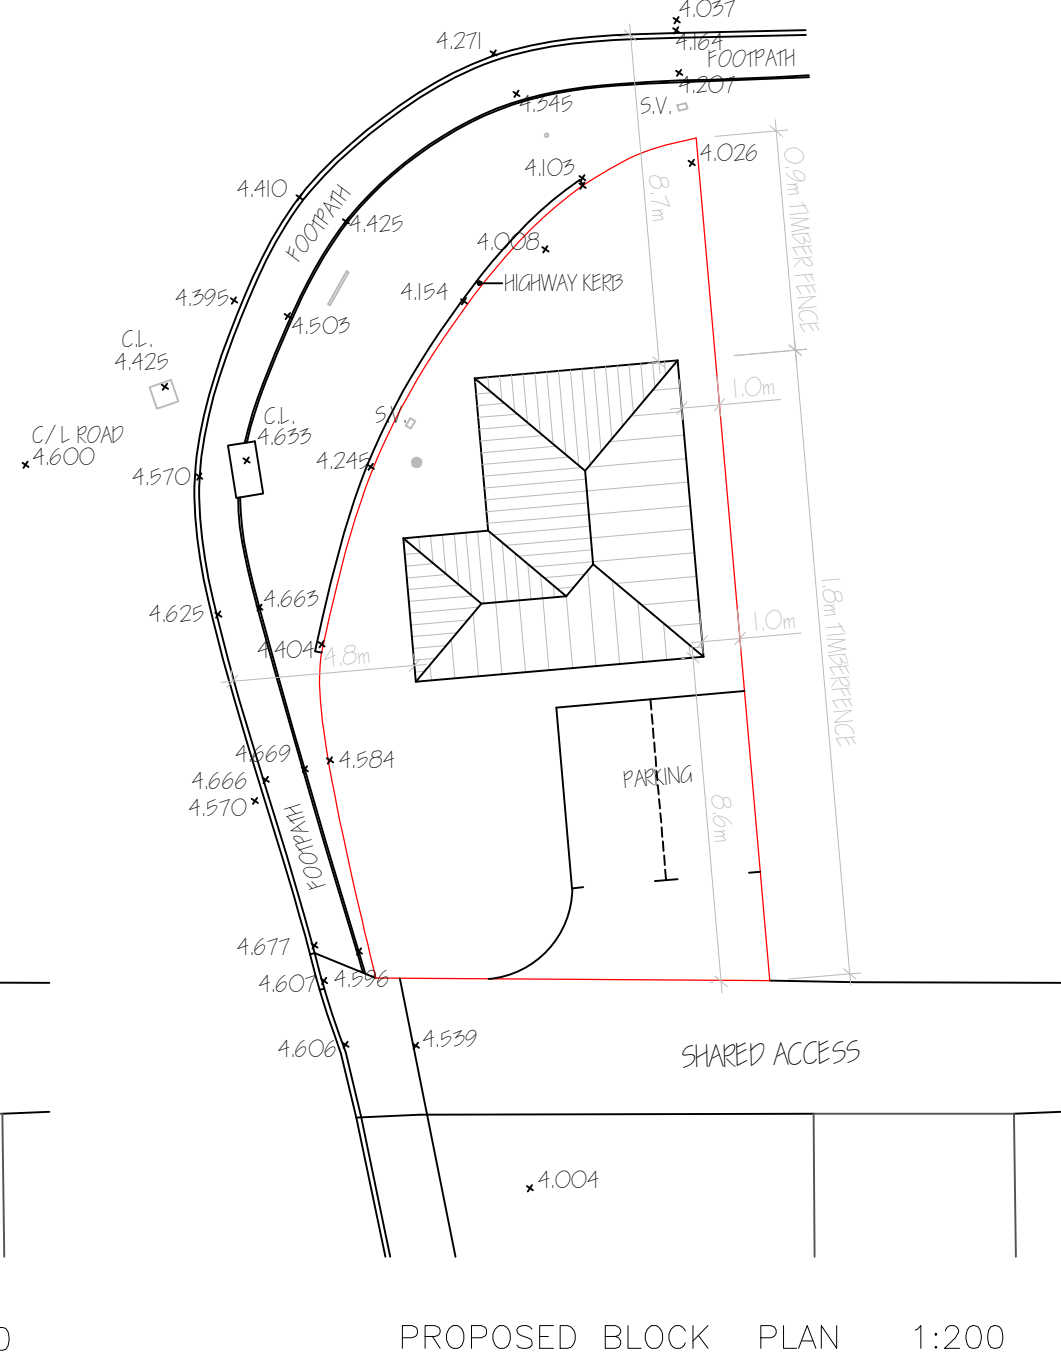
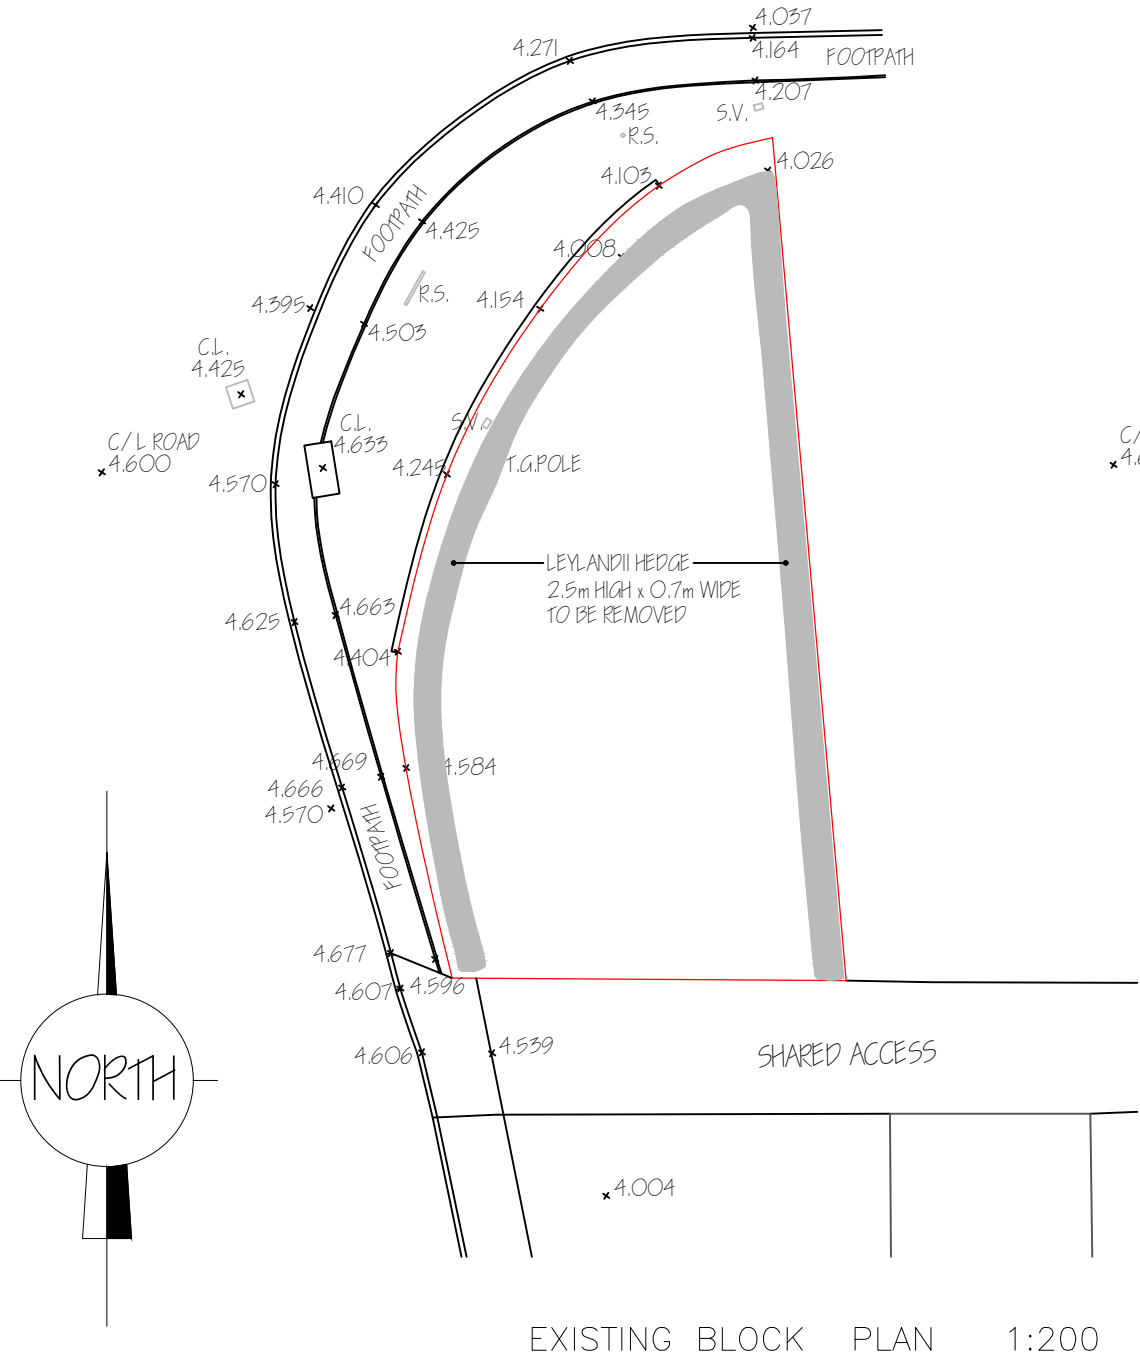


All dimensions and levels are to be checked onsite before work is put into hand.

This drawing is limited in the information it contains and therefore must only be used to obtain planning permission.

Do not scale from this drawing, any measurements that are taken from the drawing must be checked alongside site measurements.

The measurements on this drawing are not to be scaled and used for construction or ordering purposes.

 

2.5m Leylandi hedge to be removed and replaced with a 1.5m close boarded timber fence topped with 0.3m square timber trellis to allow for maximum light flow to the adjoining property whilst maintaining privacy for the homeowner.

A	240918	MF	Changes to notes, layers & colours
revision	date	init.	revision details.
Client:			
MR & MRS P WRIGHT			
Project:			
PROPOSED 3 BED DWELLING			
adj. to 84 ROMAN BANK			
LONG SUTTON			
LINGS			
PE12 9LB			
Drawing:			
PROPOSED FLOOR PLANS & ELEVATIONS			
BLOCK & LOCATION PLANS			
Scale: AS SHOWN @ A1		Drawing No. MF18/012/101	
Date. 17/09/18		Drawn. MF	