
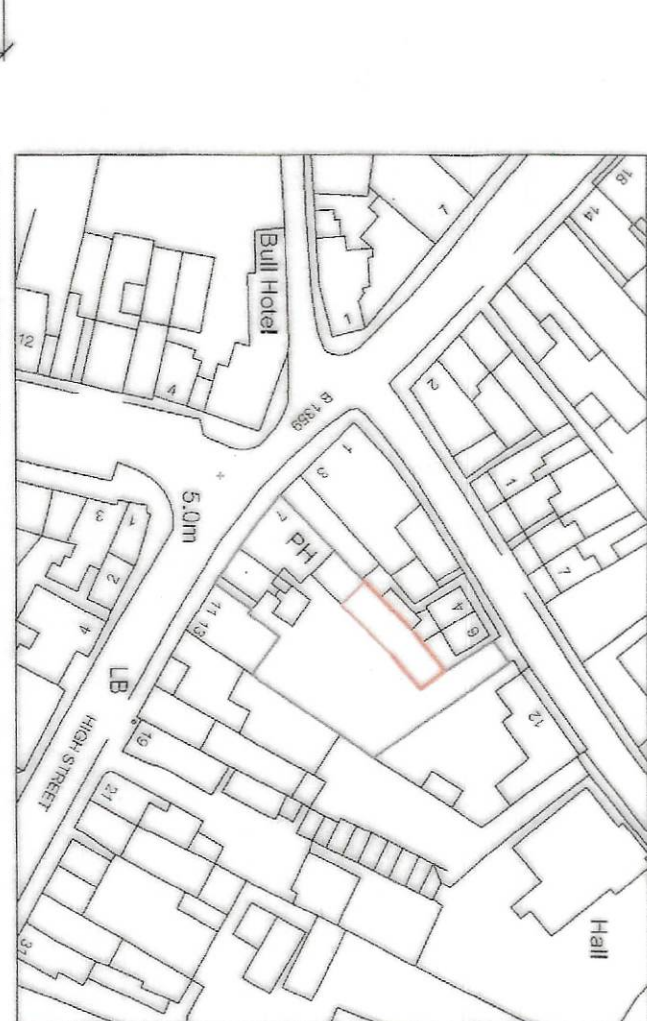
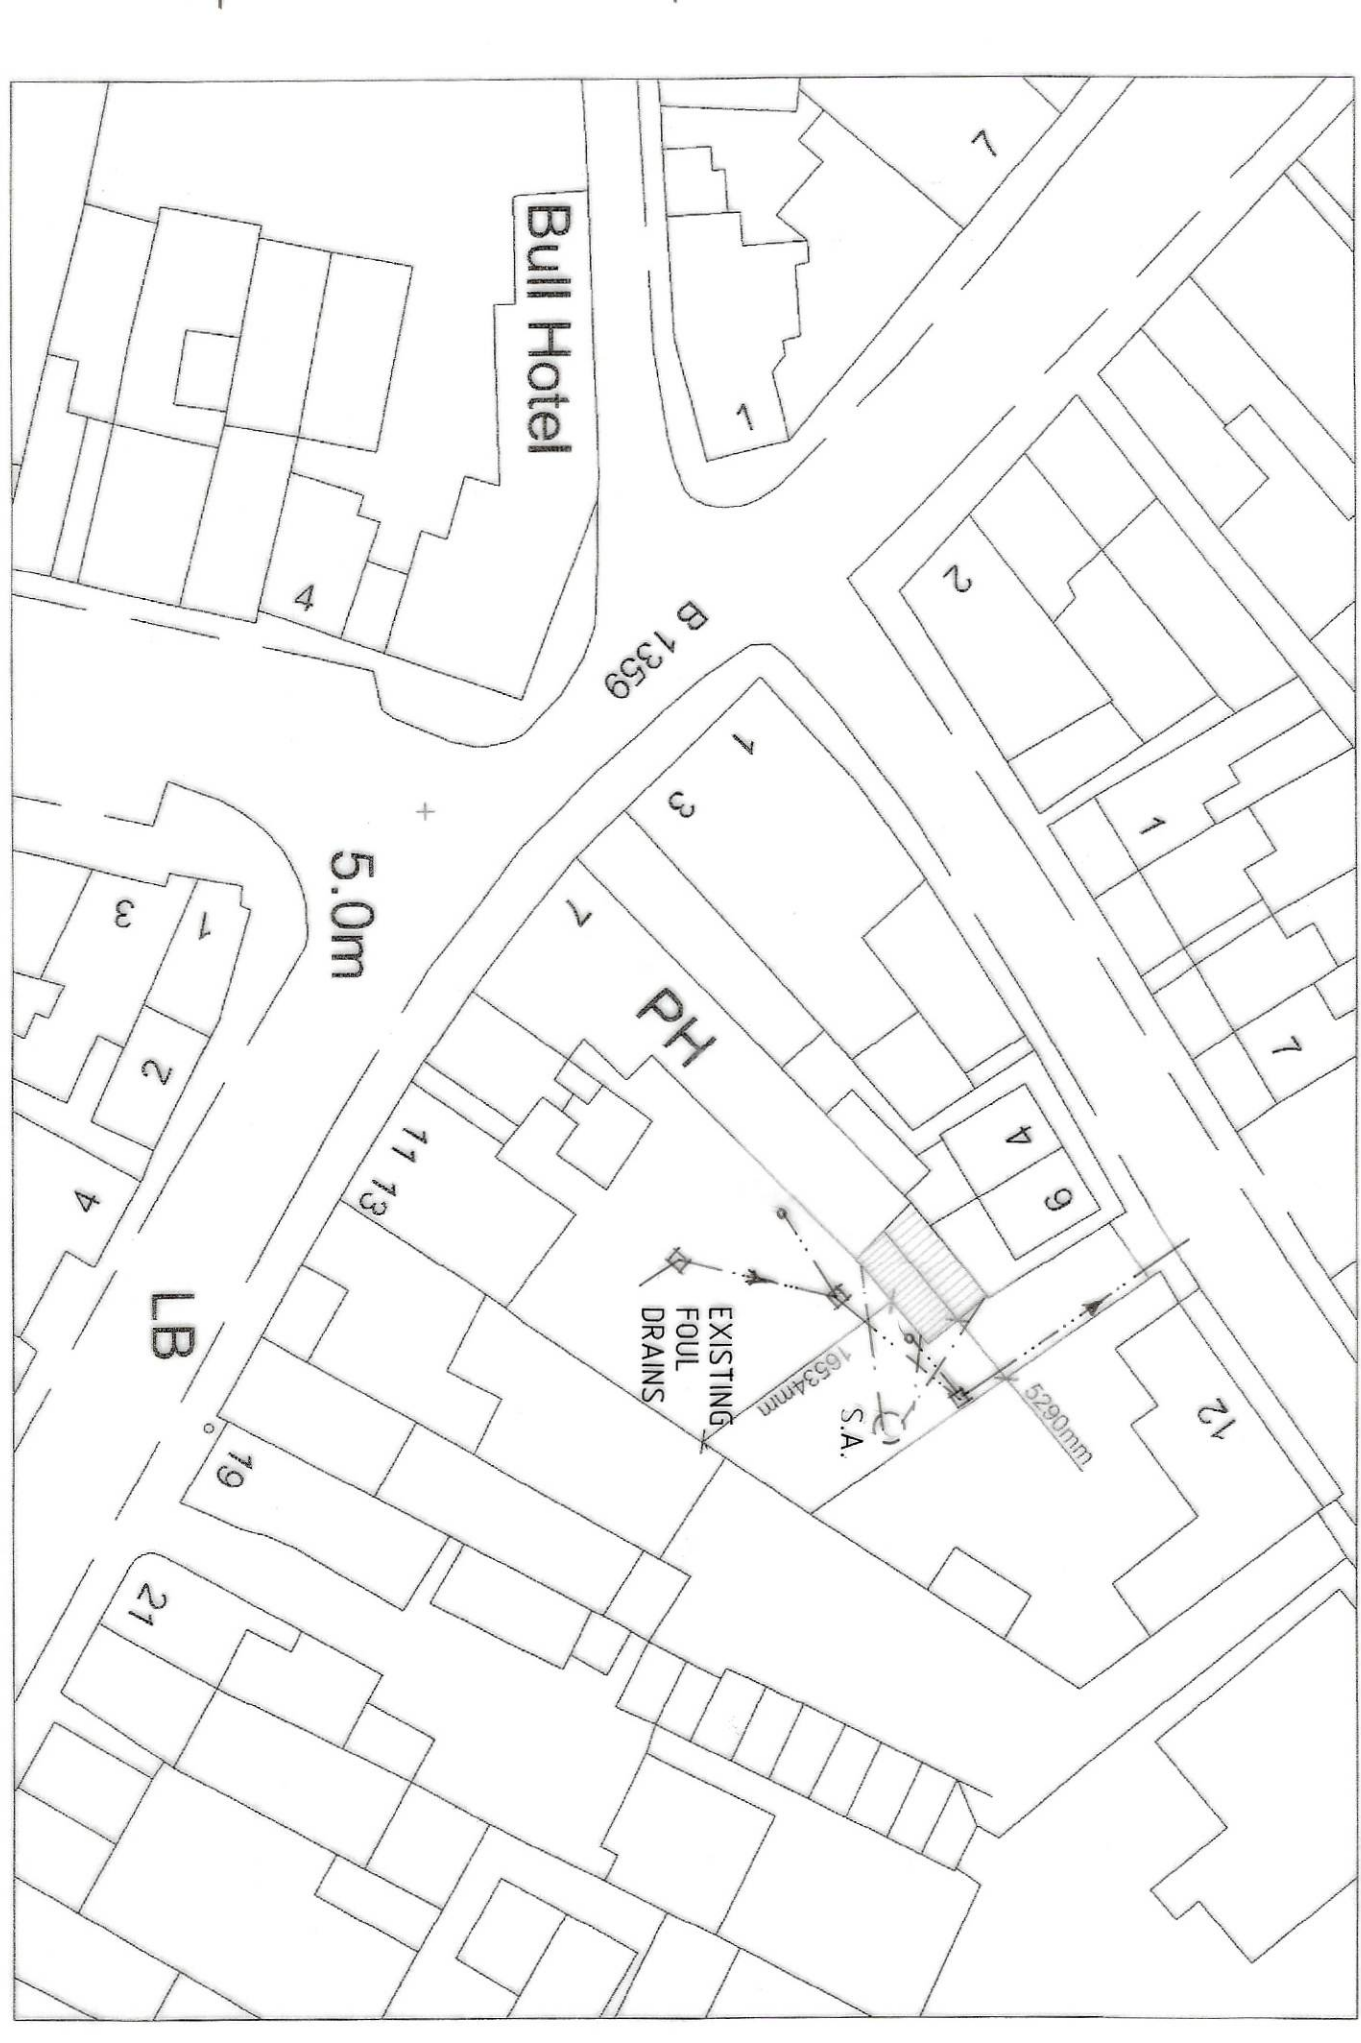
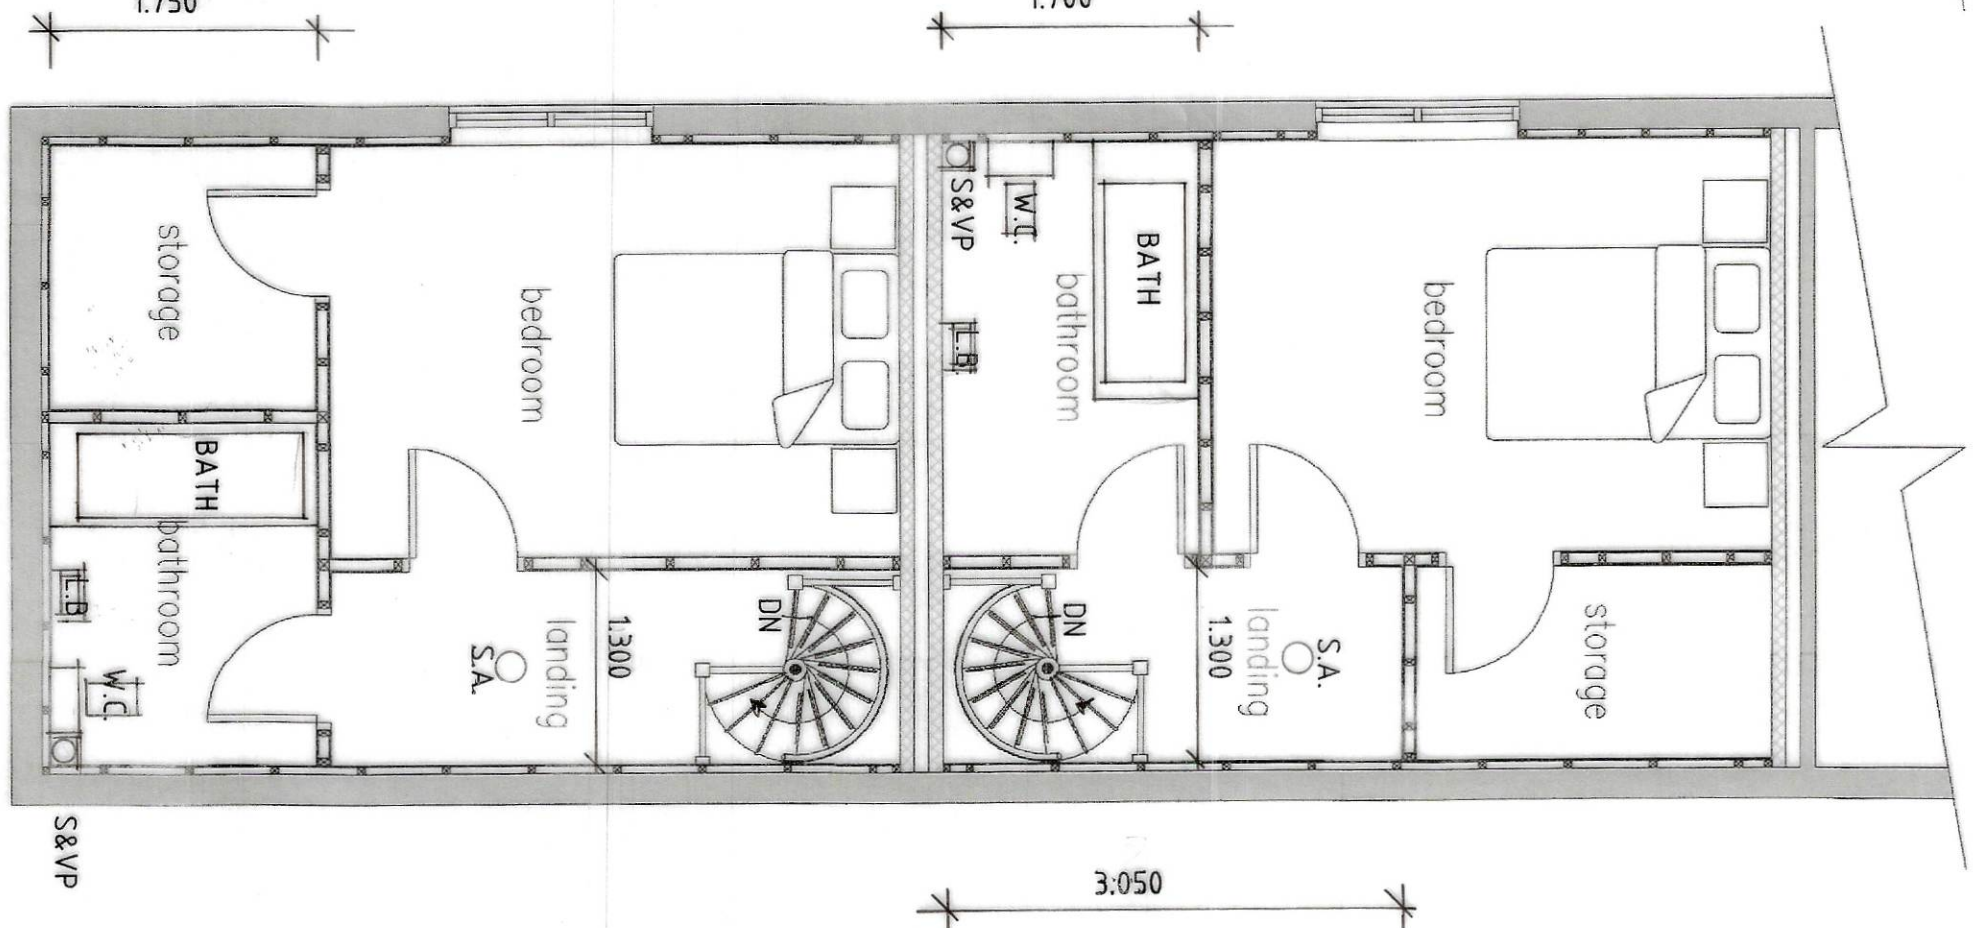
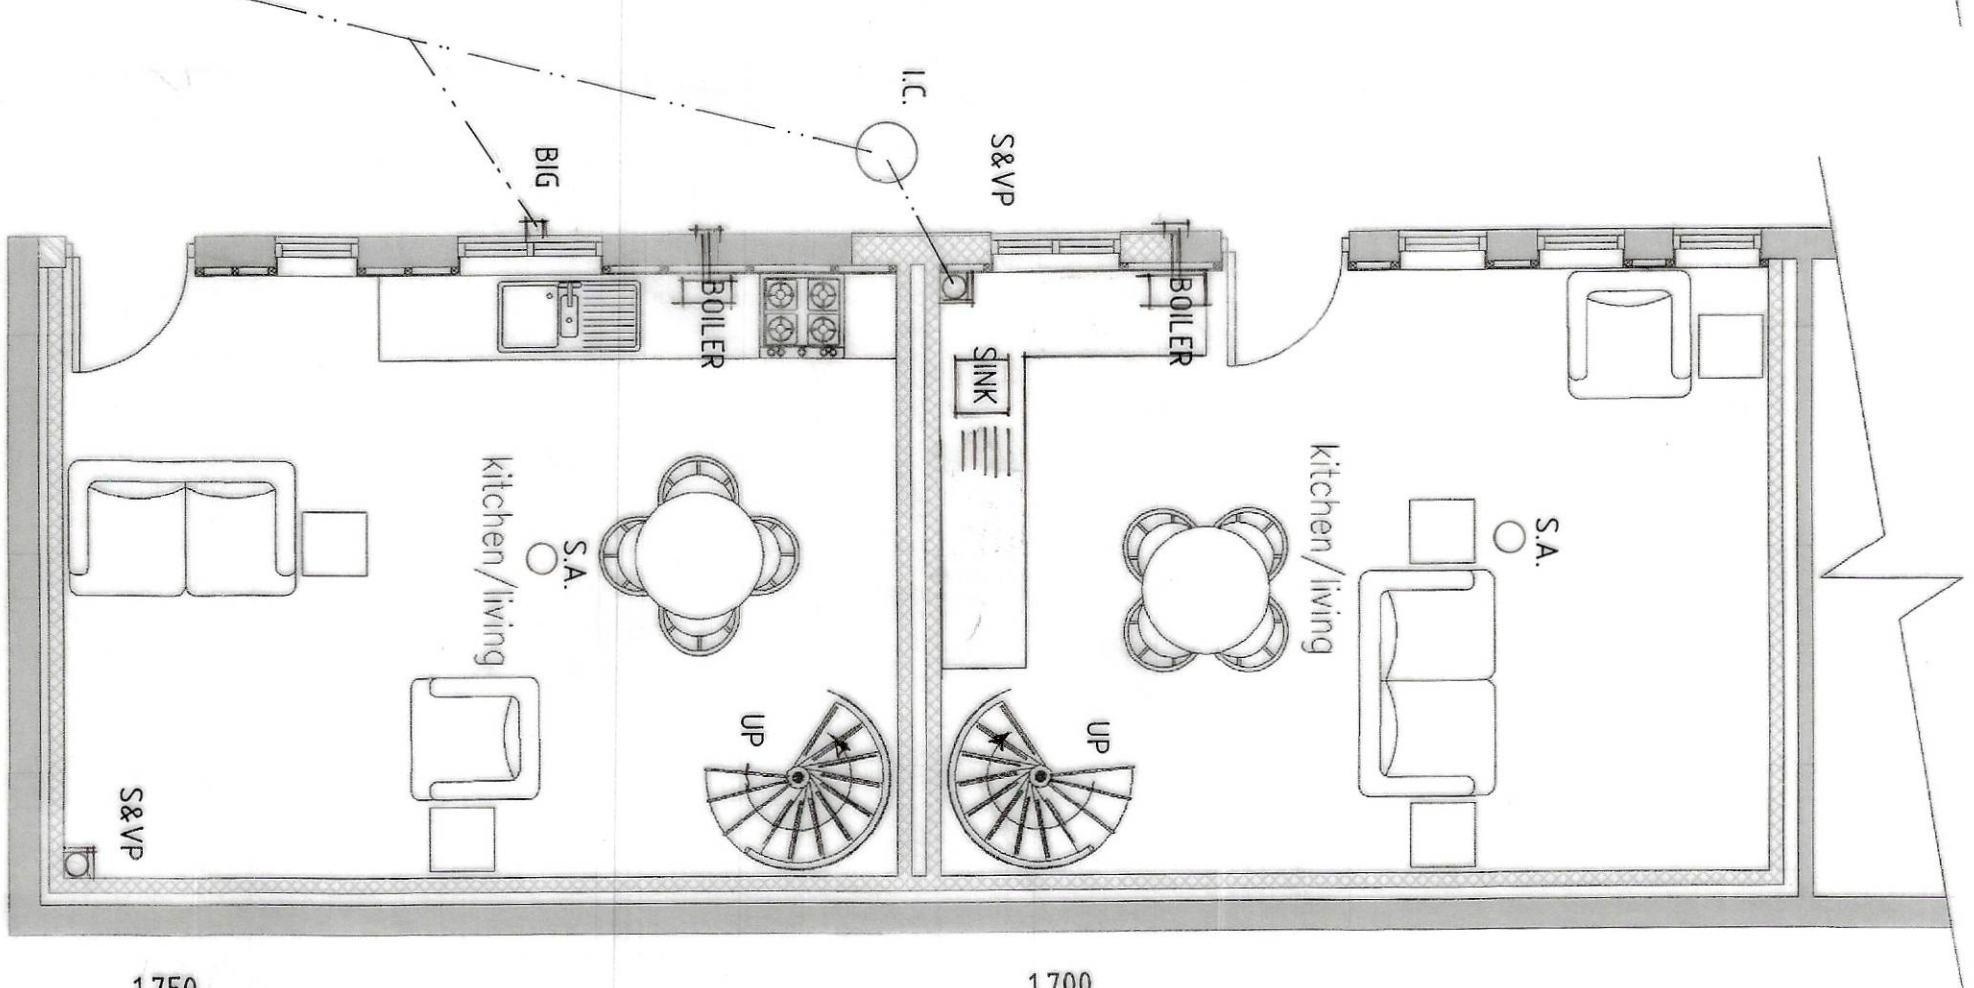


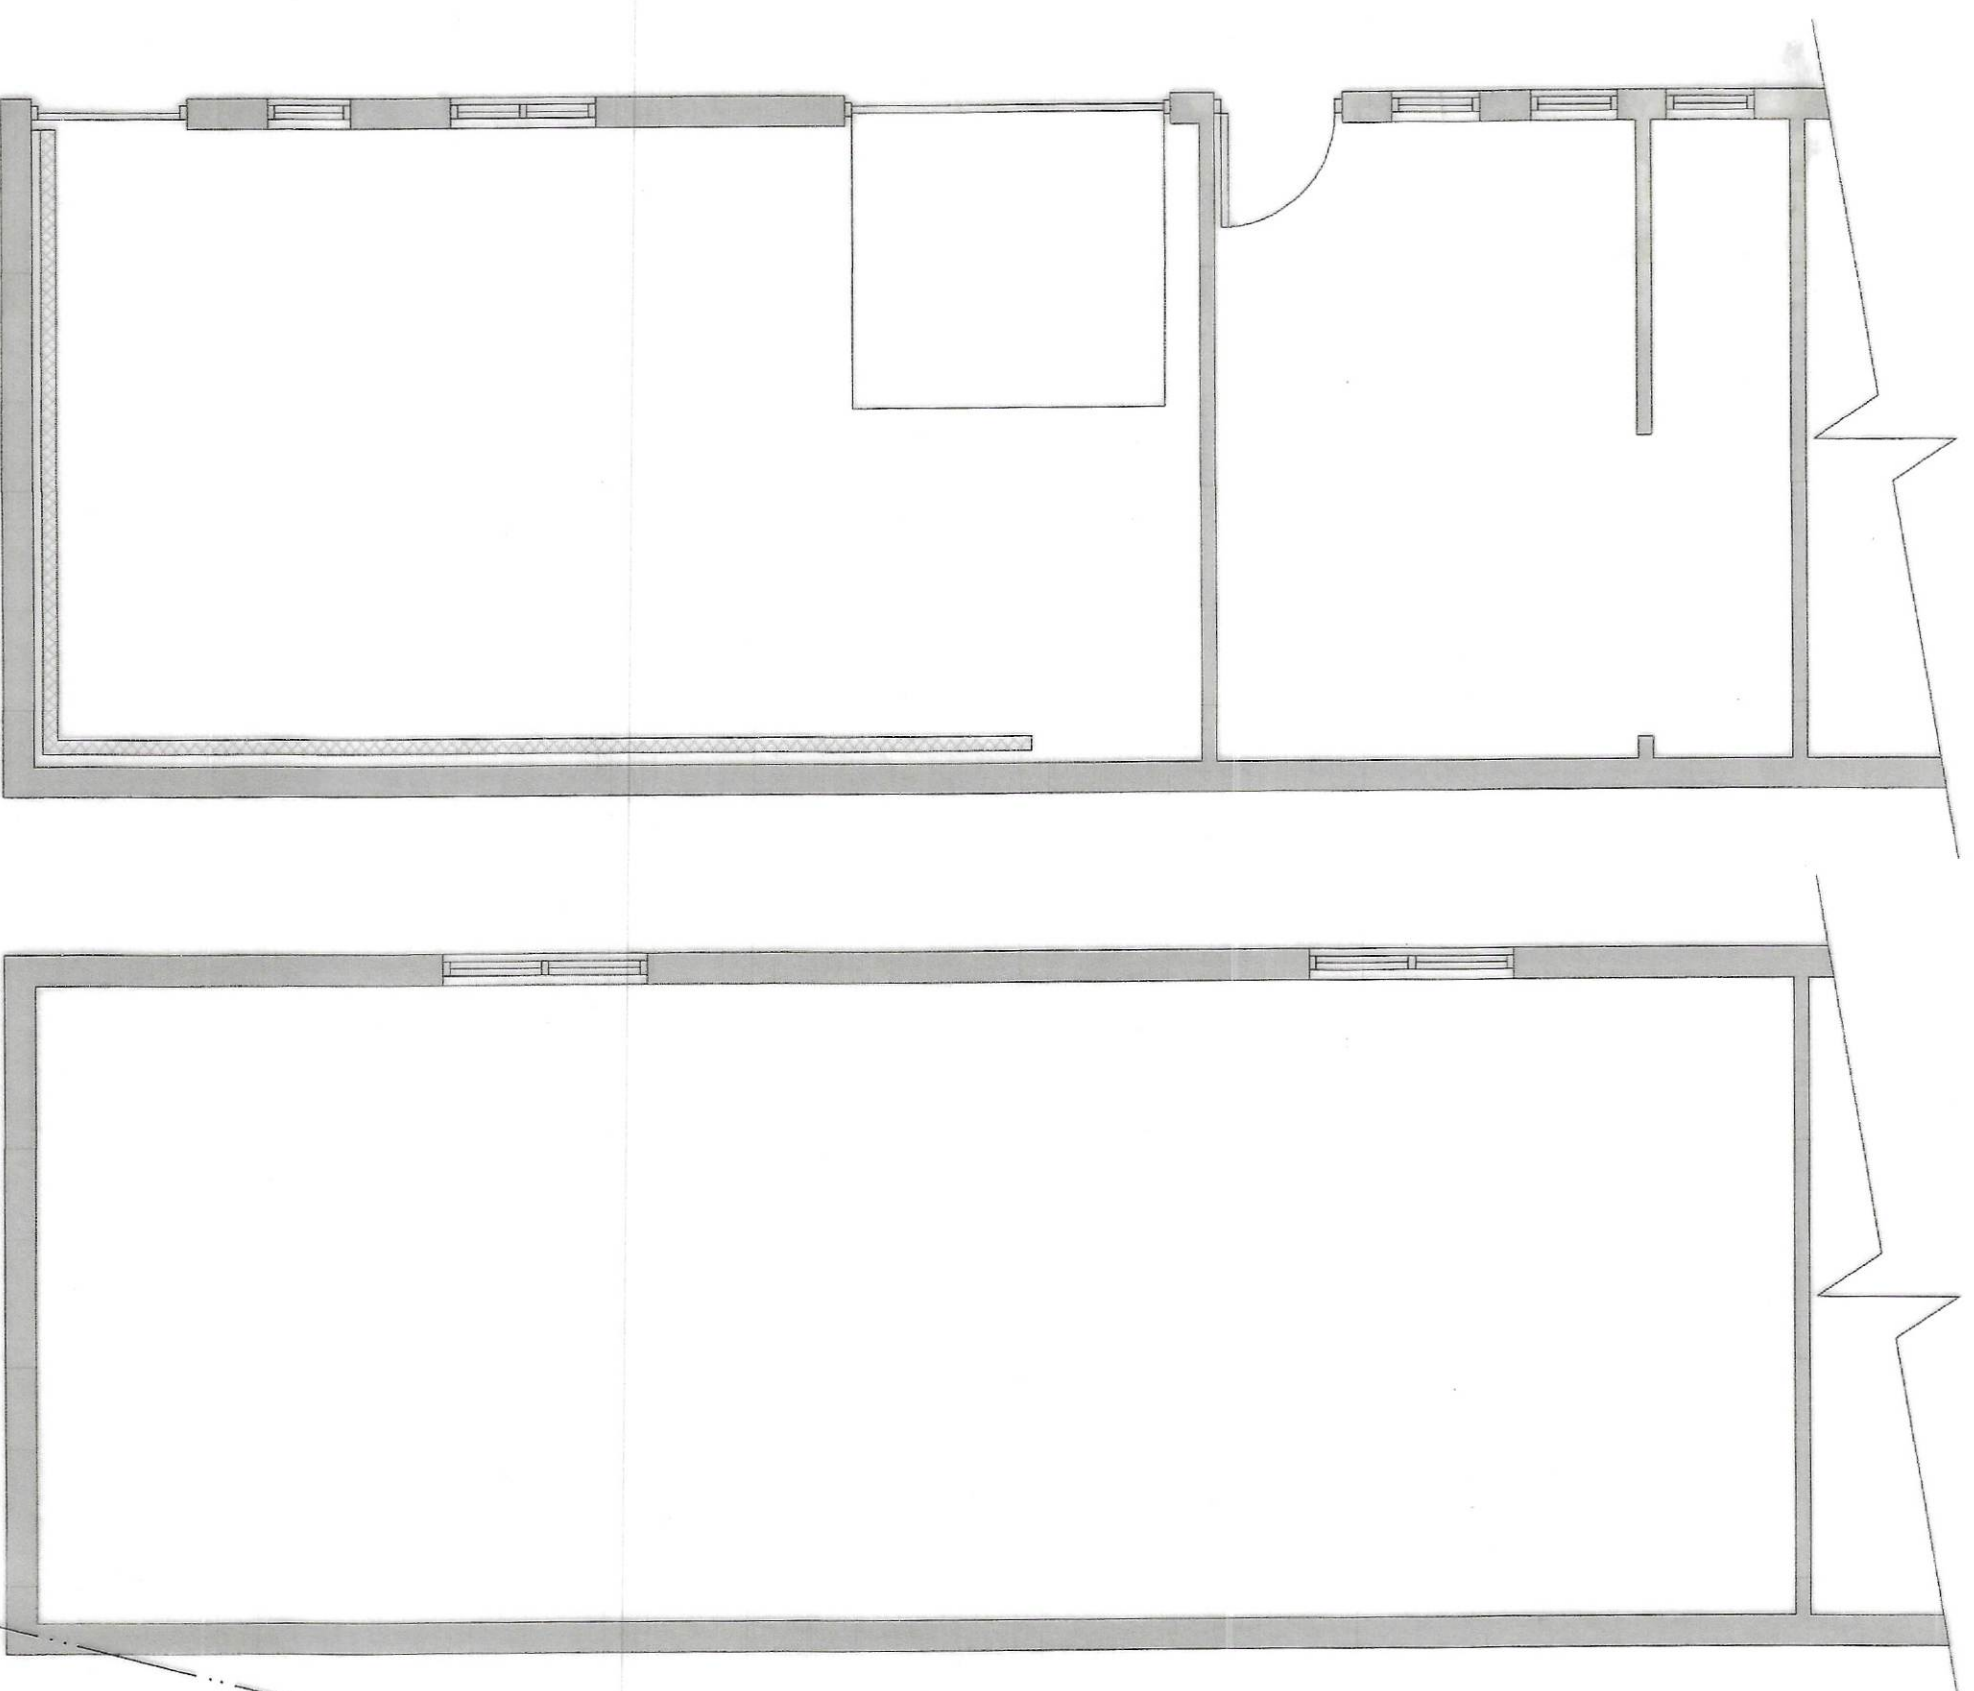

EXISTING GROUND FLOOR PLAN



EXISTING FIRST FLOOR PLAN

APPROX POSITION OF EXISTING M.H.

INDICATIVE GROUND FLOOR PLAN

INDICATIVE FIRST FLOOR PLAN

EXISTING FRONT ELEVATION

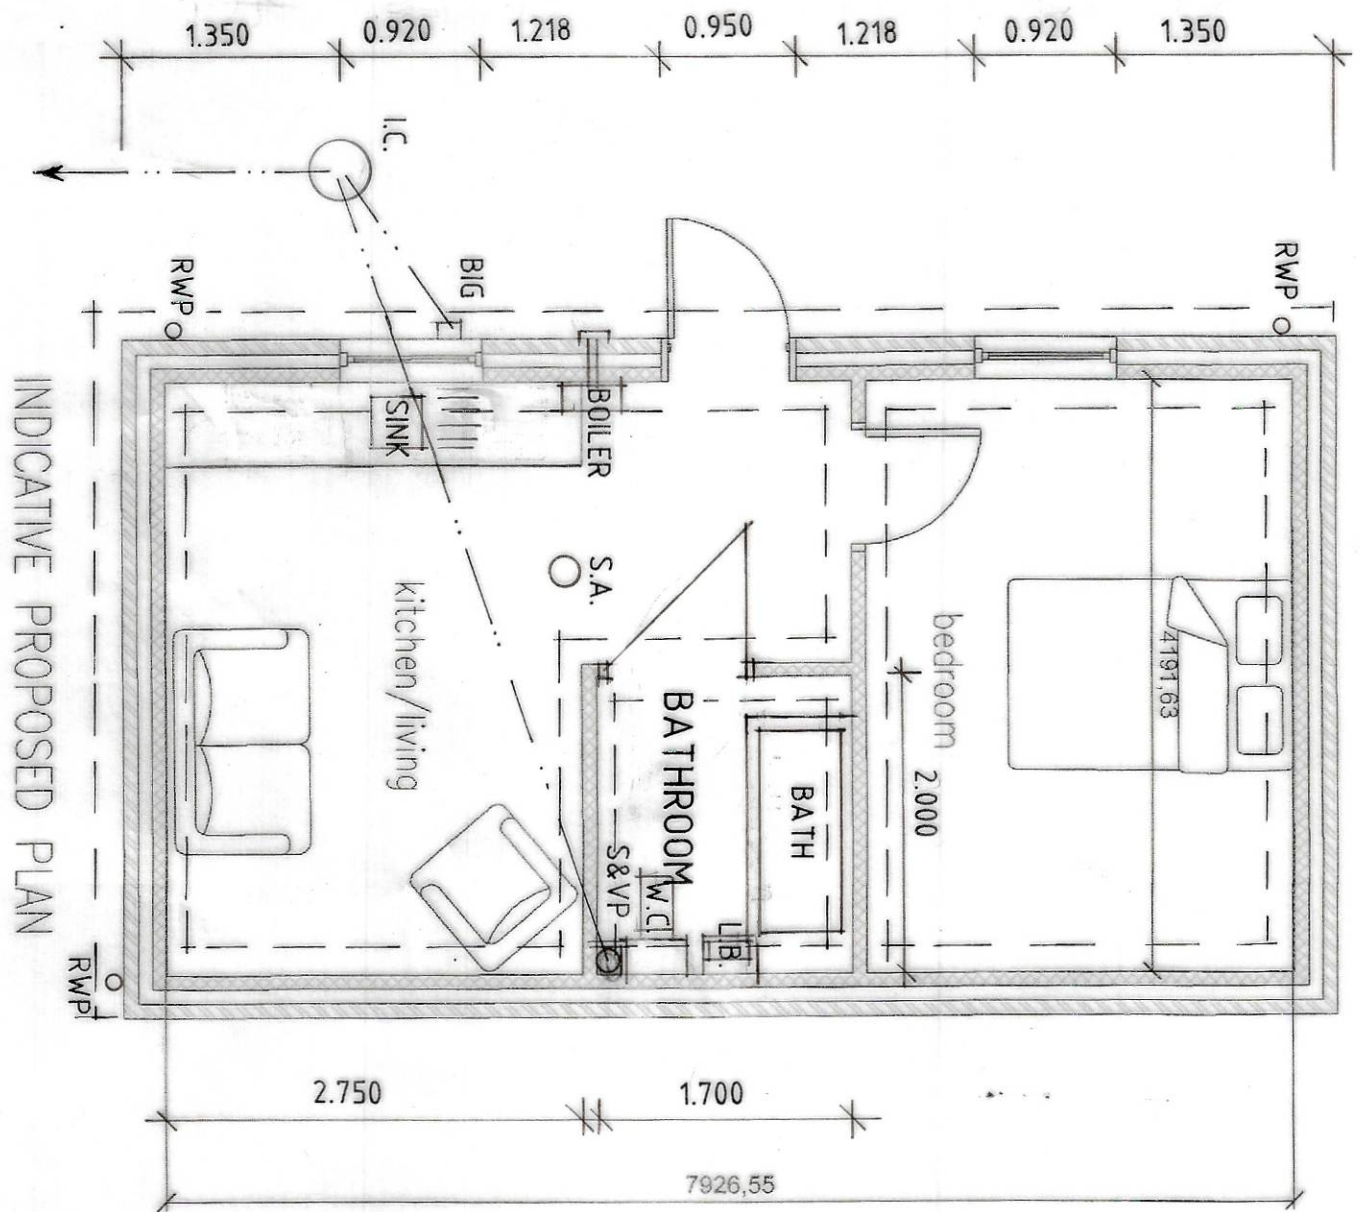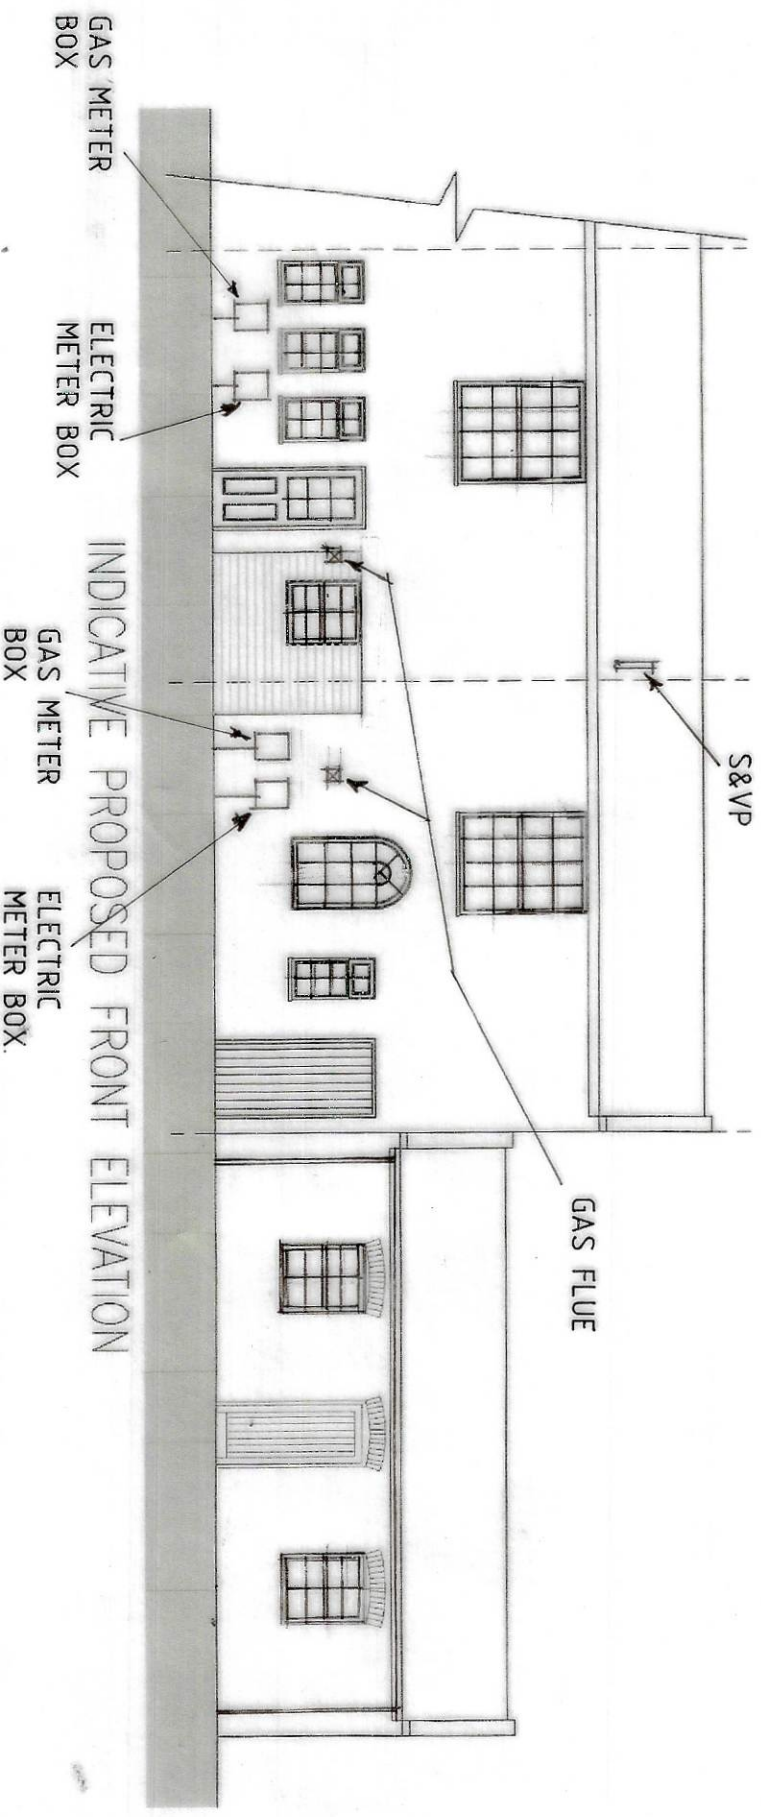

SITE PLAN 1:1250

BLOCK PLAN 1:500

W2
ARCHITECTURAL
LIMITED

28 KNIGHTS YARD,
GAOL STREET, OAKHAM, RUTLAND LE15 6AQ
01572 759237

Project:
CONVERSION OF EXISTING COACH HOUSE IN
TO 2 DWELLINGS WITH SIDE EXTENSION TO
FORM AN ADDITIONAL DWELLING AT
THE CORNER & WOODPACK PUBLIC HOUSE,
7 HIGH STREET, LONG SUTTON, Lincs.

Client:
MR. K. BURN
'JEDDY'
BLAZEGATE
LONG SUTTON, SPALDING
PE12 9HZ

Drawings:
PROPOSED FLOOR PLANS
PROPOSED ELEVATIONS
BLOCK PLAN
SITE PLAN

Drawing No: W2/0050/16/01
Date: JANUARY 2016
Scale: 1:50 1:100 1:500 1:1250
Drawn By: JC

Notes:
1. ALL WORK TO BE DONE IN ACCORDANCE WITH THE BUILDING REGULATIONS 2010 AND THE BUILDING ACT 1984.
