




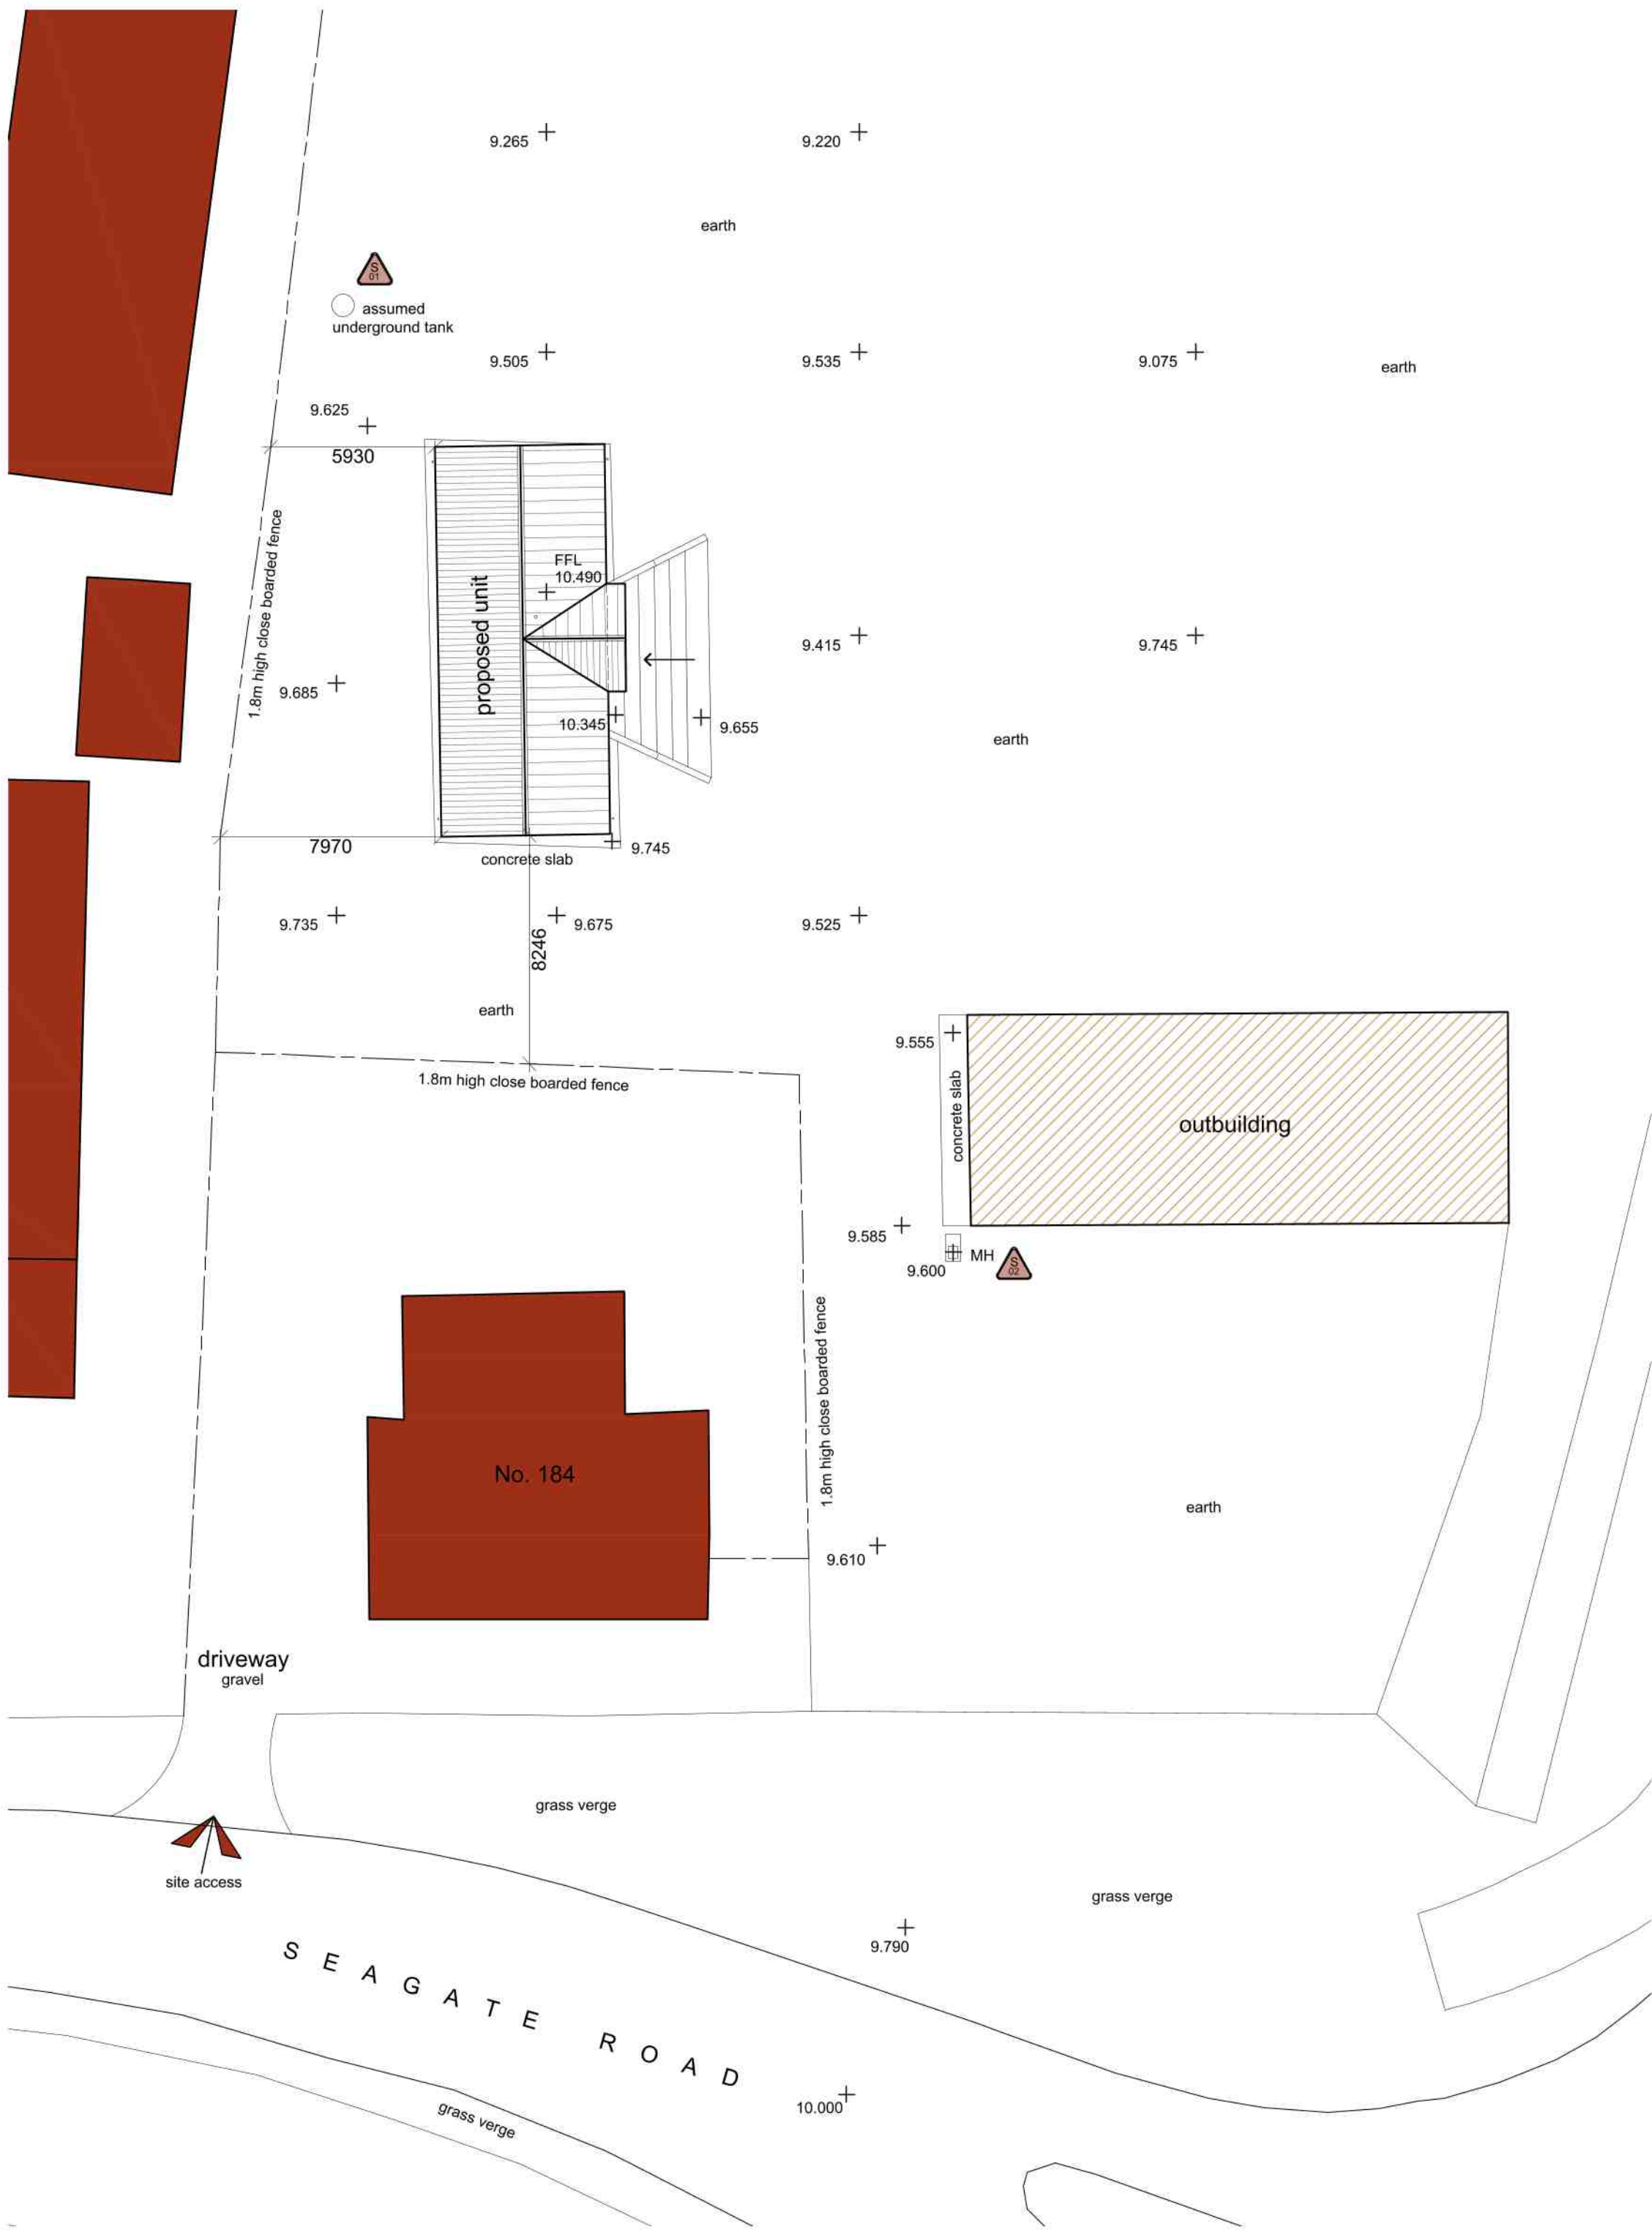


Site Plan
Scale: 1:200

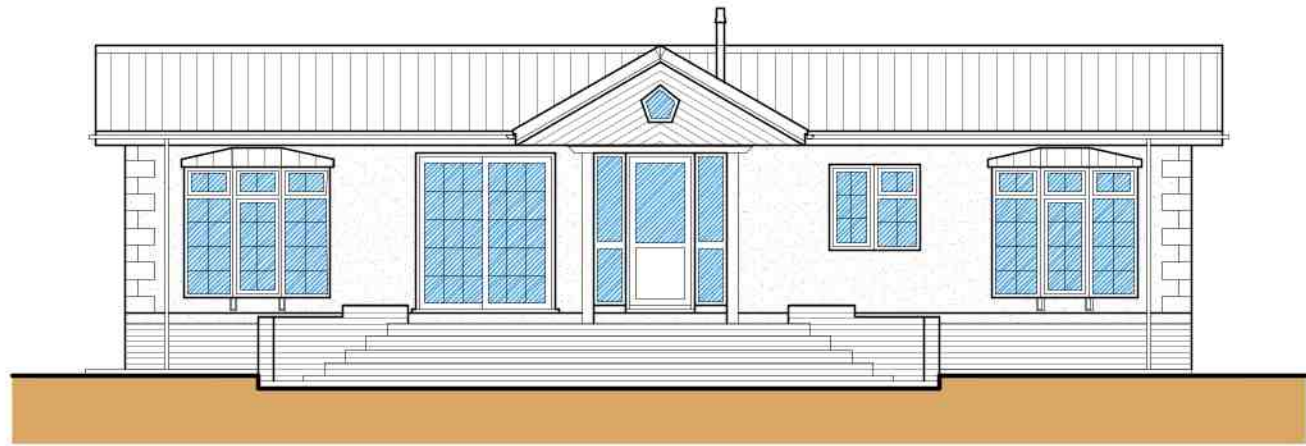


Front Elevation (N)
Scale: 1:100

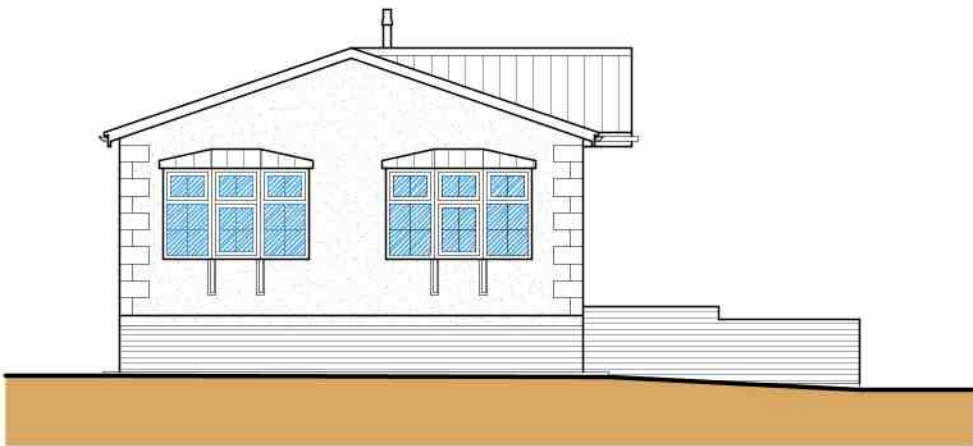

Side Elevation (E)
Scale: 1:100

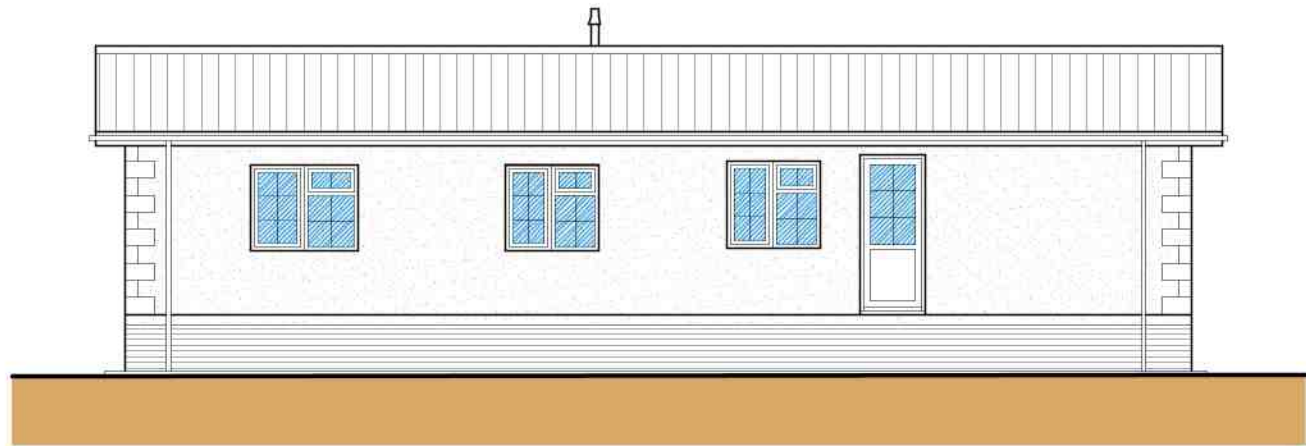

Rear Elevation (S)
Scale: 1:100


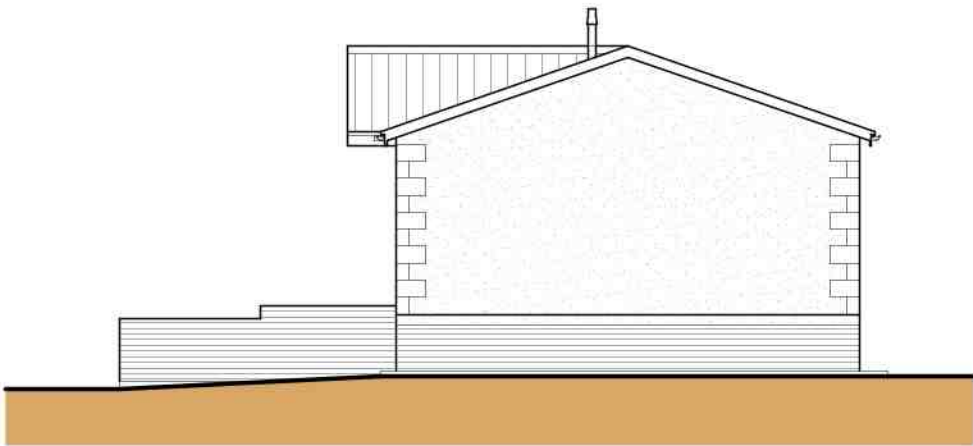


Side Elevation (W)
Scale: 1:100



Floor Plan
Scale: 1:100


SITE PLAN KEY

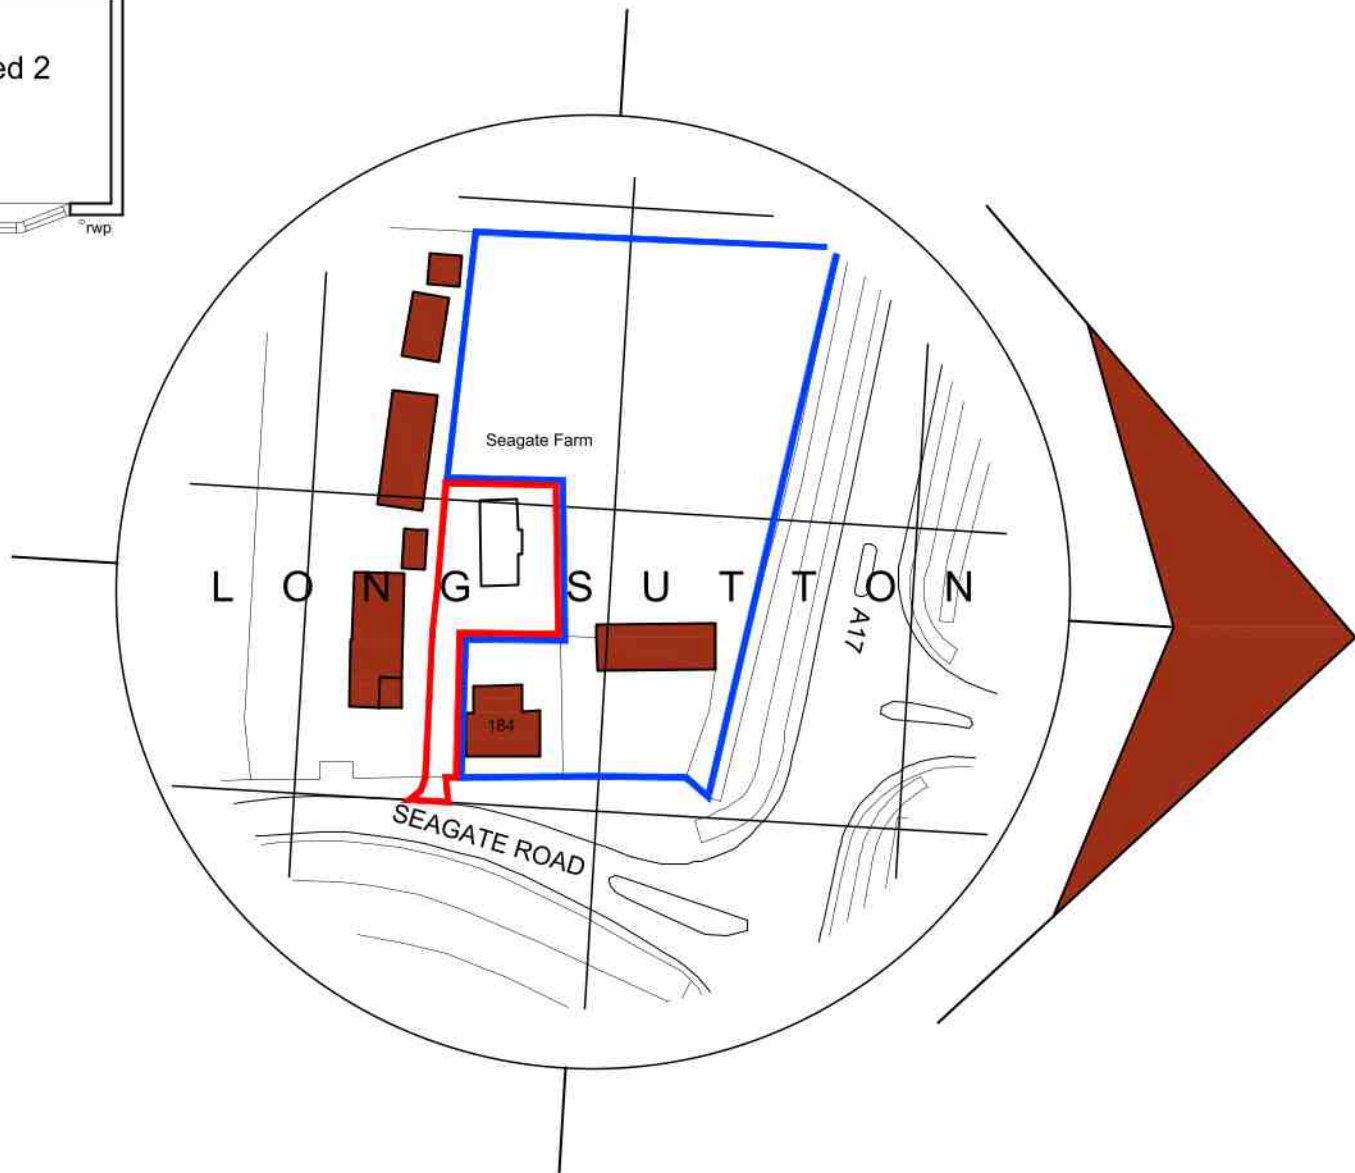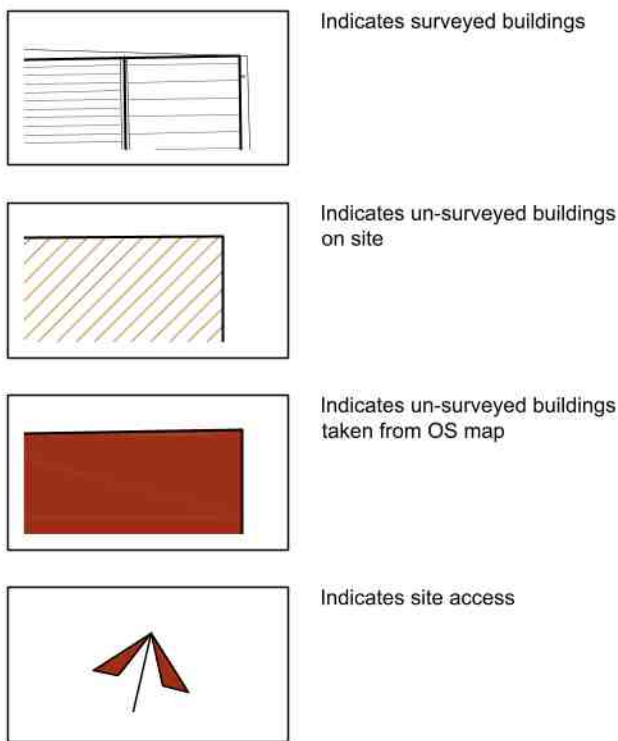

Location Plan
Scale: 1:1250

- General Notes
1. All dimensions are shown in 'mm' unless otherwise stated.
 2. The contractor, sub-contractors and suppliers must verify all dimensions on site prior to the commencement of any work.
 3. This drawing is to be read in conjunction with all relevant engineers and specialist sub-contractors drawings and specifications.
 4. Any discrepancies are to be brought to the designers attention.

ELEVATION KEY

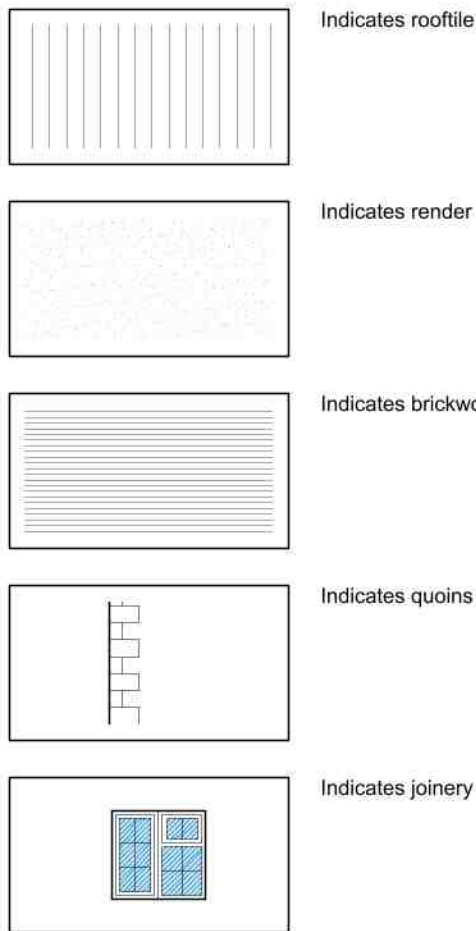

Revisions

A	NOV 2023	Amendments following comments from planner.
B	NOV 2023	Amendments following comments from planner.
C	FEB 2024	Amendments following comments from planner.

SITE RISK NOTIFICATION KEY
To be used with reference to the accompanying Project Risk Register

S01	Tank	S02	Manhole

Status

FOR APPROVAL



Swann Edwards Architecture Limited, Black Barn, Fen Road, Guyhirn, Wisbech, Cambs, PE13 4AA
t 01945 450694 e info@swannedwards.co.uk w www.swannedwards.co.uk

Proposed Unit, Land to the Rear of 184 Seagate Road, Long Sutton, PE12 9AD For: Mrs A Hoey	Job Title	Date	Drawn by
	Planning Drawing	Sept 2023	BR
	Job No.	SE-2012	Checked by
	Dwg No.	PP1000	JB
	Sheet Size	A1	Revision
			C